




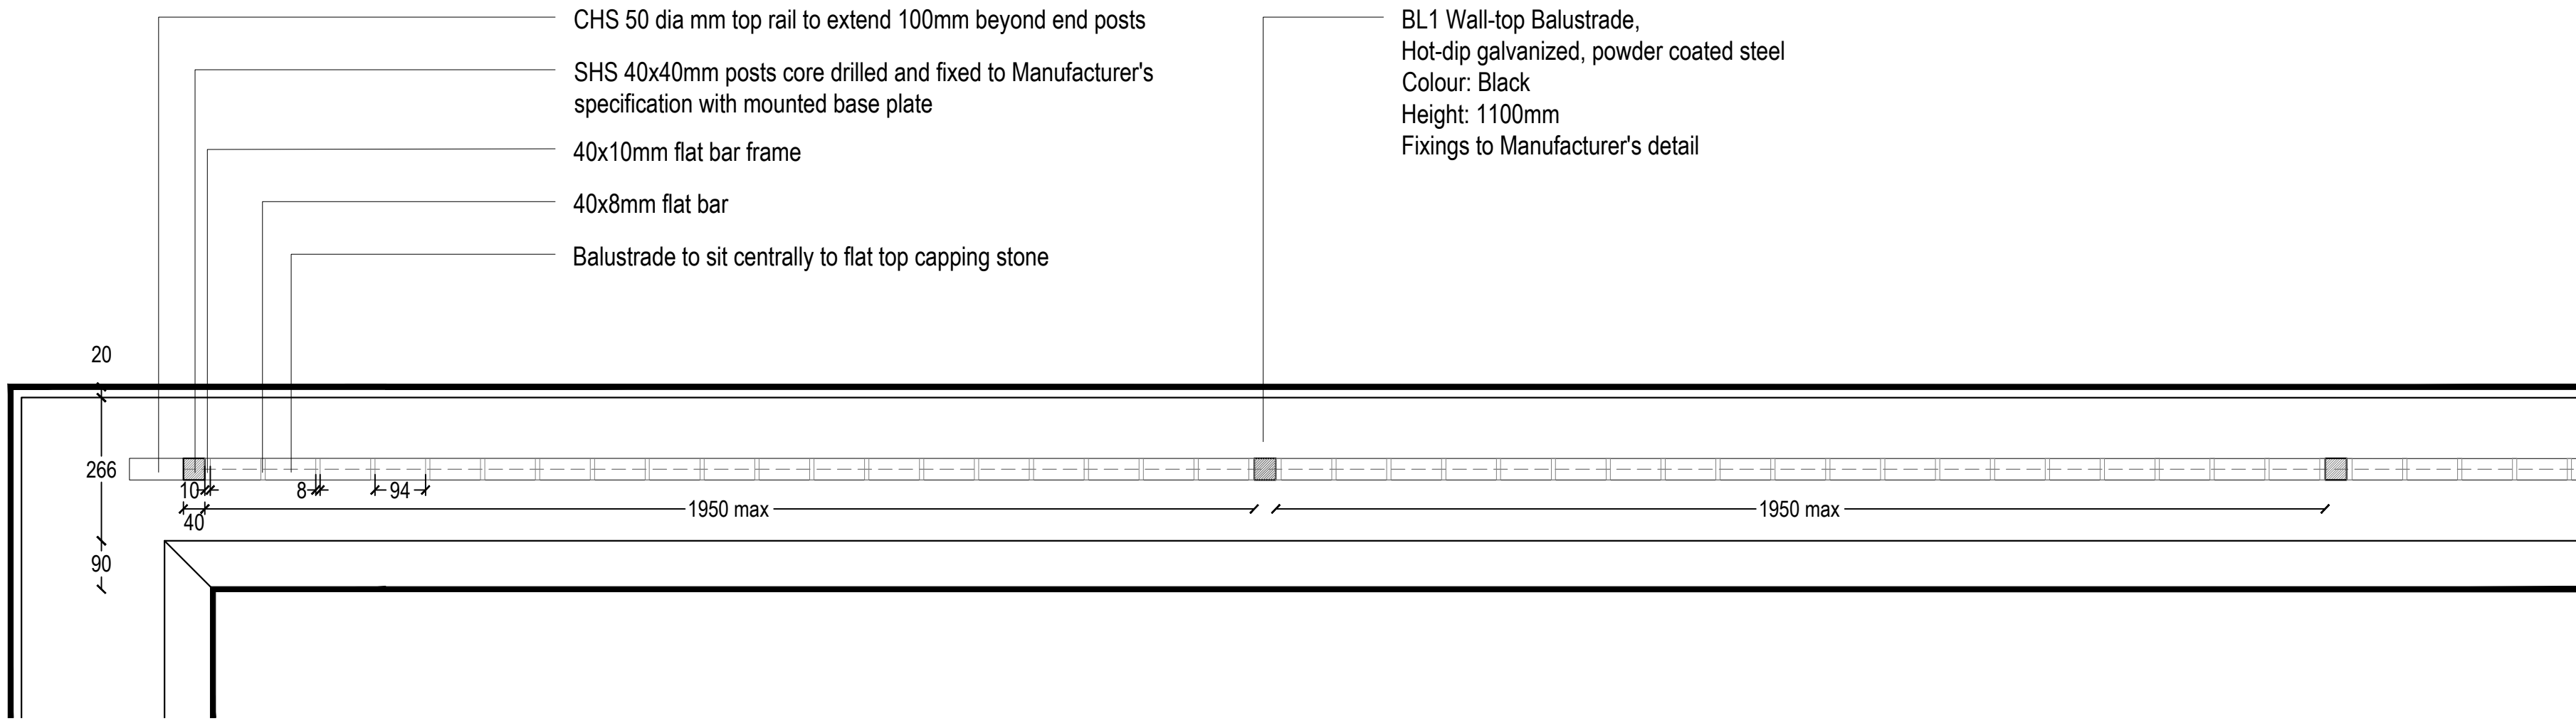


01 BL1 Wall-Top Balustrade Plan (Entrance)
Scale 1: 10 @A1

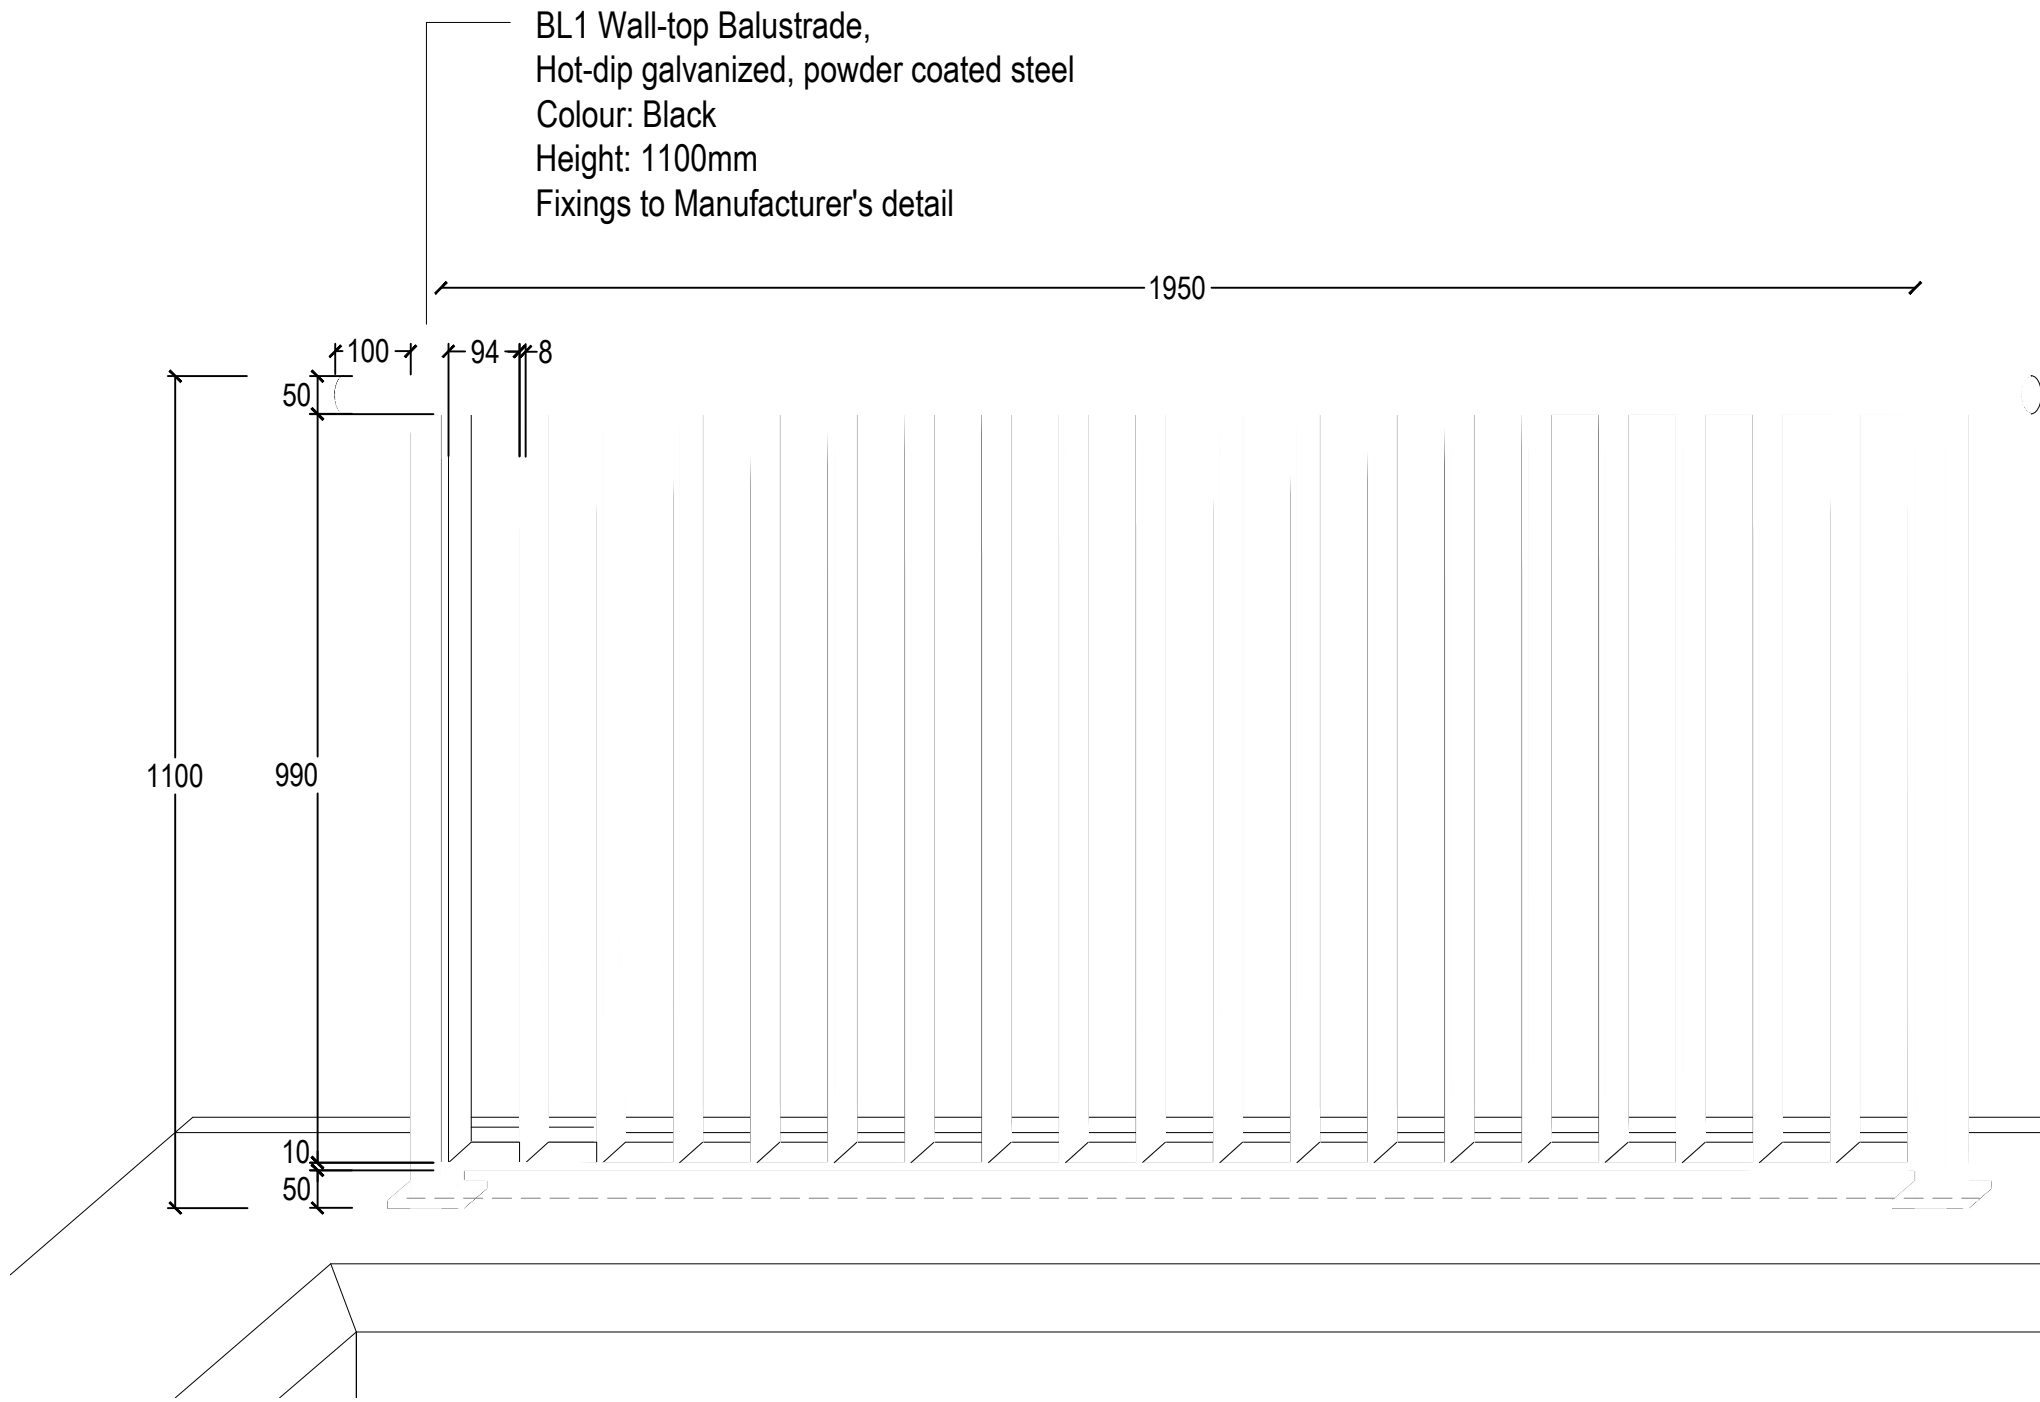

02 BL1 Wall-Top Balustrade Section (Entrance)
Scale 1: 10 @A1

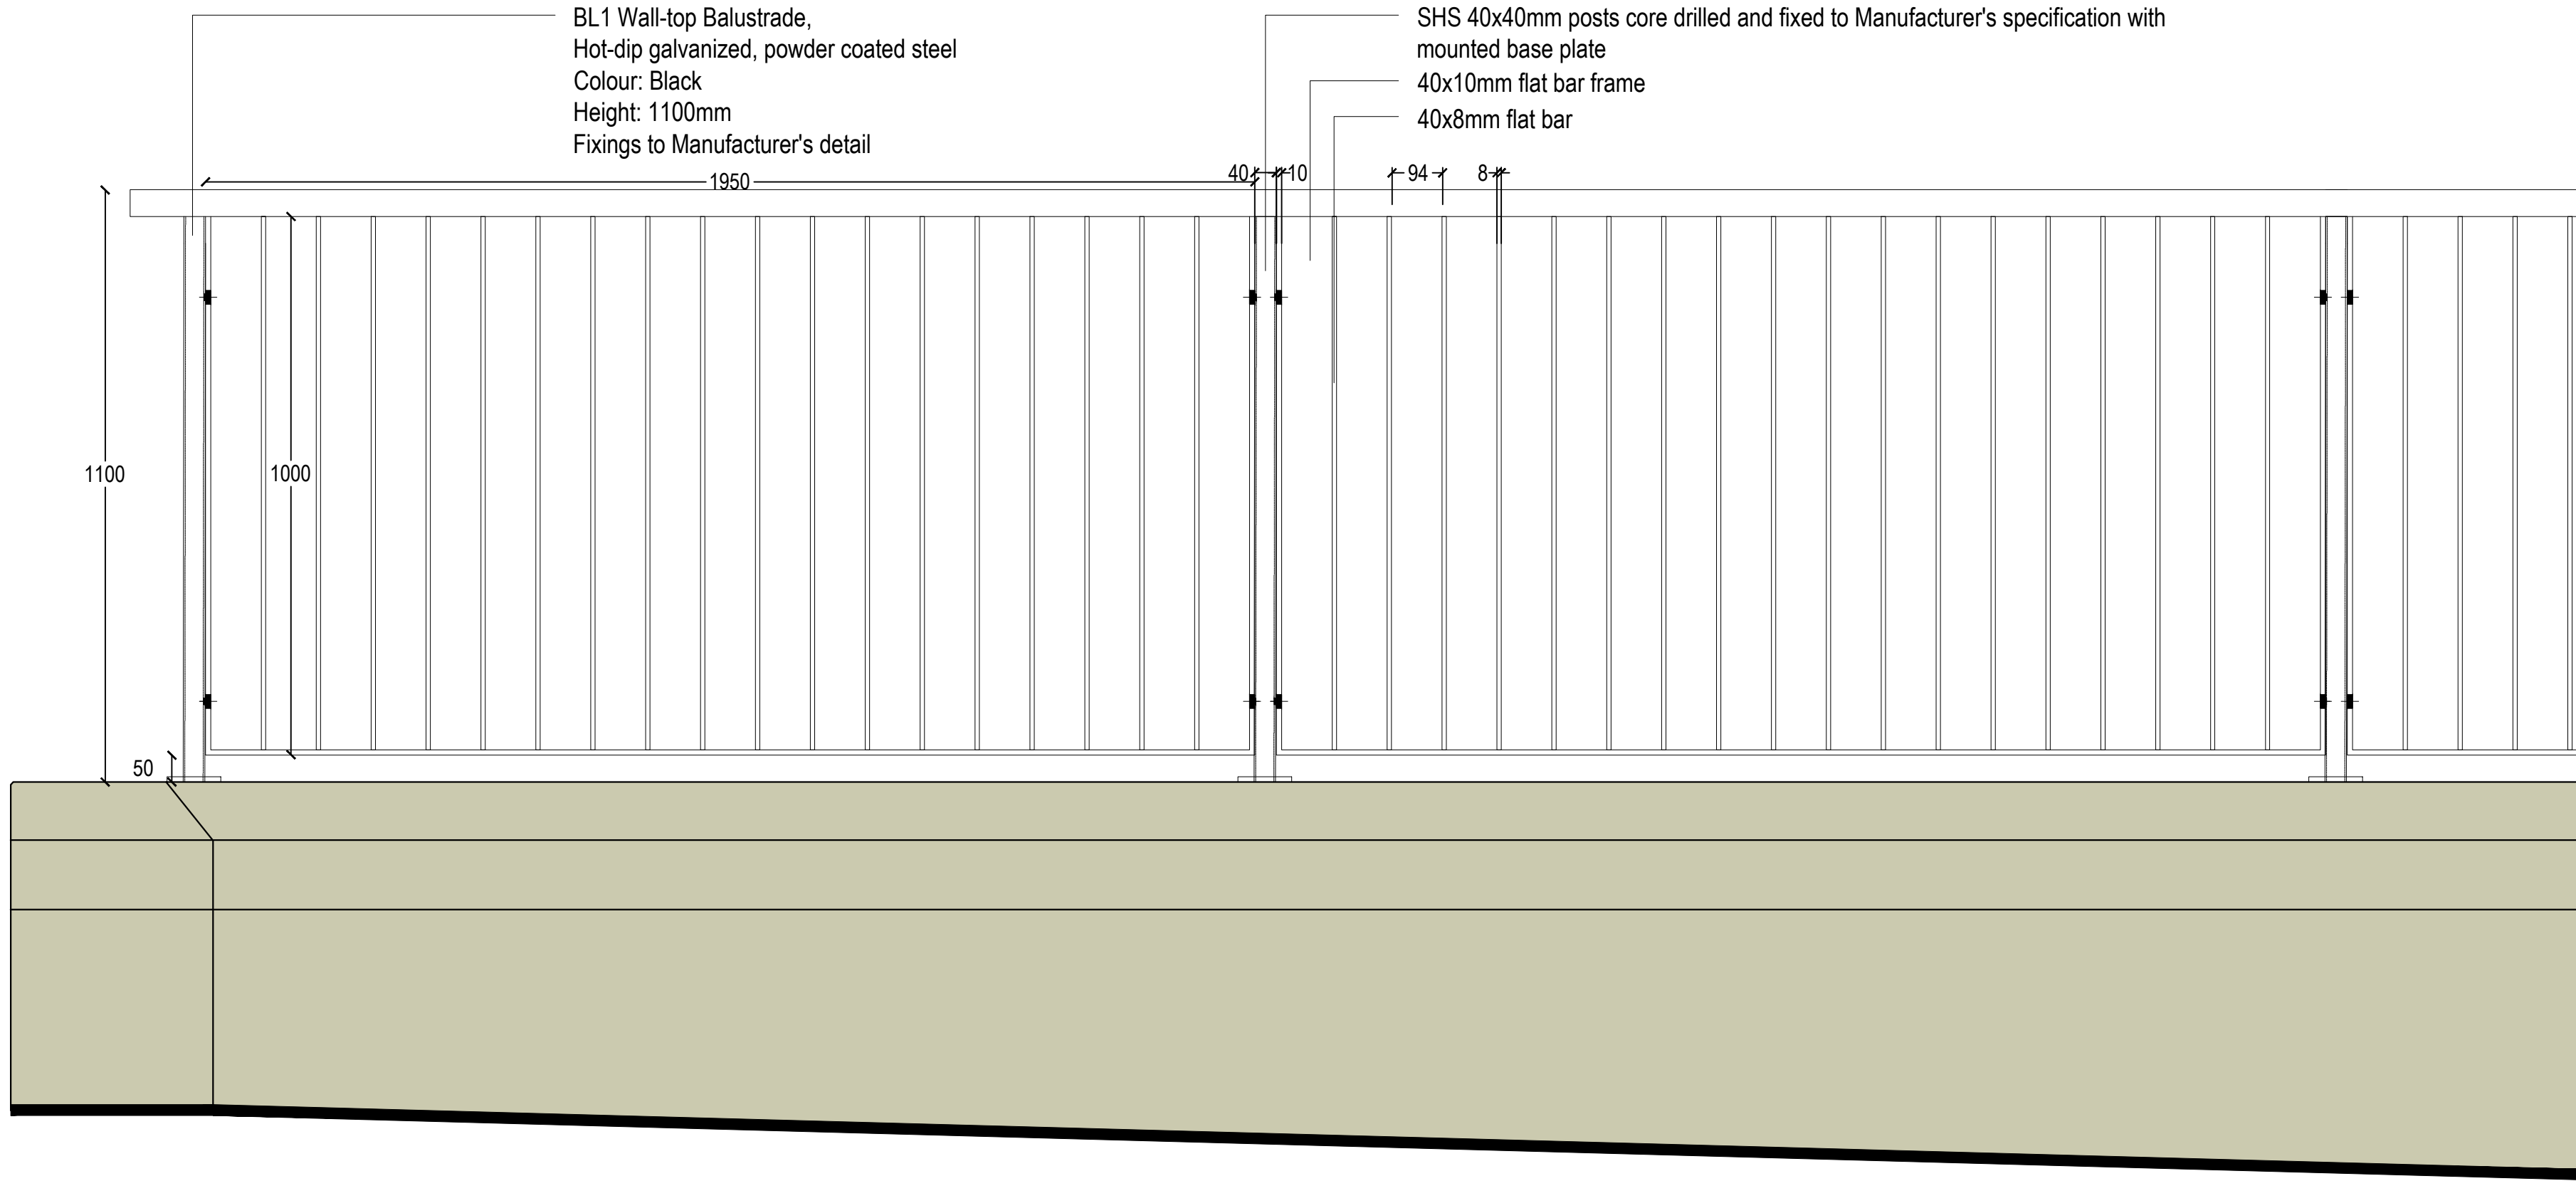

03 BL1 Wall-Top Balustrade Elevation (Entrance)
Scale 1: 10 @A1

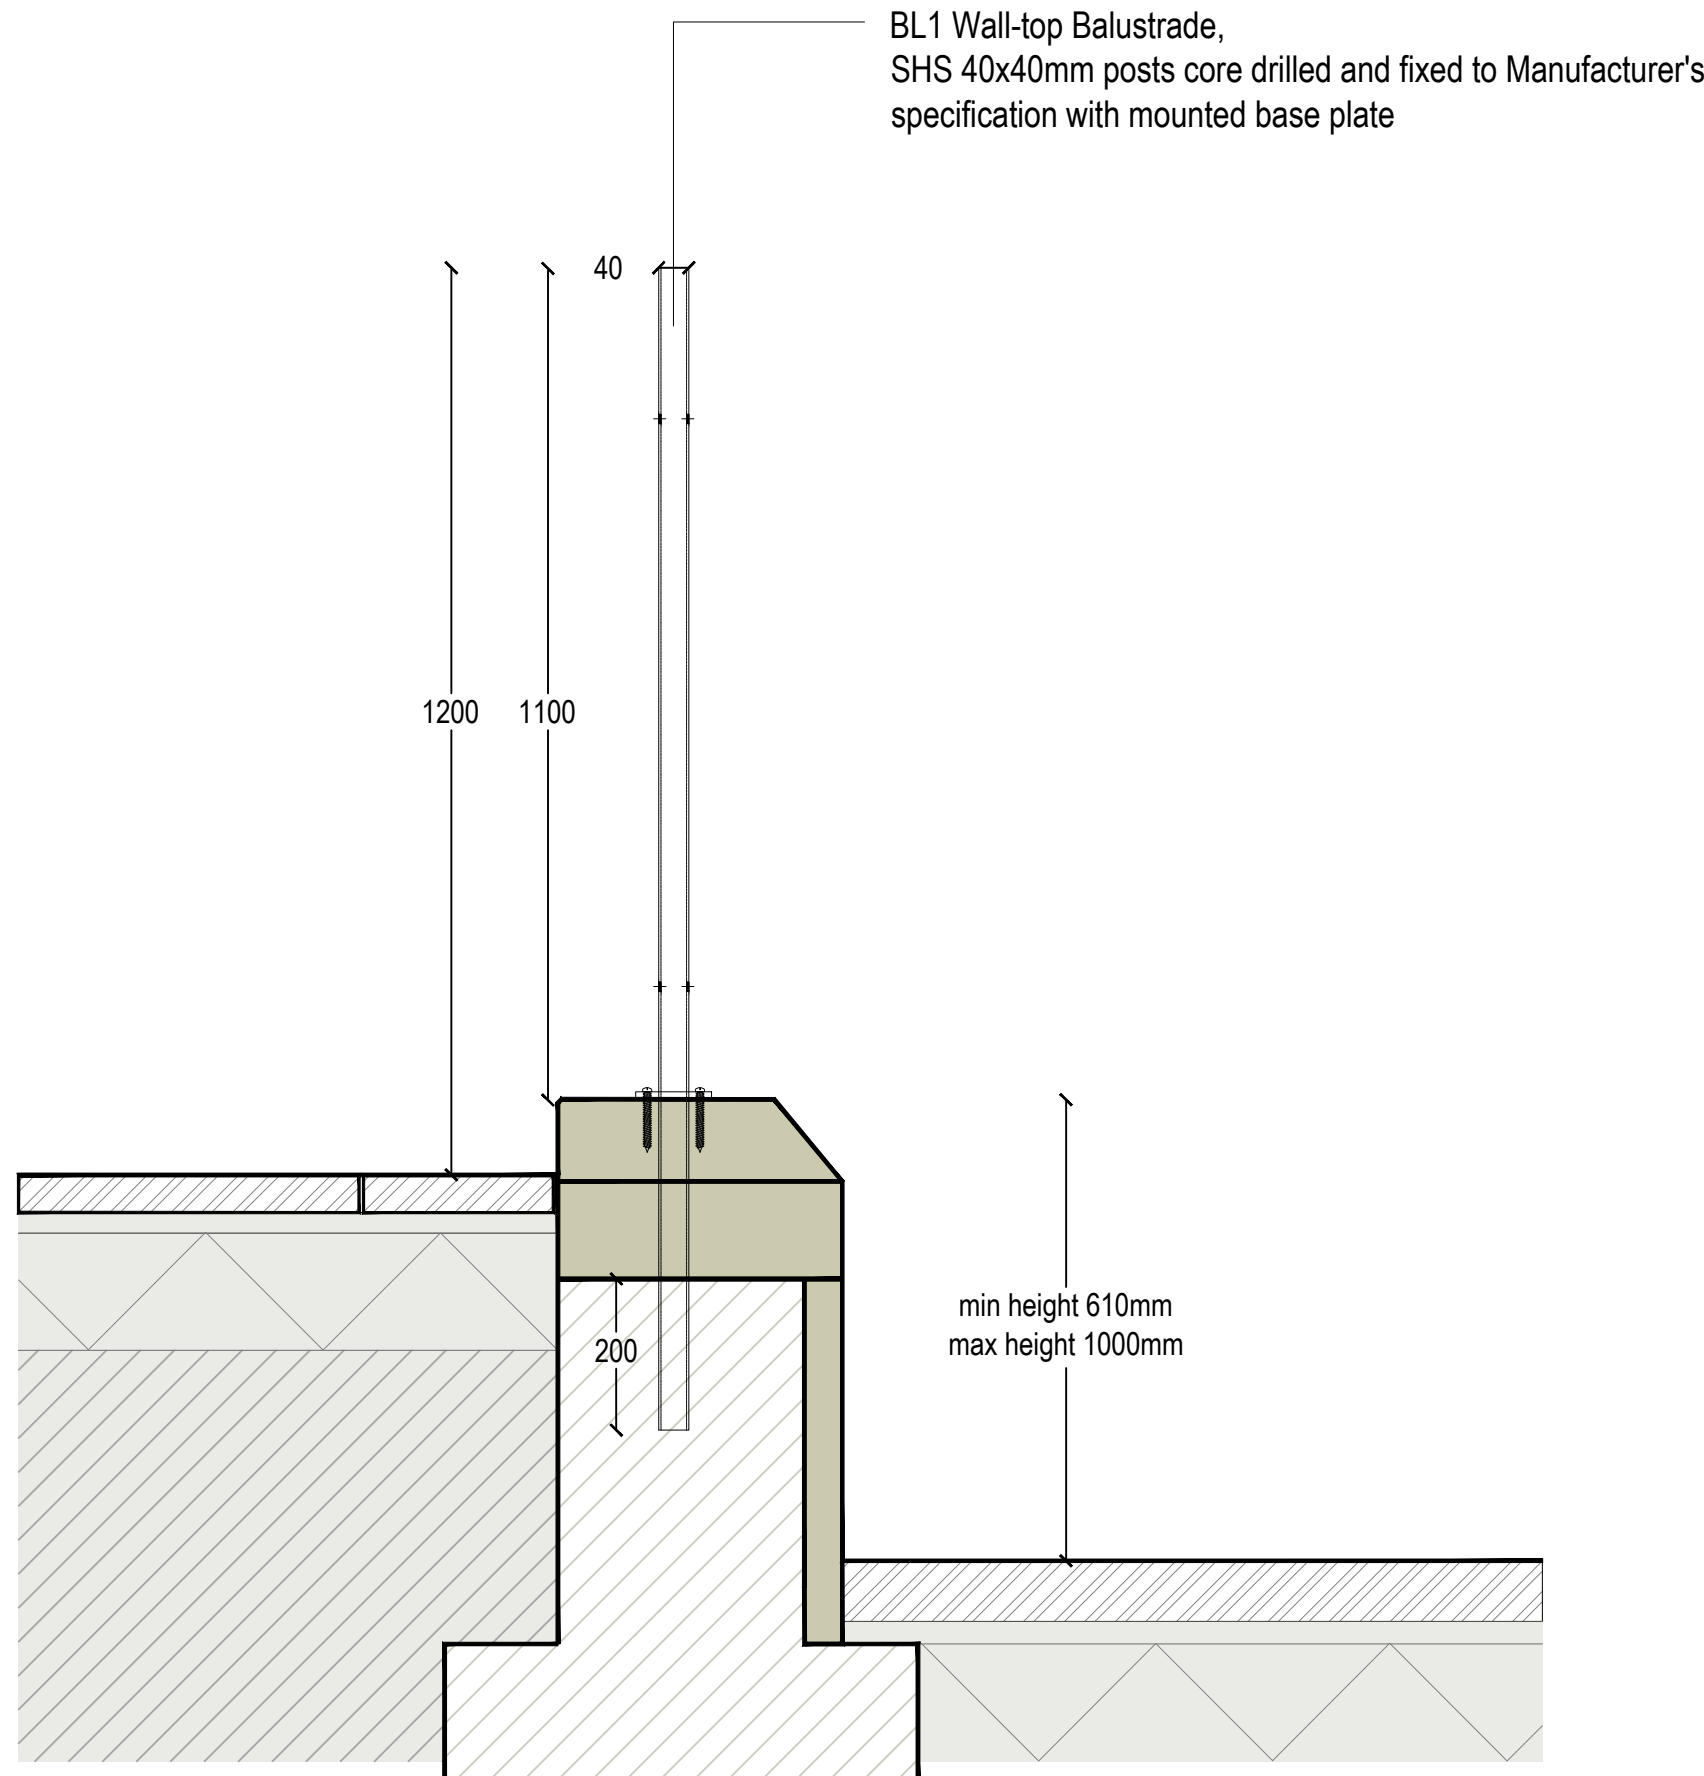

04 BL1 Wall-Top Balustrade Section (Entrance)
Scale 1: 10 @A1

rev	details	by	date	rev	details	by	date
C00	CONSTRUCTION ISSUE	BK	23.05.2024				

Notes

- Do not scale from drawing, use figured dimensions only
- All dimensions to be checked onsite
- This drawing to be read in conjunction with all other Gillespies drawings and specifications

Fabrication drawings to be supplied by specialist Metalworker and to be approved by Landscape Architect.

Project title
TOUCHSTONES

Drawing title
BALUSTRADE DETAILS 01

Drawing number
P21522-00-001-GIL-0308

Drawing Status
CONSTRUCTION

Date
22.09.2023

© copyright GILLESPIES LLP, all rights reserved

Rochdale Development Agency

GILLESPIES

5th Floor, Phoenix House, 3 South Parade, Leeds, LS1 5DZ
P: 0113 247 0550 F: 0113 247 0550 E: design.team@gillespies.co.uk