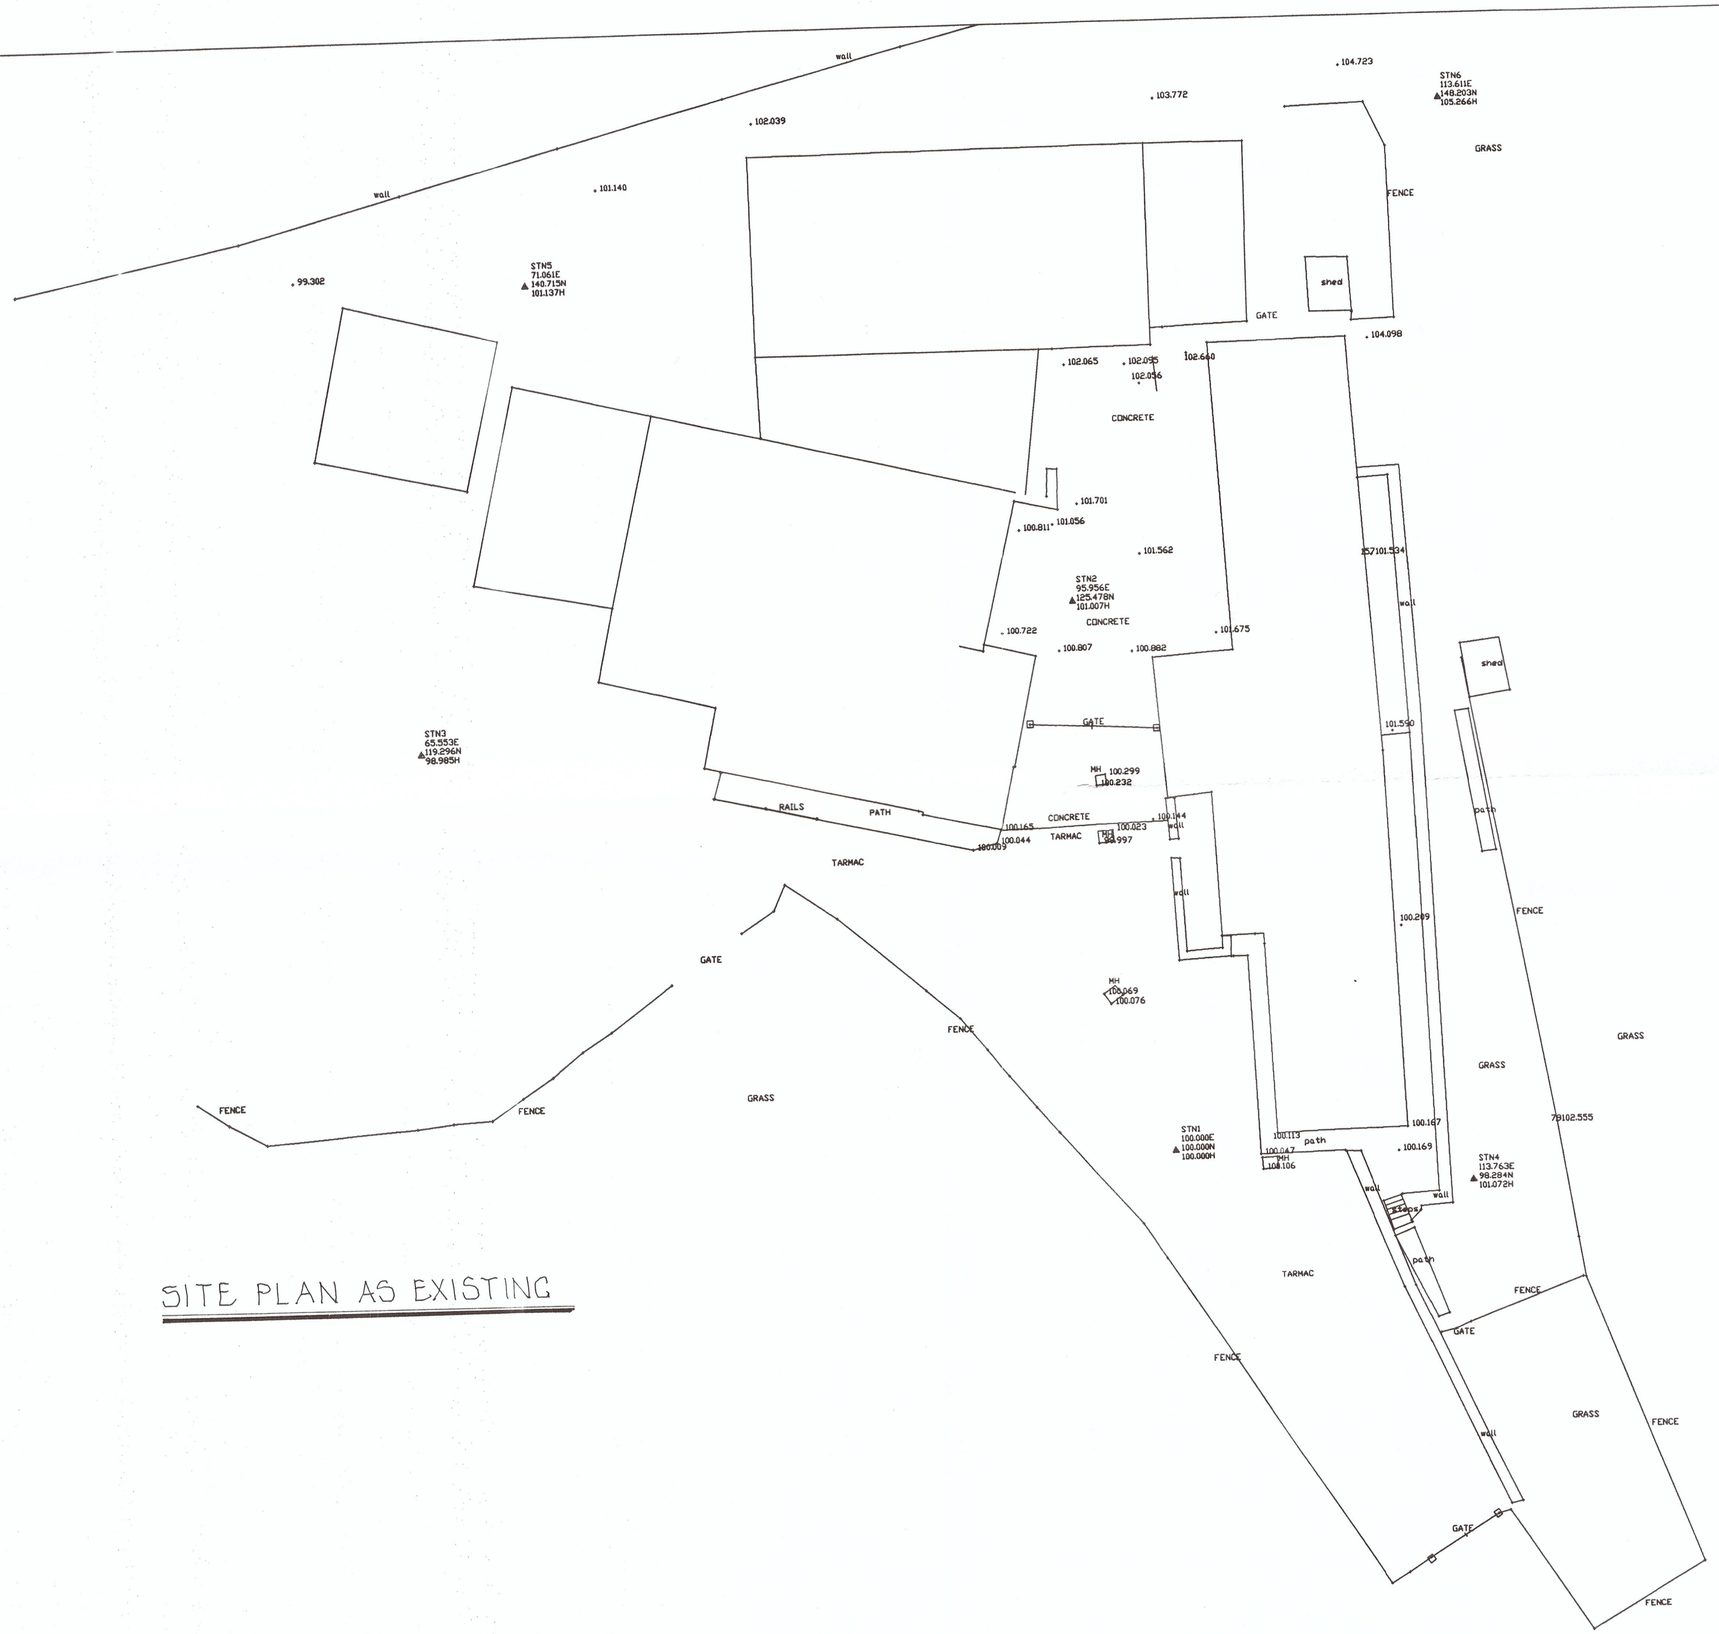

SITE PLAN AS EXISTING

NOTES

AMENDMENTS	INITIAL	DATE

CLIENT

PROJECT

KNOWL FARM

DRAWING

CAD REFERENCE :

JOB No.		DWG No.	
FILE No.		SHEET SIZE A2	
SCALE 1:200	DATE 23/09/04	DRAWN PRW	CHECKED