


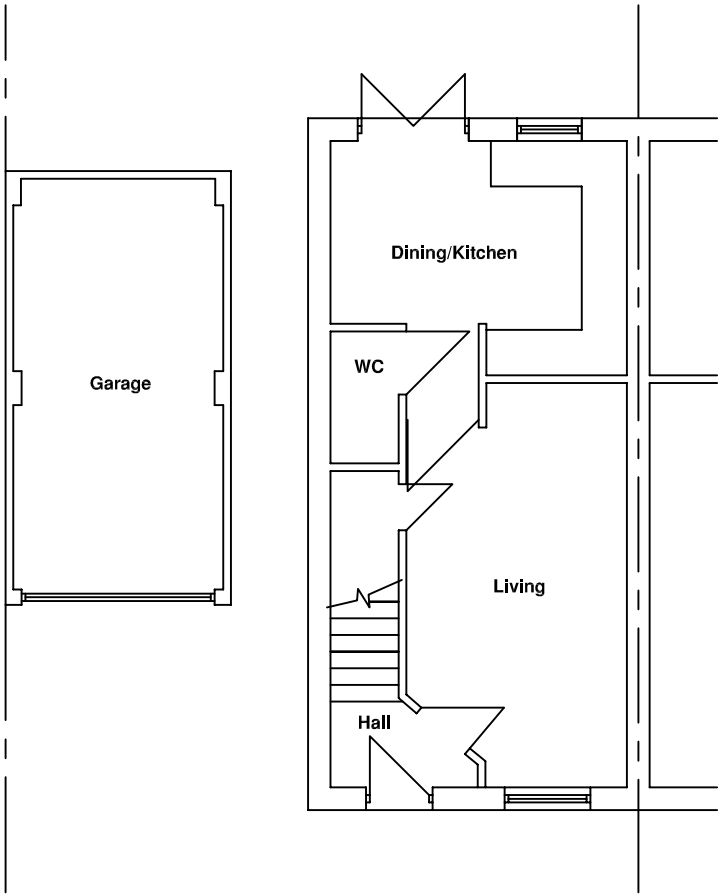


GROUND FLOOR

 

FIRST FLOOR

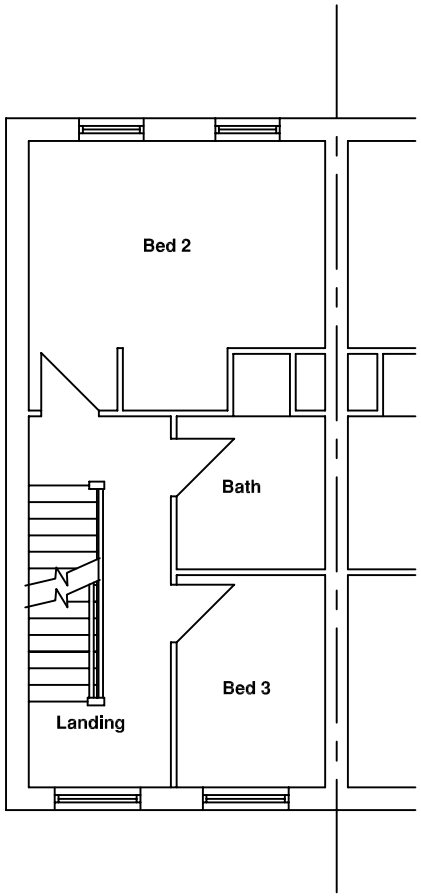

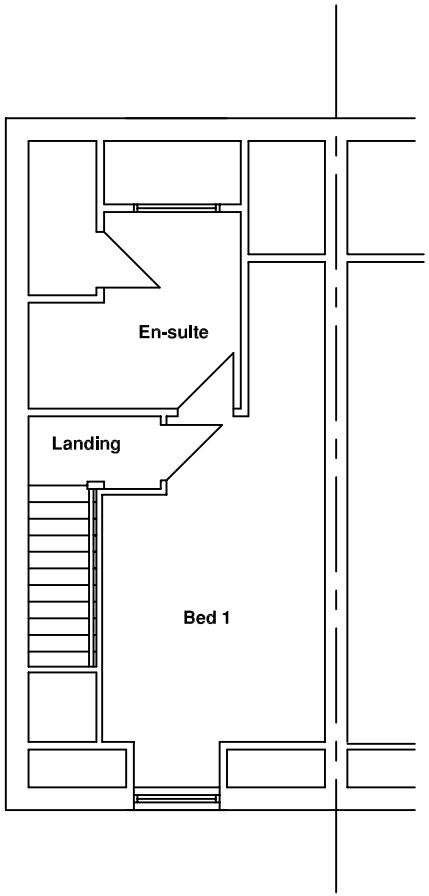

SECOND FLOOR

EXISTING FLOOR PLANS
SCALE 1:100
DWG NO - 03