
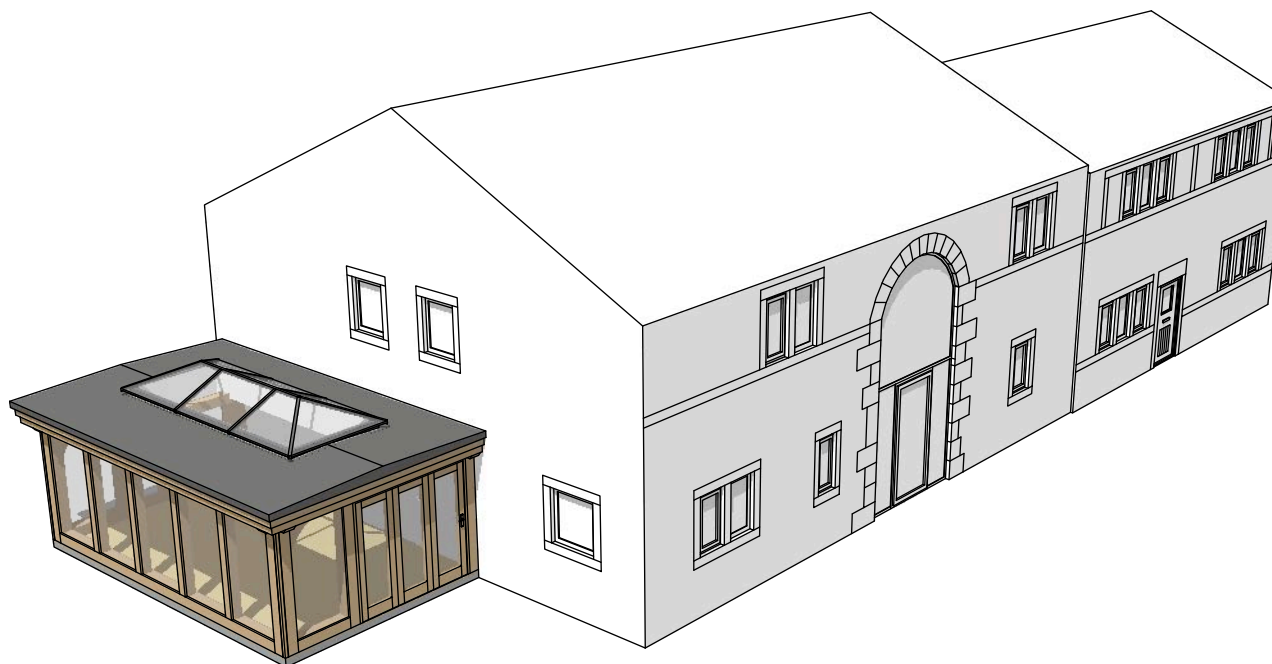


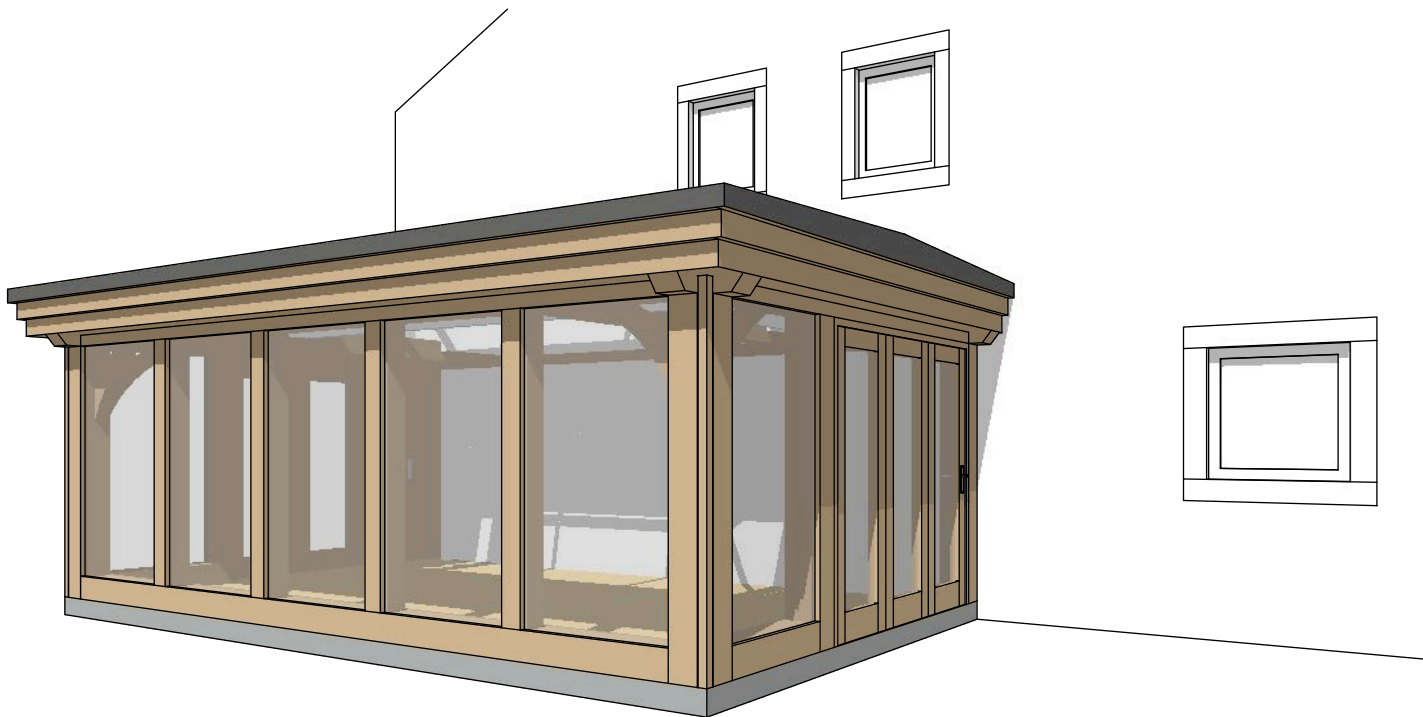

PARAGON OAK LIMITED
Wheatley Park,
Mirfield
WF14 8HE

NOTES

1. This drawing is copyright. It must not be copied or disclosed (in part or in whole) to third parties without our written consent.
2. Do not scale or detail from this drawing. If in doubt please ask.
3. Scales @ A4
1:..

CLIENT

Joe Sharp

PROJECT

Brearley Farm
Rakewood Road
Hollingworth Lake
Littleborough
OL15 0AG

DESCRIPTION

Oak Frame Visuals

DRAWN BY
OW

ISSUE DATE
22.10.21

REVISIONS
-

JS.2