



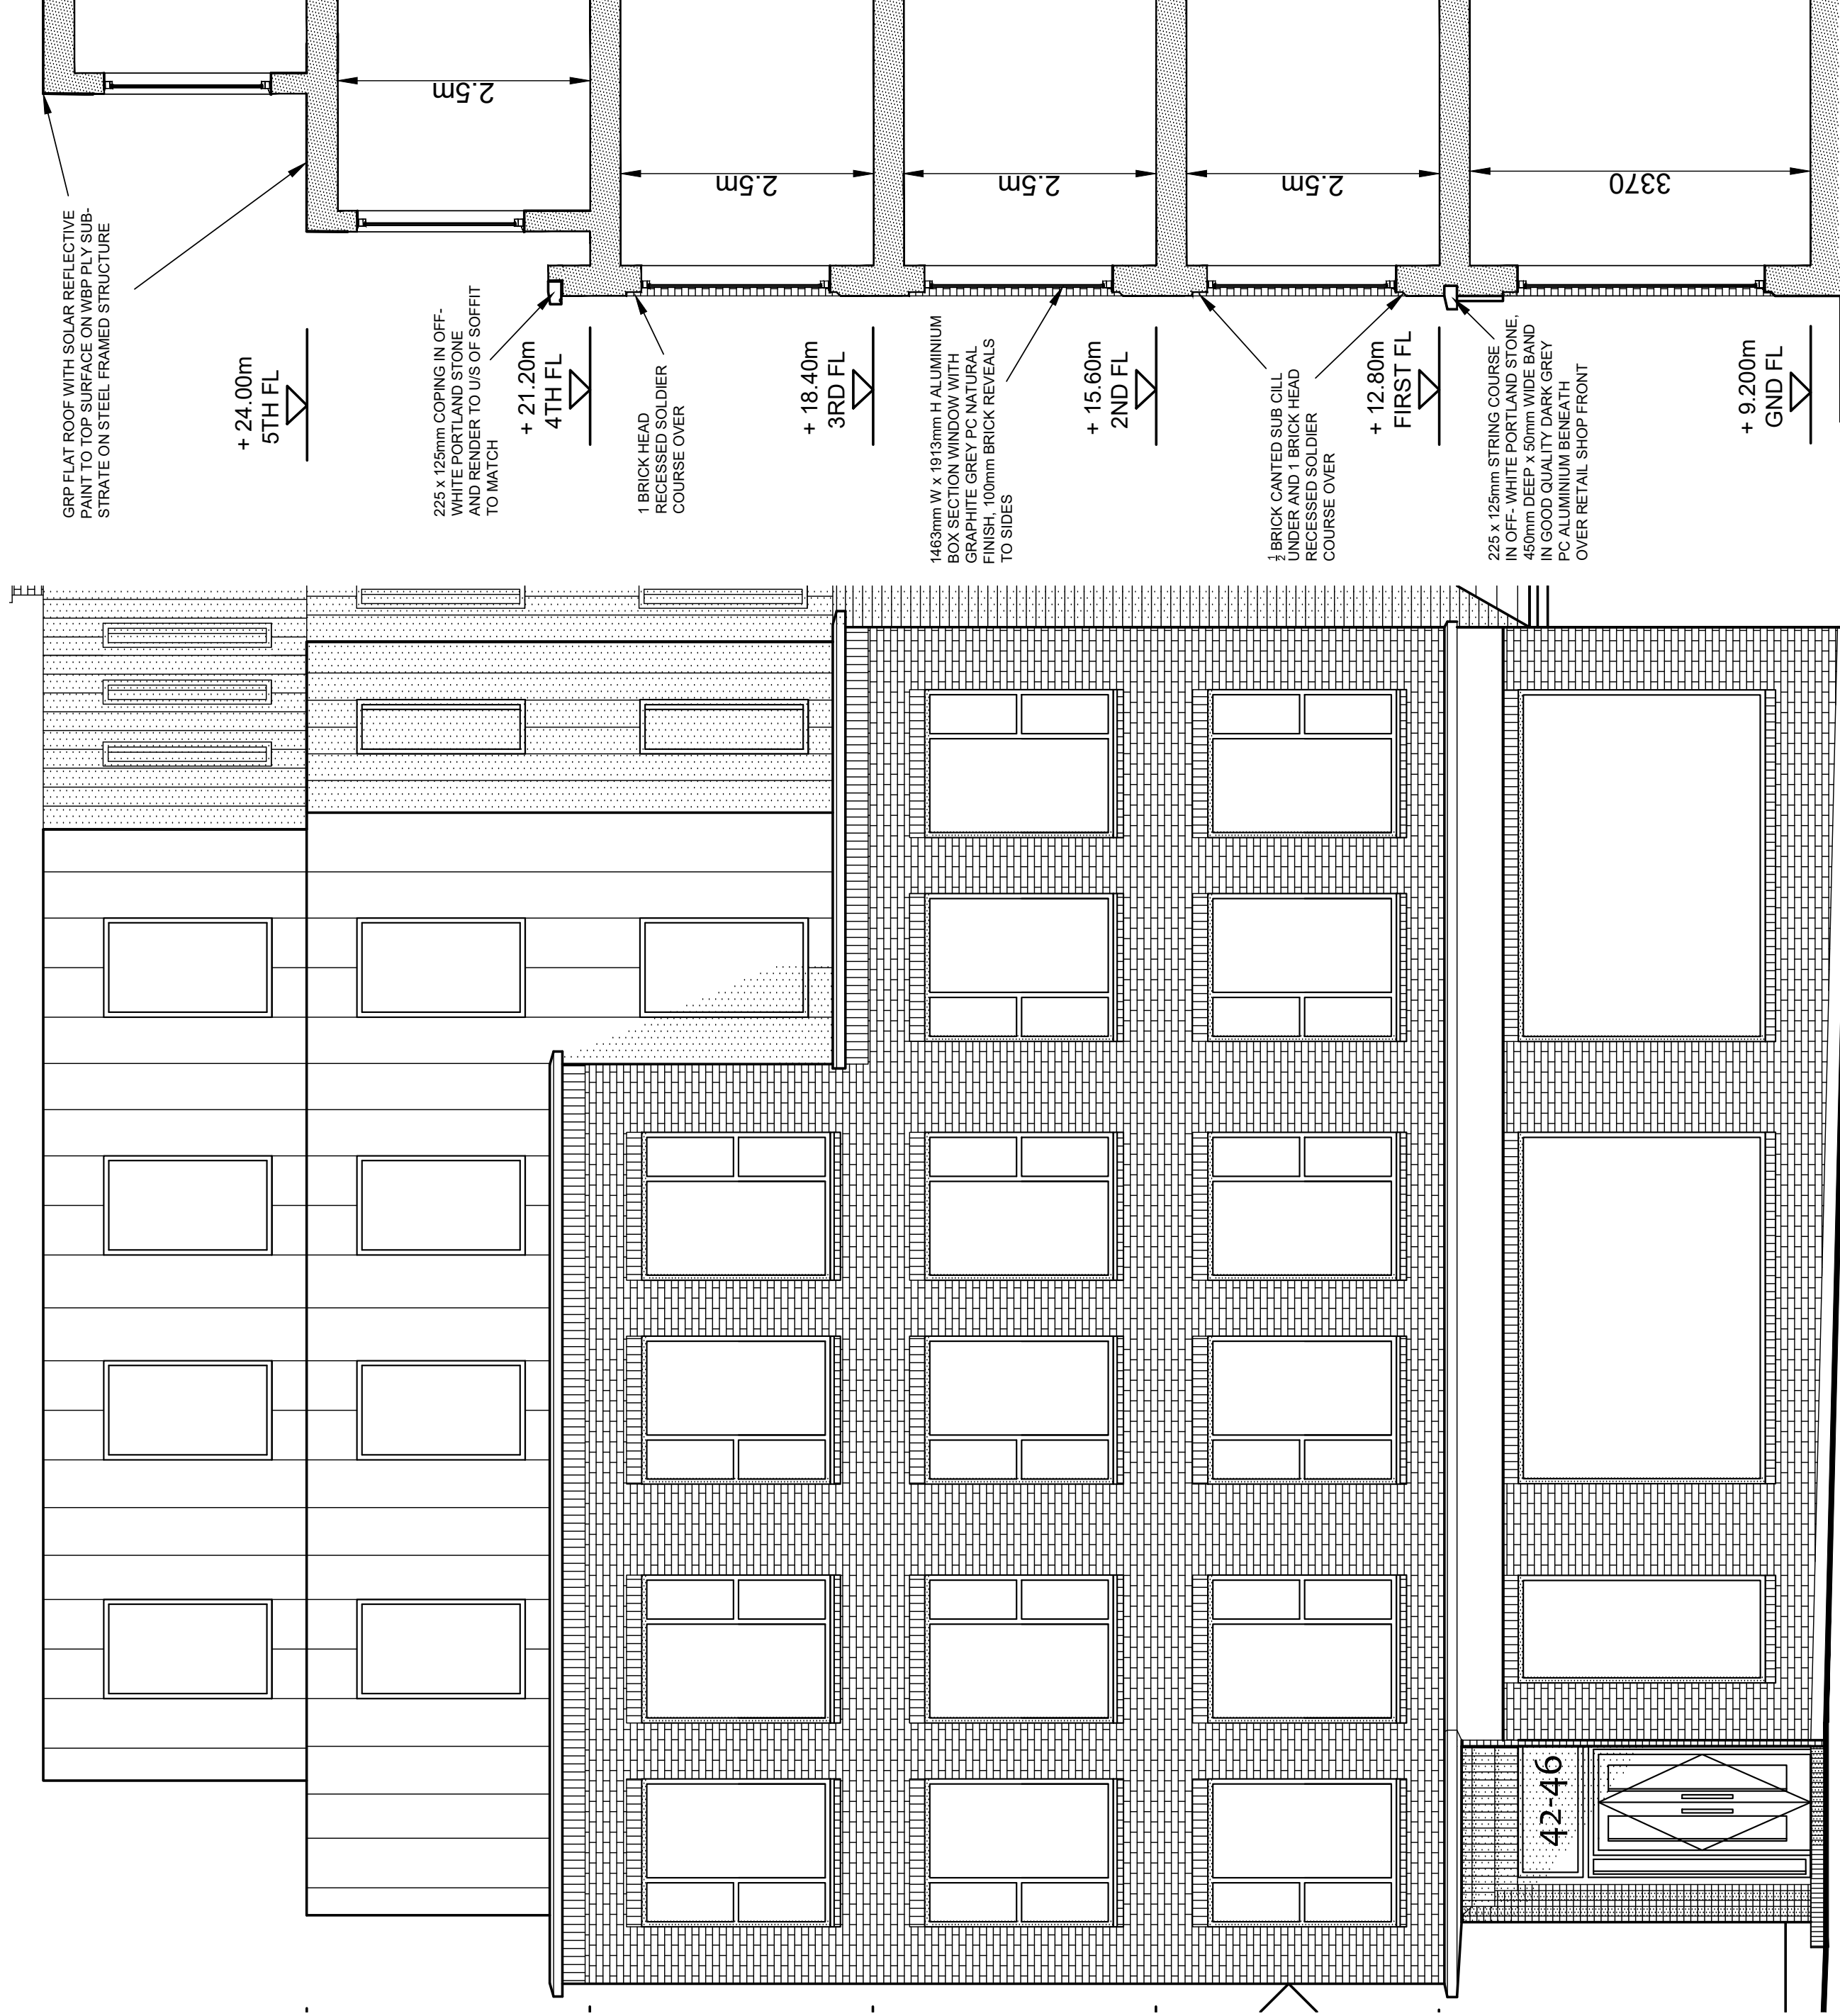

DRAKE STREET ELEVATION

SECTION

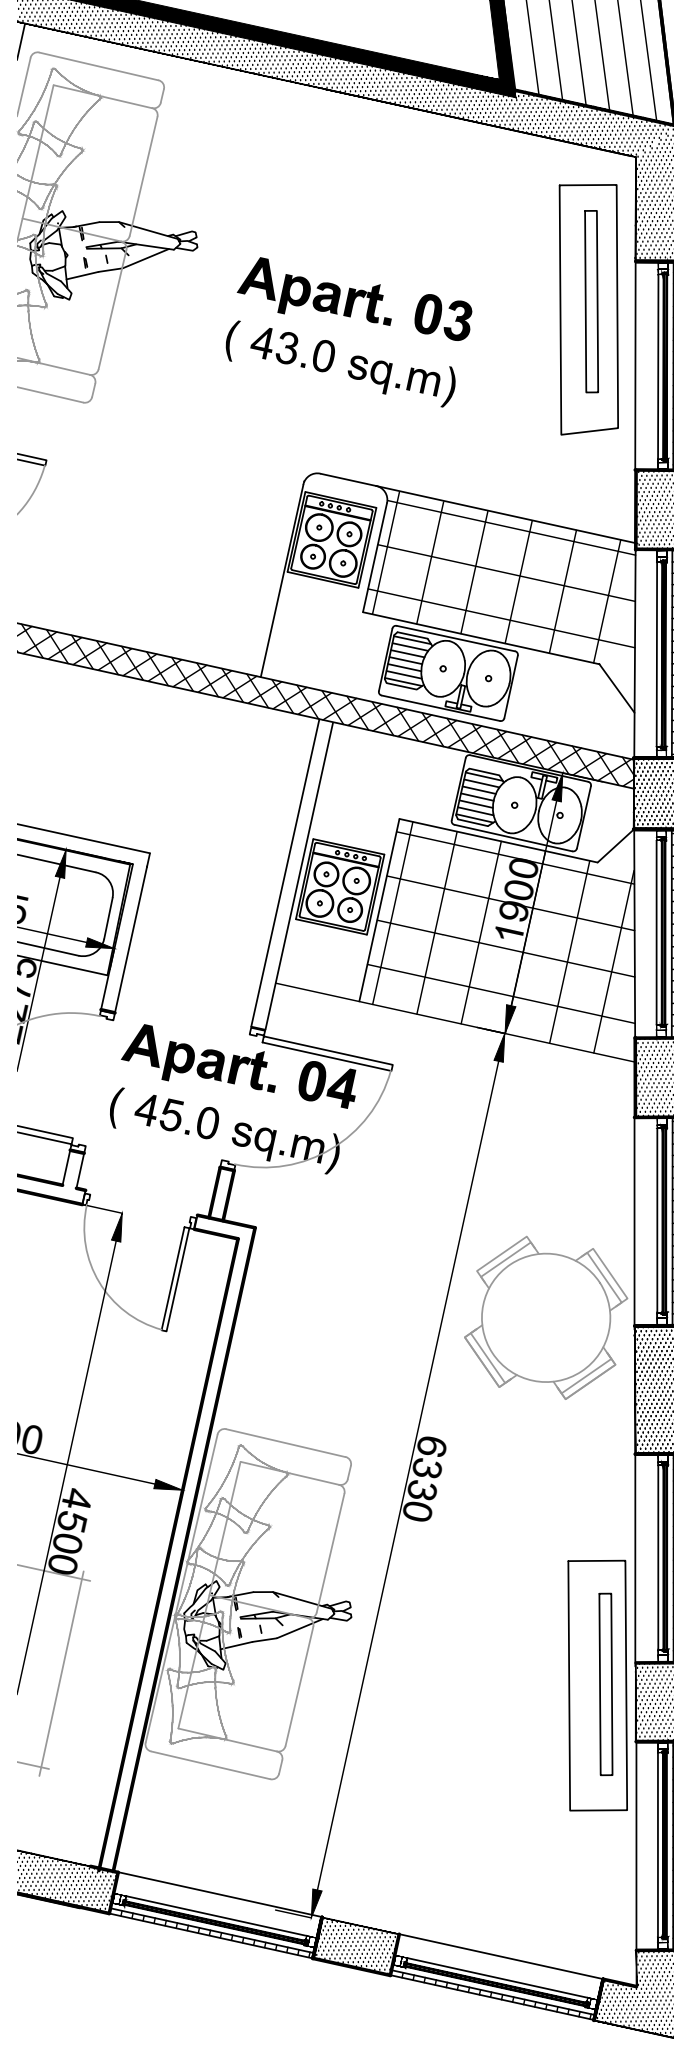

DETAIL PLAN UPPER FLOORS

A 12.08.24 LAYOUT AMENDED

REV: DATE: DETAILS:

BM ARCHITECTURAL DESIGNS
APARTMENT 8
224 GREAT CLOWES STREET
MANCHESTER M7 2ZS
TEL: 07415 493002

PROJECT: NEW BUILDING,
42-46 DRAKE STREET
AND NELSON STREET,
ROCHDALE OL16 1NU
CLIENT: CASSEL + FLETCHER
ESTATES LTD.

TITLE: WALL STUDY 1
SCALE 1:50@A2 DATE: 04/ 2024 DRAWN: BM
STATUS: PLANNING
DRAWING NO: BM/0124/DRAKE/PL12 REV: A