

notes:

1. DO NOT SCALE FROM THIS DRAWING - USE FIGURED DIMENSIONS ONLY.
2. TO BE READ IN CONJUNCTION WITH ALL OTHER CONSULTANTS / SPECIALISTS DRAWINGS. REPORT ANY DISCREPANCIES BEFORE AFFECTED WORK COMMENCES.
3. ALL SETTING OUT DIMENSIONS TO BE CHECKED ON SITE BY CONTRACTOR BEFORE WORK COMMENCES.

DETAIL C: Typical long section of sump & chute 1:5

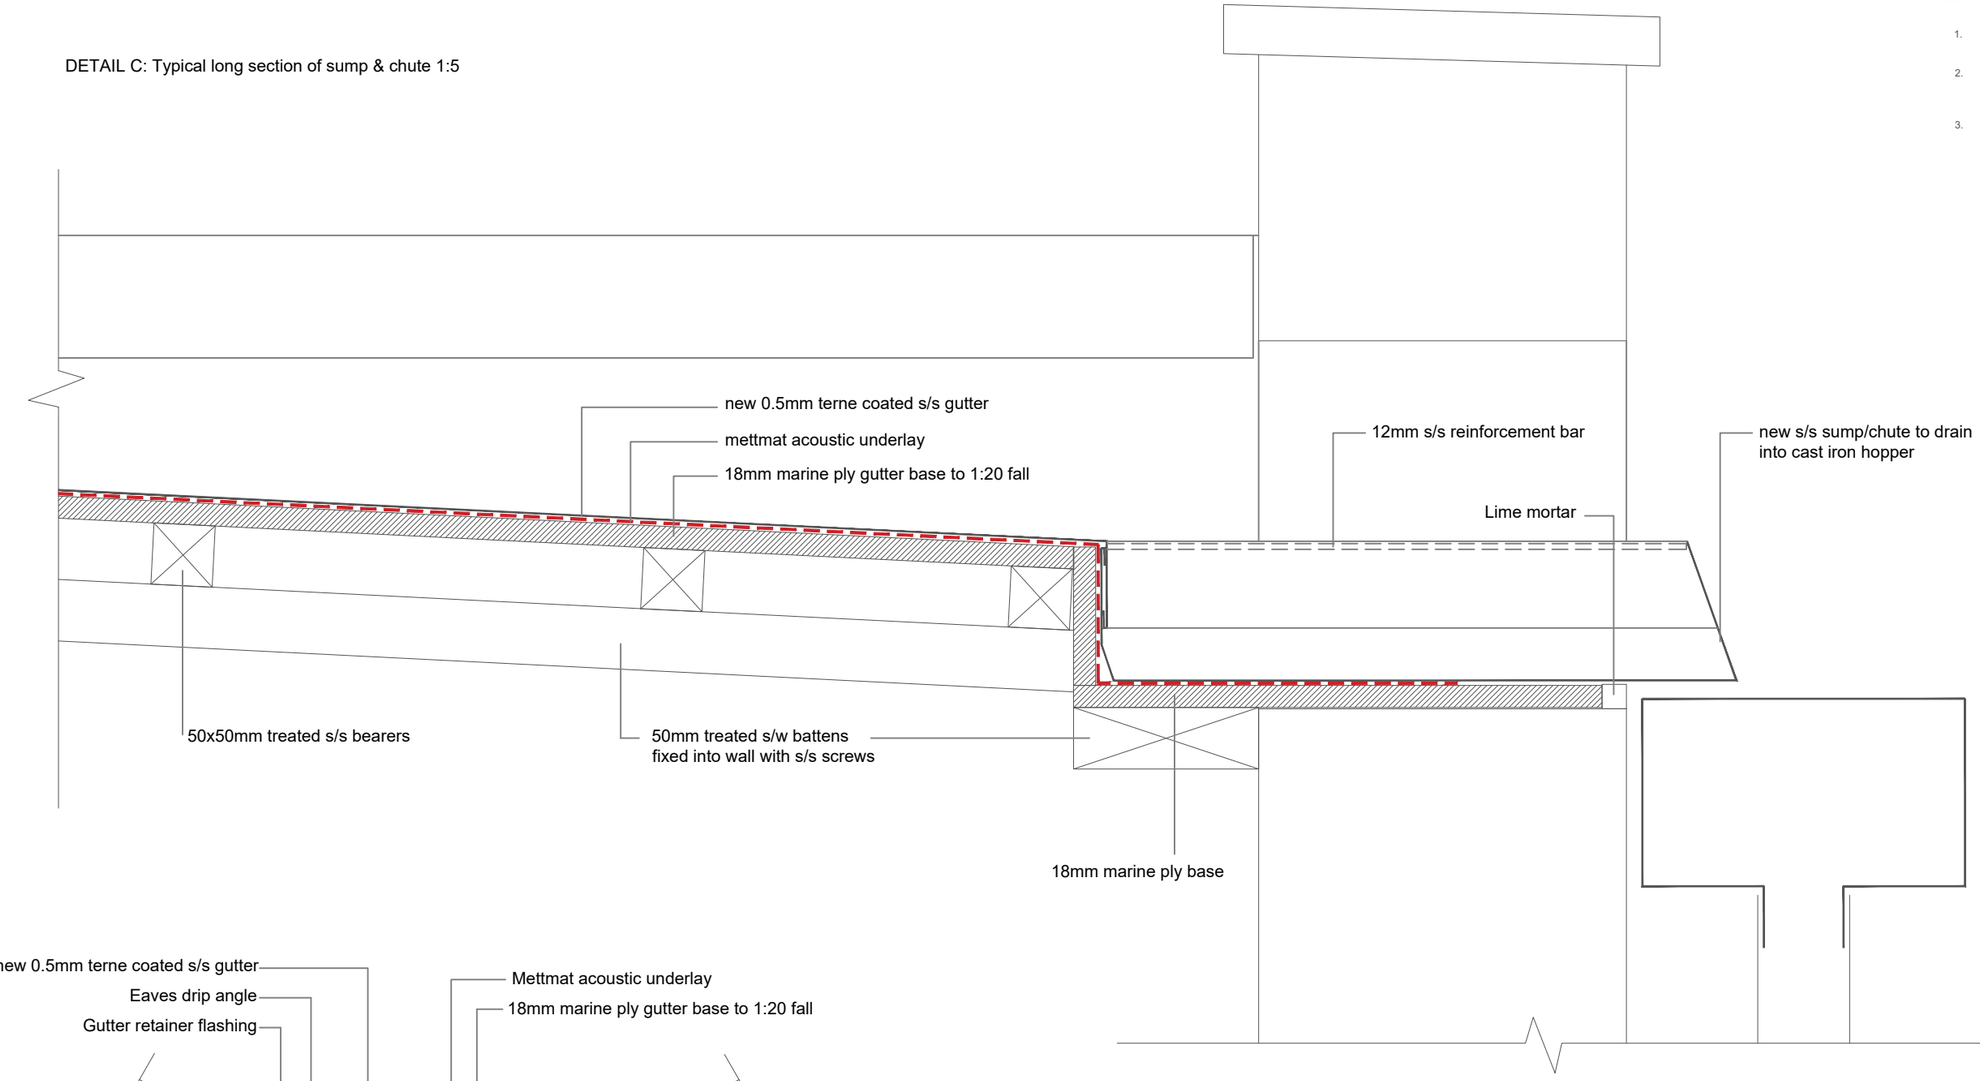

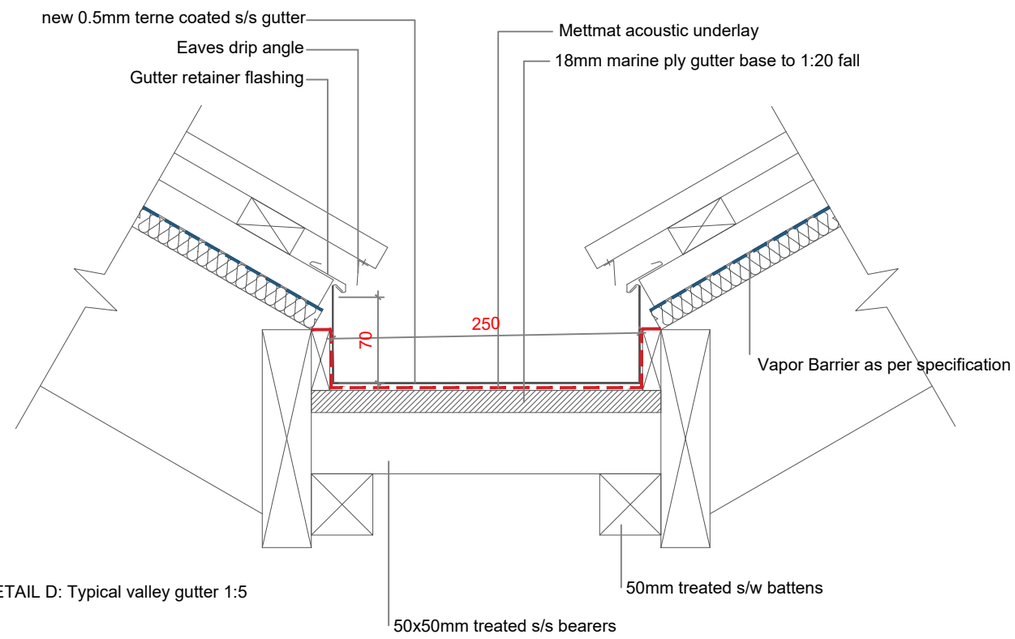

DETAIL D: Typical valley gutter 1:5

0 50 100 150 200 250

REVISIONS | T01 FIRST_ISSUE 30/11/21 SMG LM

DATE; DRAWN; CHECK

CLIENT	Rochdale Borough Council
PROJECT	HOH - Hopwood Hall
TITLE	Typical Roof Details C & D
NUMBER	HOH-SEV-XX-XX-DR-A-04002
REVISION	T01
STATUS	Tender
SCALE	1:5 @A3
DATE	19/11/21
DRAWN BY	SMG
CHECKED BY	LM

seven.
SEVENARCHITECTURE.CO.UK

Studios at :

Unit 1.3, Waulk Mill, 51 Bengal Street
MANCHESTER, M4 6LN
t : 0161 236 5655

Clarendon House, Victoria Avenue,
HARROGATE, HG1 1DY
t : 01423 709 807

24 Greville Street, **LONDON,**
EC1N 8SS
t : 0203 036 0691