


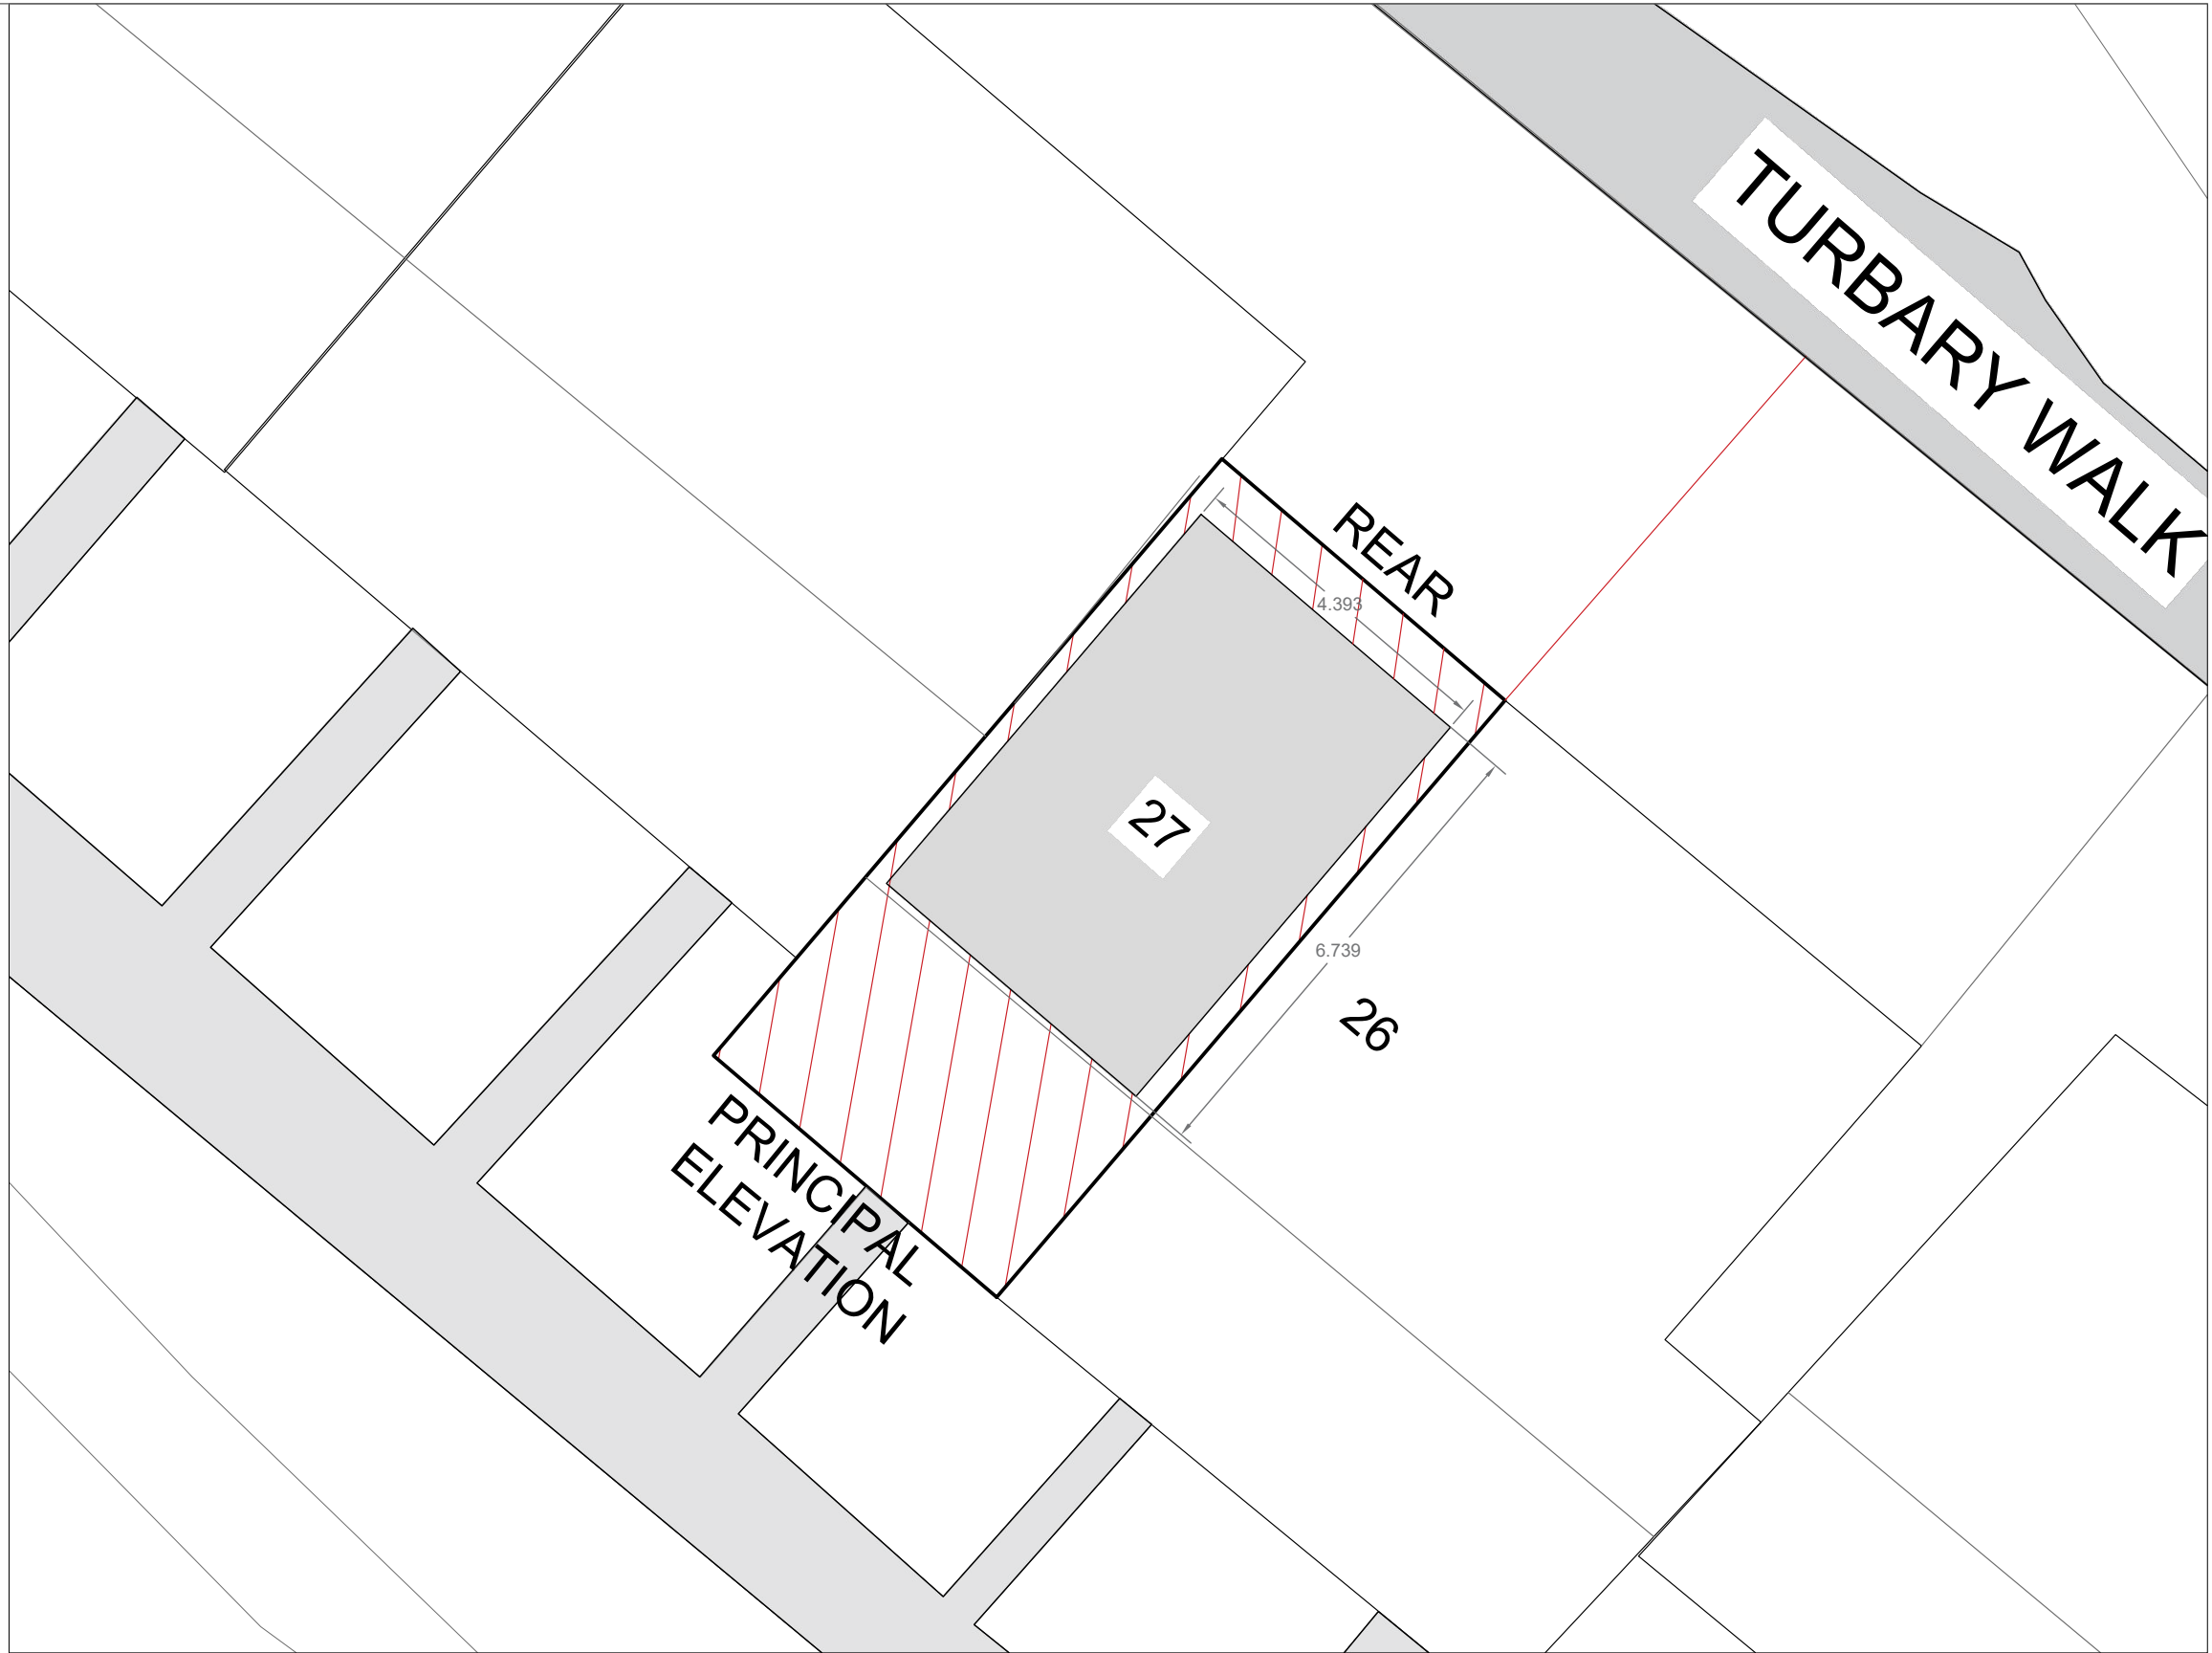

SITE PLAN: 1:100 (dormer section highlighted - 40 cubic meter)
27 Turbary Walk, Milnrow, Rochdale, OL16 4JN