

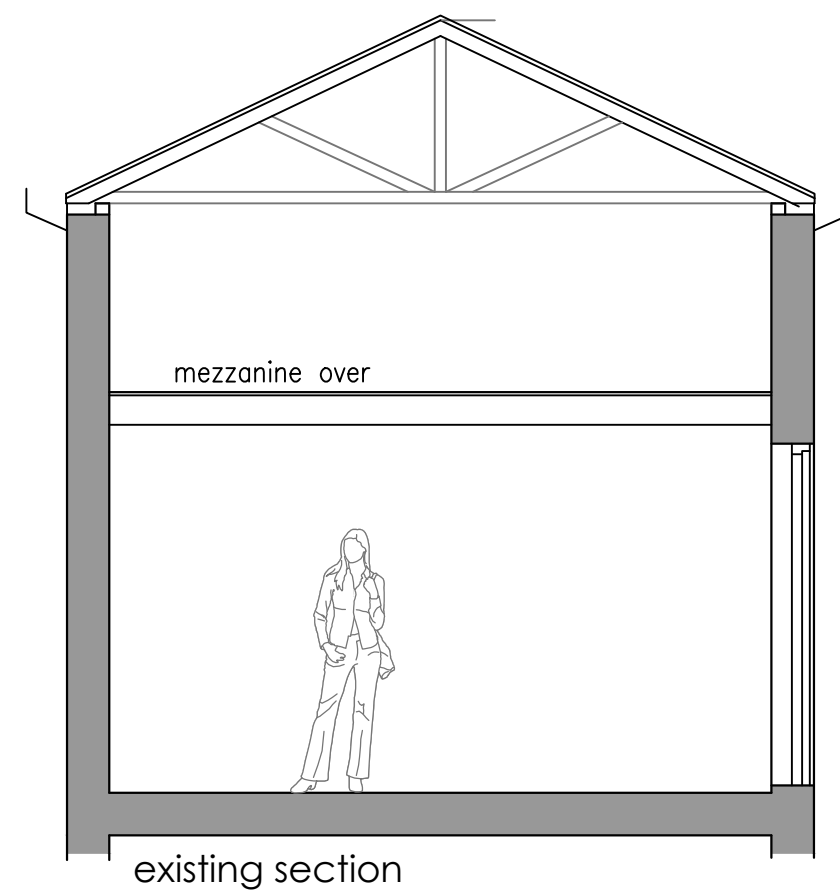
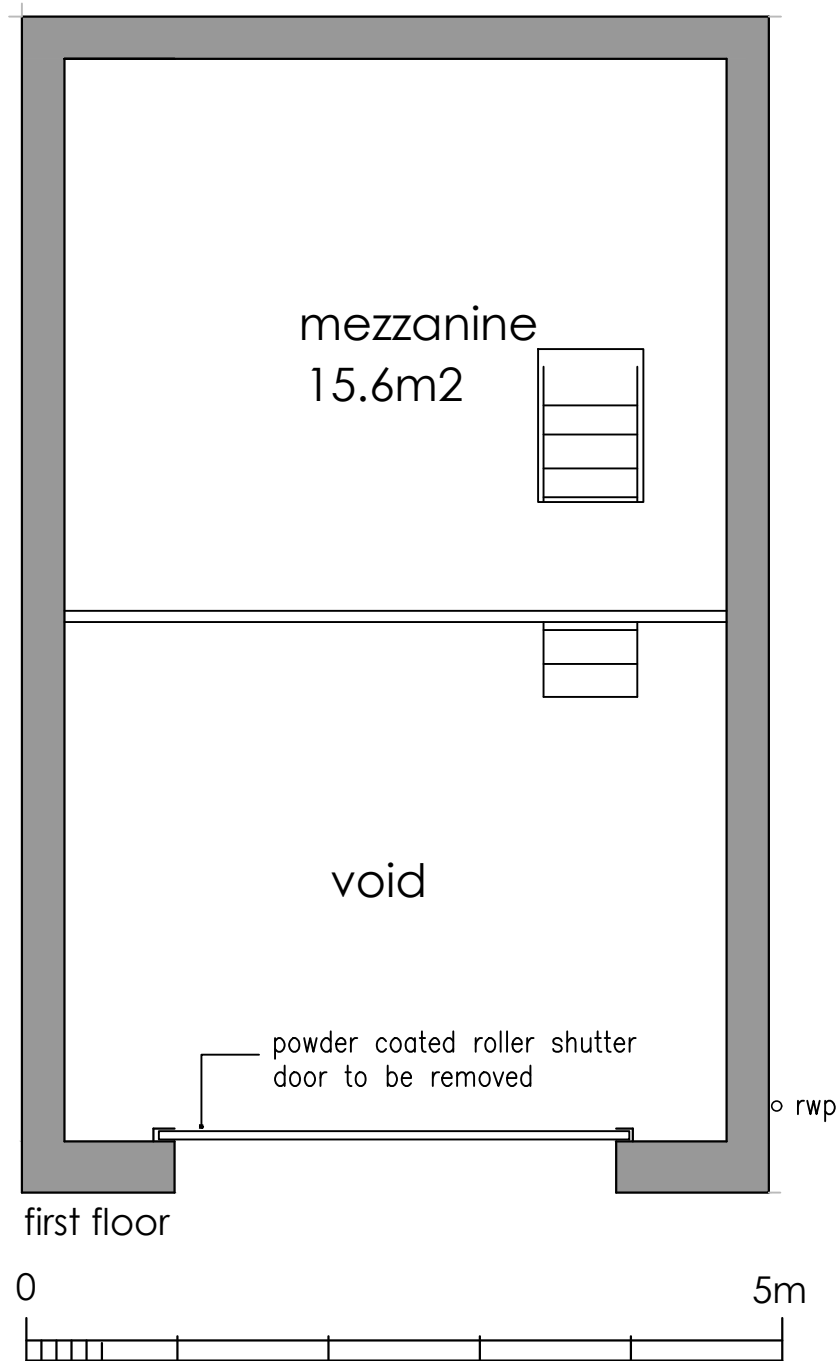
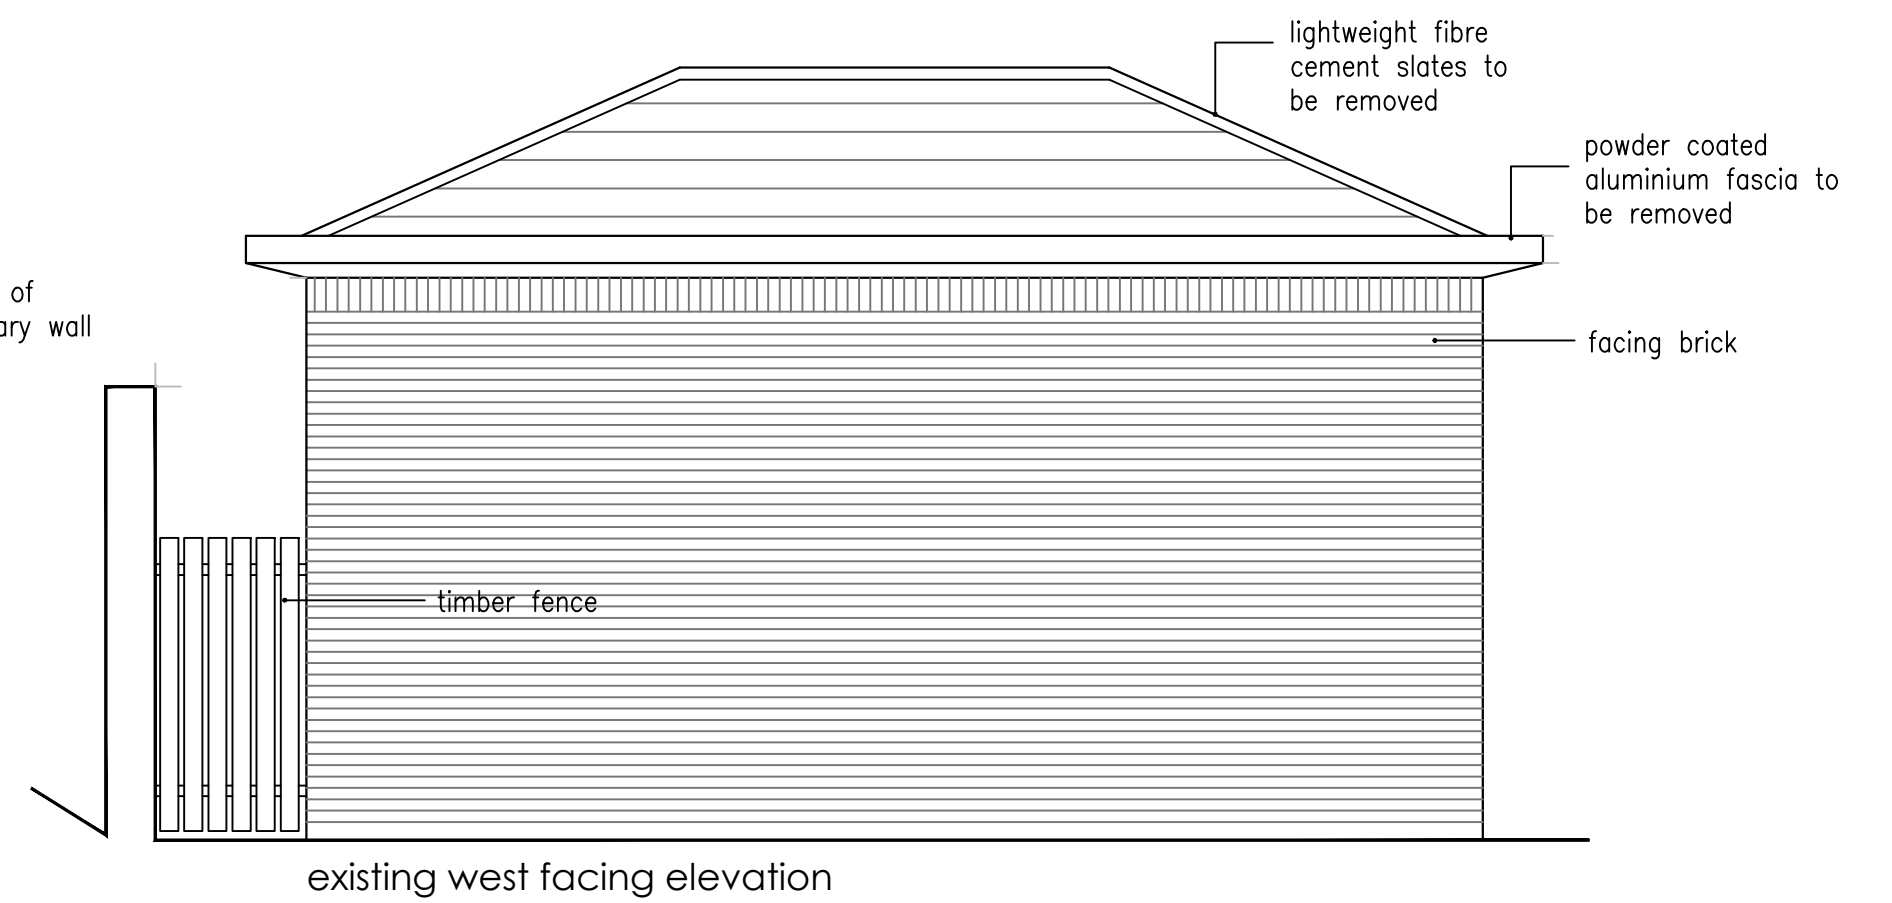
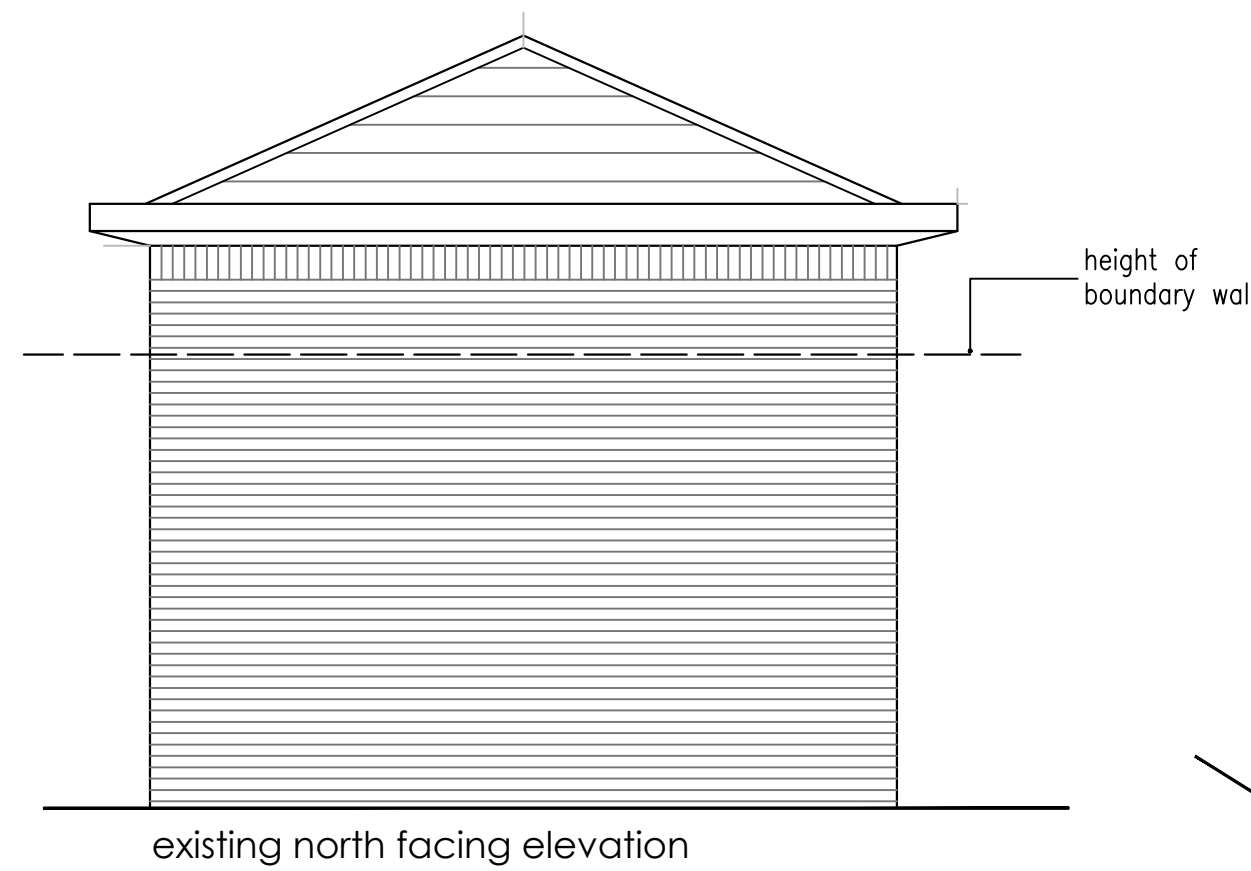
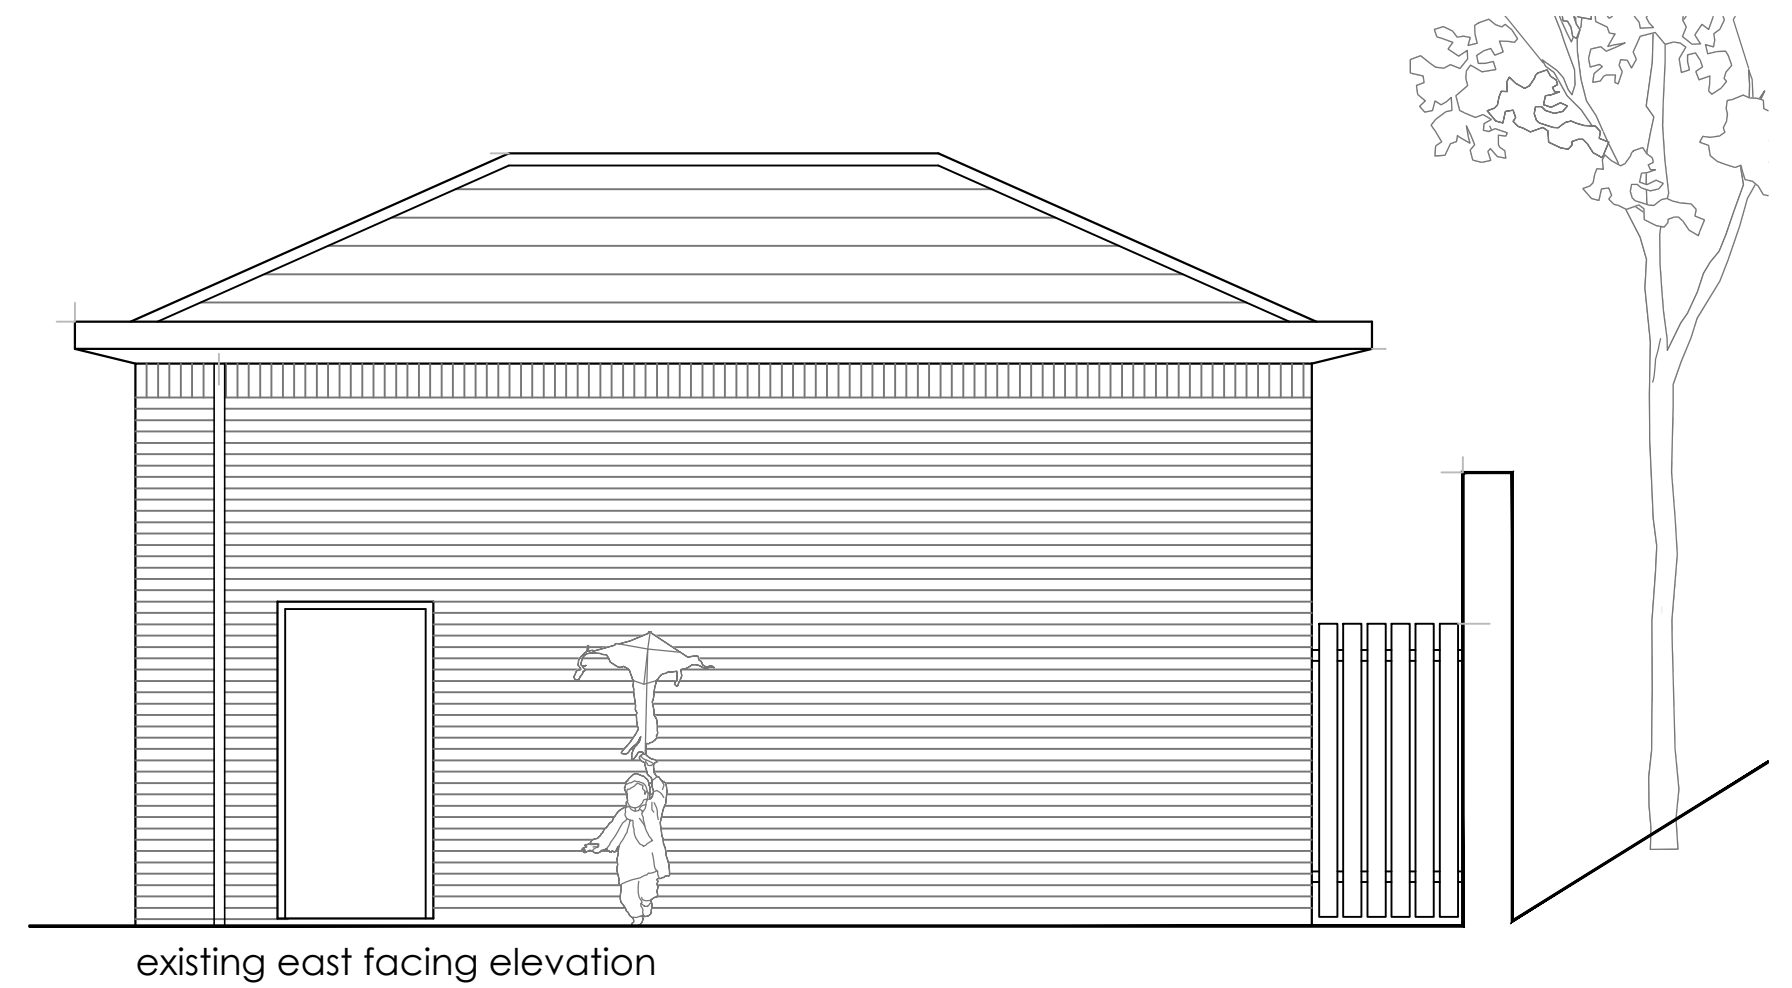


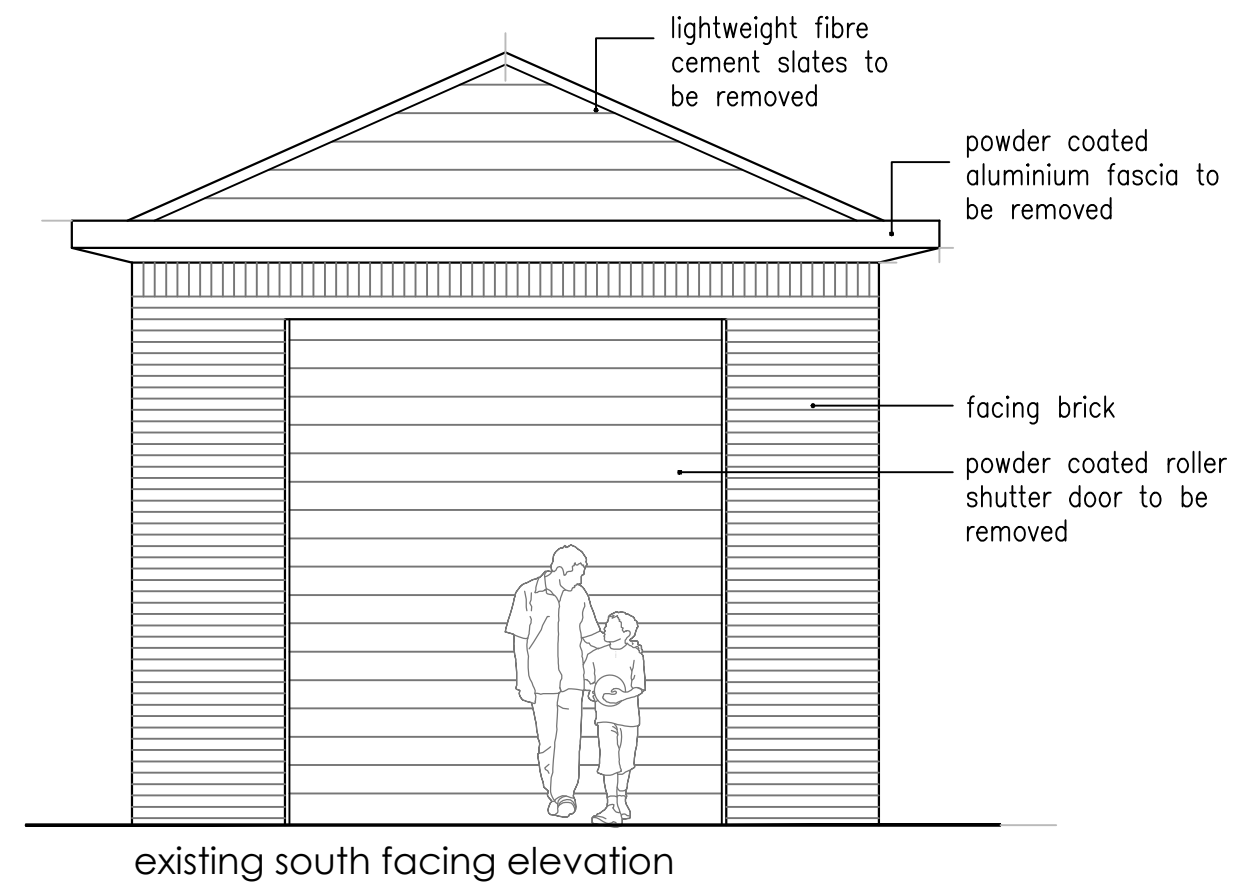

A SECTION ADDED		08.05.24
revisions		
existing plan and elevations new after school club the ark littleborough		
date: september 2022	scale 1:50 @a2	
status: preliminary	dwg. d417/ASC 03 rev A	
DO NOT SCALE – IF DIMENSIONS ARE NOT GIVEN PLEASE ASK		

architectural designworks limited

designworks

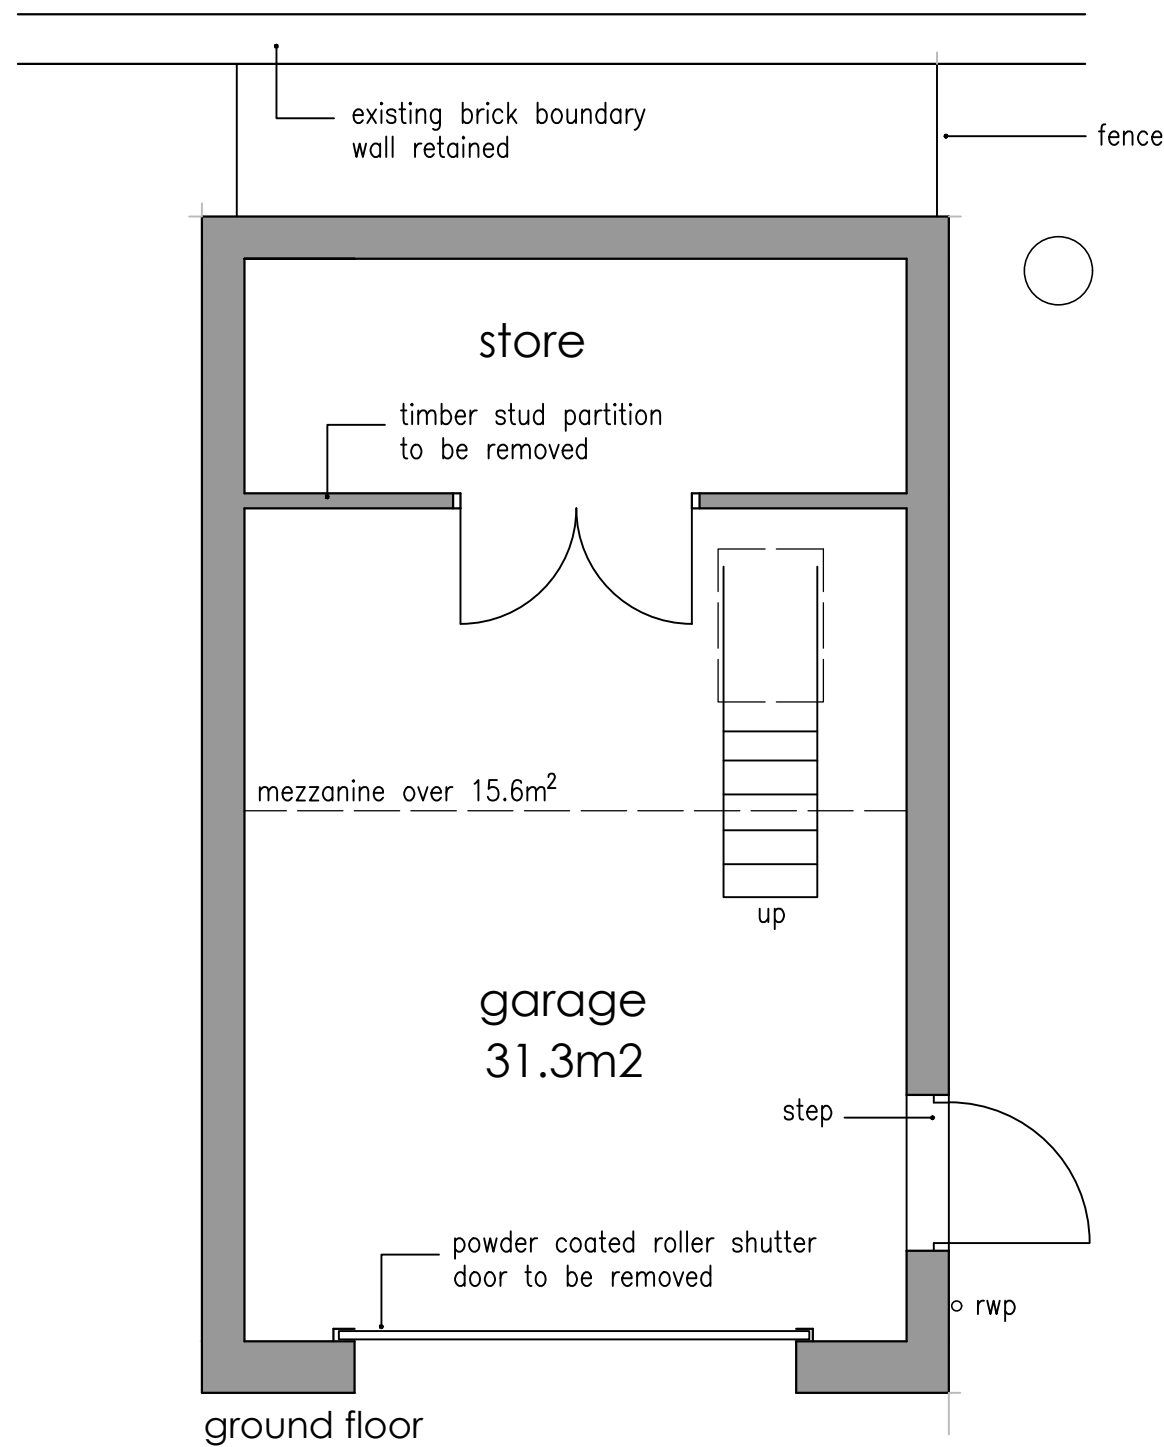

studio one 17 biggin gardens heywood OL10 2WF t: 0161 332 1943 e: architects@archdesignworks.co.uk