

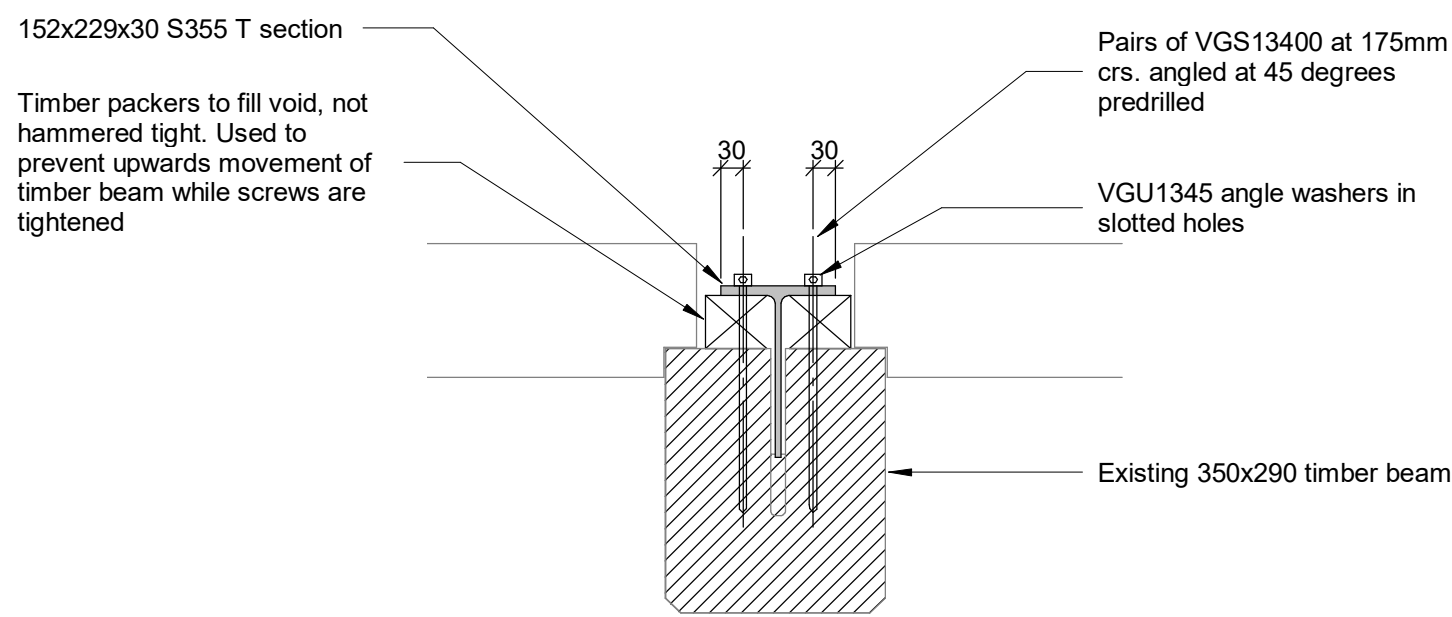


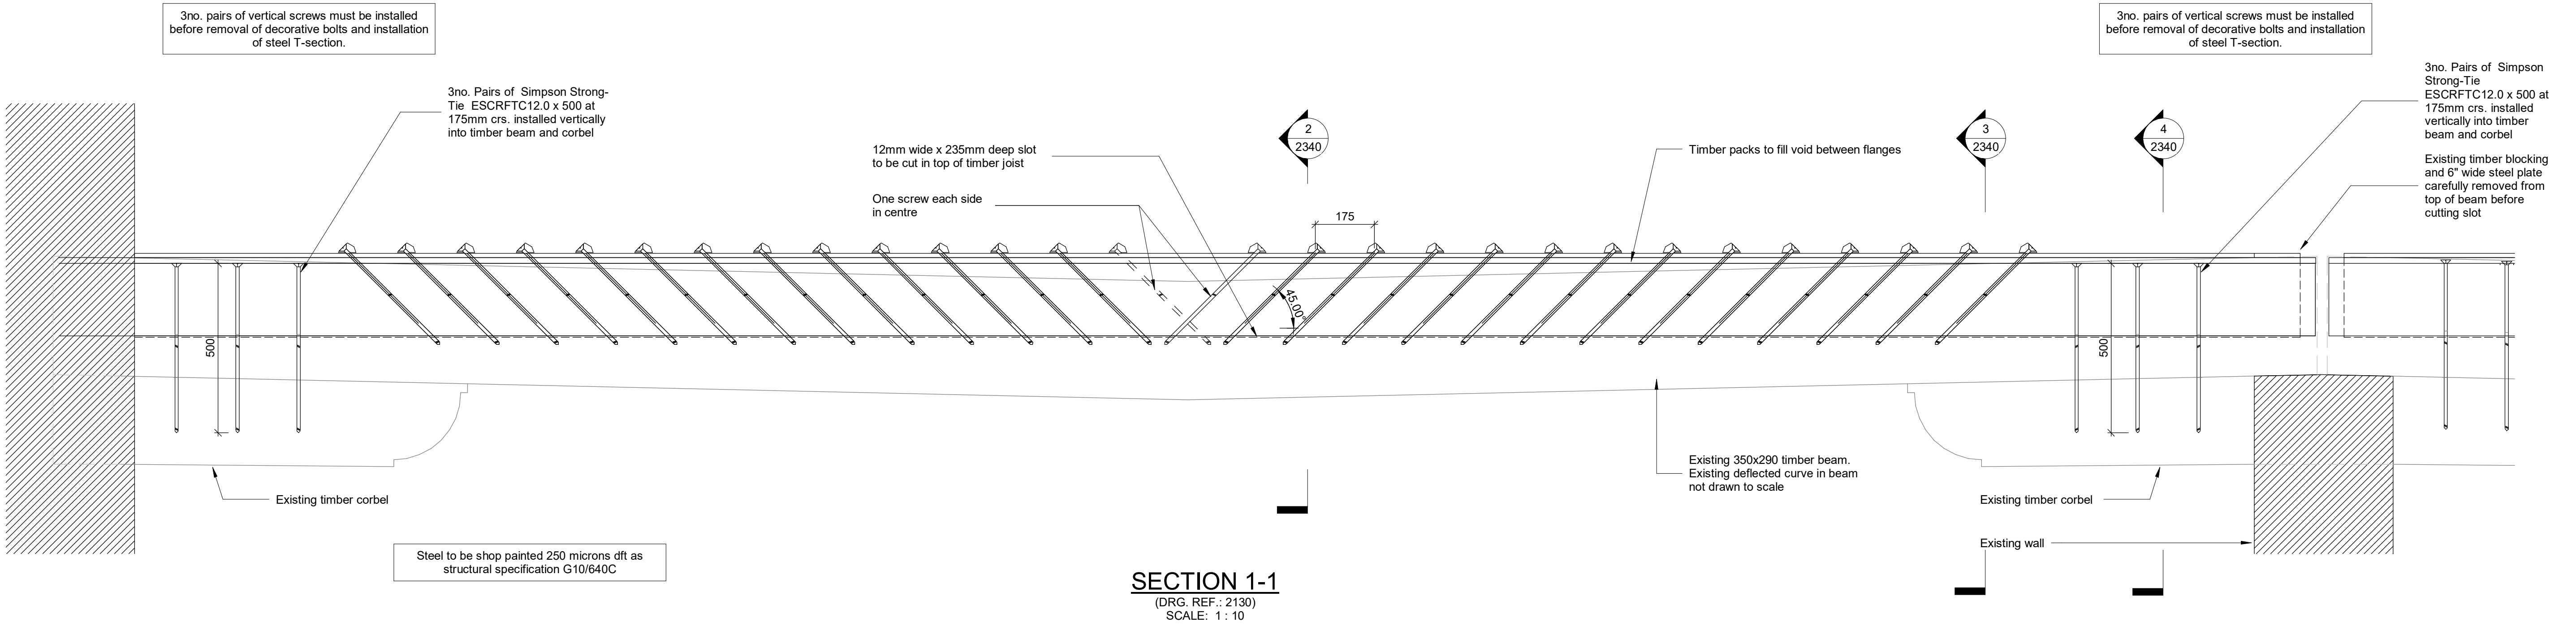


SECTION 2-2
(DRG. REF.: 2130)
SCALE: 1 : 10

All fixings must be Rothoblaas and installed in accordance with manufacturers recommendations

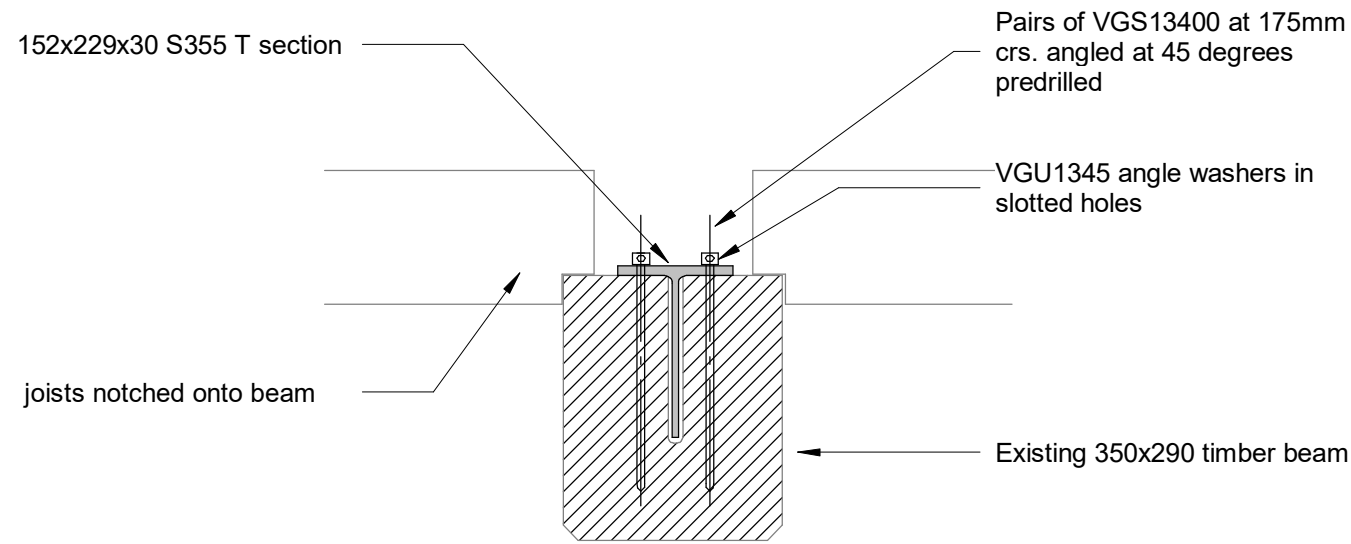

SECTION 3-3
(DRG. REF.: 2130)
SCALE: 1 : 10

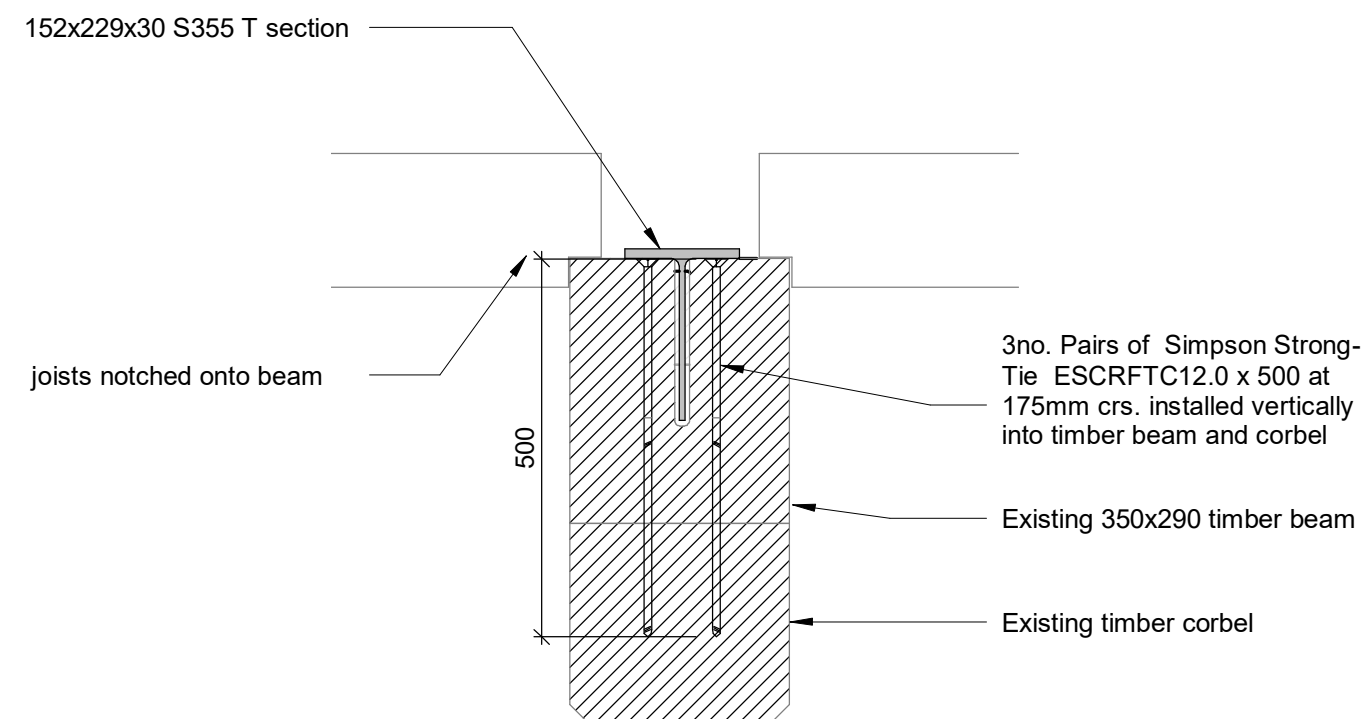

SECTION 4-4
(DRG. REF.: 1130)
SCALE: 1 : 10

NOTES:-

- 1 This drawing is to be read in conjunction with all relevant Architect's, Engineer's and specialists' drawings and specifications.
- 2 Do not scale from this drawing in either paper or digital form. Use written dimensions only. To check that this drawing has been printed to the intended scale this bar should be 50mm long @A1 or 25mm long @ A3
- 3 Health & Safety :
All specific drawing notes are to be read in conjunction with the project "Information Pack" and "Site Rules".
- 4 For general notes refer to Drawing No. 27876/GN01



Note: Existing drawn elements based on Survey GA plan and section drawings and photos. Dimensions and details of proposed alterations TBC on site

Ver	Date	Drawn	Eng	Amendment
4	17.02.22	JEM	JC	Issued for Construction
3	19.01.22	JEM	JC	Fixings revised as clouded
2	07.01.21	JEM	WY	Revised as clouded
1	09.12.21	JEM	WY	Revised as clouded

ROCHDALE TOWN HALL

PROPOSED PHASE 2
SECOND FLOOR LEVEL
SECTION DETAILS SHEET 1

Status
FOR CONSTRUCTION

Drawn	JEM	Eng	WY
Scales	1:20 @ A1	1:40 @ A3	
Drawing No.	27876/2340	Ver.	4
Doc Ref.	RTH-PAM-XX-XX-DR-S-2340		
PRICE & MYERS			
Consulting Engineers			
37 Alfred Place London WC1E 7DP			
020 7631 5128			
mail@pricemyers.com www.pricemyers.com			