



Proposed East Retaining Wall 1:200


• Proposed retaining wall to be specified by structural engineer

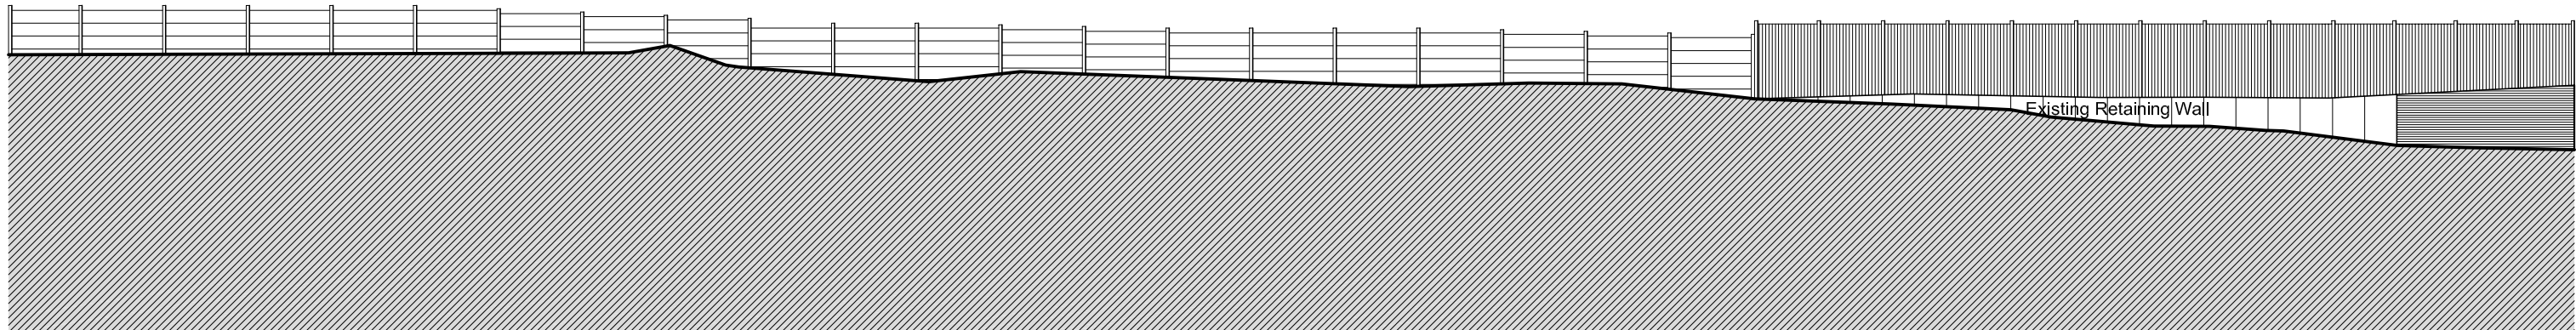


Existing East Retaining Wall 1:200

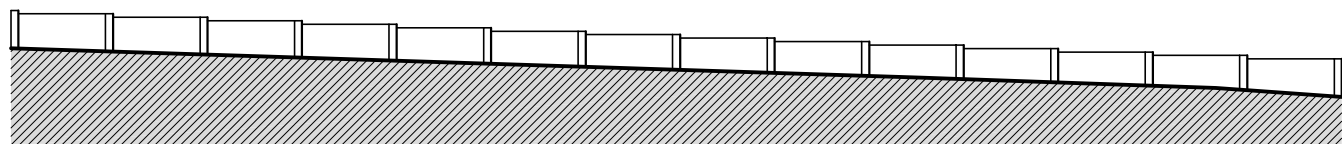

Proposed West Retaining Wall 1:200

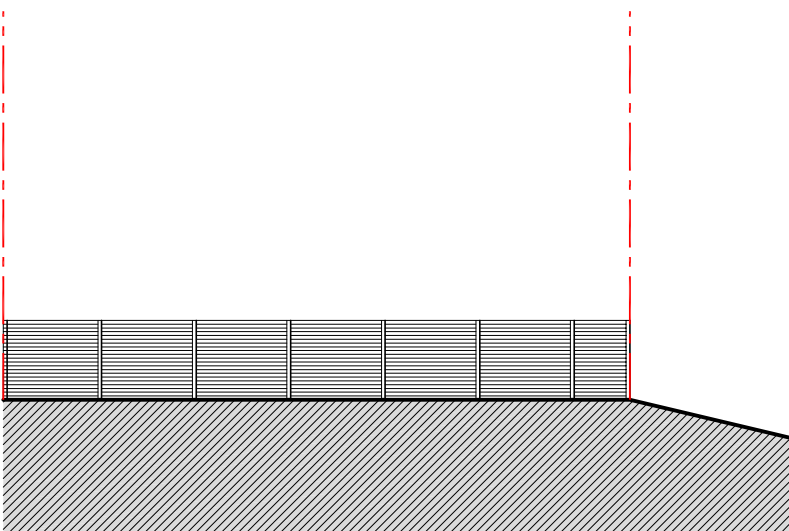


Proposed Northern Boundary Treatment 1:200

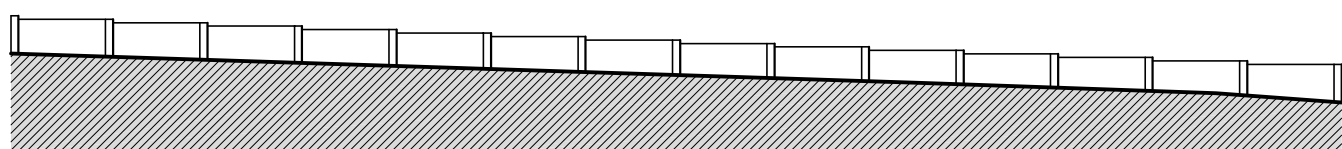

Existing West Retaining Wall 1:200

Scale Bar 1:200

0 10 20m

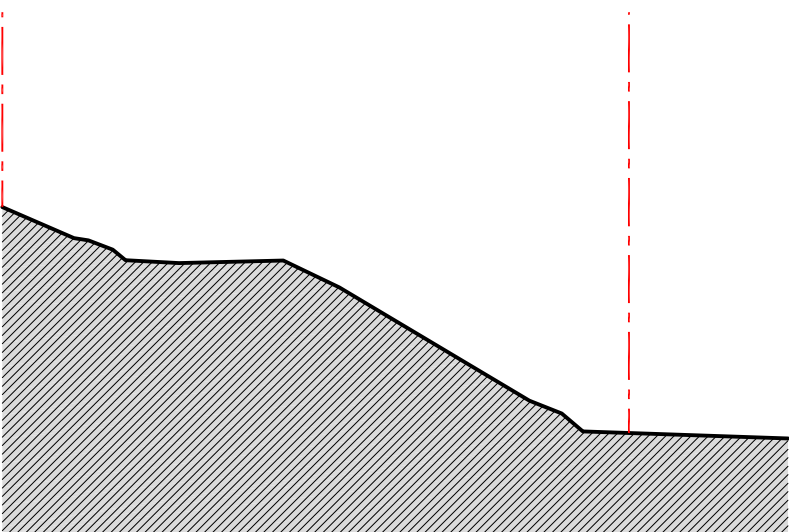

Existing Northern Boundary Treatment 1:200



Key

- East Retaining Wall
- Northern Boundary
- West Retaining Wall

T+A Tang & Associates Ltd
Chartered Architects

Tel : 0161 877 9567 10/F, 1 City Approach, Albert Street,
e-mail: barrytang@tangassociates.co.uk Eccles, Manchester, M30 0BS, UK.

Client:

Dream Developments Northwest Ltd

Project:
Land opposite to 1-35 Bentley Street, Rochdale
OL12 6EU

Drawing Title:

Existing & Proposed Boundary Treatments

Scale:

1:200 & 1:500 @ A1

Date:

September 2024

Drawing No:

9757/224

Revision:

A