99 Bentley Street, OL12 6PA

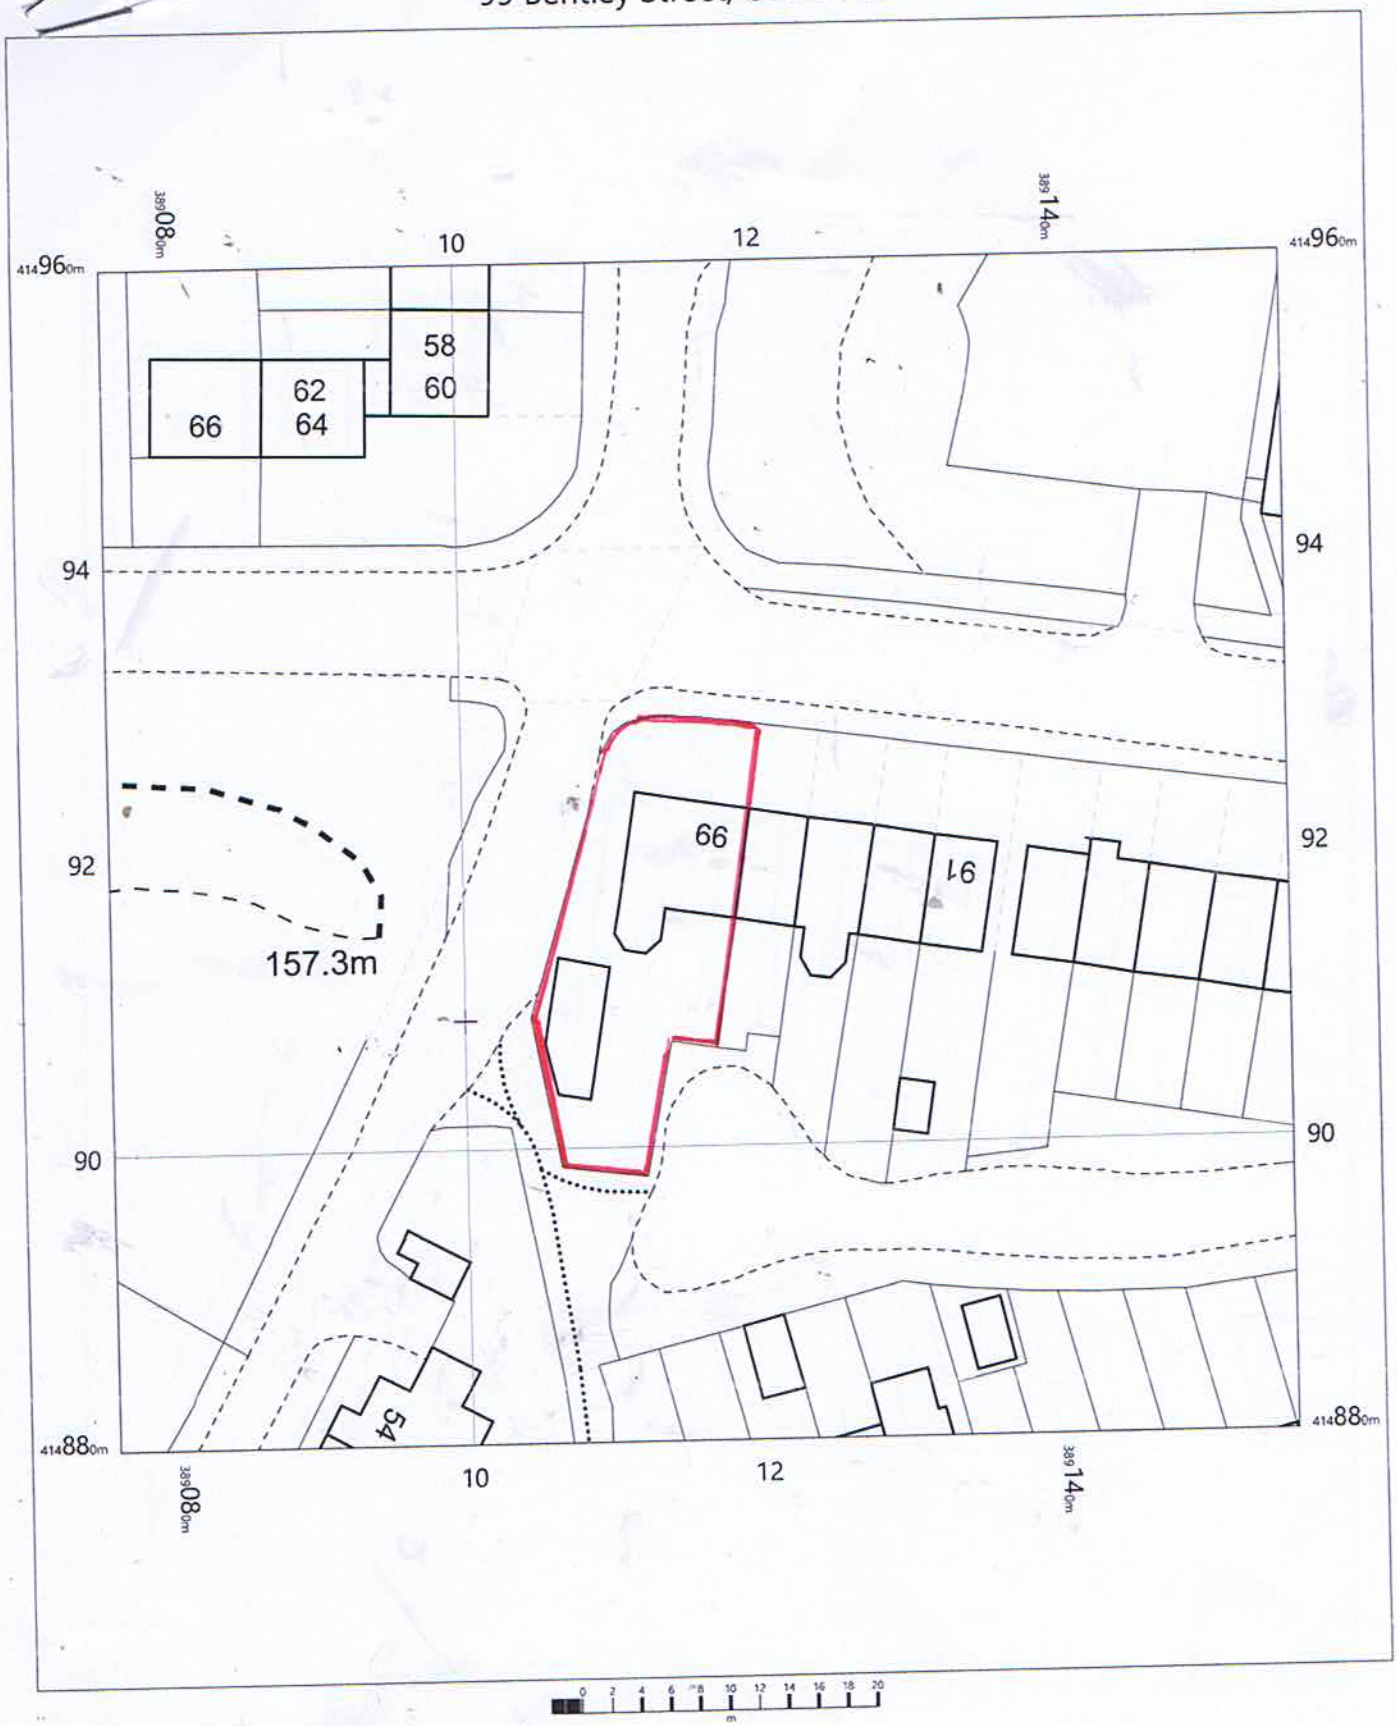

99 Bentley Street,
Rochdale,
OL12 6PA

OS MasterMap 1250/2500/10000 scale
Friday, March 26, 2021, ID: MPMBW-00949856
www.blackwellmapping.co.uk

1:500 scale print at A4, Centre: 389116 E, 414920 N

©Crown Copyright Ordnance Survey. Licence no. 100041041

N

BLACKWELL'S
MAPPING SERVICES
PERSONAL & PROFESSIONAL MAPPING
www.blackwellmapping.co.uk
TEL: 0800 151 2612
maps@blackwell.co.uk