



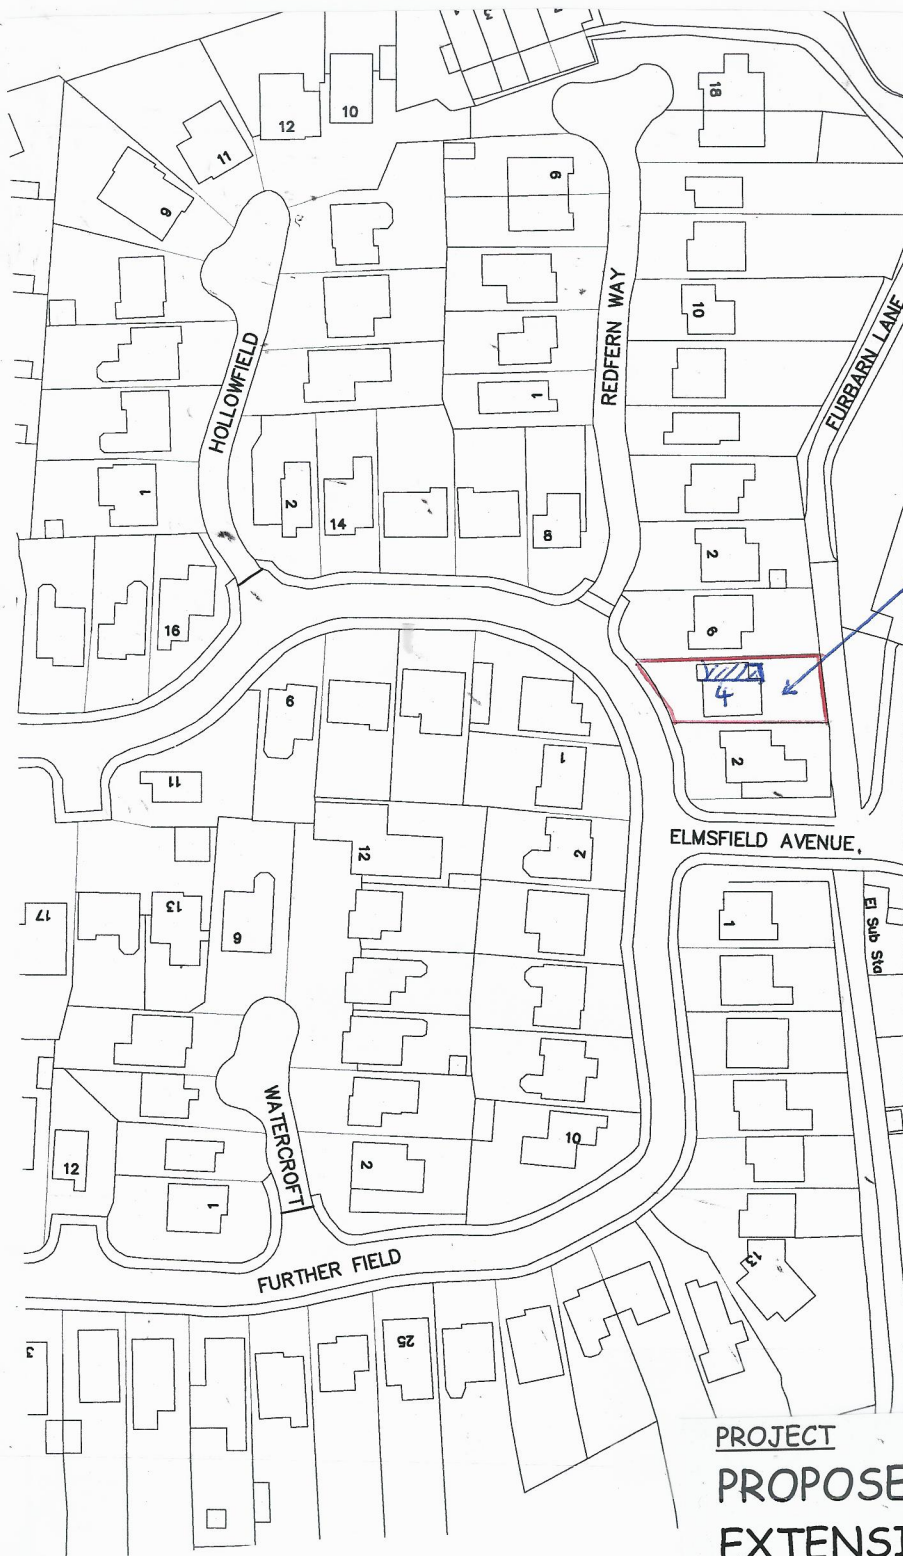

Proposed Ground Floor Side
Extension With Full Length
First Floor Side Extension.

4, Whittaker Lane,
Rochdale, OL11 5PL.

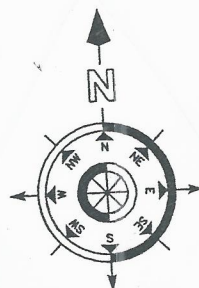

LOCATION PLAN SCALE 1:1250

PROJECT

PROPOSED GROUND FLOOR SIDE
EXTENSION WITH FULL LENGTH
FIRST FLOOR SIDE EXTENSION.

DRAWING TITLE

LOCATION PLAN.

CLIENT

MR. A. NAGY.

ADDRESS

4, WHITTAKER LANE,
ROCHDALE, OL11 5PL.

SCALE

SCALE 1:1250@A4

DATE

MAY 2023.

DRAWING No

FO 05235848/5.