


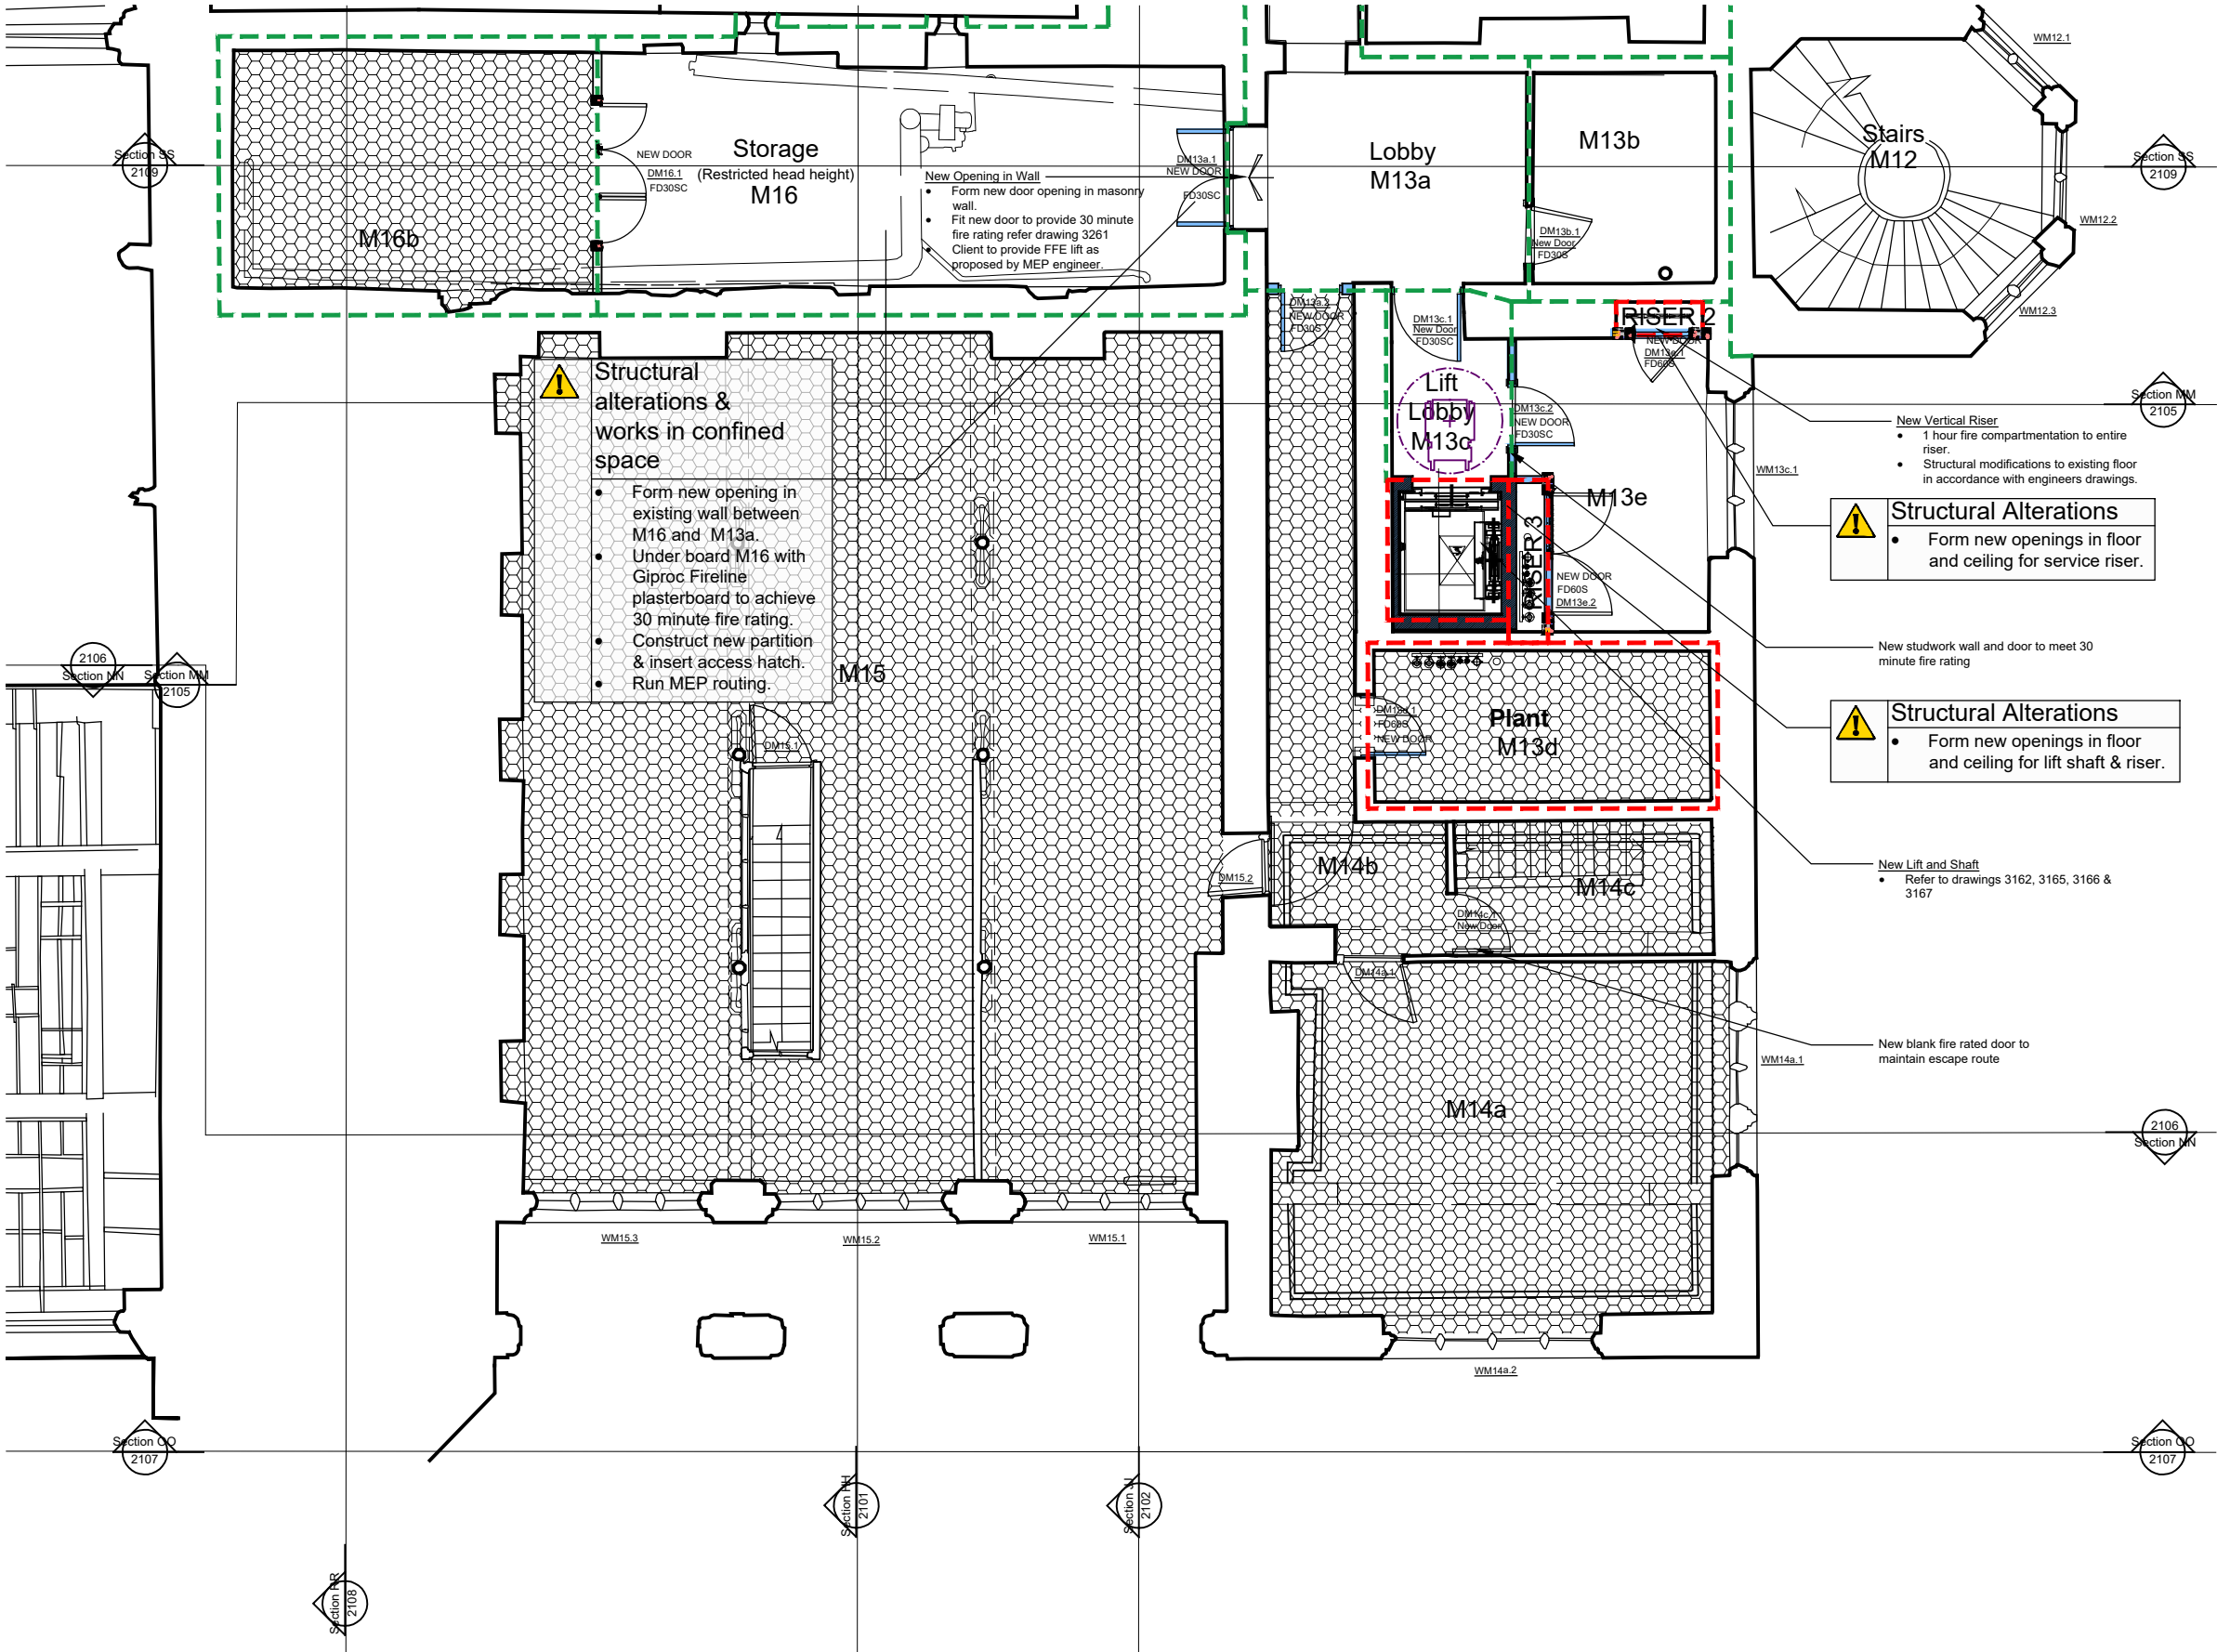

NOTES

The existing building measured survey has been undertaken by Salford Archaeology and all reference to this information is referenced directly from the associated drawings.

- KEY: Hatches**
- Coloured areas of hatch on interior elevations indicate proposed fixtures, fittings or built fabric, proposed to be inserted, as below:
- (Light Blue) - Proposed to be added, viewed in elevation.
 - (Dark Blue) - Proposed to be added cut through by plane of view.
 - (No Hatch) - Existing structure cut through by plane of view
 - (Honeycomb) - Area out of scope to remain unused and empty (not used for storage).

- KEY: Annotation**
- Health and safety risk item
 - 60 minute fire rated compartment line. - Assumed existing structure meets 60 minutes fire compartmentation. Any existing holes to be filled and new penetrations to be sealed to meet 60 minutes requirement.
 - 30 minute fire rated compartment line. - Assumed existing structure meets 60 minutes fire compartmentation. Any existing holes to be filled and new penetrations to be sealed to meet 60 minutes requirement.
 - Existing fire compartment line (target 60 minutes fire rating). No modifications proposed. Any existing holes to be filled and new penetrations to be sealed to meet 60 minutes requirement.

For all door upgrades refer to door drawings and door schedule.
All new wall construction to comply with required fire rating.

- No Access areas**
- M11a, d, M13b, d, e, M14a, b, c & M15 to be closed off with no use of these spaces.
 - Minimal works will be required in these areas such as removal of asbestos and removal of existing MEP.
 - Management of persons in these areas required to ensure no persons locked in closed of areas.

- General health and safety notes**
- Asbestos:** All known asbestos to be removed. Risk of uncovering unknown asbestos during works.
- Works to existing structure:** All works to existing structure to be carried out in accordance with structural engineers details and to be sufficiently propped during works.
- Existing services:** All existing unused services to be removed.



Notes				Status codes				C01				20-10-23				CZS				ARF				For Construction	
-------	--	--	--	--------------	--	--	--	-----	--	--	--	----------	--	--	--	-----	--	--	--	-----	--	--	--	------------------	--	--	