14 WEST CRESCENT, MIDDLETON

PLANNING APPROVAL

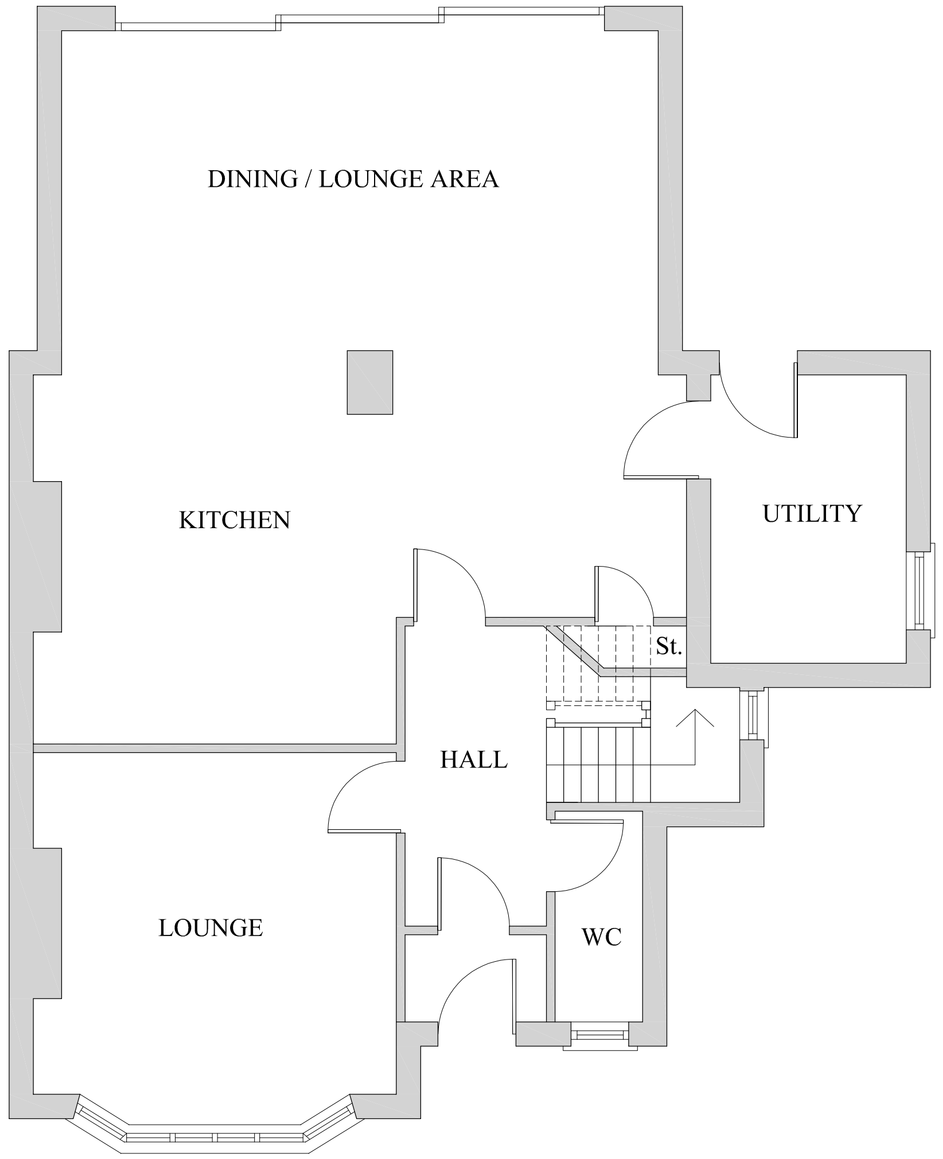

EXISTING GROUND FLOOR LAYOUT

(SCALE 1:50)

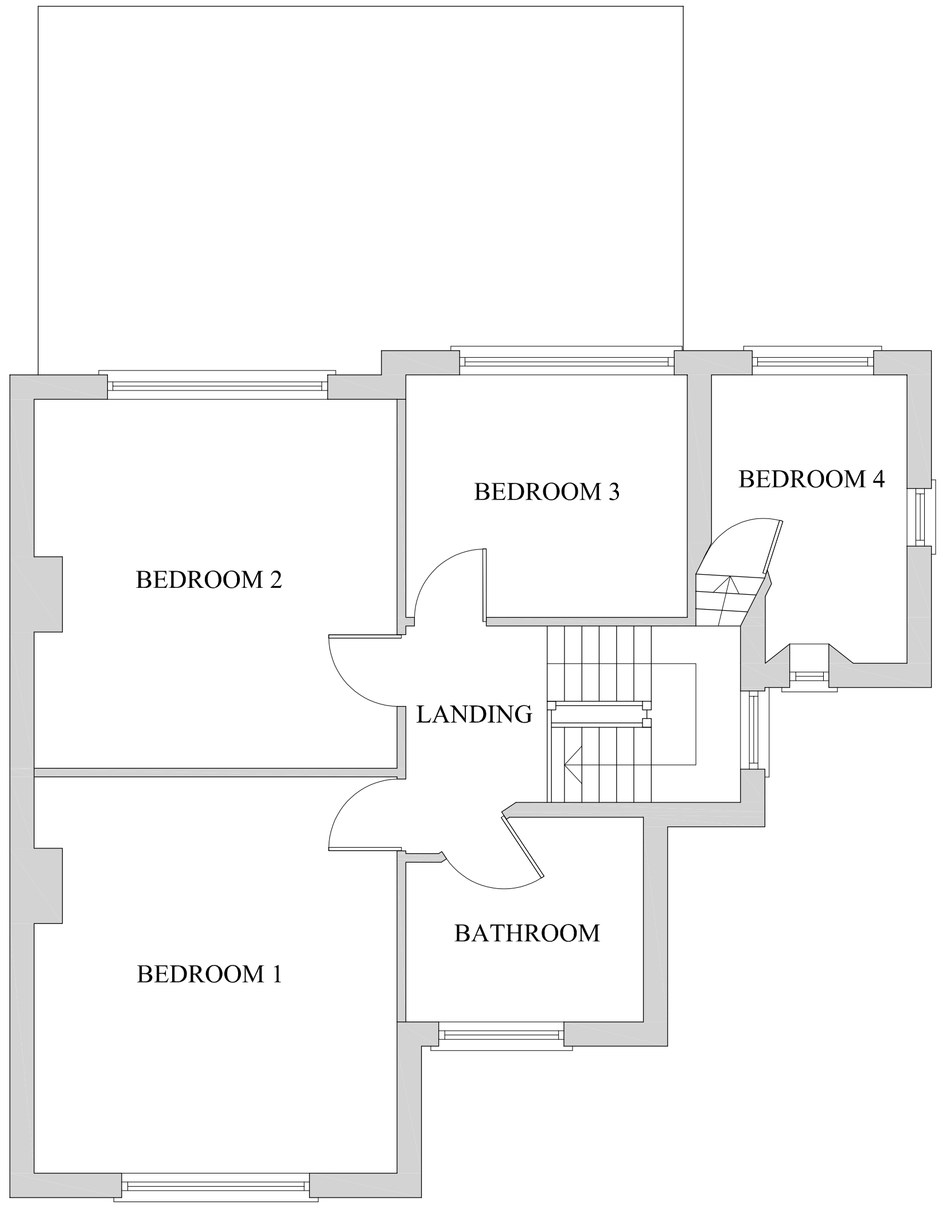

EXISTING FIRST FLOOR LAYOUT

(SCALE 1:50)

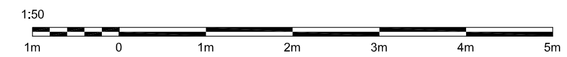

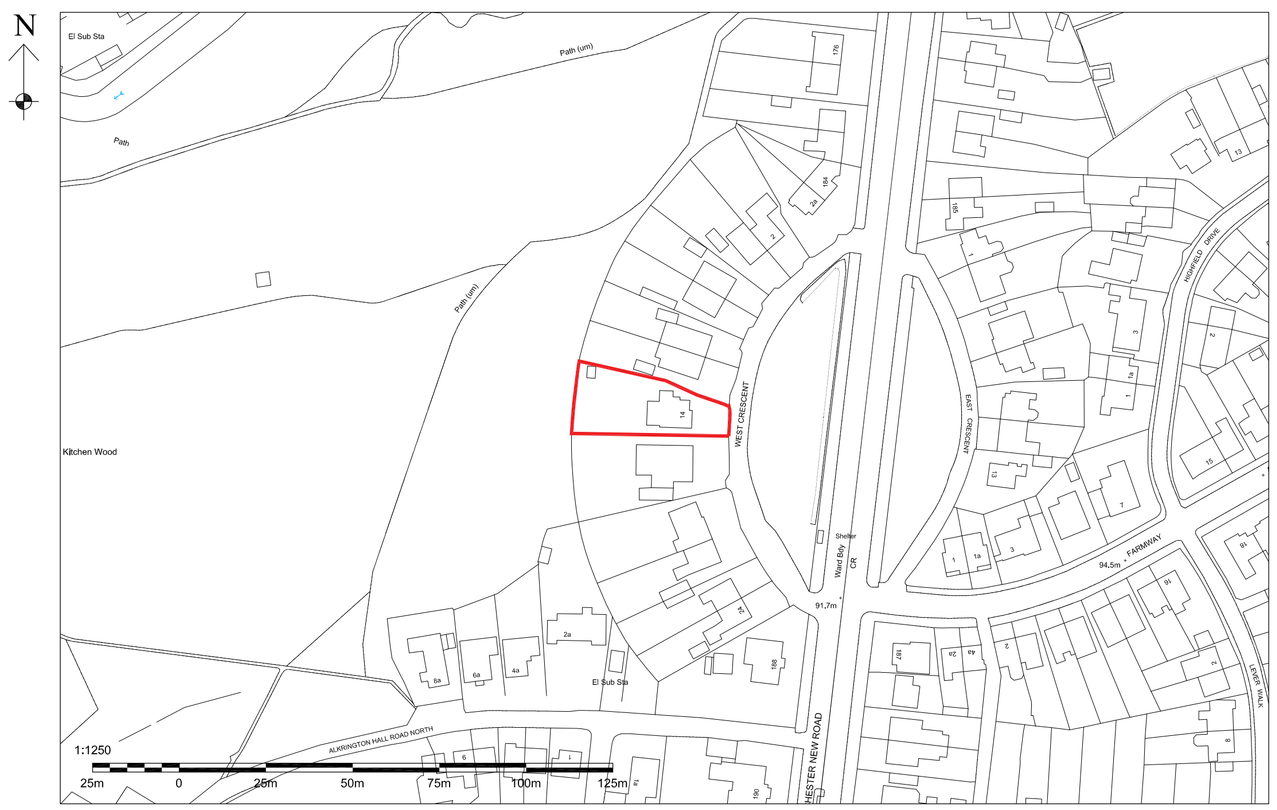

LOCATION PLAN

(SCALE 1:1250)

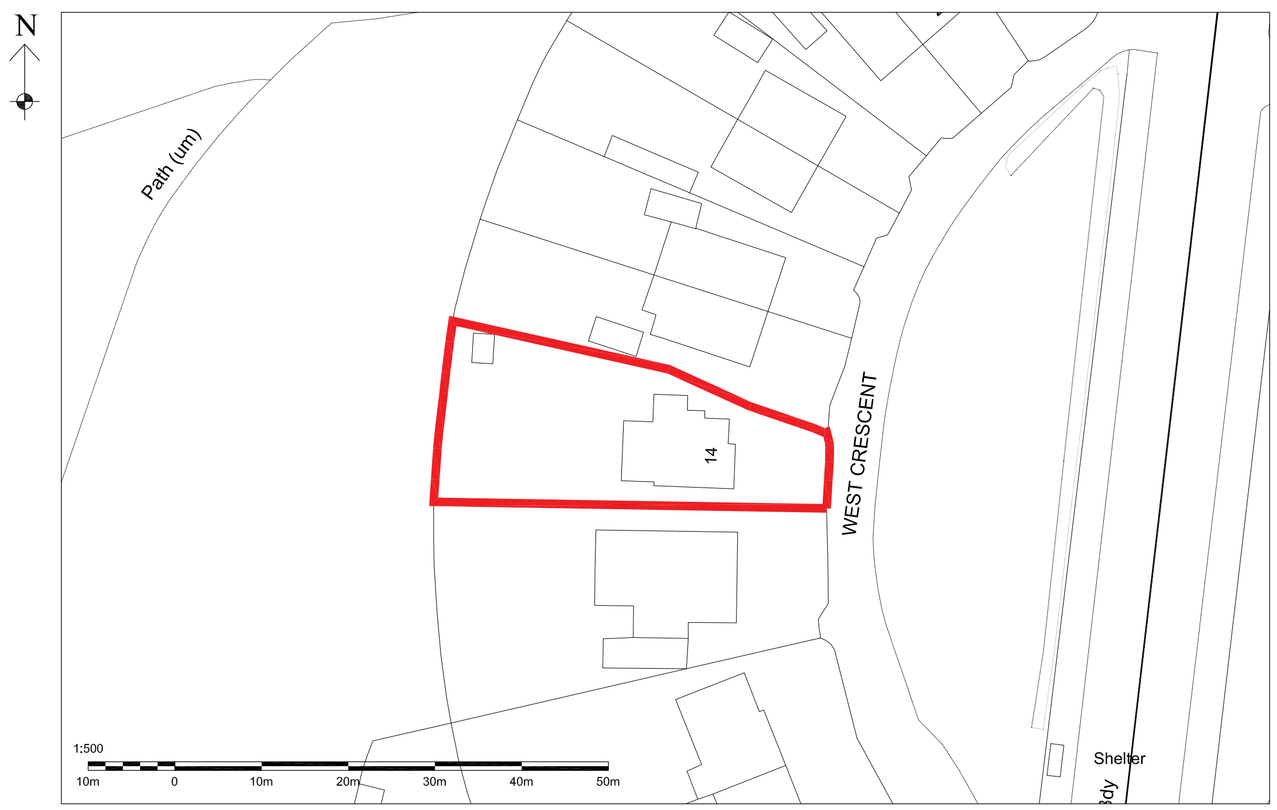

PROPOSED SITE PLAN

(SCALE 1:500)

A	27.11.20	ISSUED FOR PLANNING APPROVAL

DRAWING STATUS: PLANNING APPROVAL

PROJECT: 14 WEST CRESCENT, MIDDLETON

TITLE: PROPOSED HIP TO GABLE ROOF CONVERSION AND REAR DORMER EXTENSION

SCALE @ SIZE:	STATUS:	DATE:
1:50 @ A1 U.N.O	PLANNING APP.	NOV '20

PROJECT No:	DRAWING No:	REV:
WC-001	001	A