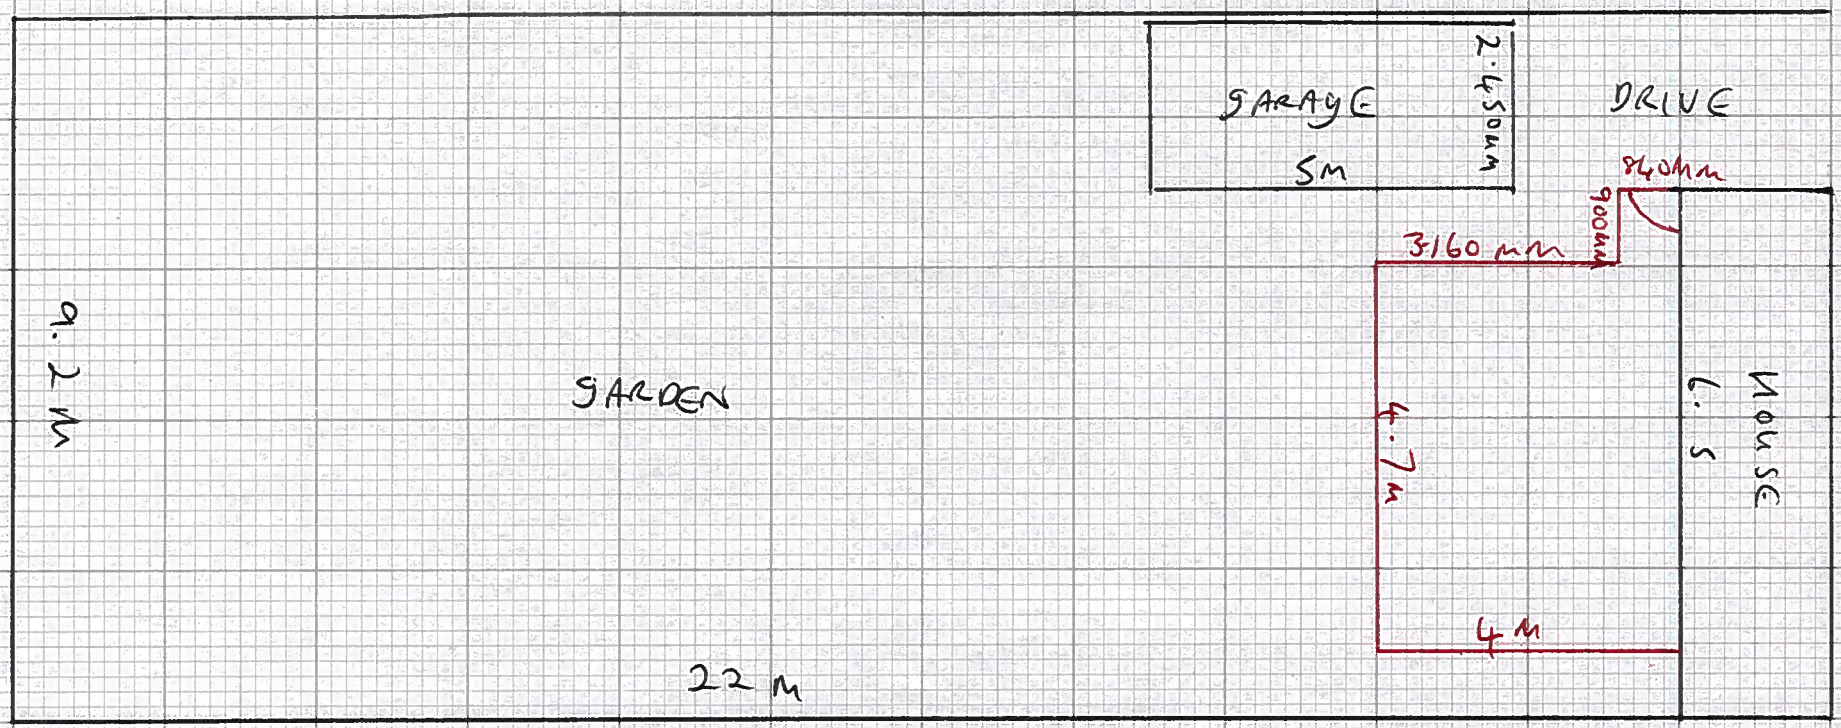


JOHN SHELDON

3 ROYAL AVENUE ALKRINGTON M24 1LD

APPLICATION NO 19/00375/HH42

SCALE 1:100