


premises at Ann Street Rochdale
PROPOSED FLOOR PLANS

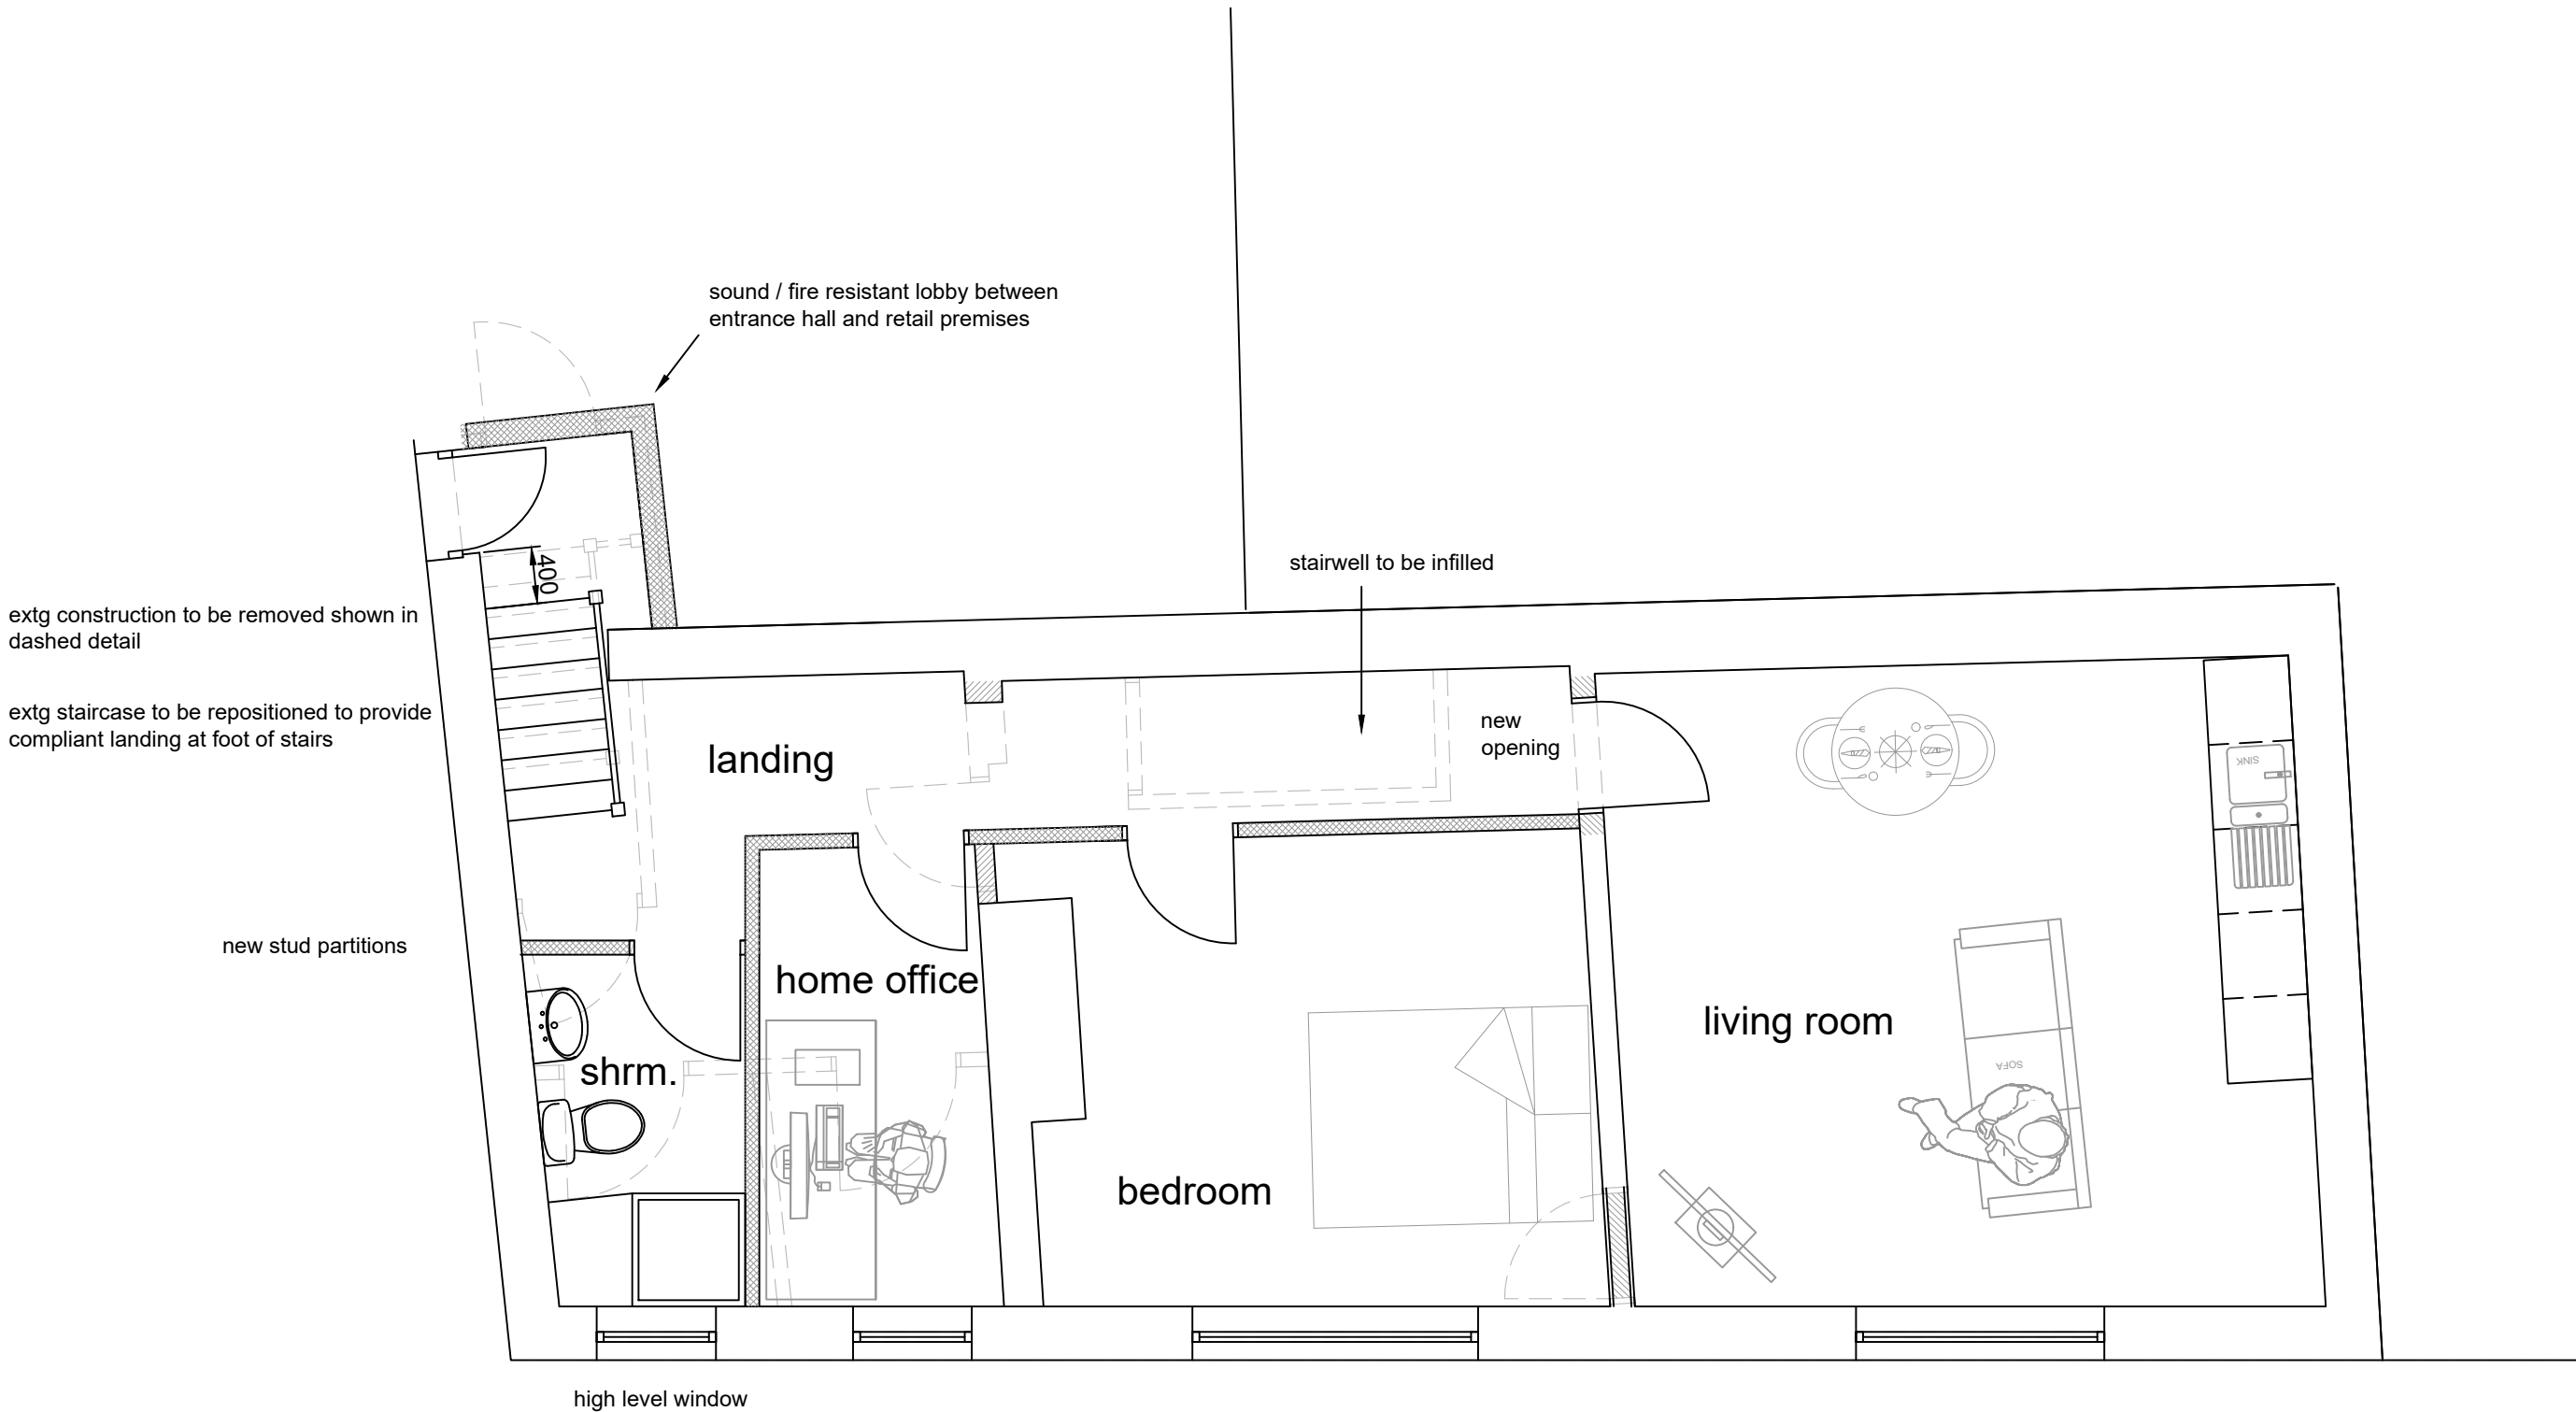

PROPOSED FIRST FLOOR
scale 1-50@A3