


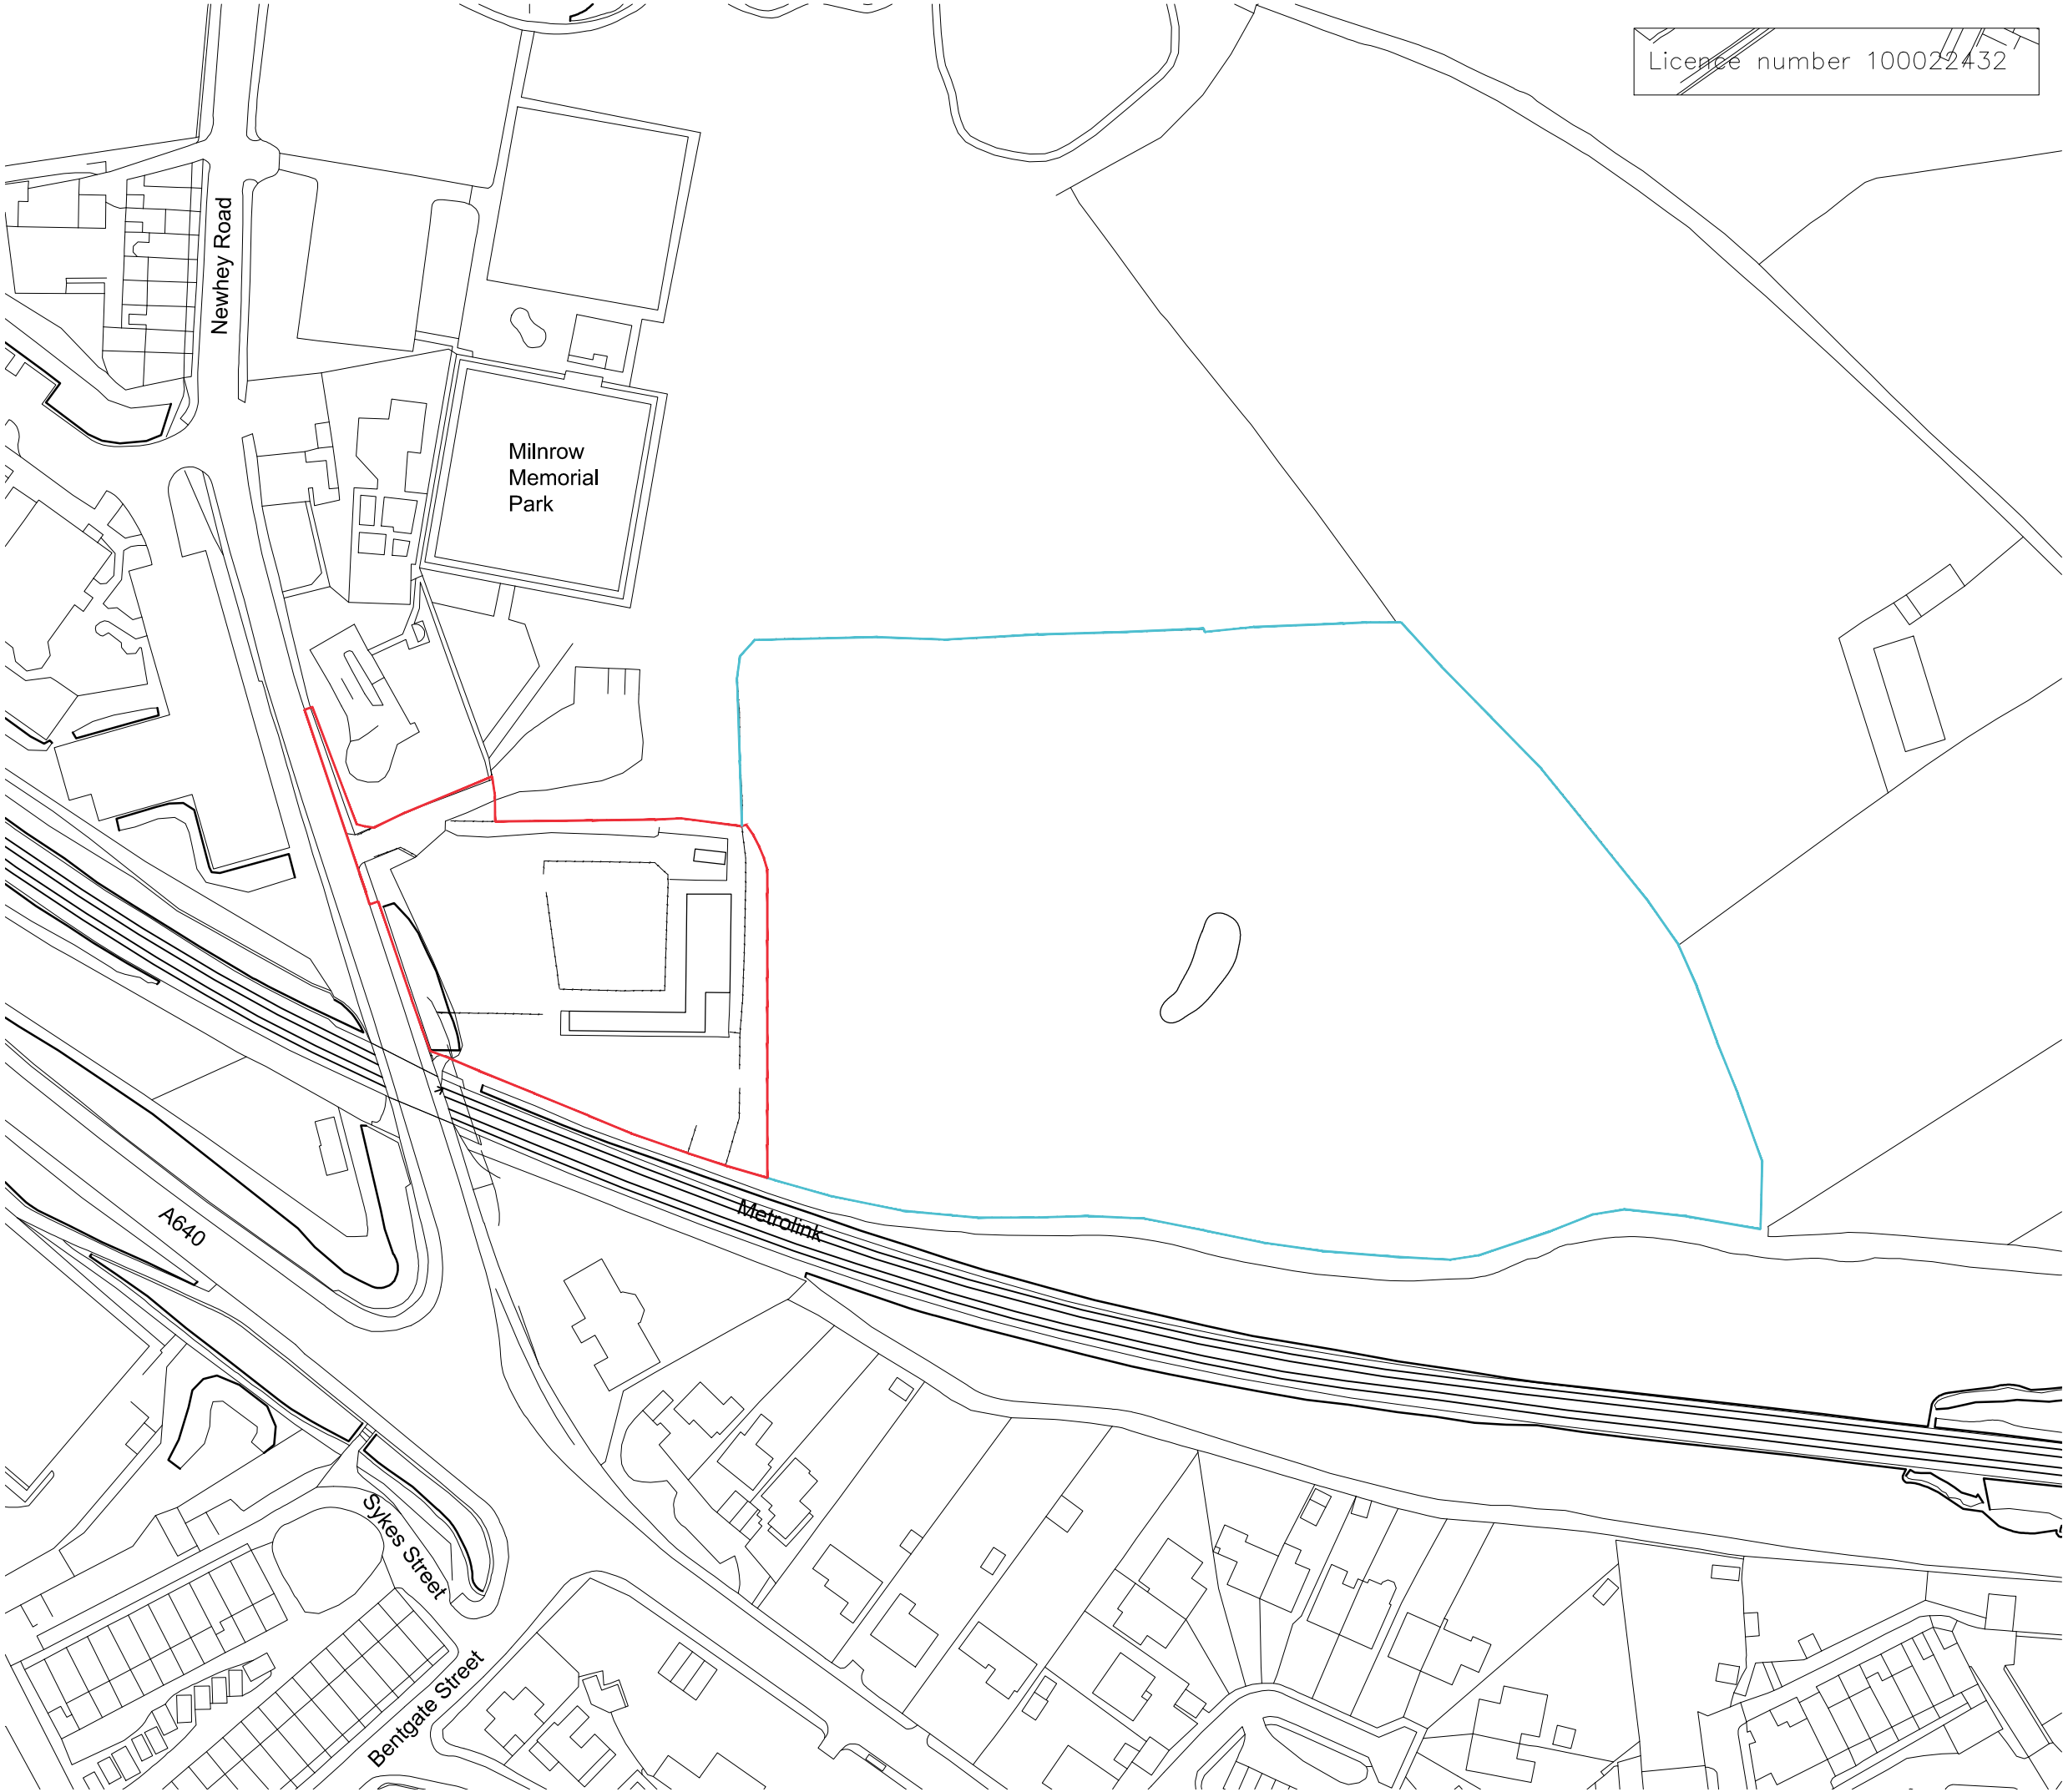

Licence number 100022432

The contractor is responsible for checking dimensions, tolerances and references. Any discrepancy to be verified with the Architect before proceeding with the works. Where an item is covered by drawings to different scales the larger scale drawing is to be worked to.


Do not scale drawing. Figured dimensions to be worked to in all cases.

CDM REGULATIONS 2015. All current drawings and specifications for the project must be read in conjunction with the Designer's Hazard and Environment Assessment Record

All intellectual property rights reserved.

Application boundary

Other land owned by applicant

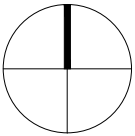

0m 10m 20m 30m

A	27/03/20	Updated following planning consultant comments	MJM	JM
/	20/03/20	First Issue	MJM	JM
Rev	Date	Description	Dwn	Ckd

MILNROW MEDICAL CENTRE

Location Plan

AA8343 2000

PLANNING

REV A

Drawn MJM Checked JM Date MAR 2020 Scale @ A3 1:1250

PRP

prp-co.uk
Manchester
0161 242 8950