


FRONT ELEVATION

REAR ELEVATION

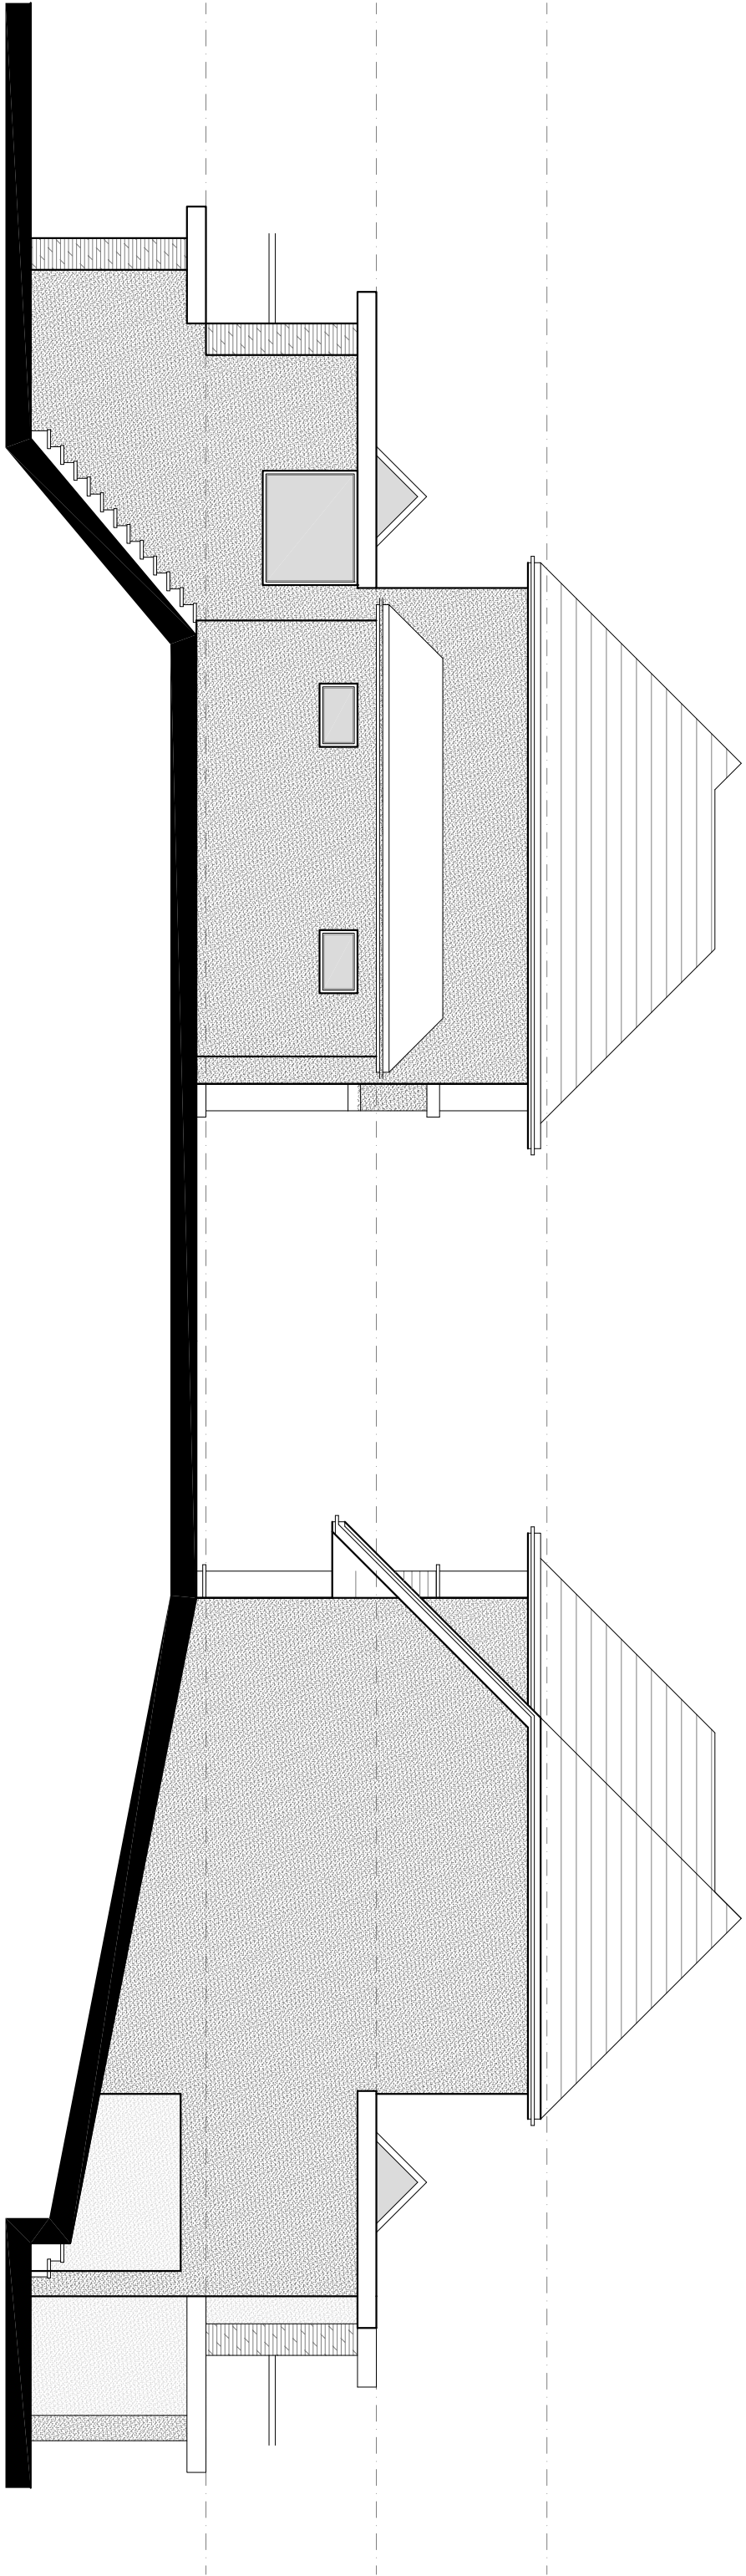

SIDE ELEVATION

SIDE ELEVATION

Revised -	Description -	Date -	Initials -
A	UPDATED TO CLIENT COMMENTS	27.05.2022 LW	
B	EXTERNAL STAIR ADDED	02.06.2022 LW	
C	LANTERN LIGHT ADDED	06.06.2022 LW	
D	GENERALLY UPDATED	12.07.2022 LW	
E	GENERALLY UPDATED	18.07.2022 LW	
F	FRONT ELEVATION AMENDED	31.07.2023 LW	
G	FRONT ELEVATION REPLACED AS EXISTING	03.05.2023 LW	

DATE	22.07.2022	DATE	18.03.2022
PROJECT NAME	227, 15 MEADOW ROAD, ALKINGTON	PROJECT NAME	227, 15 MEADOW ROAD, ALKINGTON
PROPOSED ELEVATIONS	150 @ A2	PROPOSED ELEVATIONS	150 @ A2
PL 103	G	PL 103	LW

PRIVATE CLIENT