


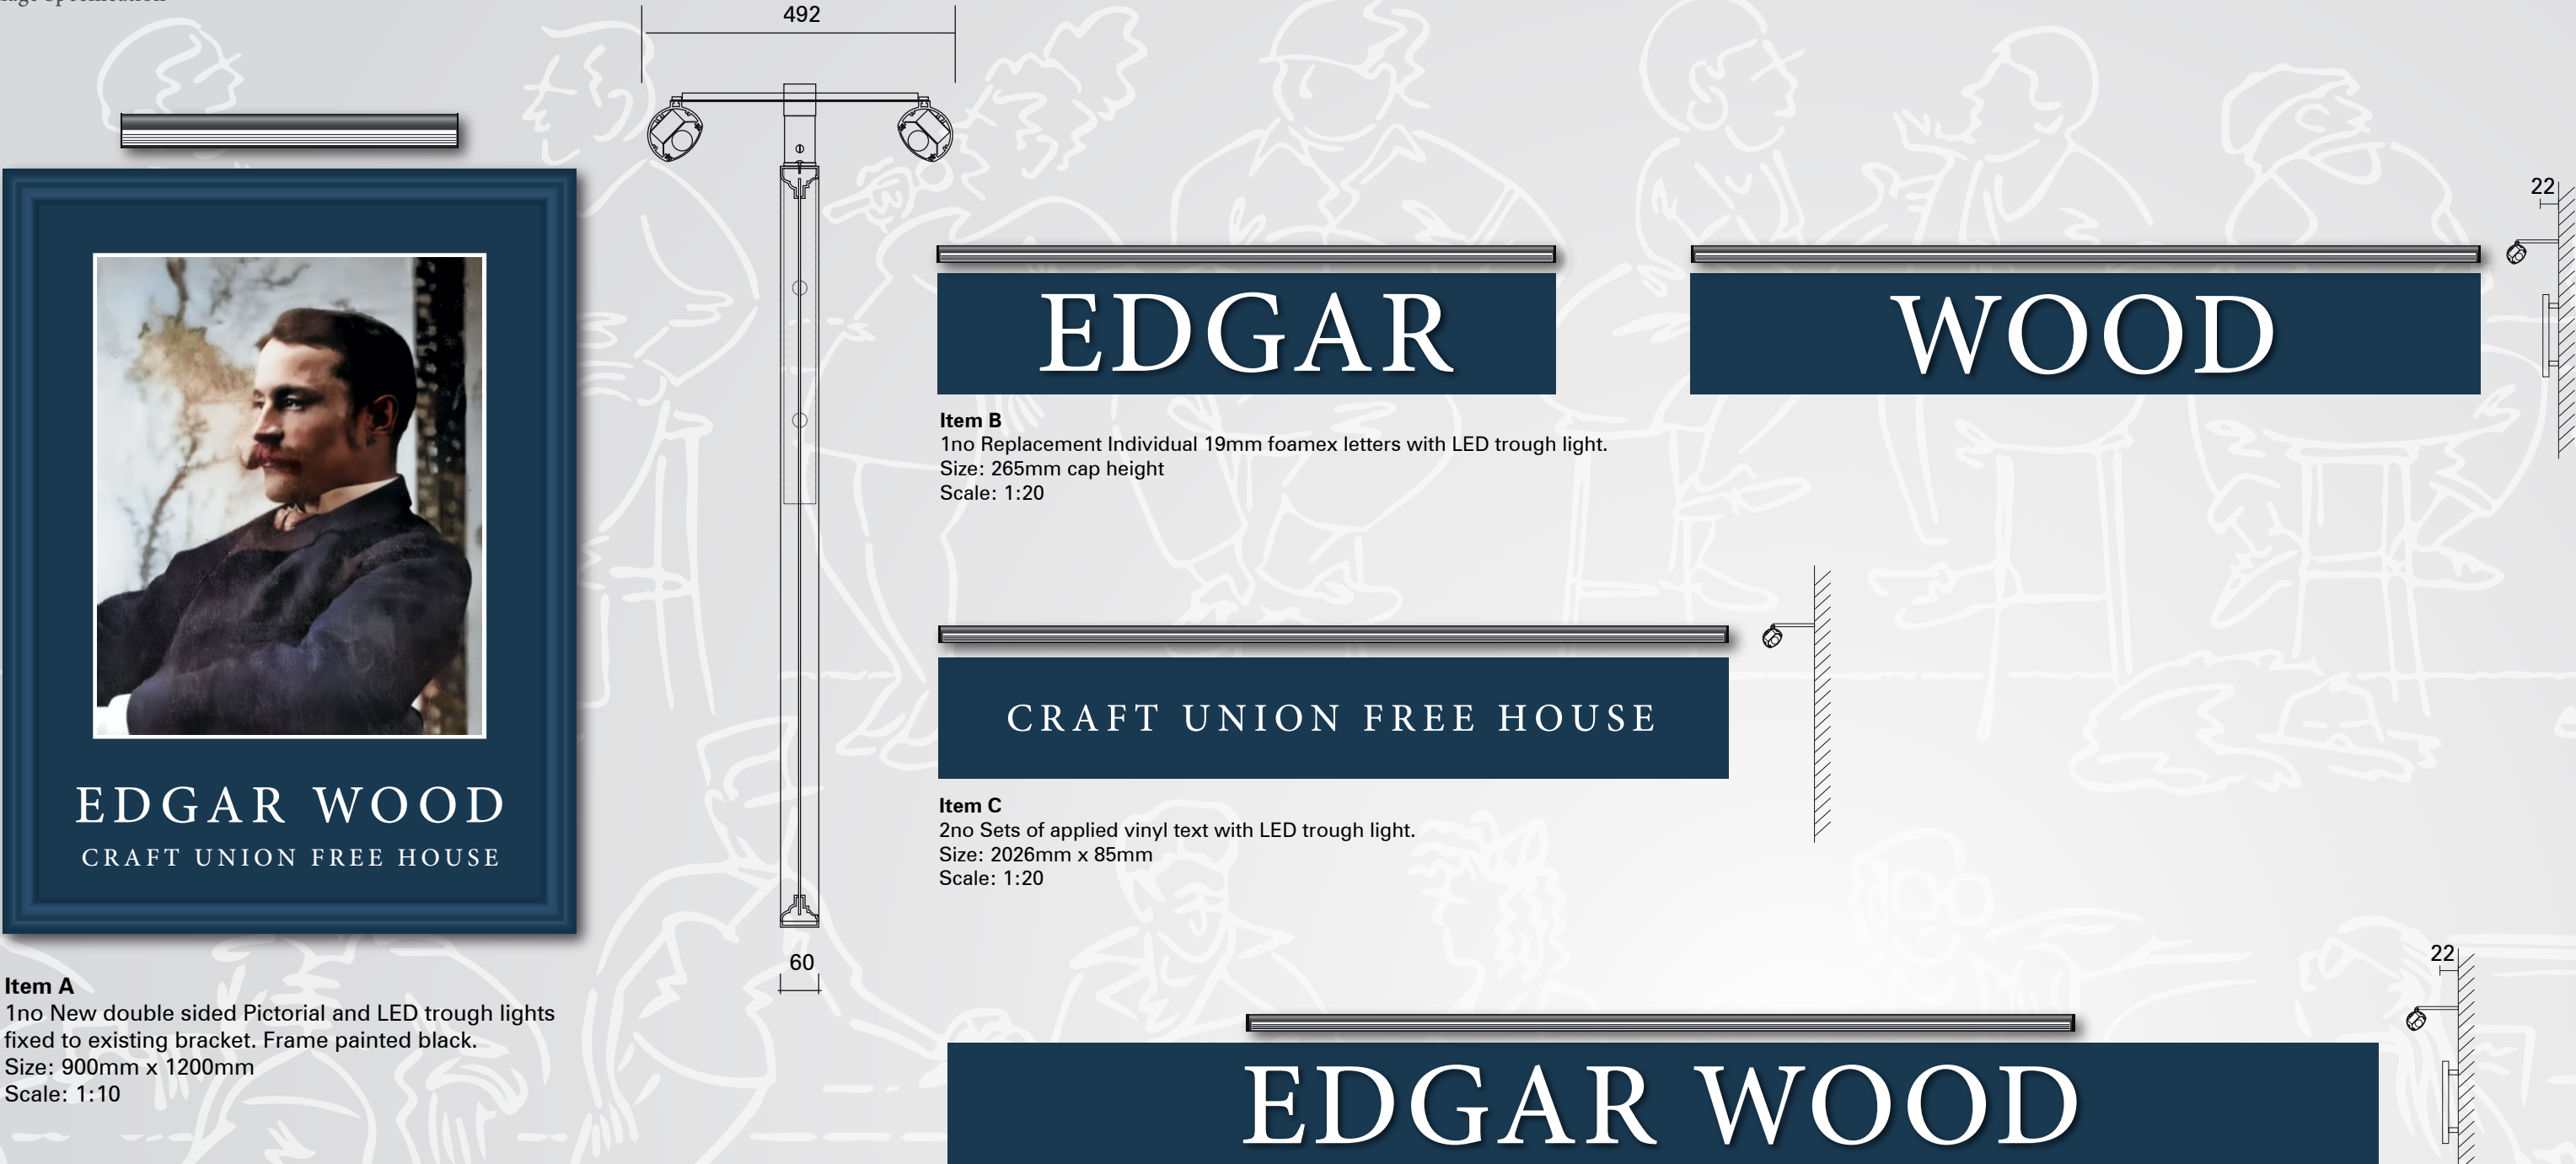






Item A
1no New double sided Pictorial and LED trough lights fixed to existing bracket. Frame painted black.
Size: 900mm x 1200mm
Scale: 1:10

Item B
1no Replacement Individual 19mm foamex letters with LED trough light.
Size: 265mm cap height
Scale: 1:20

Item C
2no Sets of applied vinyl text with LED trough light.
Size: 2026mm x 85mm
Scale: 1:20

Item D
1no Replacement Individual 19mm foamex letters with LED trough light.
Size: 265mm cap height
Scale: 1:20

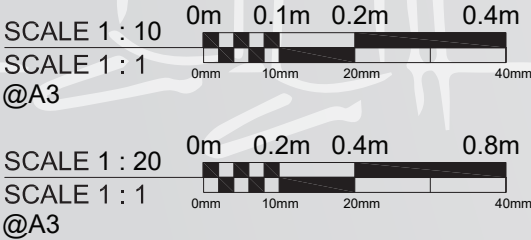

CRAFT
UNION

Pub Company



Item E
2no Bullnose Amenity boards.
Size: 700mm x 1000mm
Scale: 1:20



Item F
1no Wall mounted frame
with A1 snap frame.
Size 860mm x 1160mm
Scale: 1:20



Item G
1no Craft Union door plaque.
Size: 300mm x 300mm
Scale: 1:10



Item H
1no Challenge 25
logo door plaque.
Size: 300mm x 300mm
Scale: 1:10

SCALE 1 : 10
SCALE 1 : 1
@A3

SCALE 1 : 20
SCALE 1 : 1
@A3

No. 29713PL01

Client Craft Union

Created 05-05-23

Amend G Hughes

Typeface Minion Pro

This scheme is a visual representation of our signage proposal. Sizes, colours and physical attributes of the actual signage may vary due to the limitations of the manufacturing process.
This document is the property of Omega Signs Ltd. and must not be passed on to third parties without prior consent. Any unauthorised use of this document will result in a design fee being charged.
Copyright © Omega Signs 2023.

Omega Signs Limited
Newmarket Approach, Leeds, LS9 0RJ
T: 0113 240 3000 F: 0113 249 2228
E: info@omega-signs.co.uk
www.omega-signs.co.uk

OmegaSigns[®]
the sign of excellence

Issue 2

Project Edgar Wood

Designer G Hughes

Date 12-06-23

Colours

Stiffkey Blue White

Page 4 of 8

Location Middleton

Approved M Surgey

Approved P Glover

Decorating

Stiffkey Blue Bone White Black

lin

tw

CRAFT
UNION

Pub Company





This scheme is a visual representation of our signage proposal. Sizes, colours and physical attributes of the actual signage may vary due to the limitations of the manufacturing process.

This document is the property of Omega Signs Ltd. and must not be passed on to third parties without prior consent. Any unauthorised use of this document will result in a design fee being charged.

Copyright © Omega Signs 2023.

Omega Signs Limited
Newmarket Approach, Leeds, LS9 0RJ
T: 0113 240 3000 F: 0113 249 2228
E: info@omega-signs.co.uk
www.omega-signs.co.uk



OmegaSigns®
the sign of excellence

