


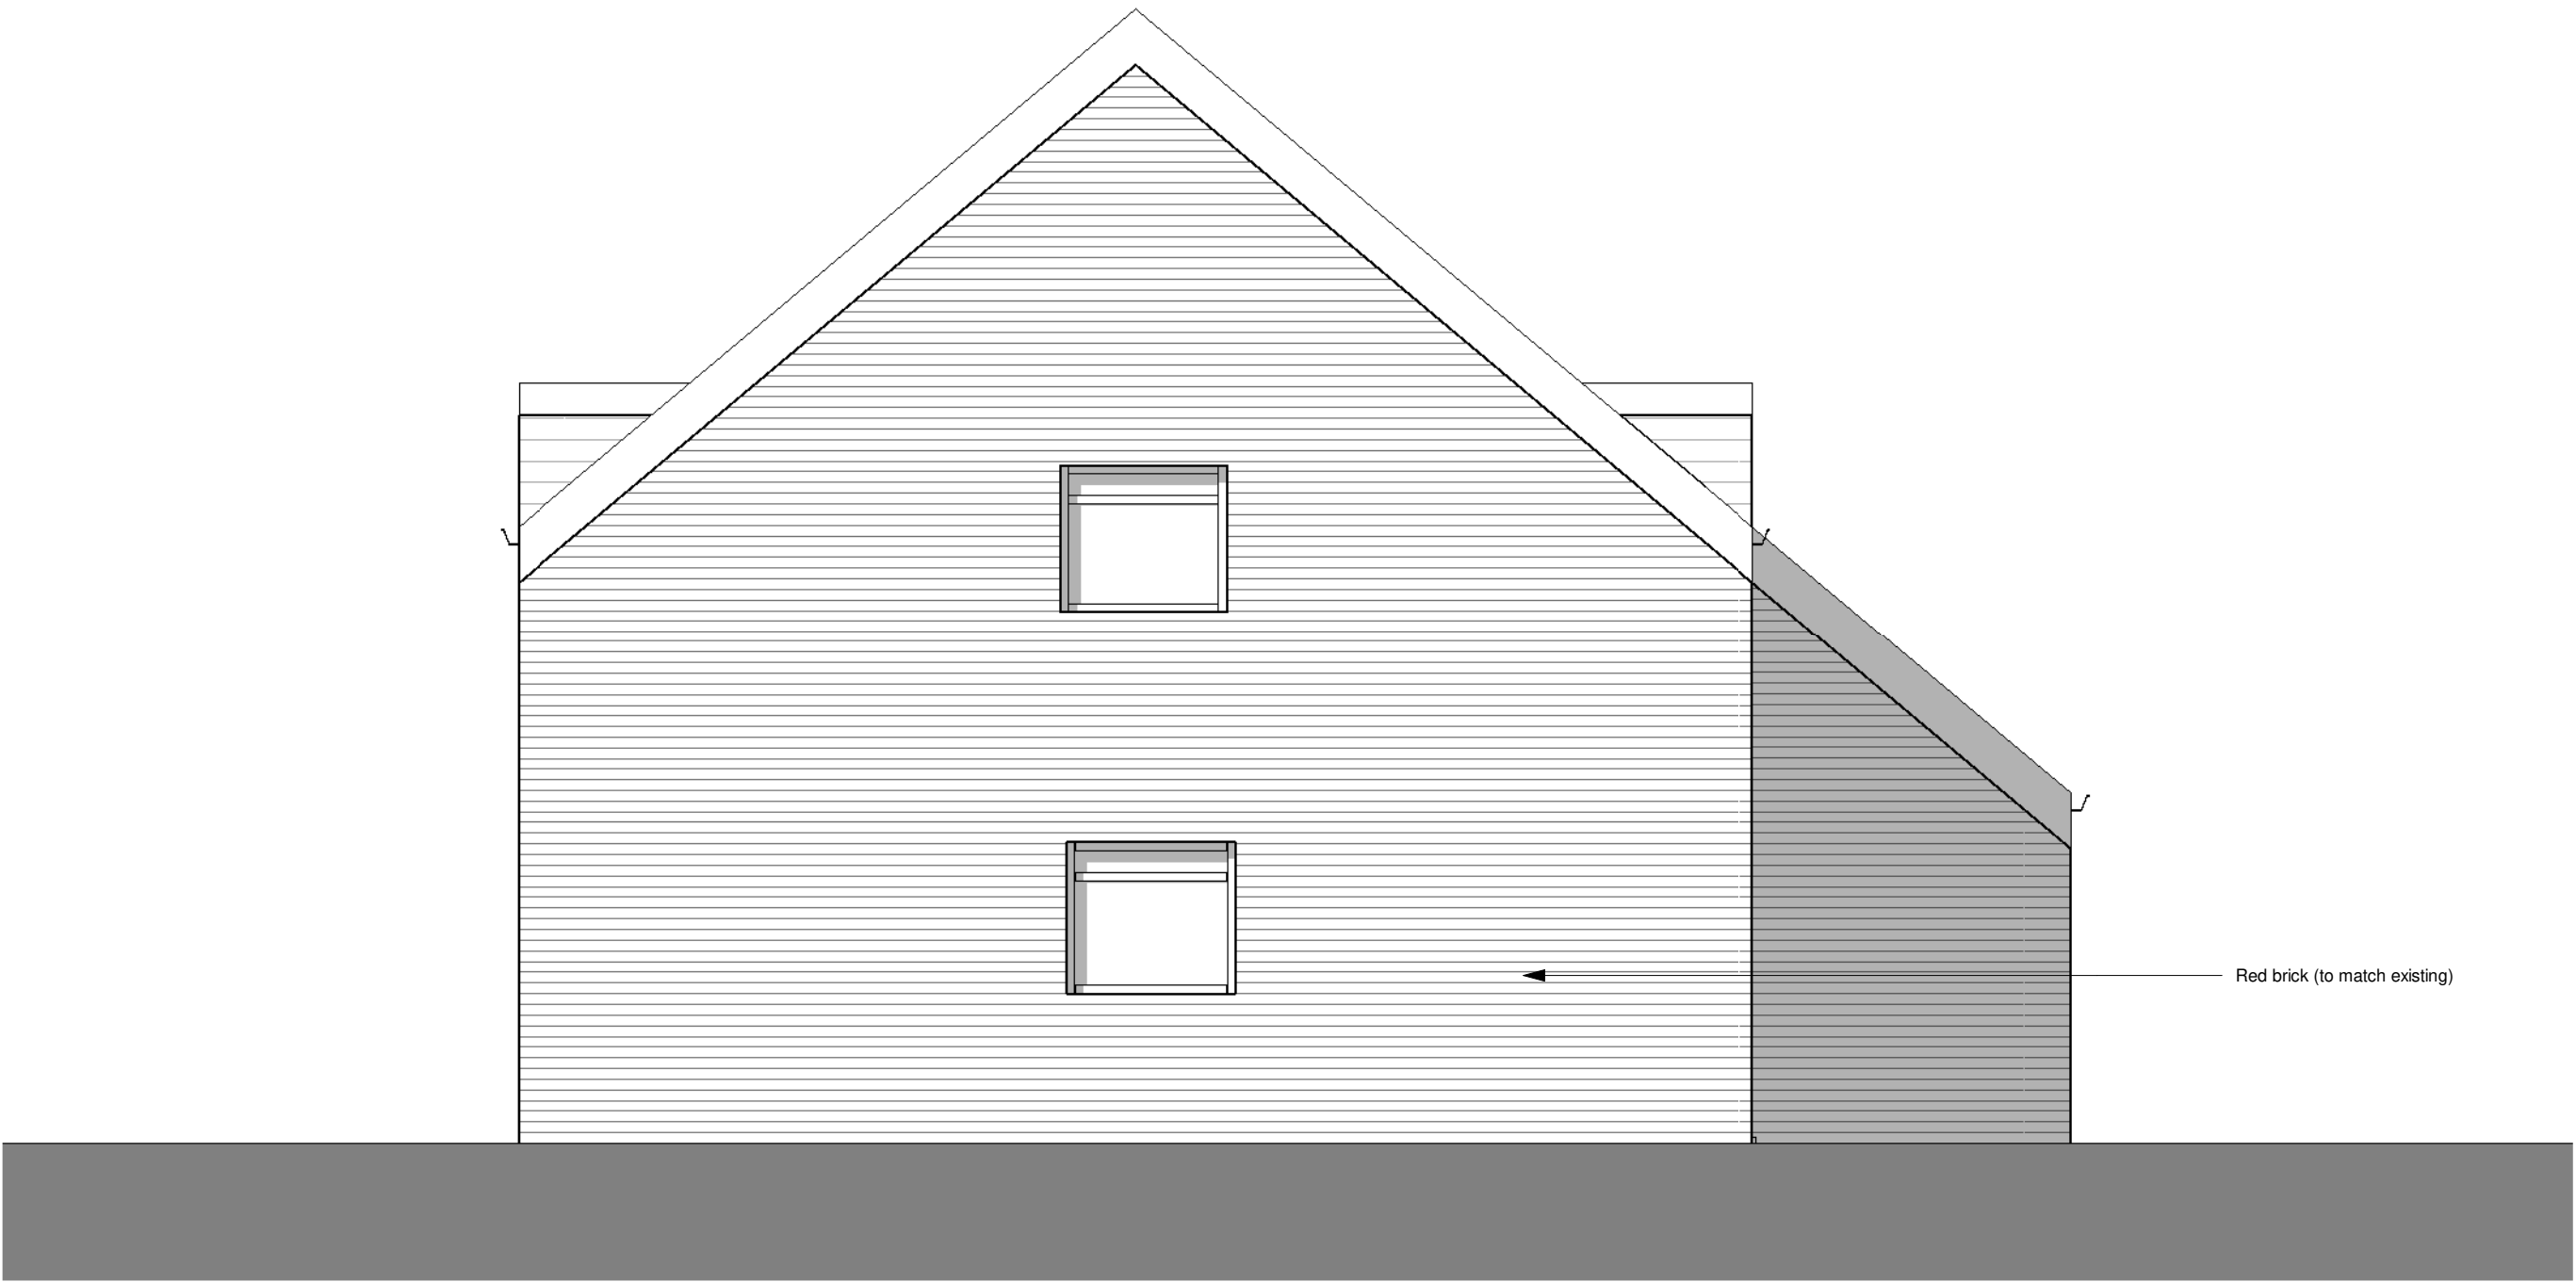

Pro South Elevation
1 : 50



Pro West Elevation
1 : 50



Pro North Elevation
1 : 50



Pro East Elevation
1 : 50

