
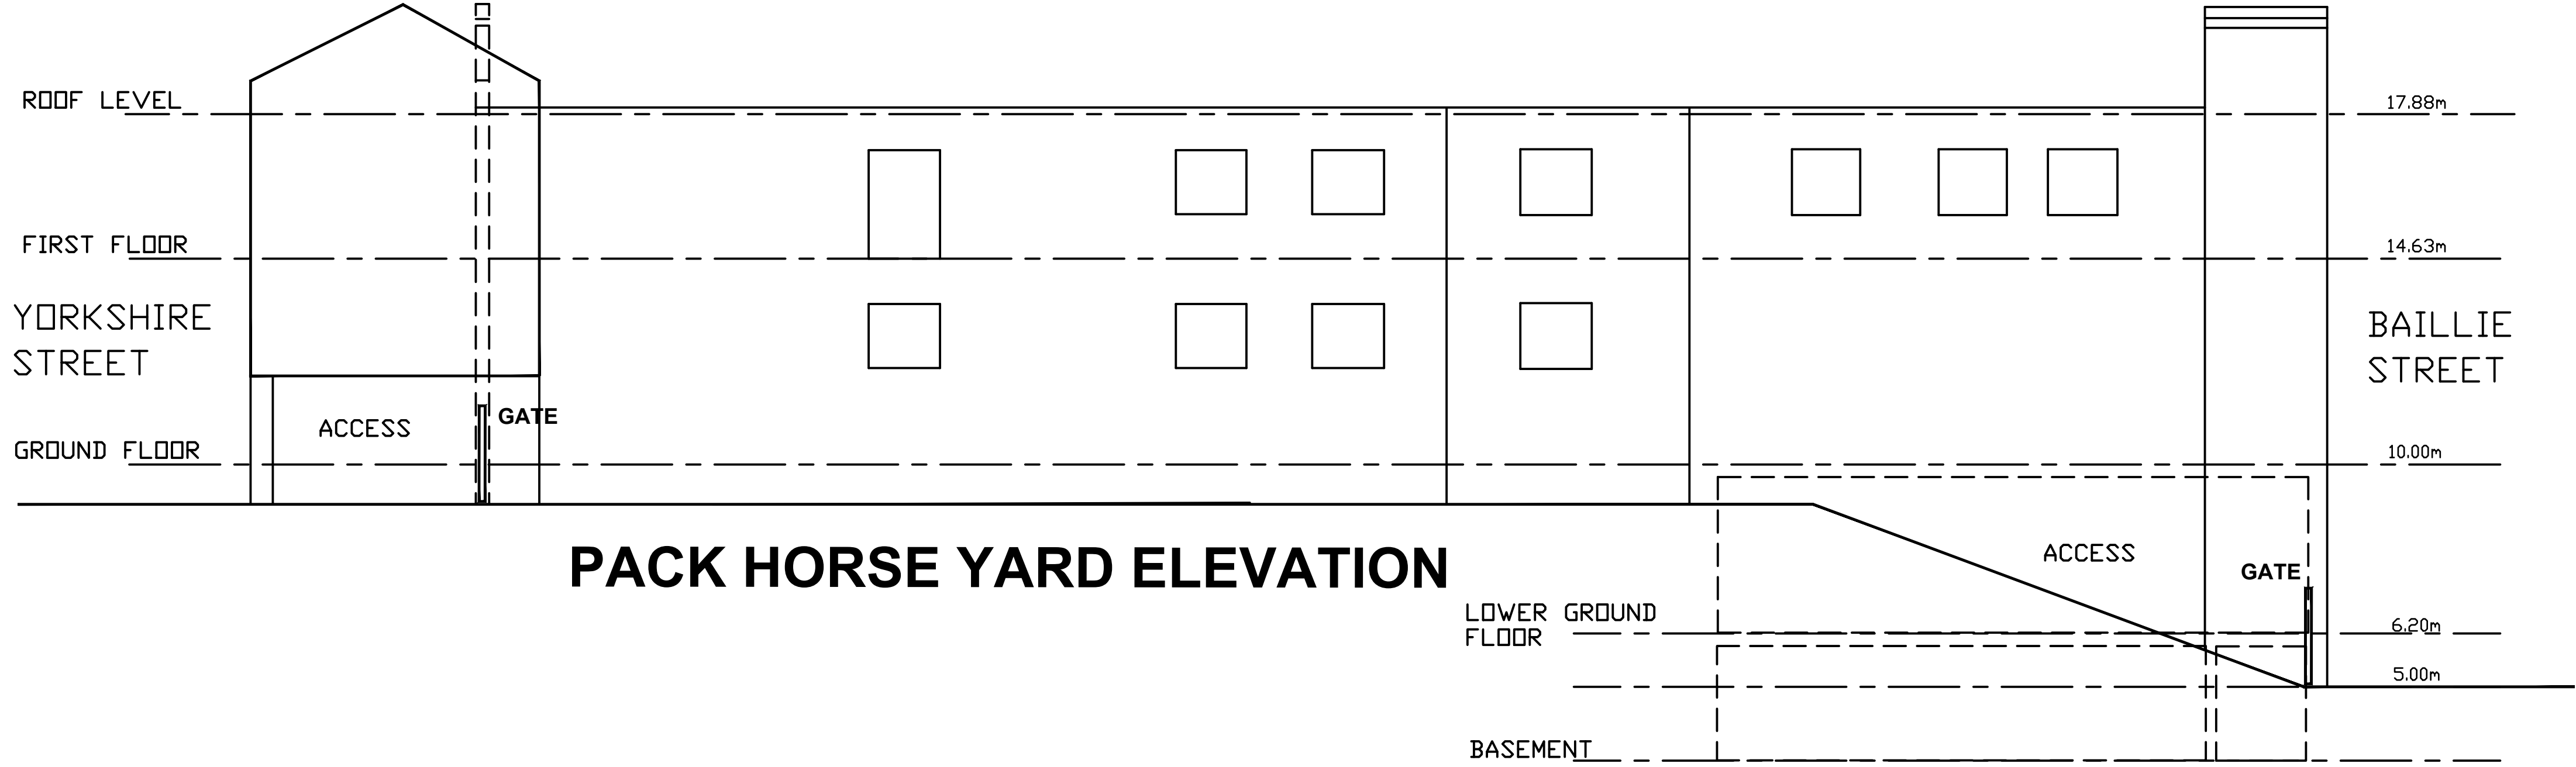
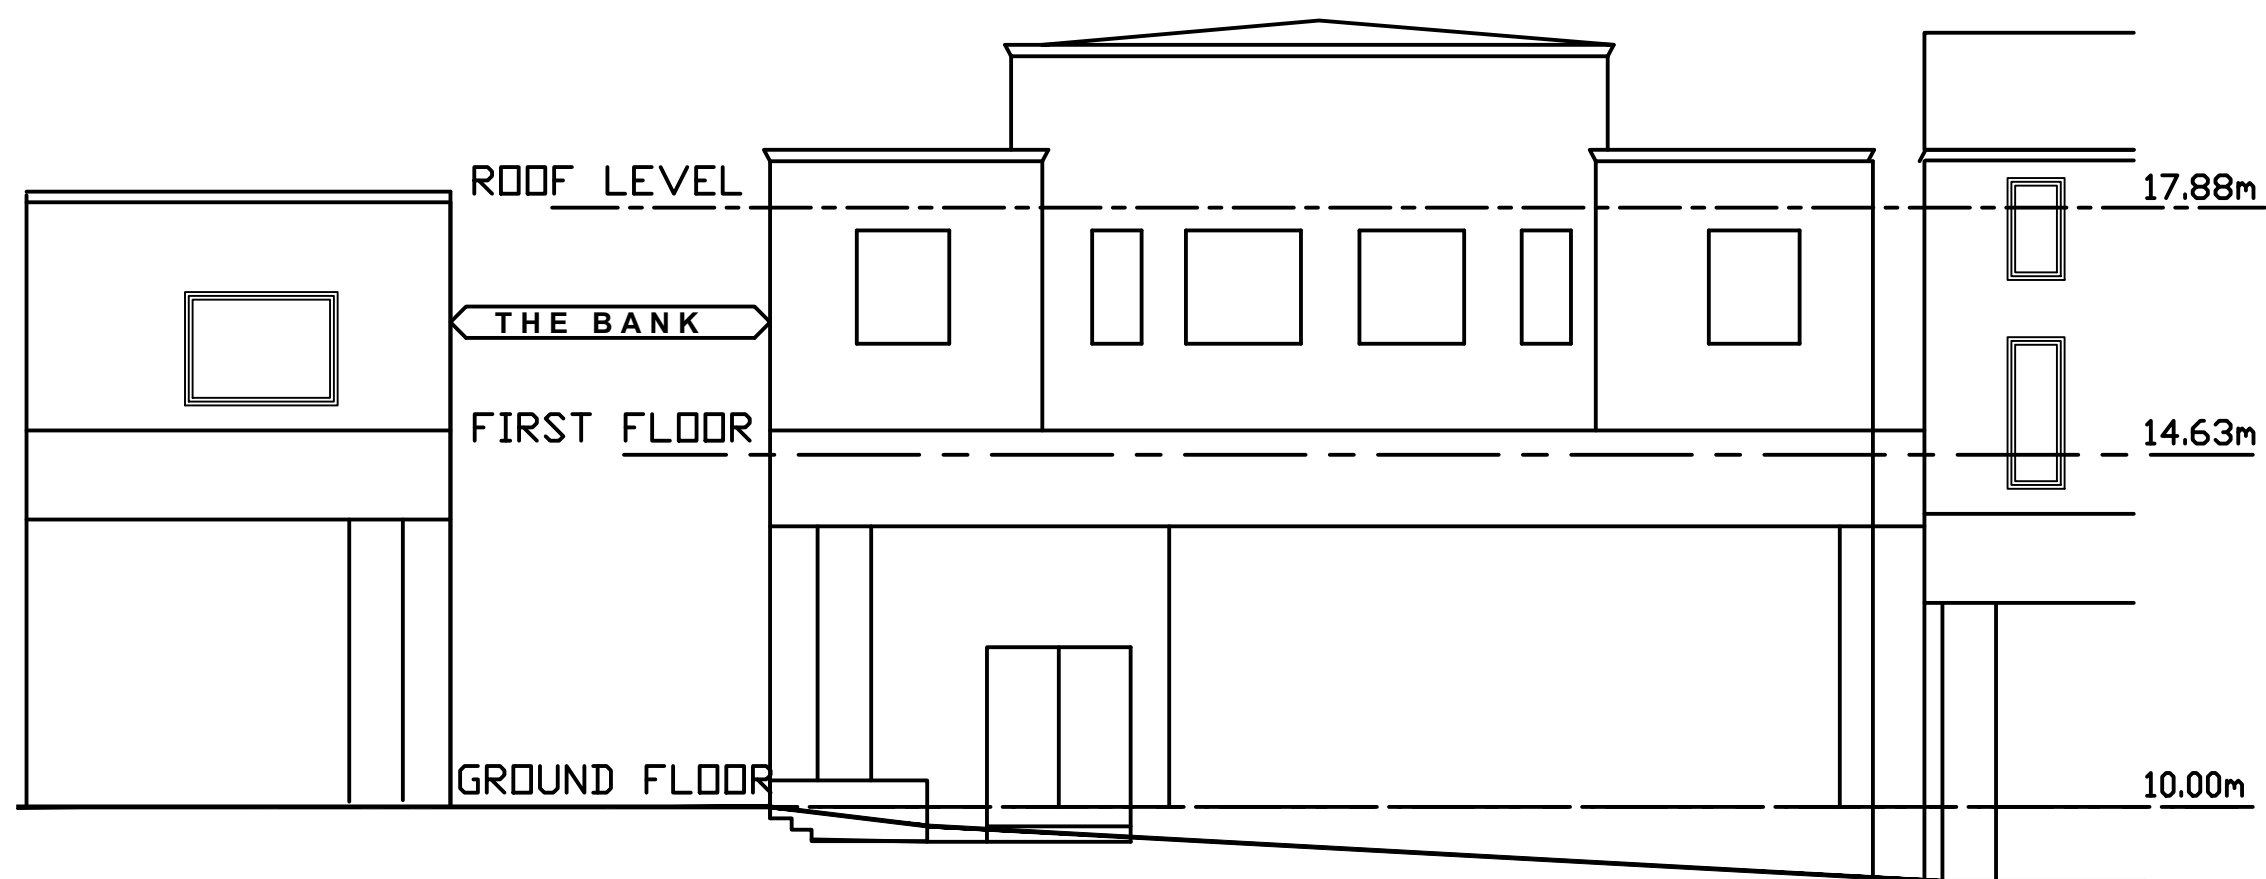
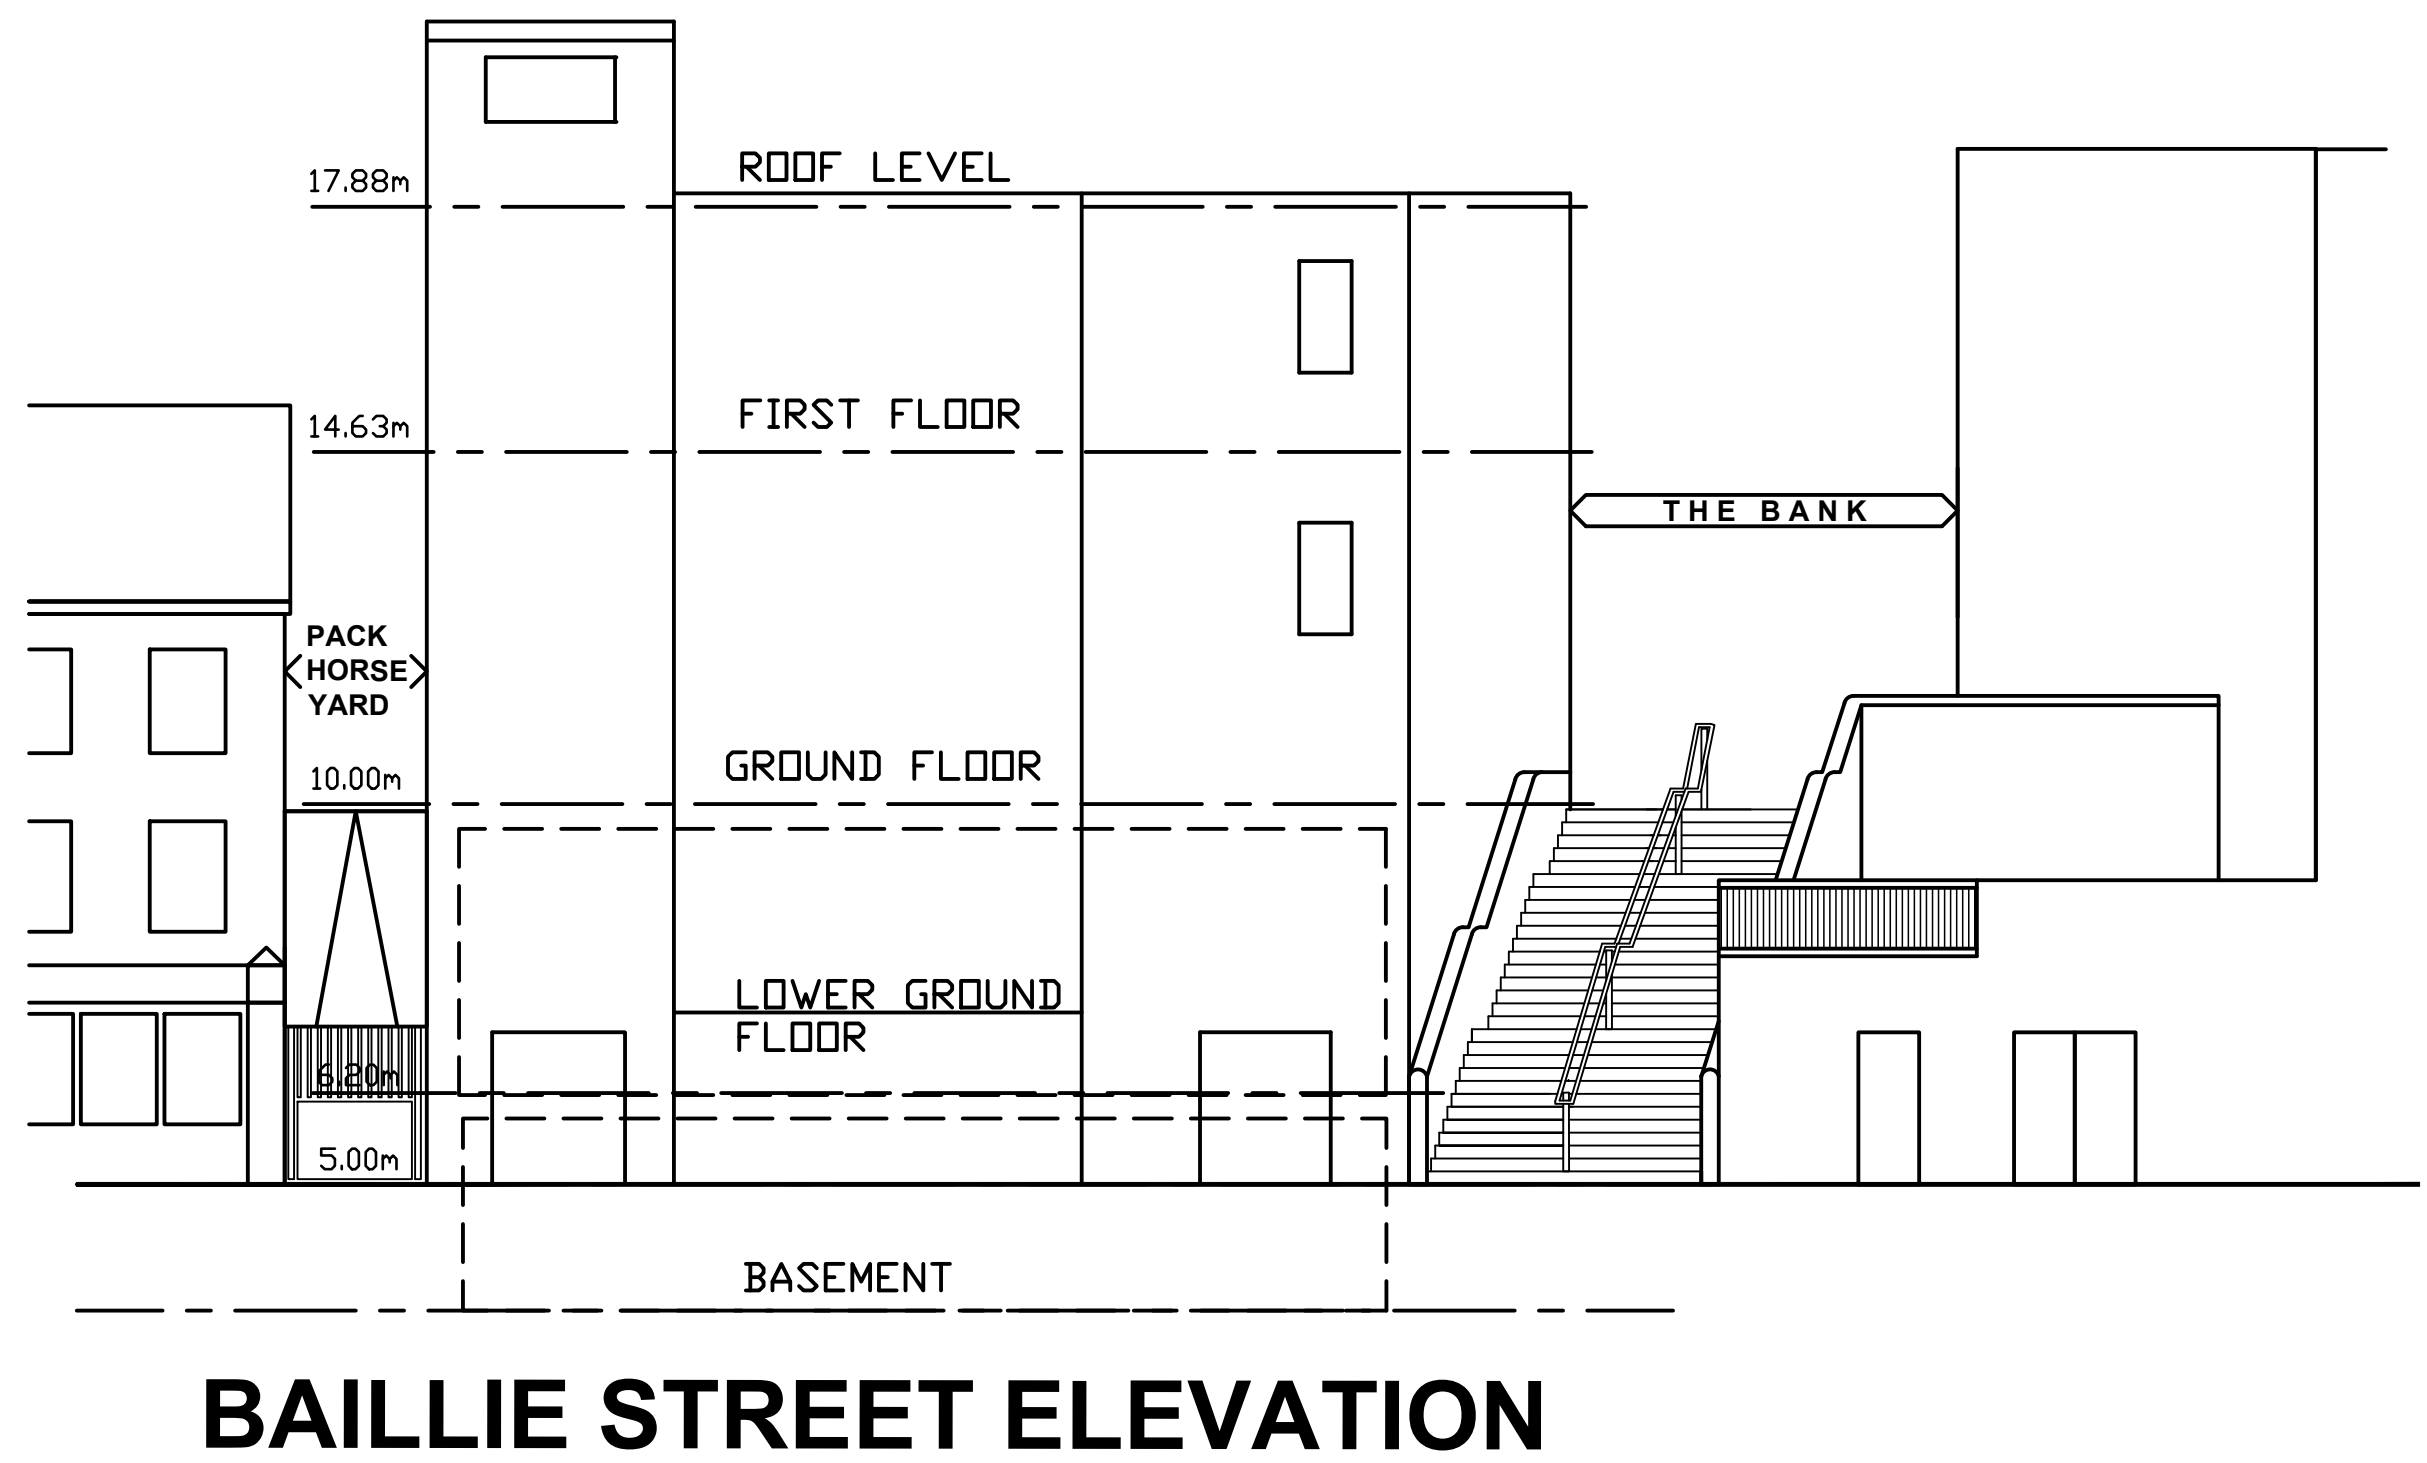


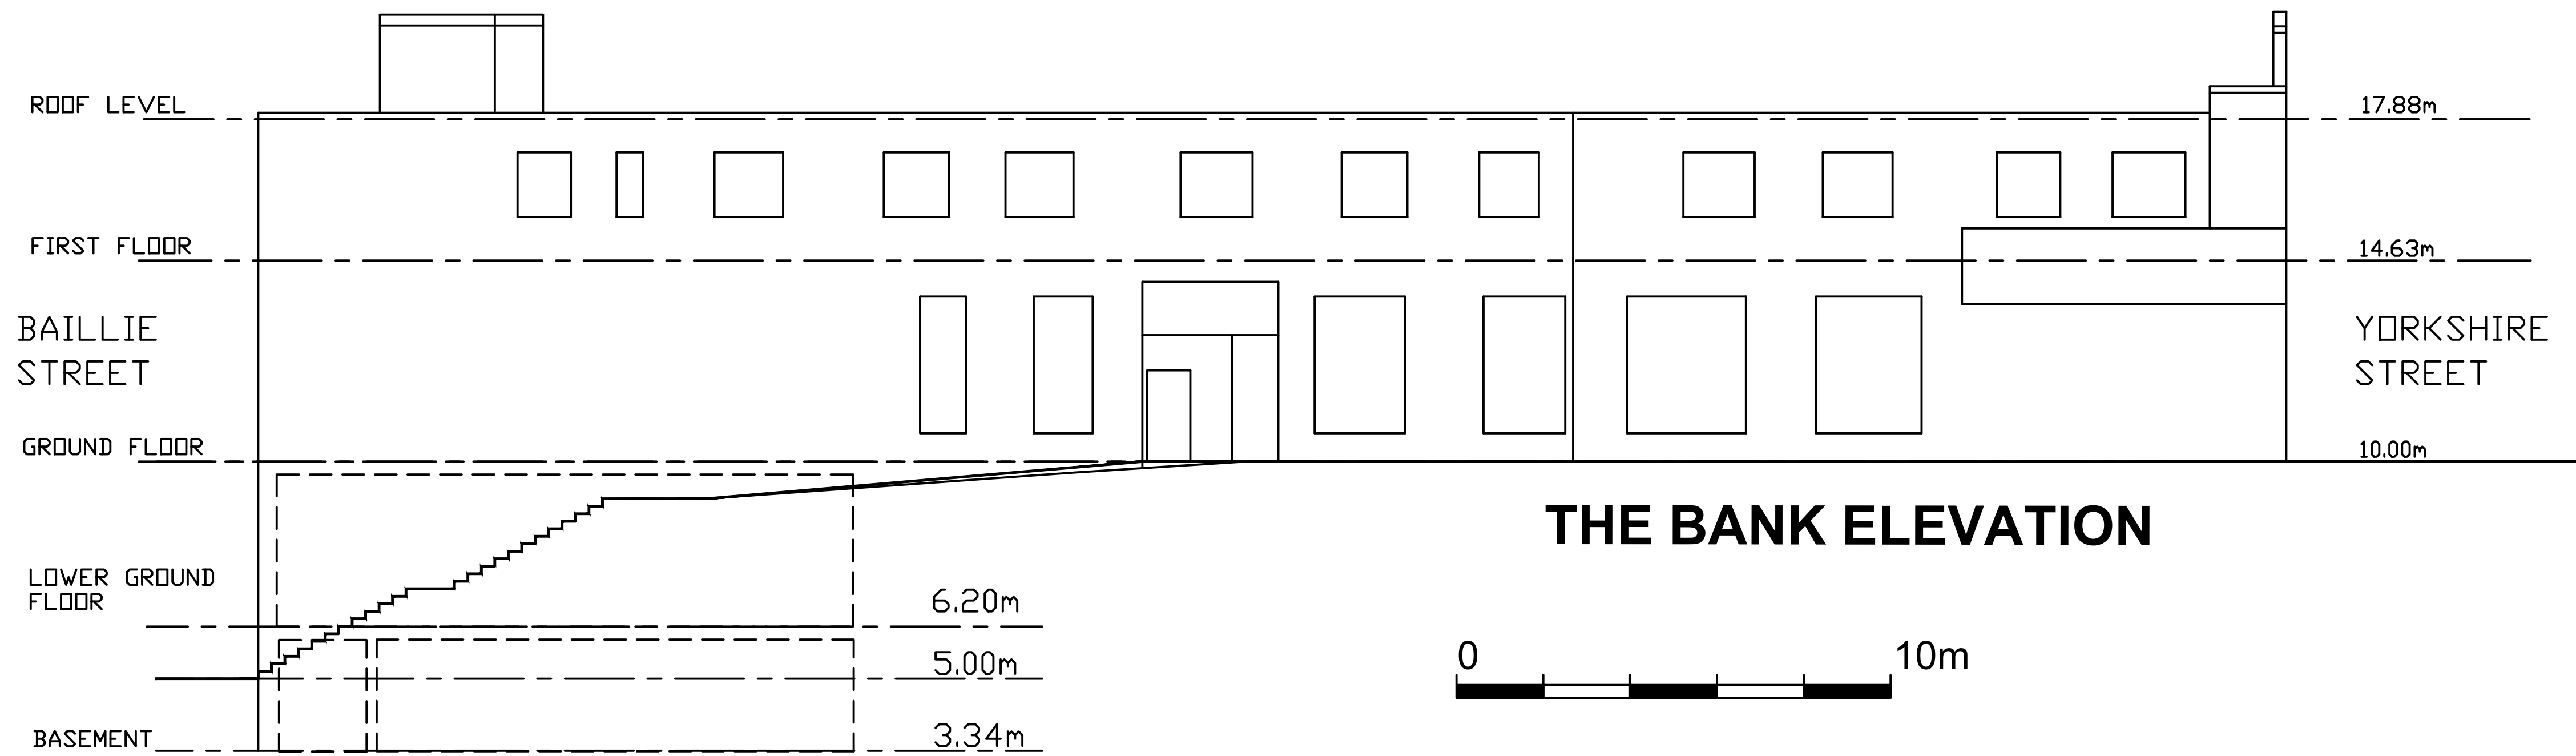

REV: DATE: DETAILS:

BM ARCHITECTURAL DESIGNS
APARTMENT 8
224 GREAT CLOWES STREET
MANCHESTER M7 2ZS
TEL: 07415 493002

PROJECT: FORMER POUND WORLD,
44-46 YORKSHIRE STREET,
BAILLIE STREET AND THE BANK,
ROCHDALE OL16 1JW

CLIENT: CASSEL AND FLETCHER PROPERTY
MANAGEMENT LTD.

TITLE: EXISTING ELEVATIONS

SCALE: 1:100@A1 DATE: 12/ 2023 DRAWN: BM

STATUS: BUILDING REGULATIONS

DRAWING NO: BM/1223/BAILLIE/ BR102 REV: