


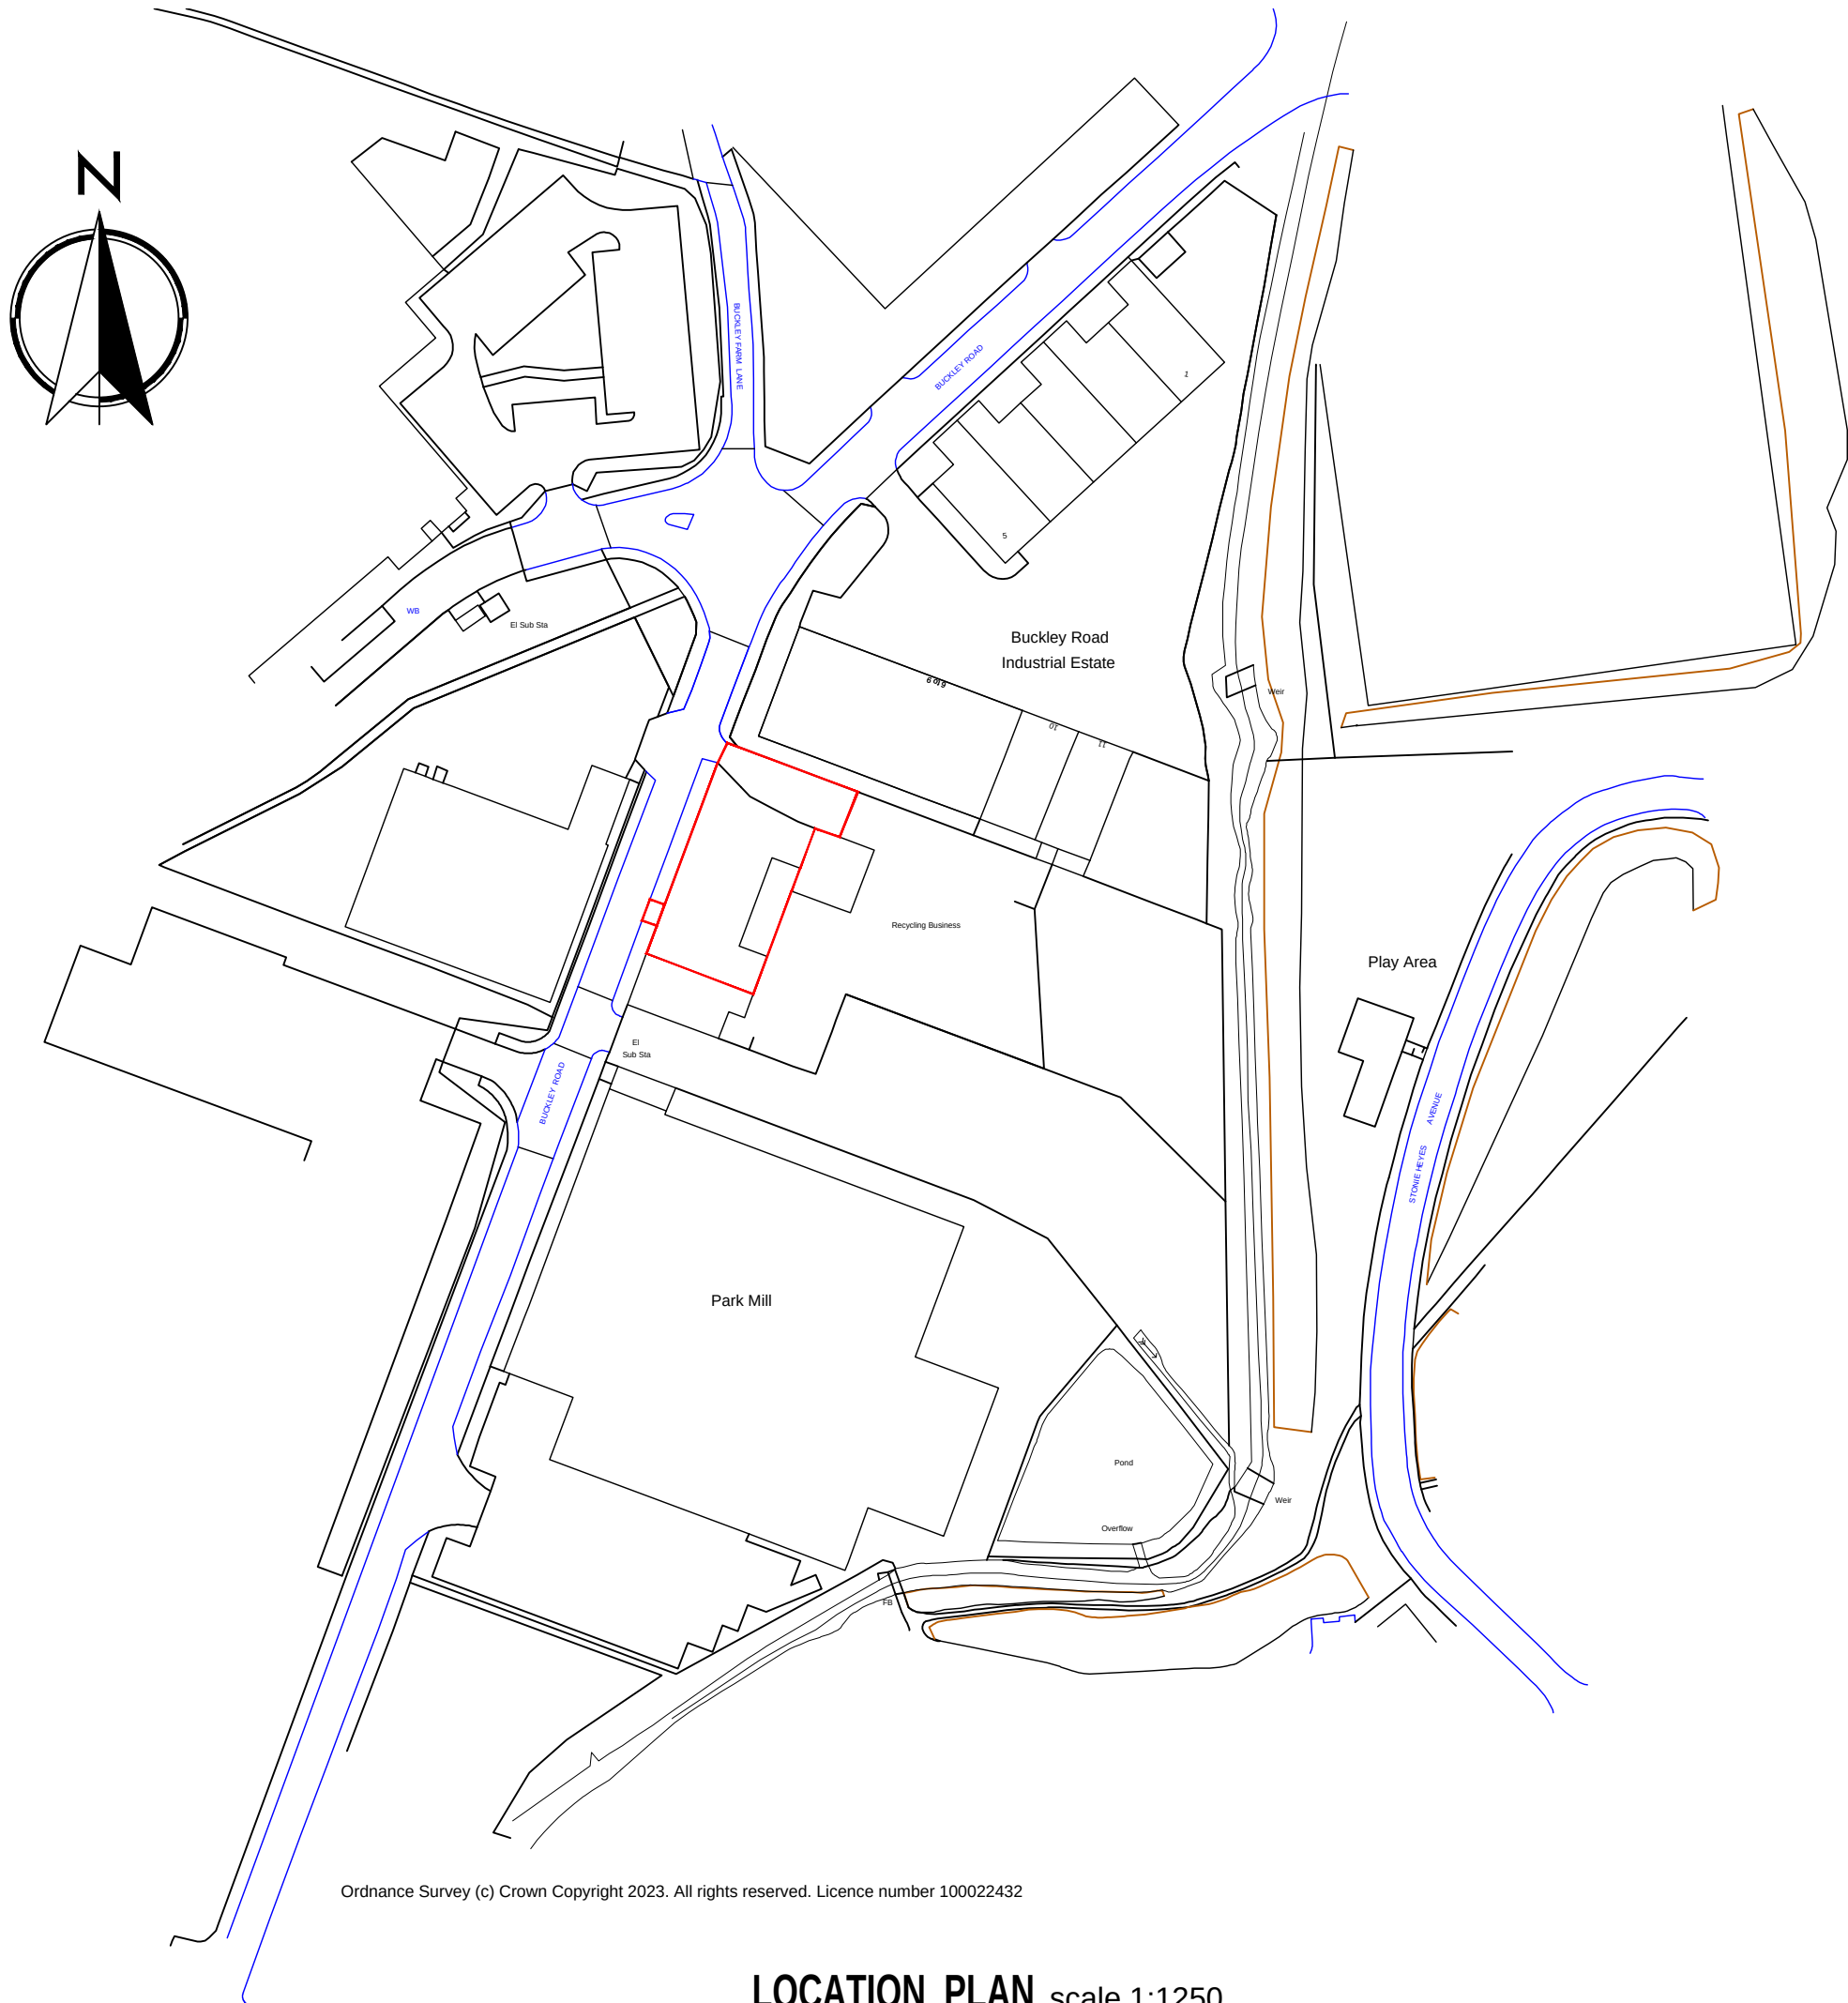

Ordnance Survey (c) Crown Copyright 2023. All rights reserved. Licence number 100022432

LOCATION PLAN scale 1:1250



ARCHITECTURAL LTD

Mob : 07805 560652  
e-mail: tdmdesign@live.co.uk

|                                                   |                    |
|---------------------------------------------------|--------------------|
| Client:                                           |                    |
| Address: BUCKLEY ROAD INDUSTRIAL ESTATE, ROCHDALE |                    |
| Project: NEW DROPPED KERB                         |                    |
| Dwg Title: <b>PLANNING</b> : LOCATION PLAN        |                    |
| Date: NOVEMBER 2023                               | Scale: @A3 1: 1250 |
| Job No: 11.23.658                                 | Dwg No: PL04 rev D |
| Drawn: D.L                                        | Checked: D.L       |