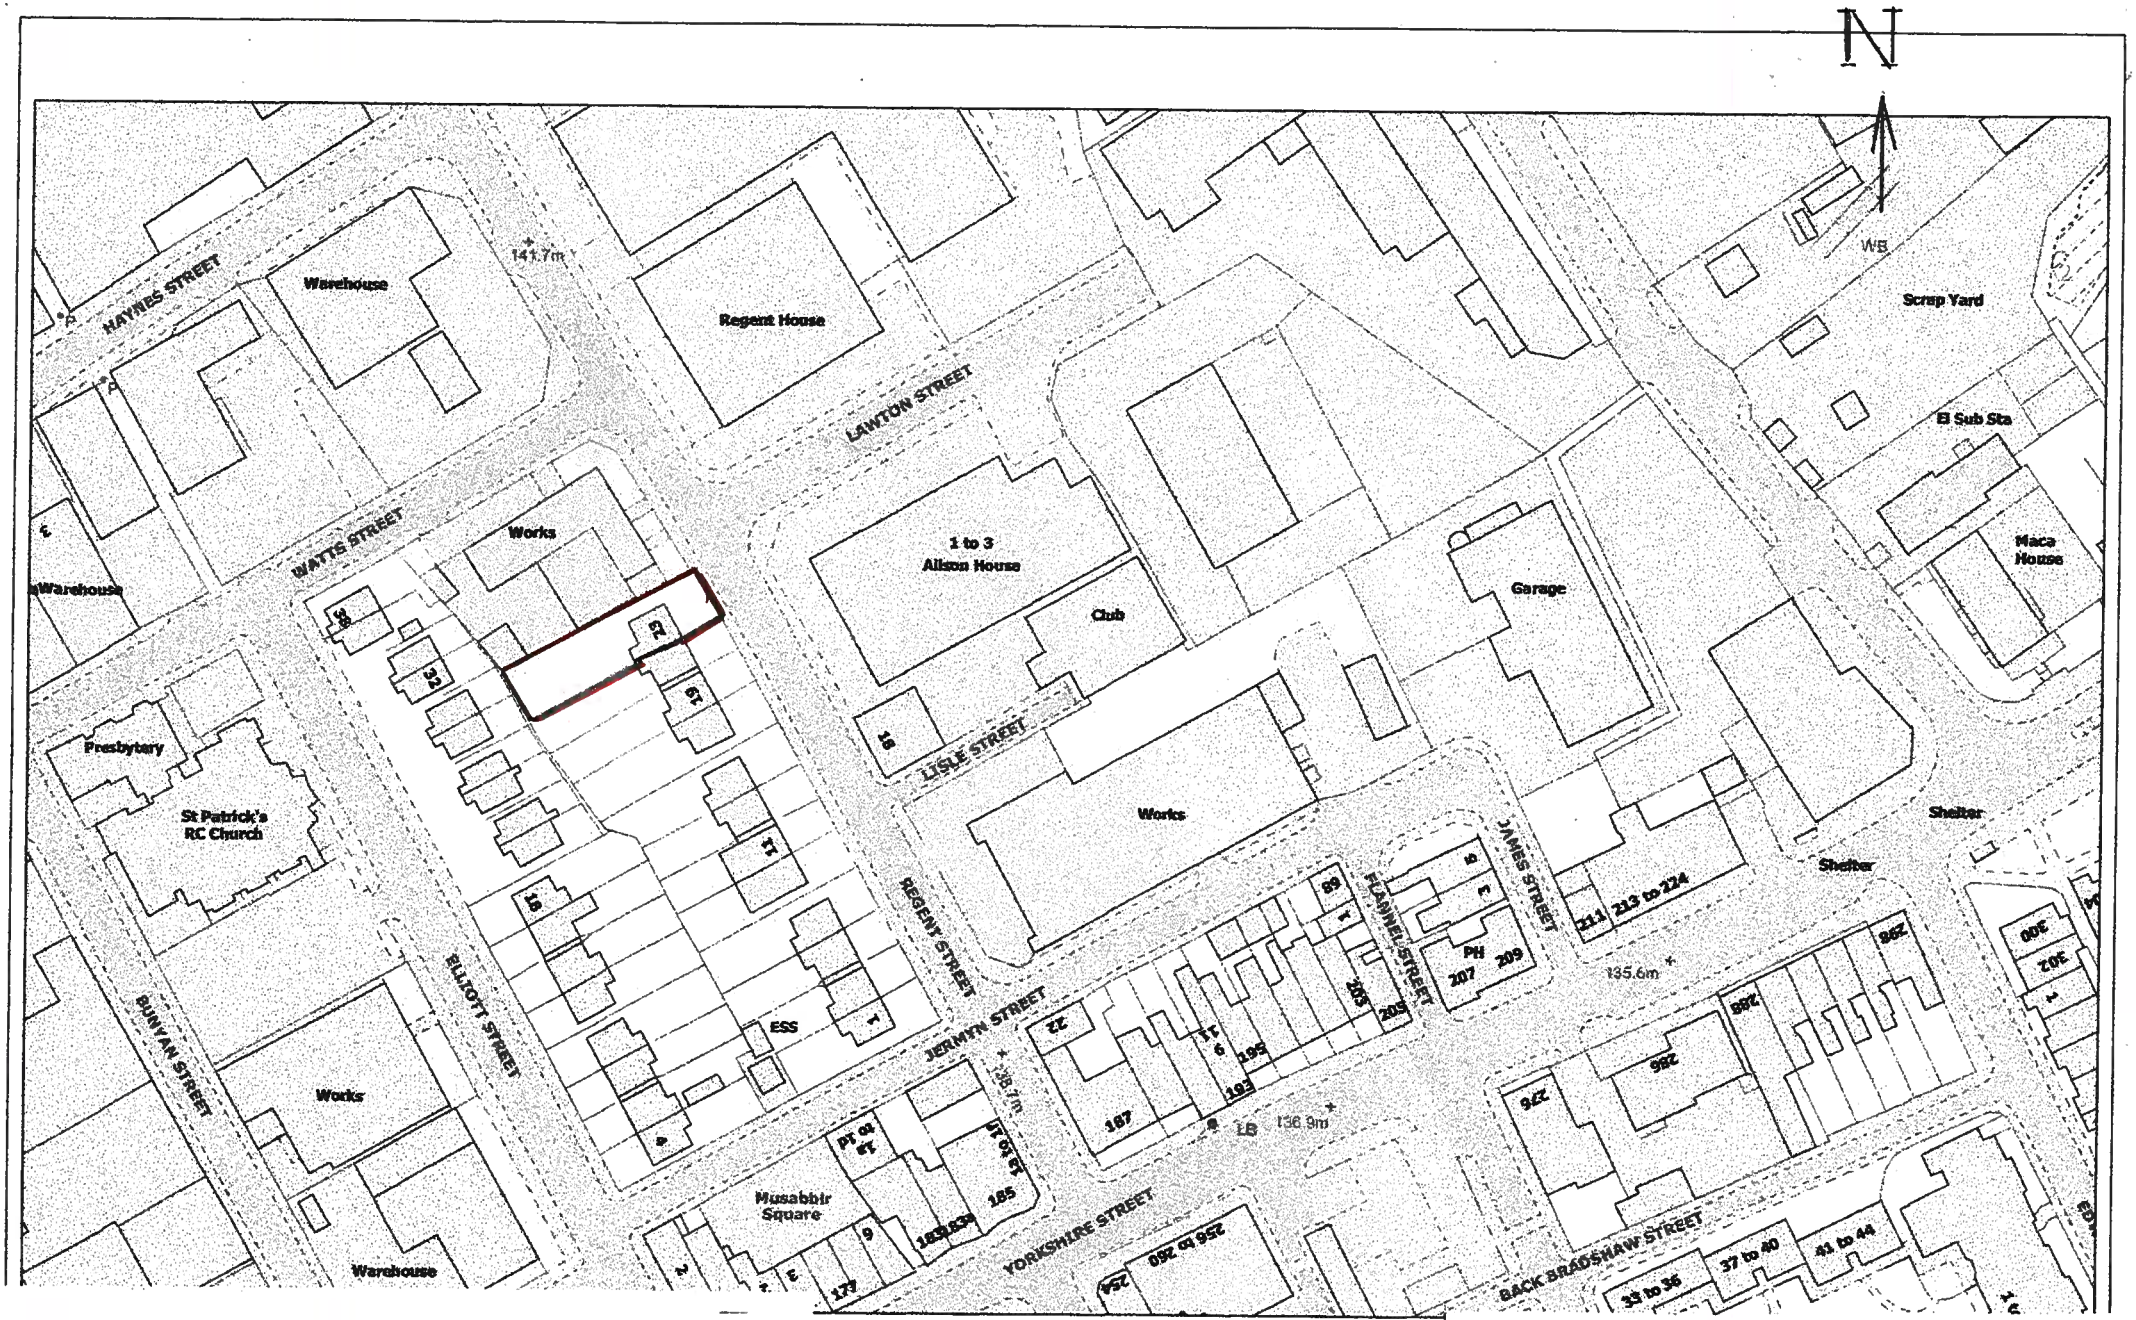

N
HAYNES STREET
Warehouse
141.7m
Regent House
LAWTON STREET
WB
Scrap Yard
El Sub Sta
WATTS STREET
Works
1 to 3
Alison House
Club
Garage
Maca House
Warehouse
Presbytery
St Patrick's
RC Church
LISLE STREET
Works
Shelter
Shelter
REGENT STREET
JAMES STREET
FLANNEL STREET
PH
135.6m
BUNYAN STREET
ELLIOTT STREET
ESS
JERMYN STREET
Works
Musabbir
Square
LB
136.9m
YORKSHIRE STREET
Warehouse
BACK BRADSHAW STREET
Scale 1:1250
0 10 20 30 40 50 60 70 80 90 100 m