





PROPOSED REAR (EAST) ELEVATION

EXISTING

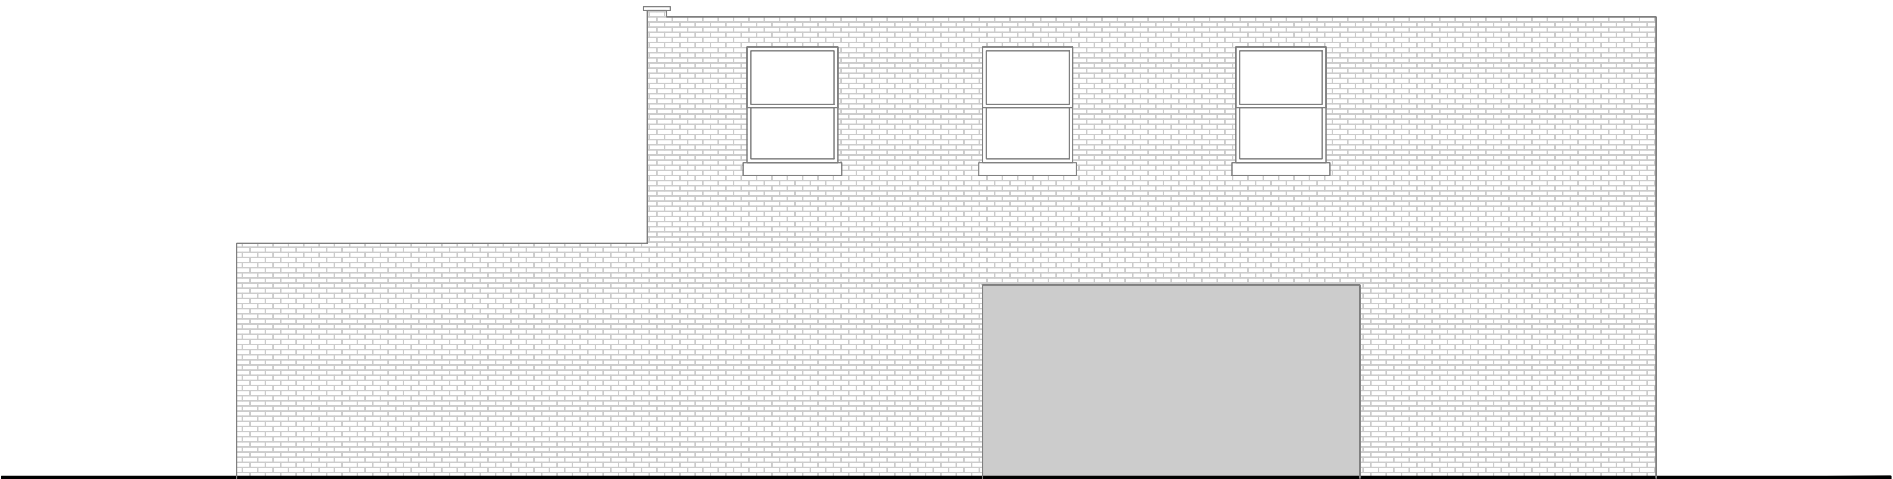

EXISTING REAR (EAST) ELEVATION

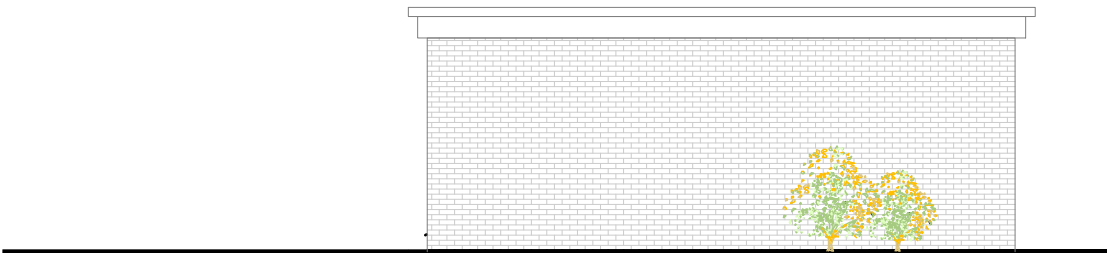

EXISTING/ PROPOSED SIDE (SOUTH) ELEVATION

PROPOSED CHANGE OF USE. 28, CHURCH STILE, ROCHDALE
PROPOSED / EXISTING STORAGE UNIT ELEVATIONS

1:100 @ A3



72A Water Lane,
Wilmslow, Cheshire. SK9 5BB
01625 251644
office@fob-design.com www.fob-design.com

REV		DATE		DRAWN BY	
Copyright of fob design, all rights reserved.					
All information contained within this drawing remains the property of fob design. The information should not be reproduced in whole or part or modified without written consent of fob design. No information within this drawing should be modified or disclosed or passed onto third parties without written consent of fob design.					
CHANGE OF USE. 28, CHURCH STILE, ROCHDALE					
Drawn	NP	Status	PL	Date	JAN 24
Checked	IM	Original	A4	Scale	1:100@ A3
PL 09					A