




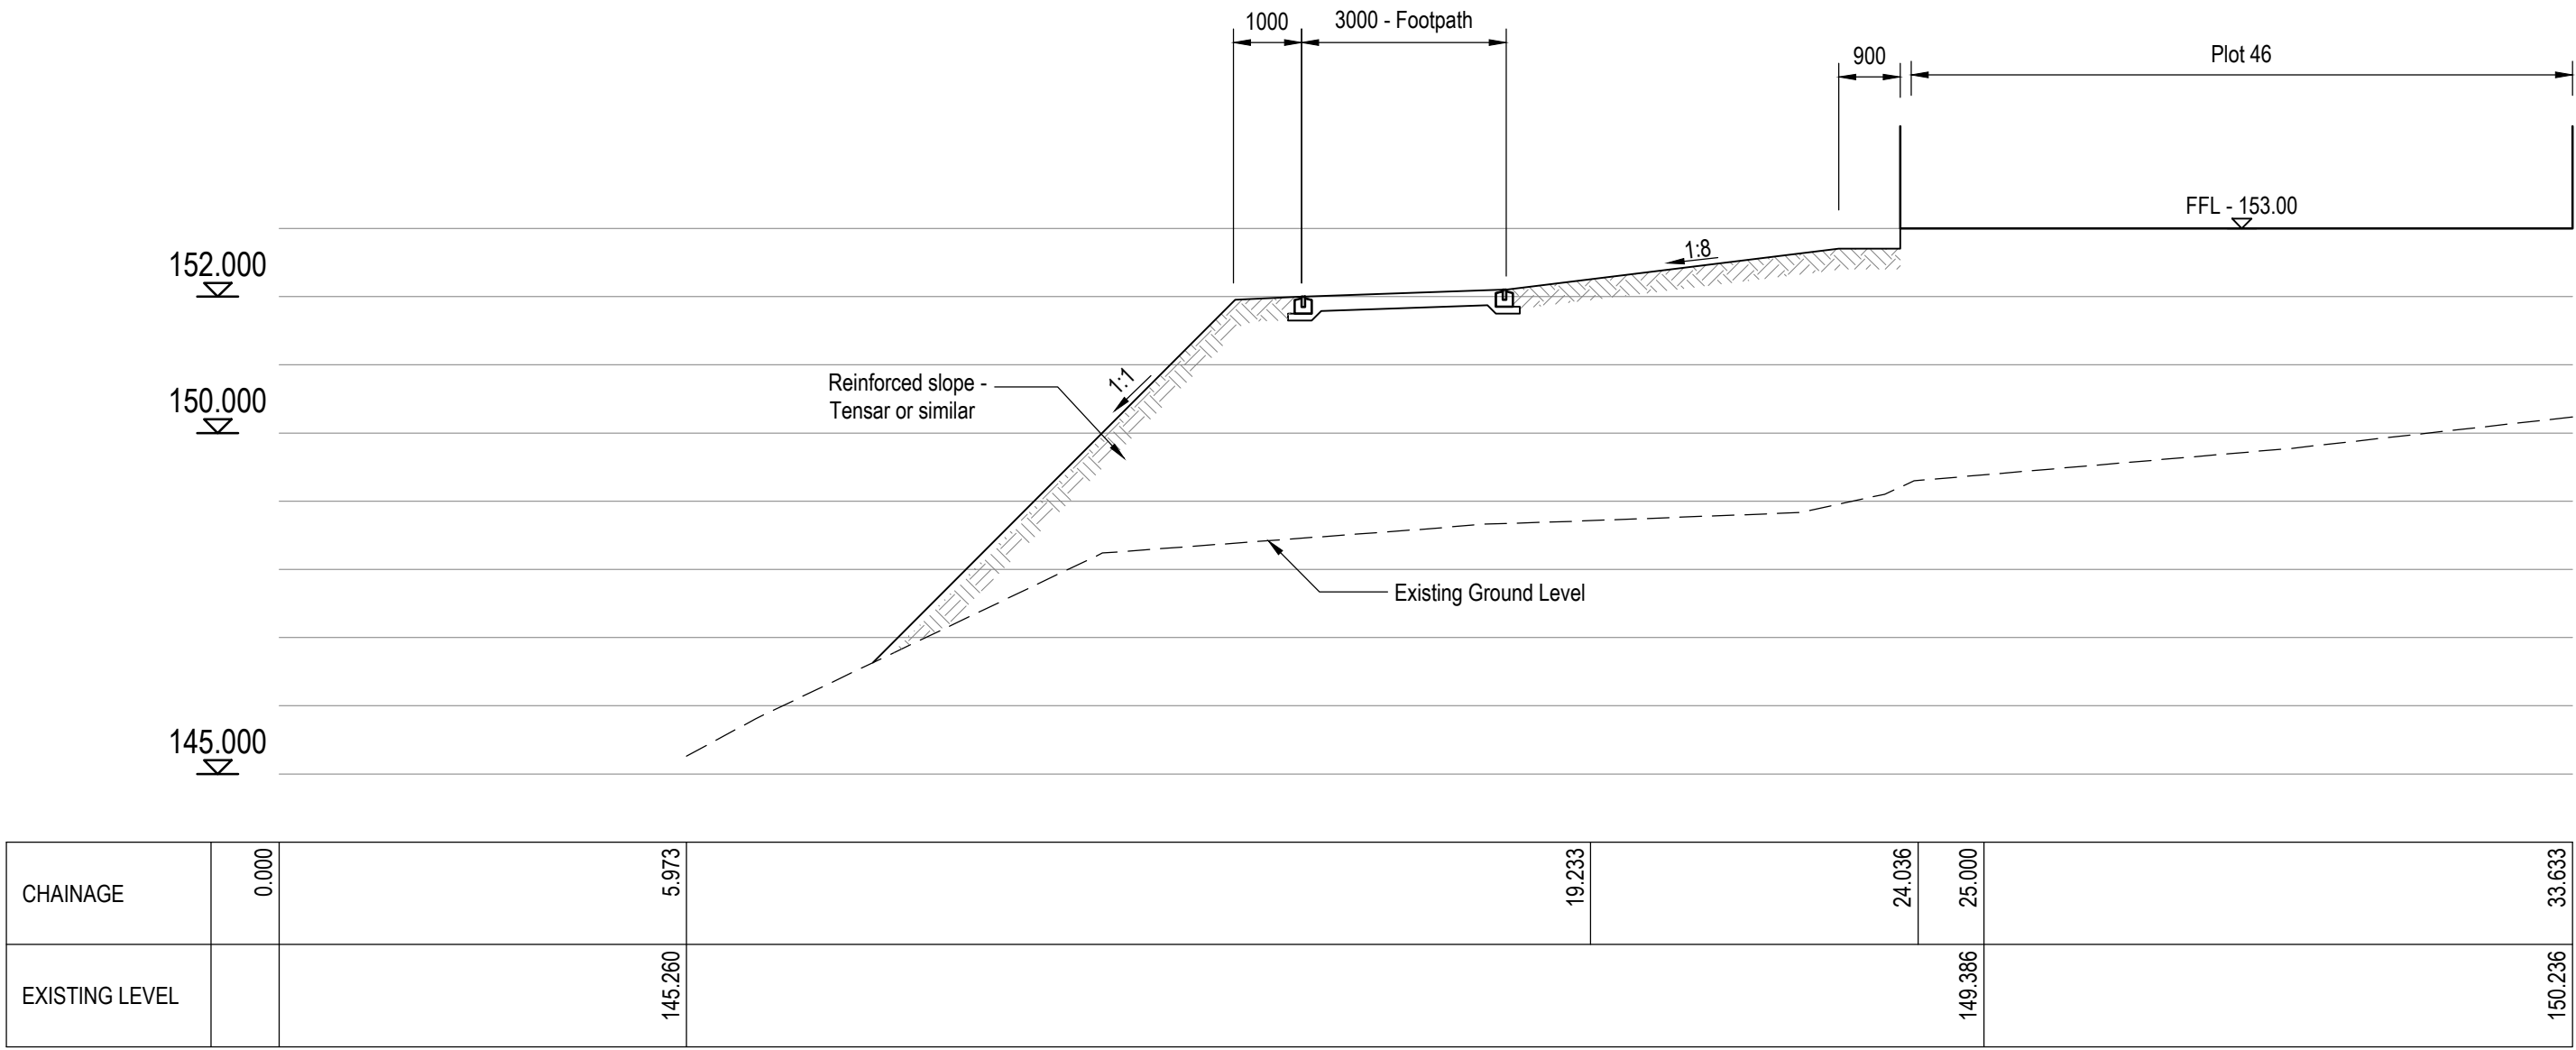

SECTION D-D
SCALE 1:100

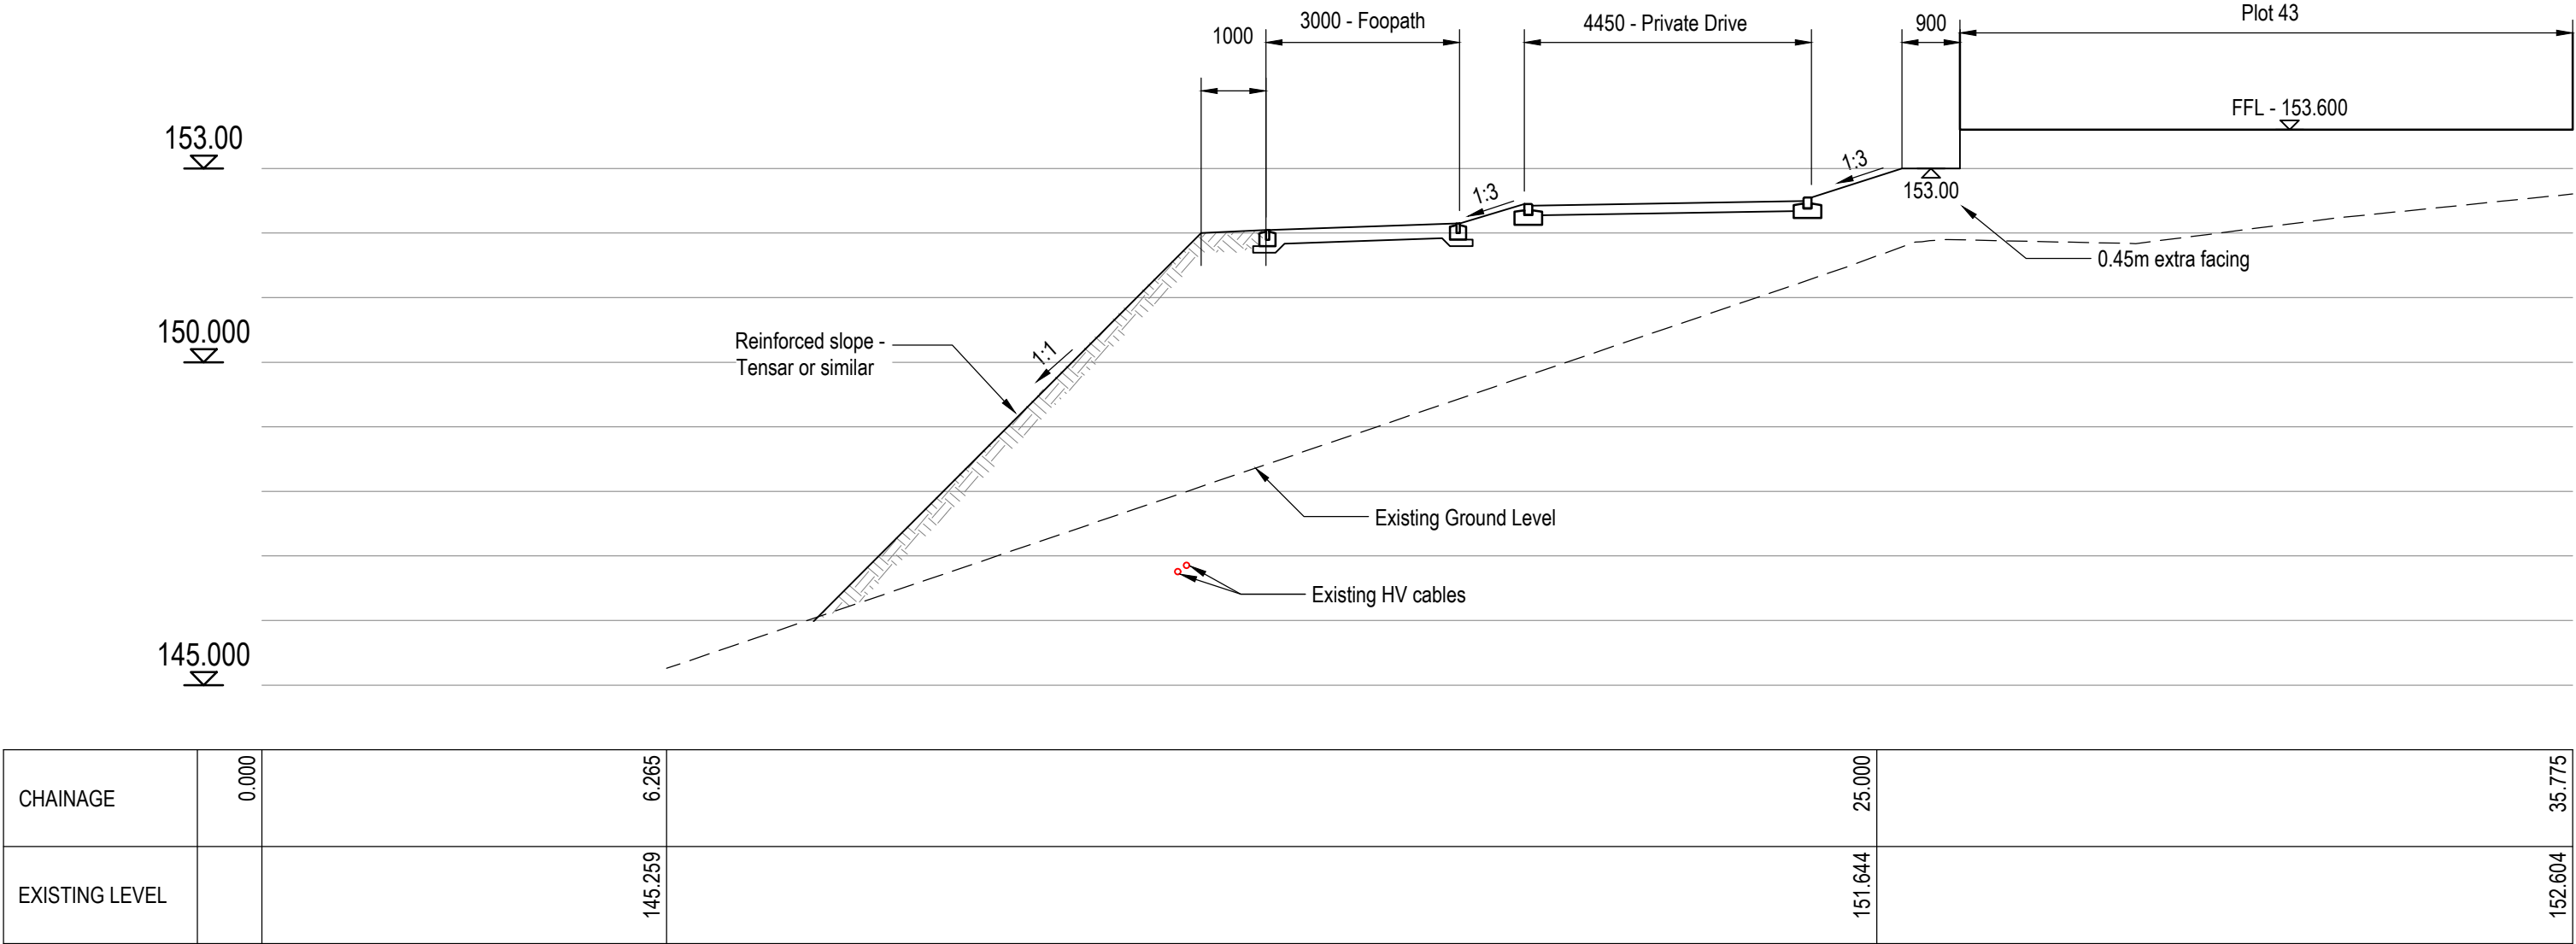

SECTION E-E
SCALE 1:100

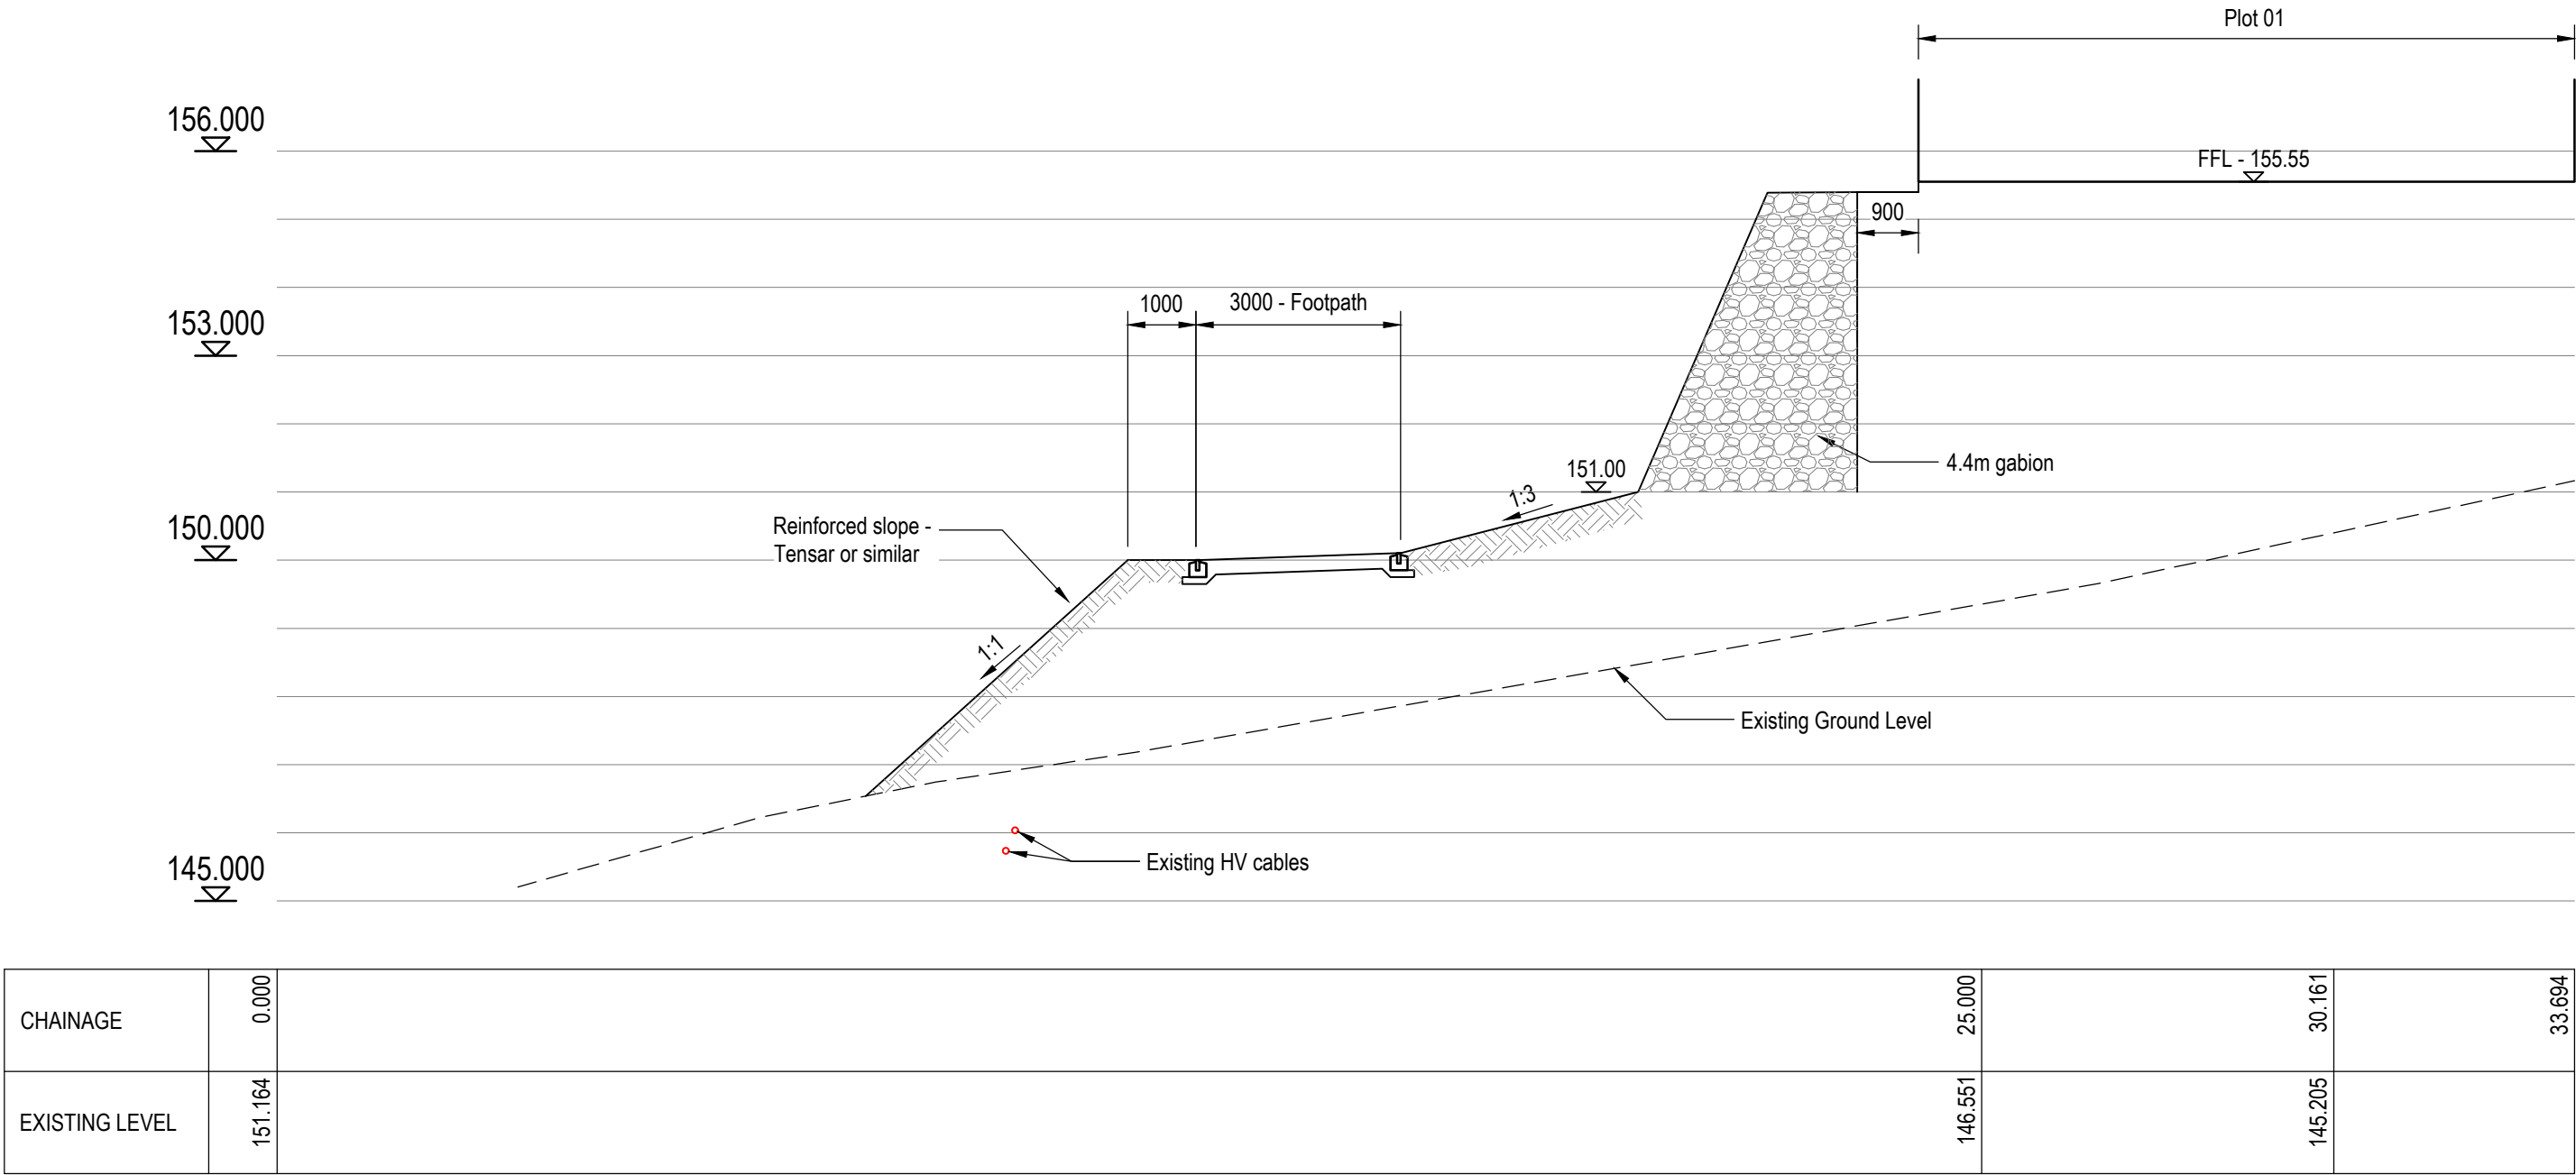

SECTION F-F
SCALE 1:100

INFORMATION WITHIN THIS DRAWING IS NOT NECESSARILY PRODUCED TO SCALE.
ALWAYS USE FIGURED DIMENSIONS AND CO-ORDINATES - IF IN DOUBT, ASK.

NOTES

FOR SECTION LOCATIONS,
REFER TO EASTWOOD &
PARTNERS DRAWING 46466/015

G	Electric cables indicated on Sections E & F	TW	GH	09.06.23
F	Updated to suit latest site layout and levels	CH	PR	12.05.23
E	Updated to suit latest site layout and levels	GH	CH	07.02.23
D	Updated to pull sections away from canal edge.	RS	GH	24.06.22
C	Tensor Greenslope and Swales removed.	JB	CH	31.05.22
B	Section F-F added.	GH	CH	25.05.22
A	First Issue.			
REV	DESCRIPTION	SIG	CHK	DATE

VISTRY PARTNERSHIP YORKSHIRE

LITTLEBOROUGH

SECTIONS D-D, E-E & F-F
SHEET 2 OF 3

Eastwood & Partners
CONSULTING ENGINEERS
St. Andrew's House
23 Kingfield Road
Sheffield
S11 9AS
Tel 0114 255 4554
Fax 0114 255 4330
mail@eastwoodandpartners.com
www.eastwoodandpartners.com



SCALE WHEN PLOTTED AT A1			DRAWING STATUS		
1:100			PRELIMINARY		
DRAWN	CHECKED	DATE	DRAWING NUMBER	REV	
JB	GH	23.05.22	45466/017	G	