
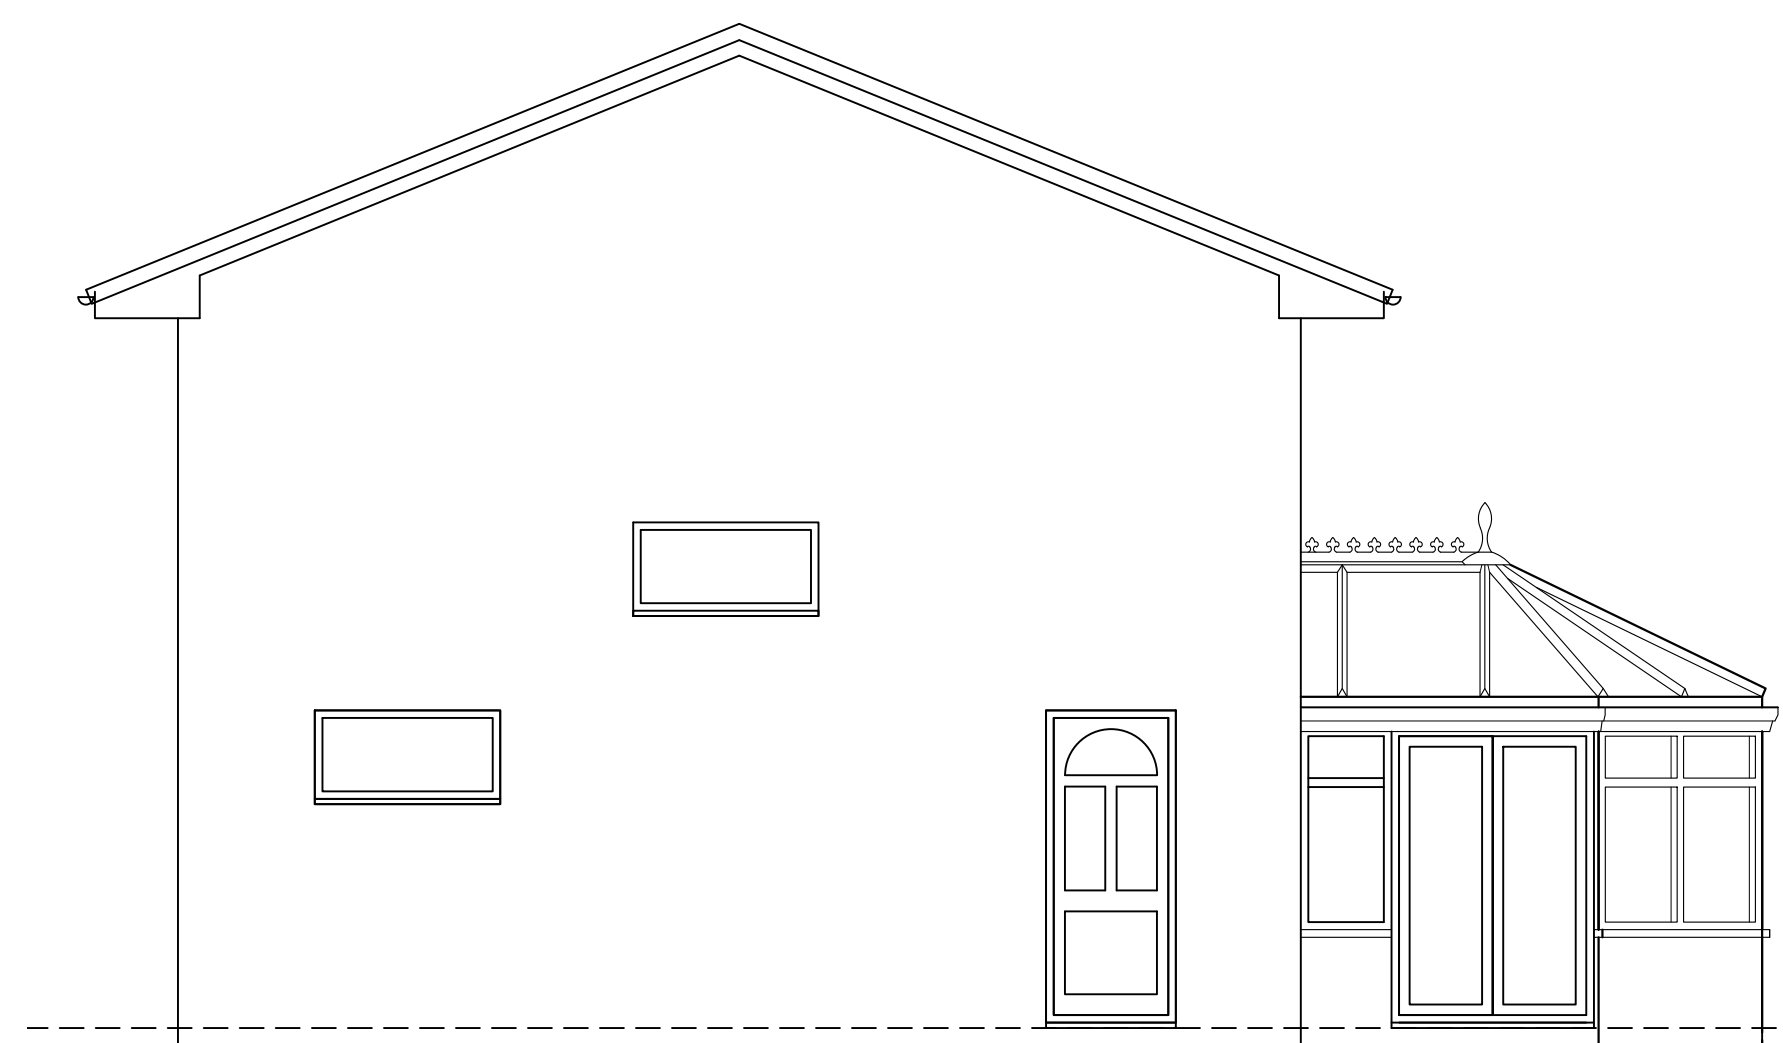
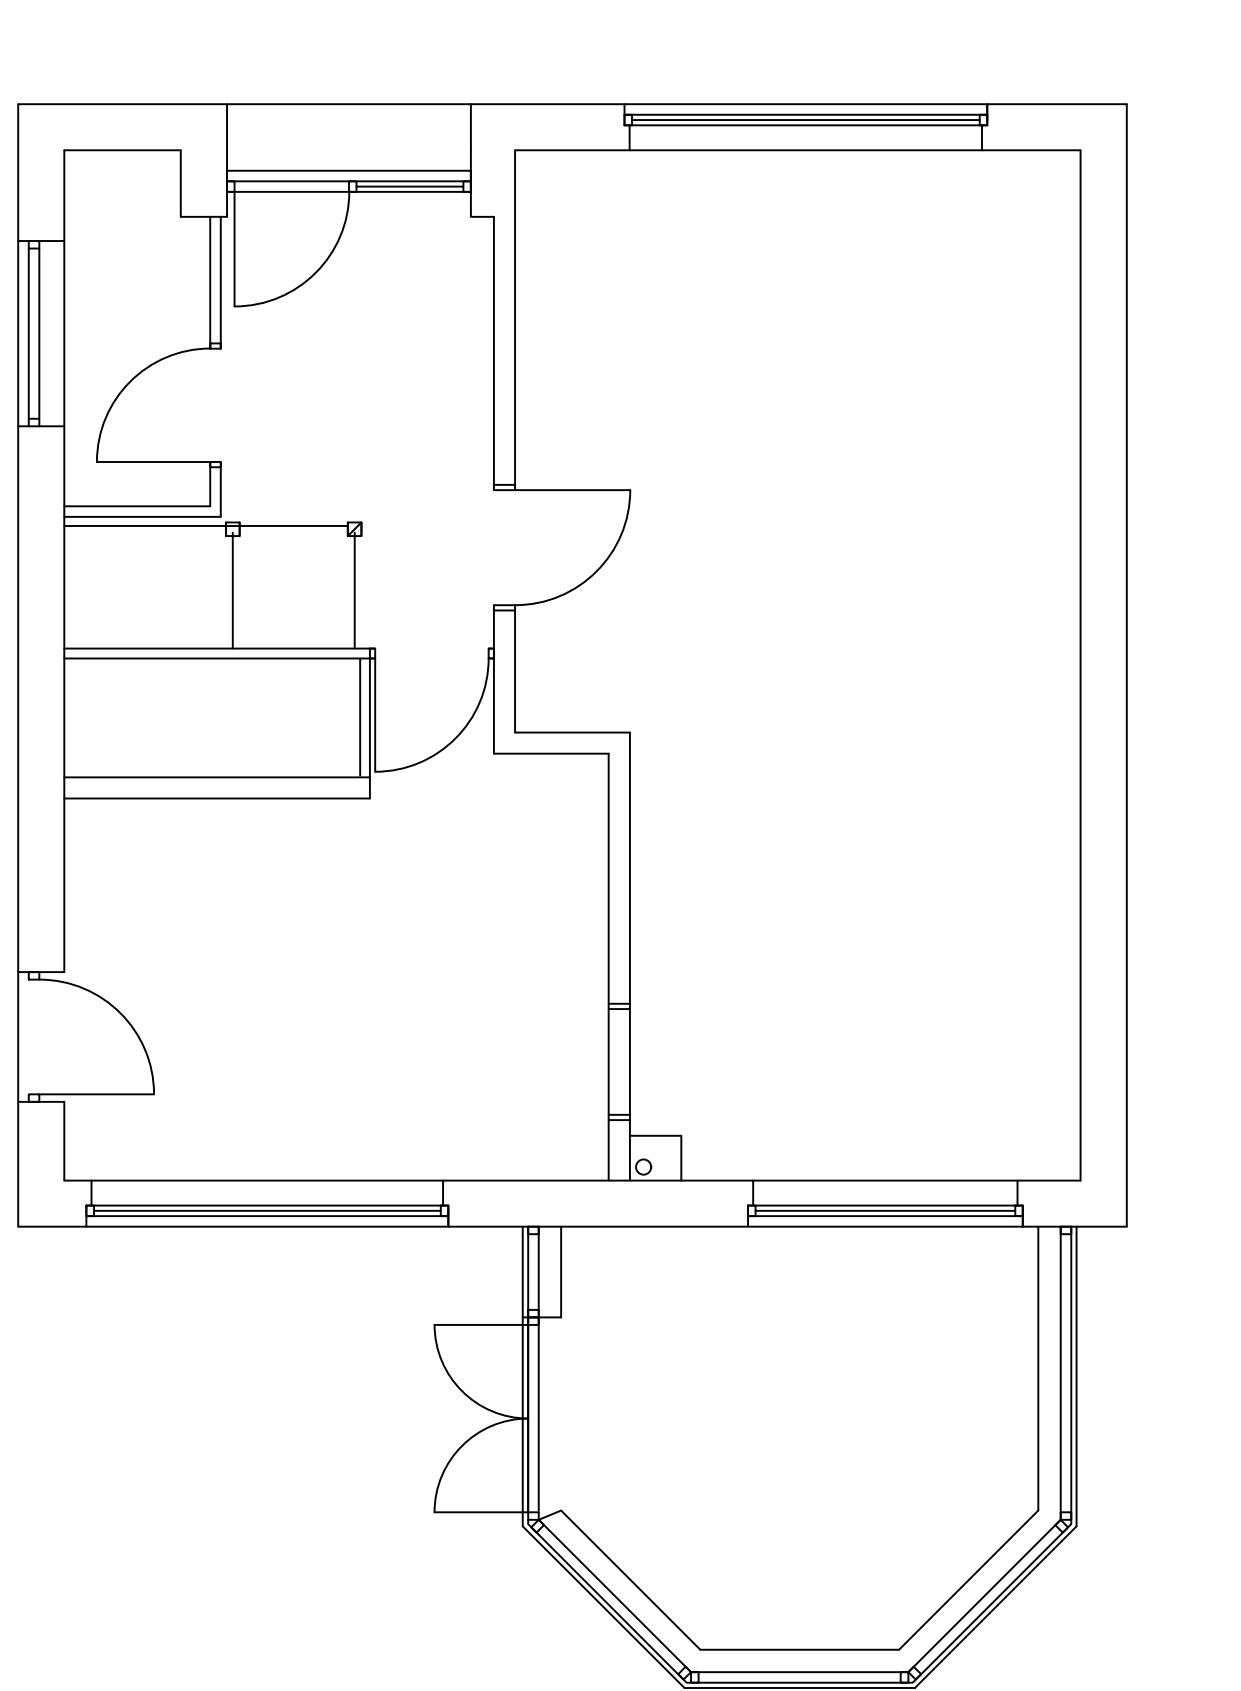
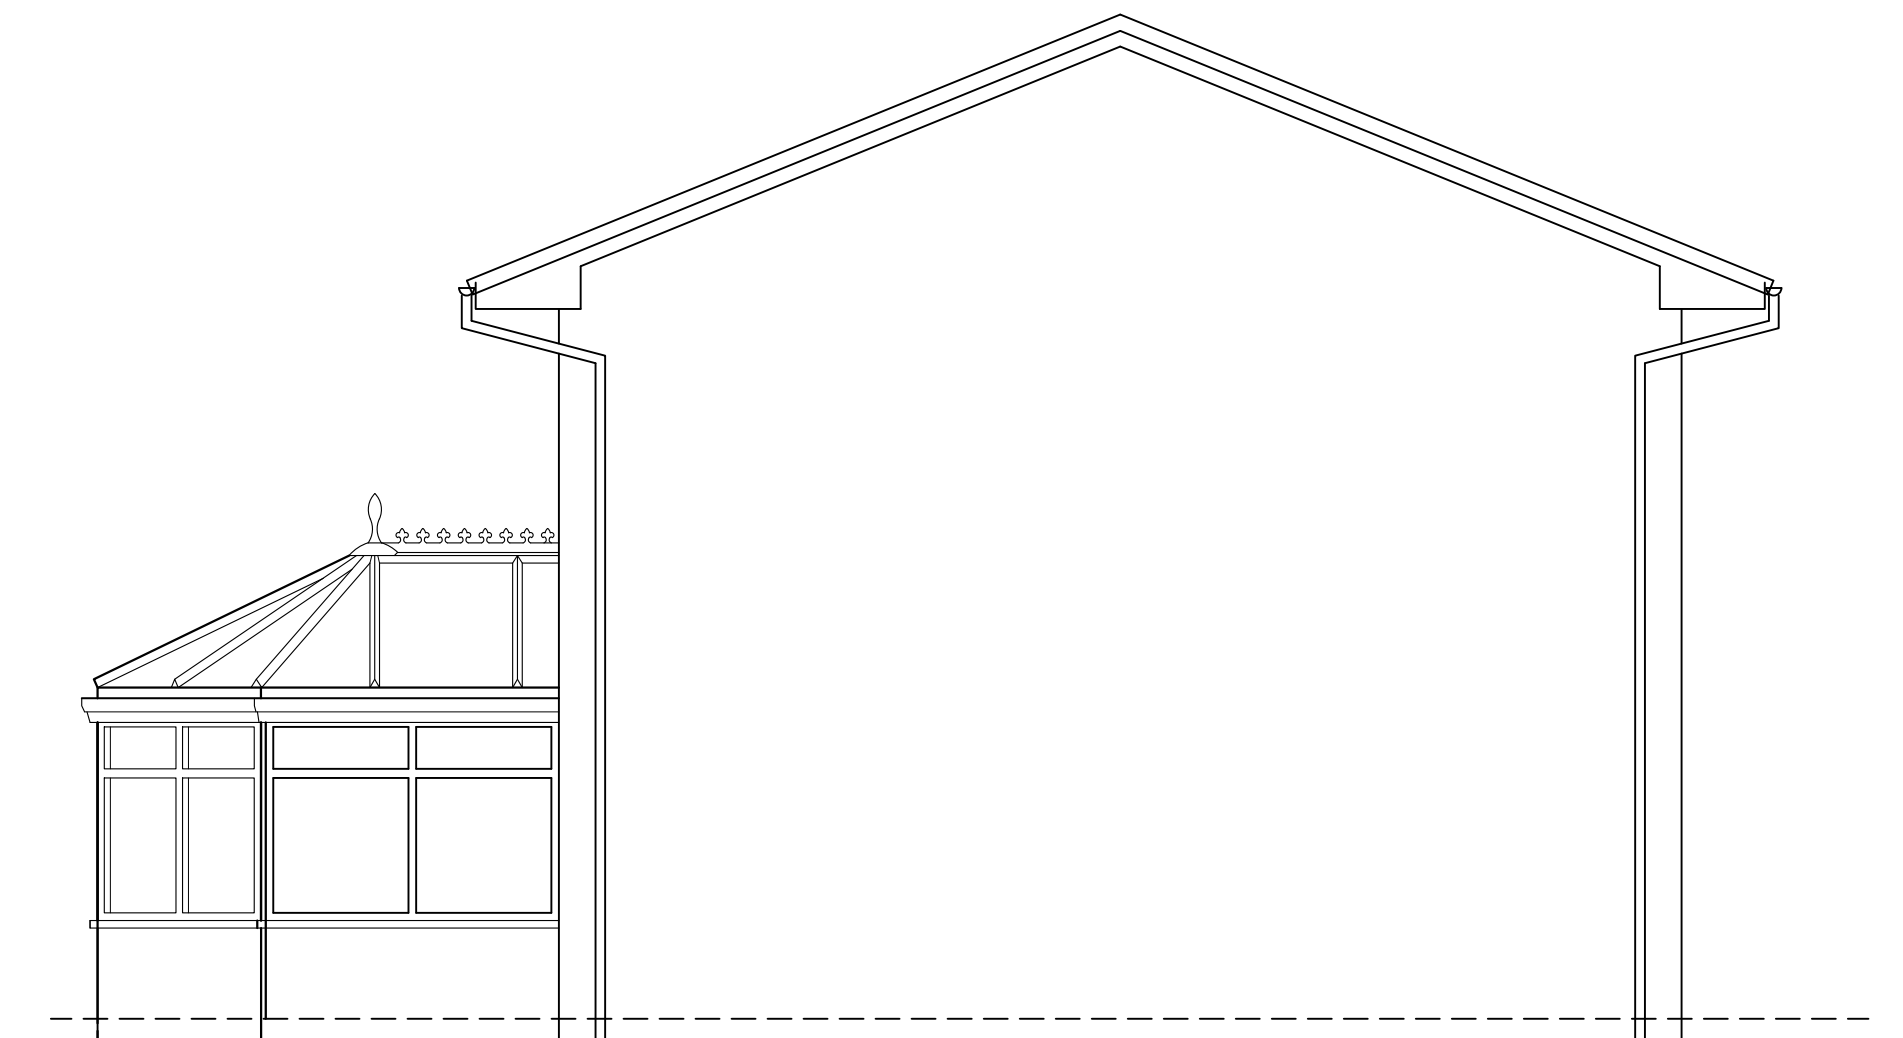
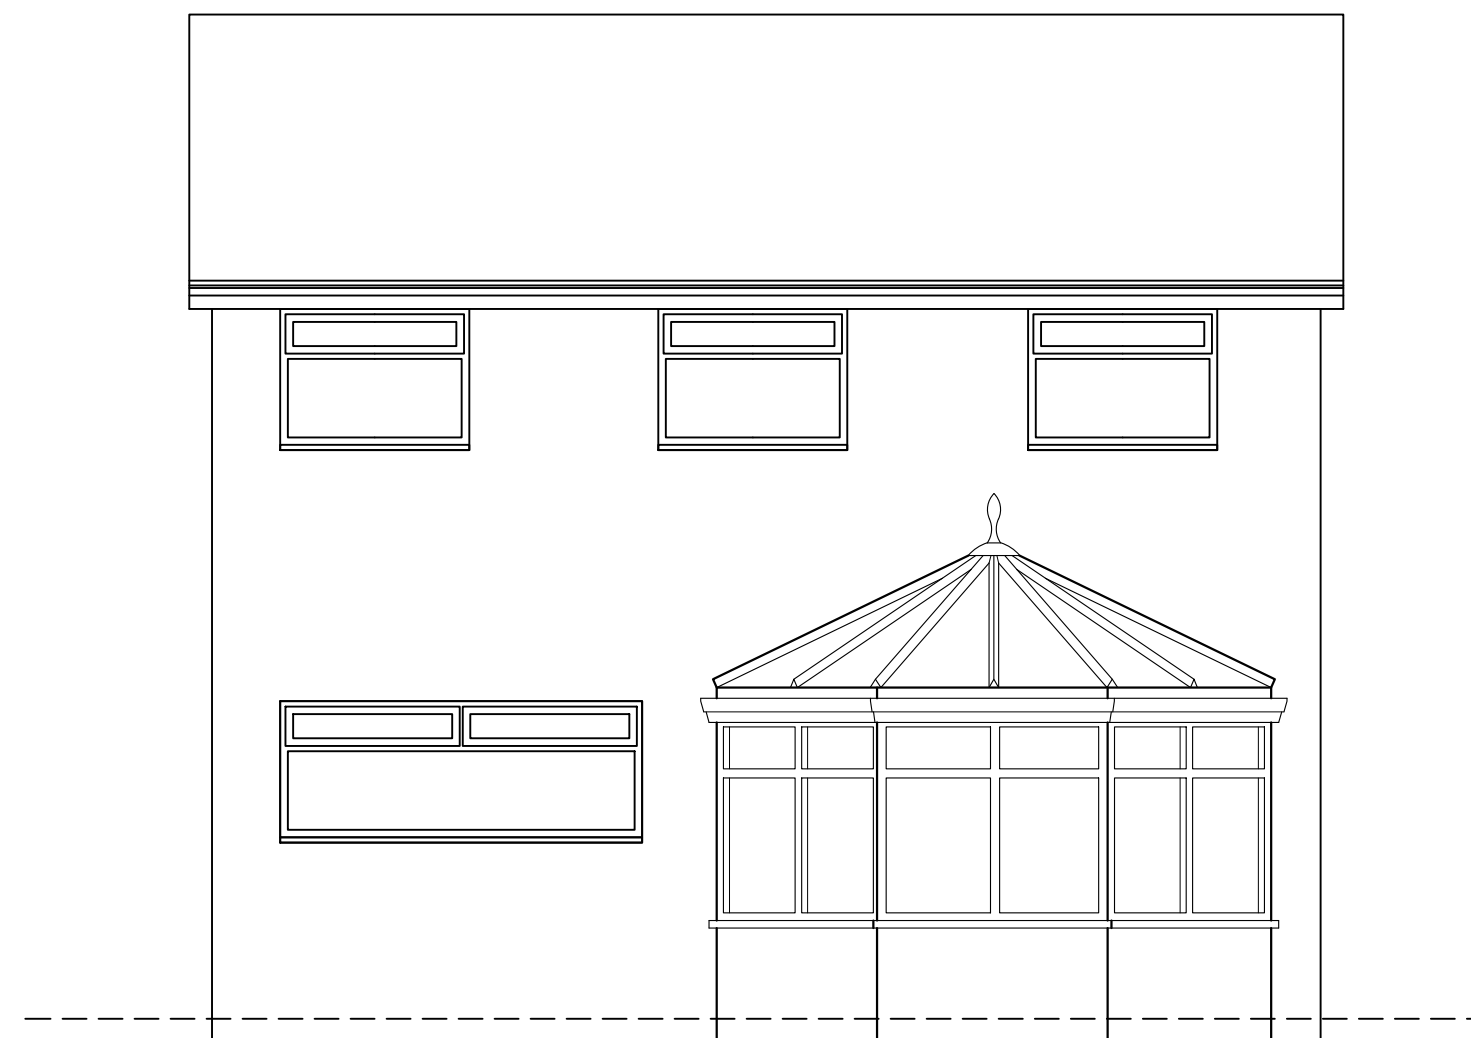


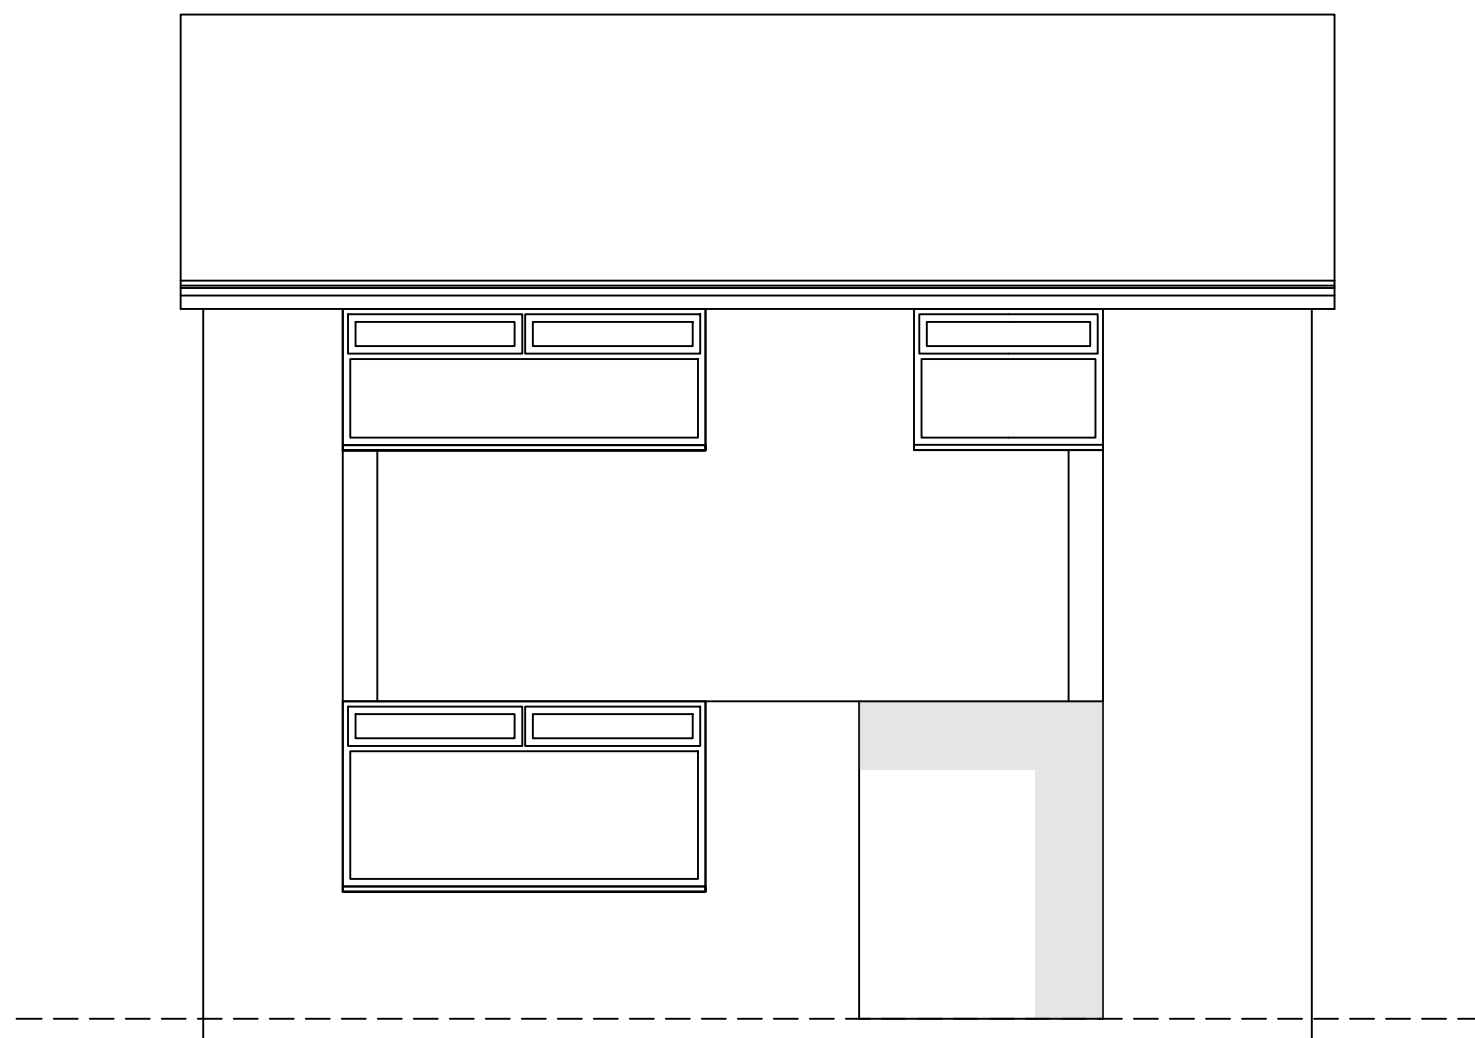

A rev:	06/03/23 date:	position of rooflights changed description
 New Century House 176 Drake Street Rochdale OL16 1UP Tel: 01706 764880 Fax: 01706 764881 www.ajcockerassociates.co.uk mail@ajcockerassociates.co.uk 		
Project: 17 Curlew Close Rochdale EXISTING		scale: as noted @ A1 date: May 2023 drawn: IS
Client: Gemma Thomson		Dwg. Nr. T257-01