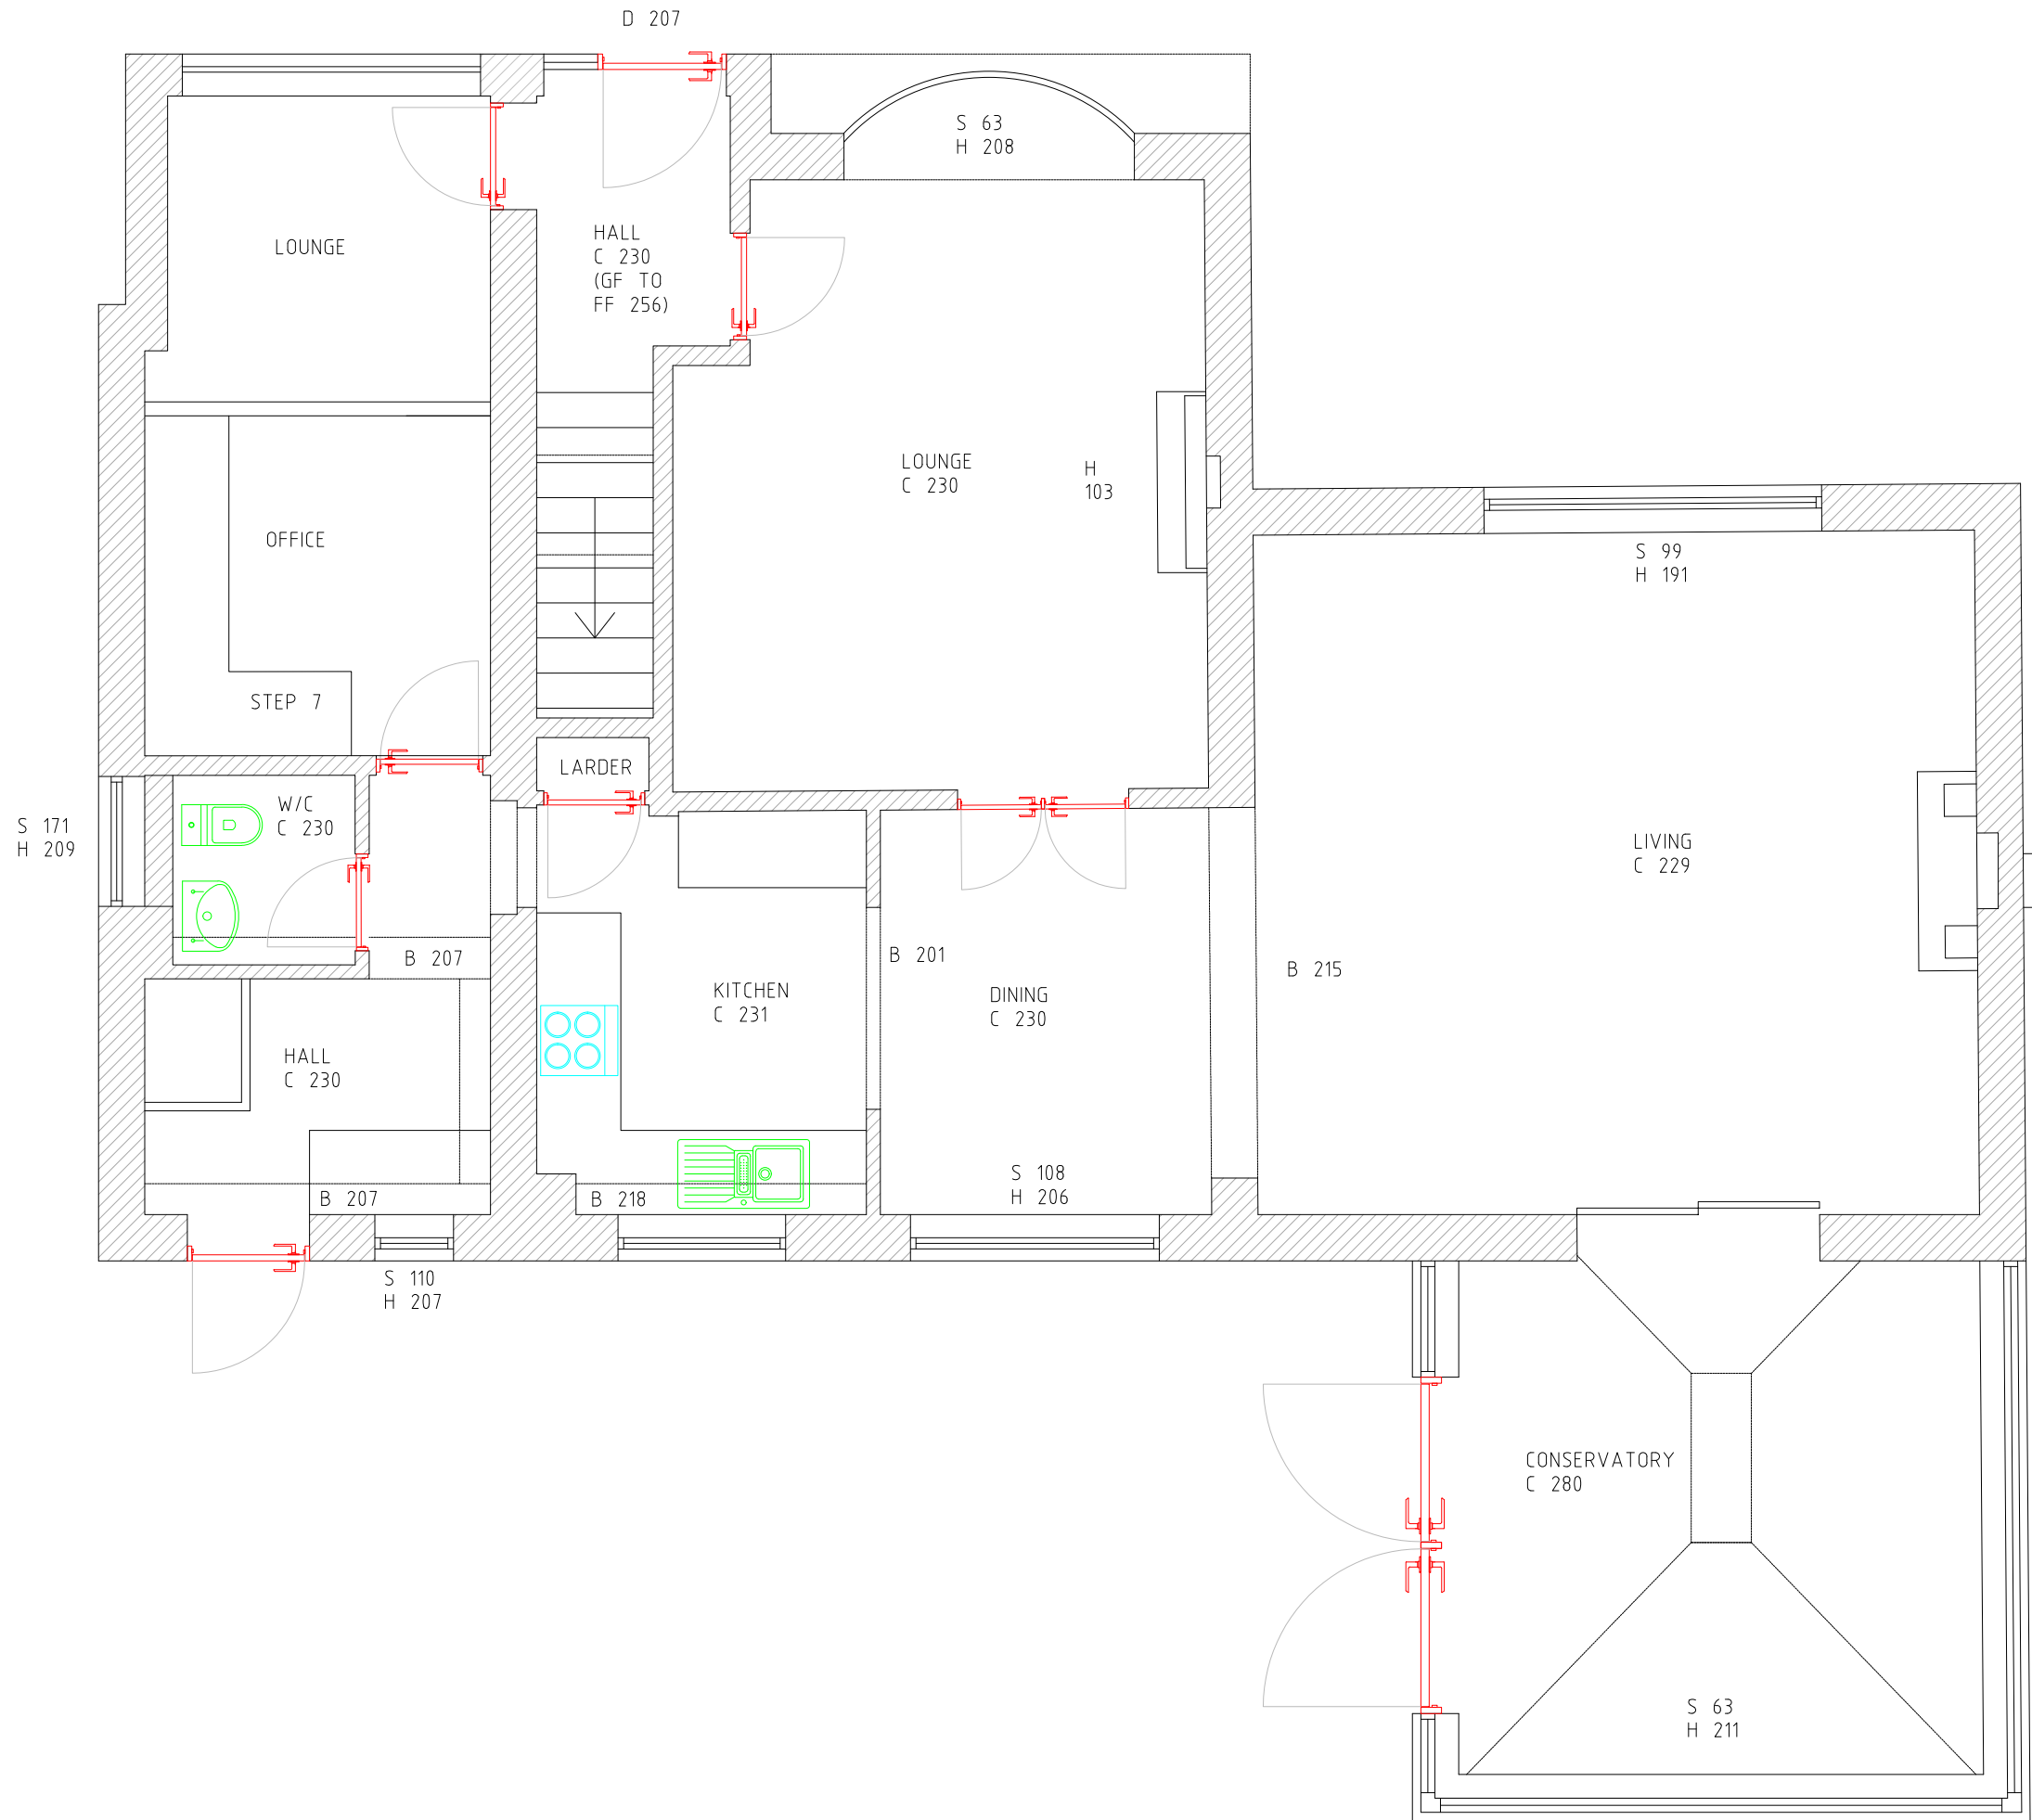


General Notes

- Copyright 3SIXTY Real Estate Ltd
- Except for planning purposes, do not scale. Use figured dimensions only
- Any discrepancies are to be reported to 3SIXTY Real Estate Ltd. before any works commence
- In executing the work shown, the contractor shall work in accordance with all relevant British Standards, Codes of Practice and Health & Safety regulations
- The contractor shall be responsible for taking all on-site dimensions necessary to complete the works
- The contractor shall ensure that fire compartmentation is maintained into concealed voids, service penetrations etc
- All pipework drops/cables/conduits etc. to be boxed in/concealed unless noted otherwise

Rev.	Date	Revision Notes
		
16 Whiteladies Road, Bristol, BS8 2LG www.3SIXTYrealestate.co.uk 0117 247 0120		

Project Title
19 Fisherfield
Norden
Rochdale

Client
Compass Children's Homes

Drawing Title
Proposed Layout - Ground Floor

Drawing No.	Rev.
1268.01	
Status	

Date
13-12-2023

Scale
1:50 @ A3