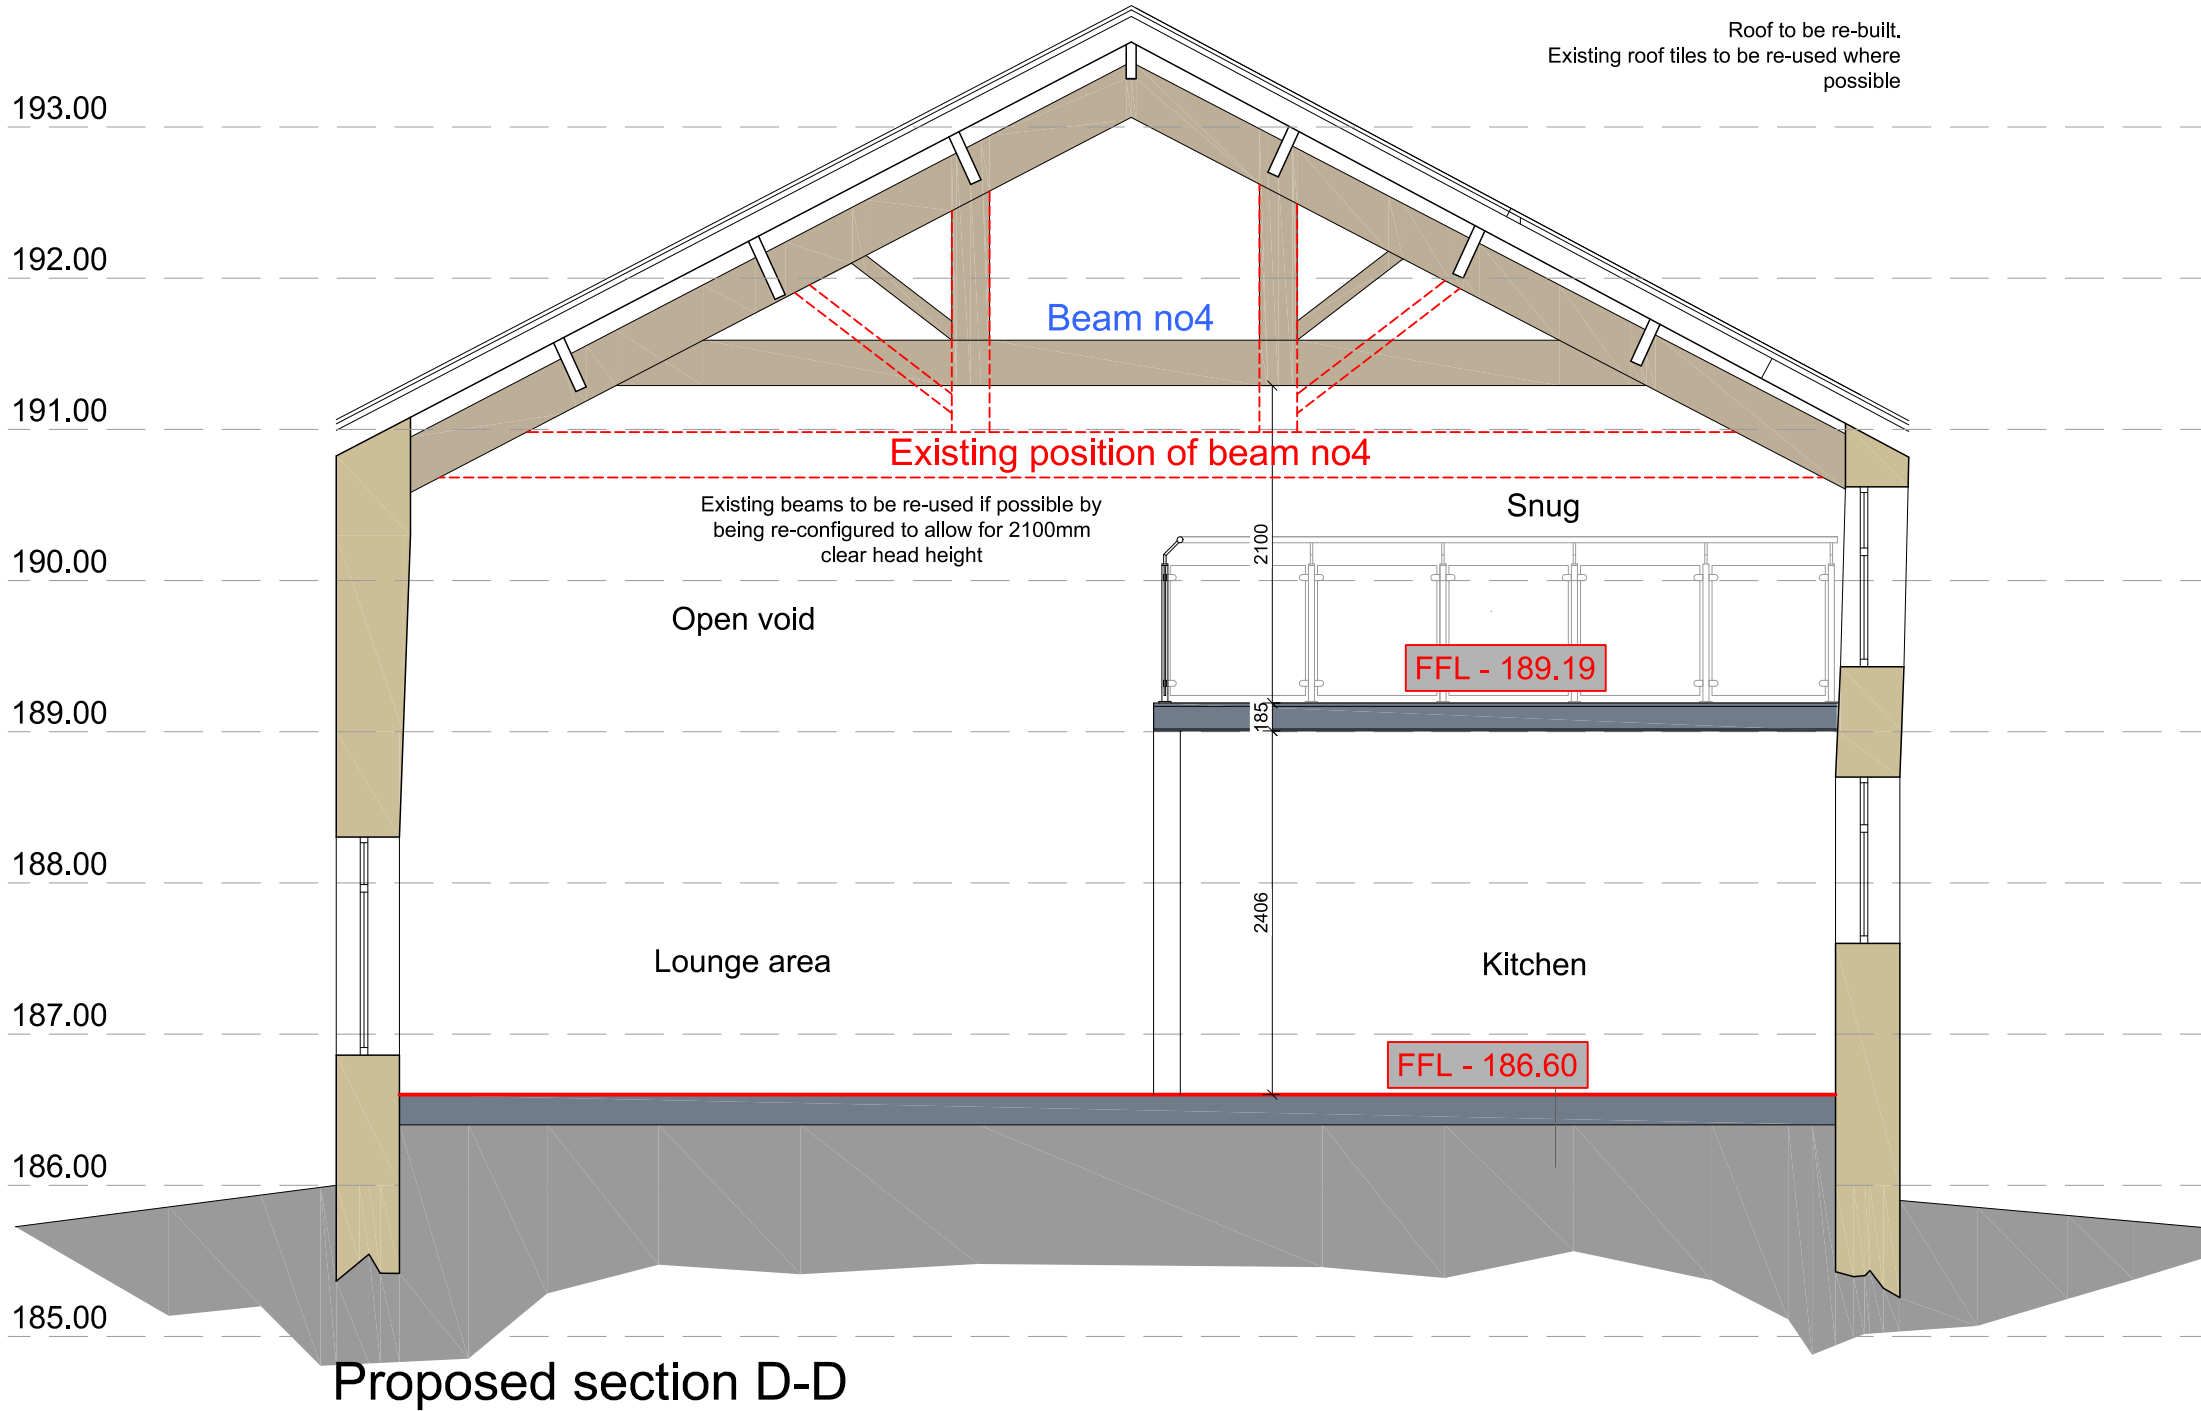


1-50 Scale Bar (metres)

A	06/10/23	Floor levels updated. New independent structure shown to support first floor	YQ	GG
REV	DATE	AMENDMENT	BY	CHKD

HNA architects
Architecture | Planning | Design

PROJECT:	Syke House Farm, Syke Road, Rochdale			
CLIENT:	Mr J Bullock			
DRAWING:	Proposed sections C-C & D-D			
DRAWN BY:	YQ	CHECKED BY:	MB	CREATED: Feb 23
STATUS:	Planning		DRAWING No: 1423-P-301	SCALE: 1:50 @ A2
				REVISION: A

DO NOT SCALE.
COPYRIGHT REMAINS WITH HNA ARCHITECTS Ltd.
TEMPLE WORKS, TEMPLE STREET, OLDHAM, OL13NJ
TEL: 0161 688 1820
E-MAIL: info@hna-architects.co.uk

RIBA
Chartered Practice