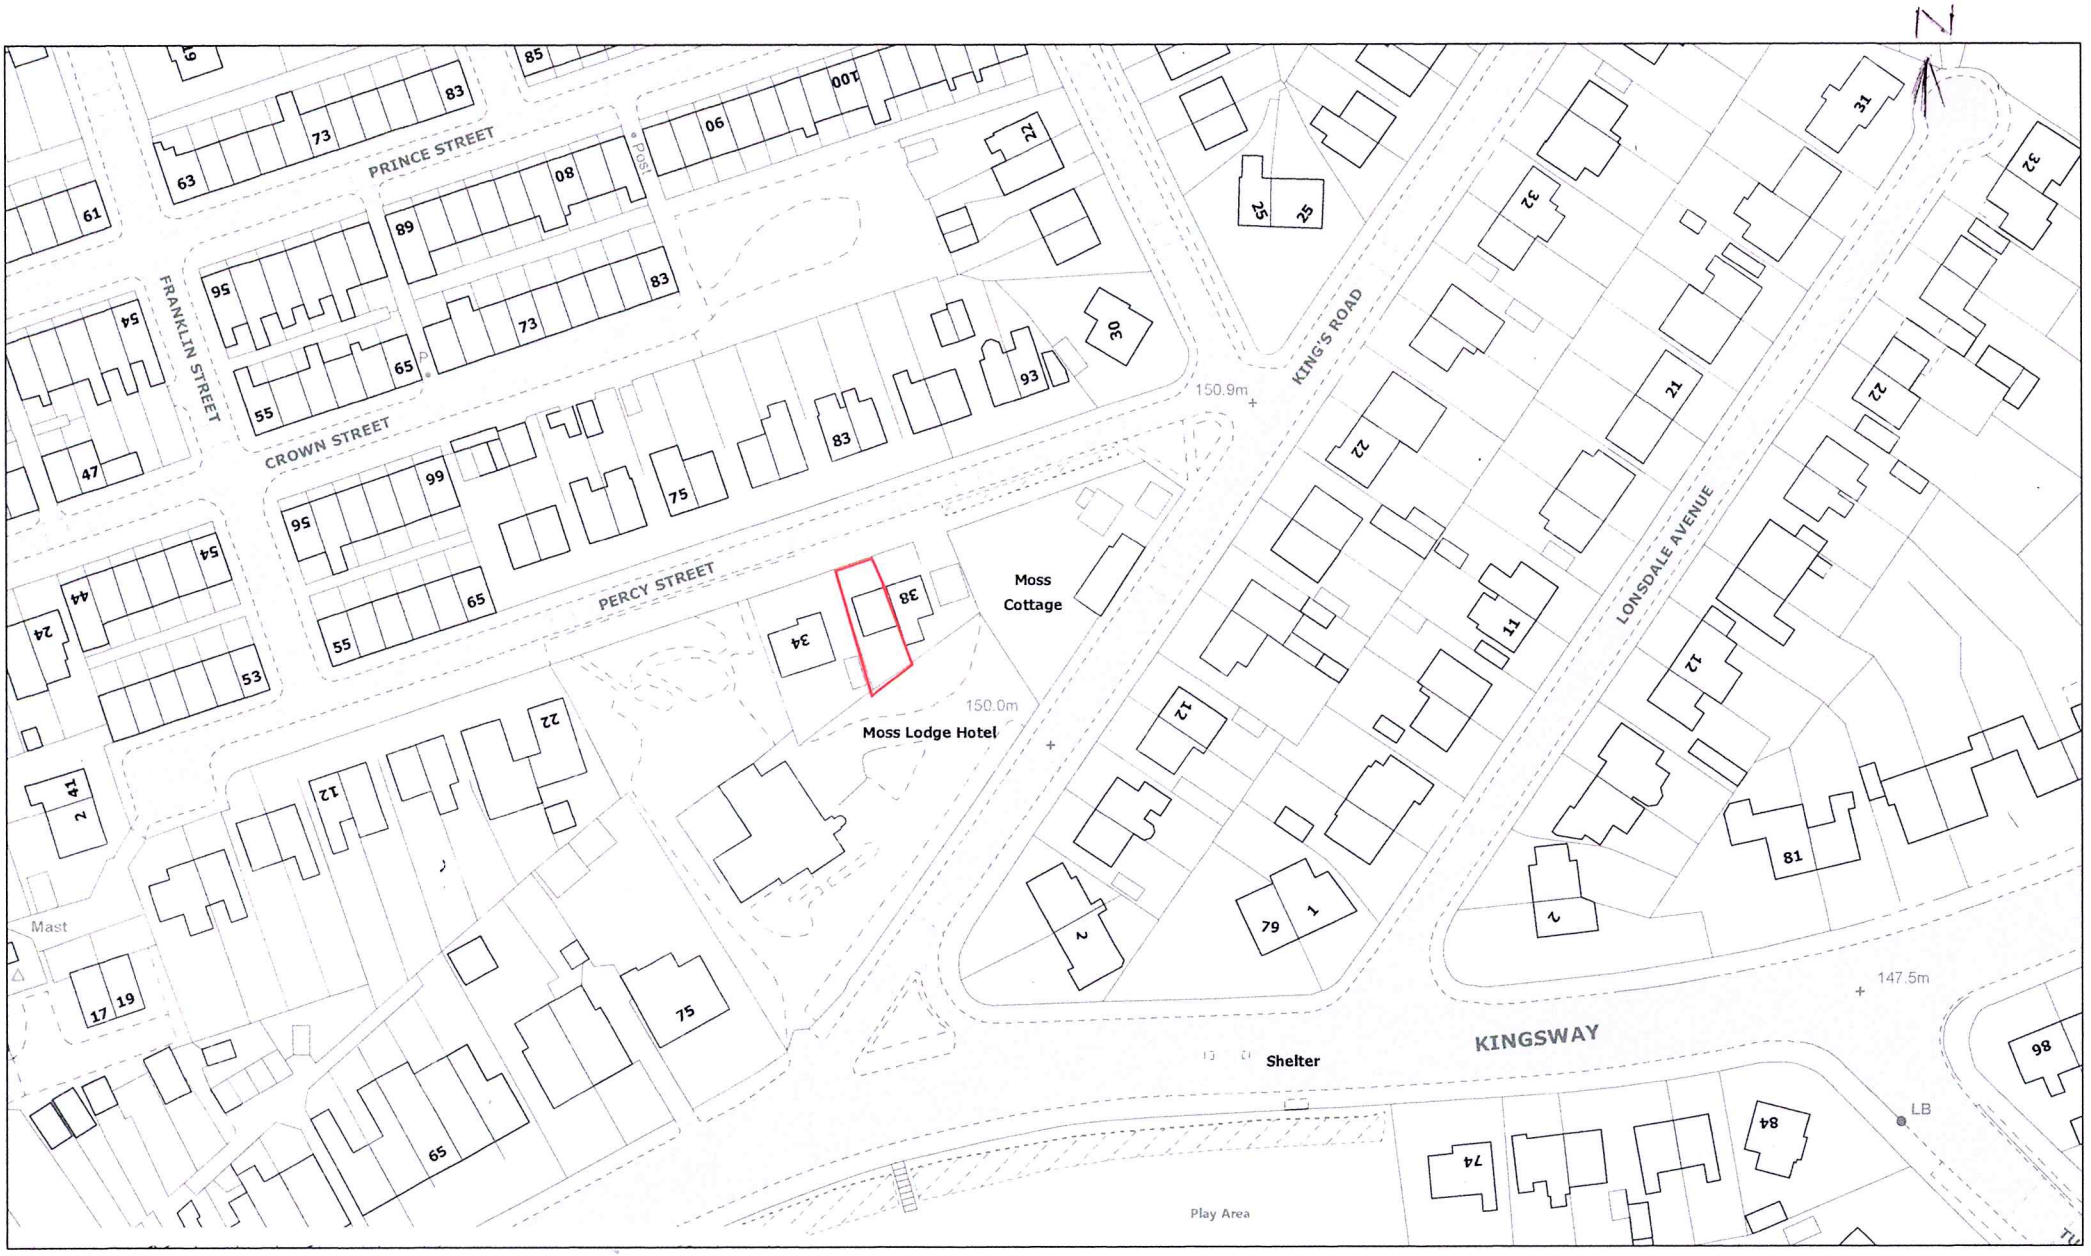
N
PRINCE STREET
FRANKLIN STREET
CROWN STREET
PERCY STREET
KING'S ROAD
LONSDALE AVENUE
KINGSWAY
Moss Cottage
Moss Lodge Hotel
Shelter
Play Area
Mast
150.9m
150.0m
147.5m
LB
Scale 1:1250
0 10 20 30 40 50 60 70 80 90 100 m