

NEW WINDOWS AT 1 EALGES
HITCHBOROUGH OLISON

CASE N° 19/01364/LBC


FRONT ELEVATION

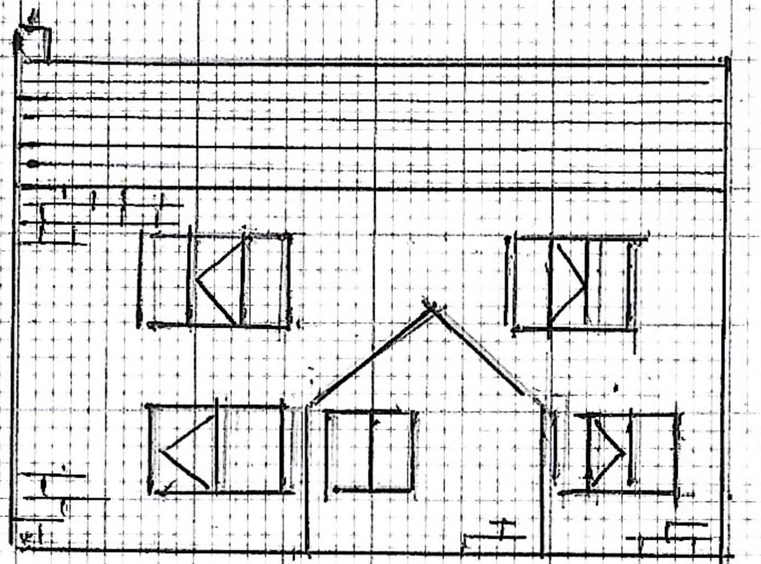


GABLE

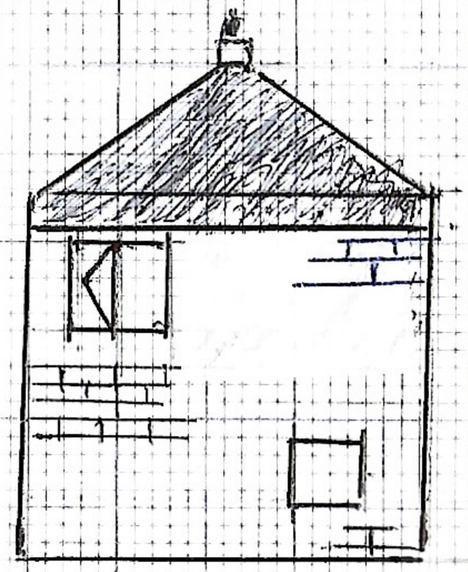


WINDOW & D/GLAZING SECTION

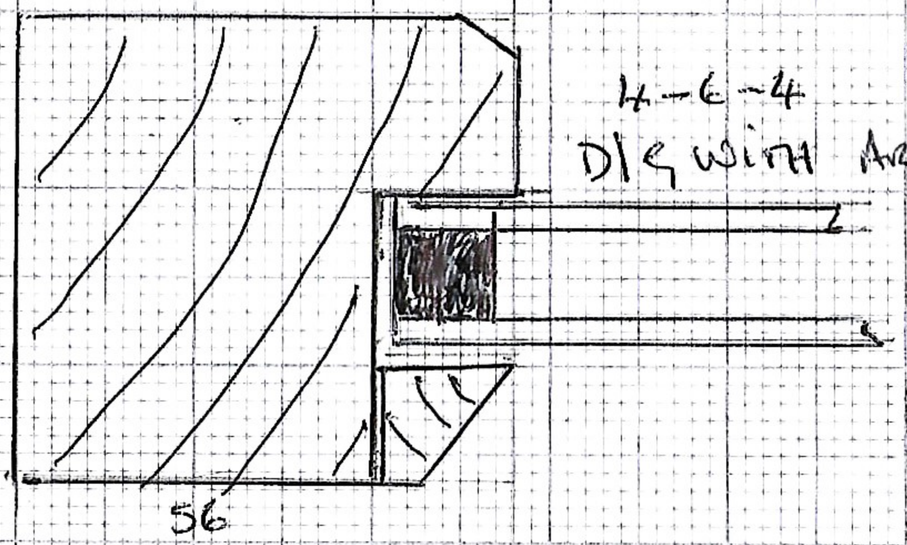

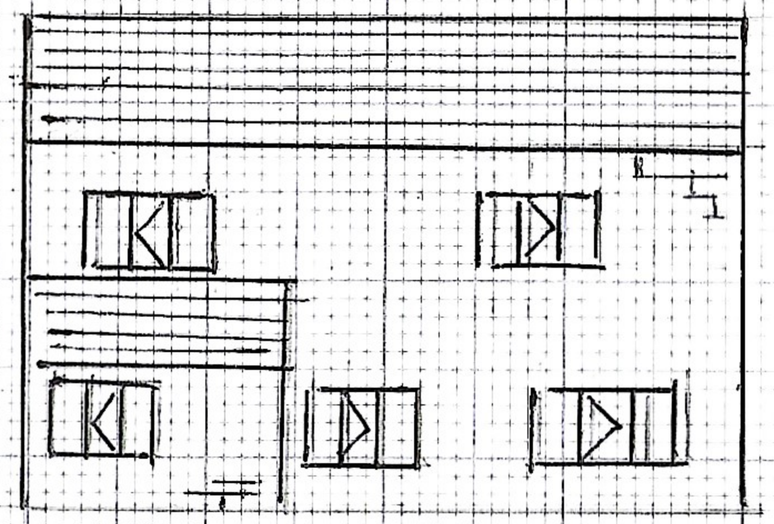

REAR ELEVATION

SECTION of WINDOWS + MULLIONS

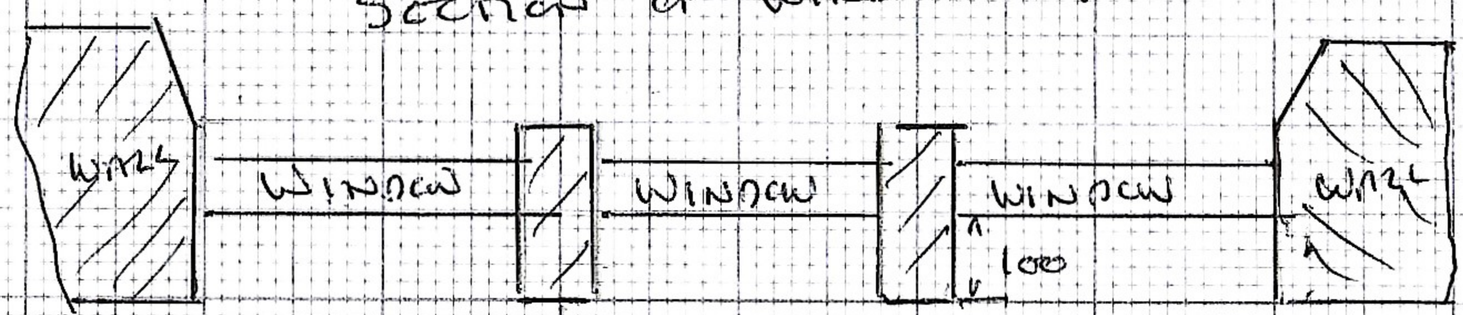

WINDOWS SET BACK 100mm
FROM FACE OF MULLION
IF POSS

SCALE 1:100
+ FULL SIZE

ALL WINDOWS TO BE REPLACED WITH NEW TIMBER FRAMES
ALL PAINTED WHITE