

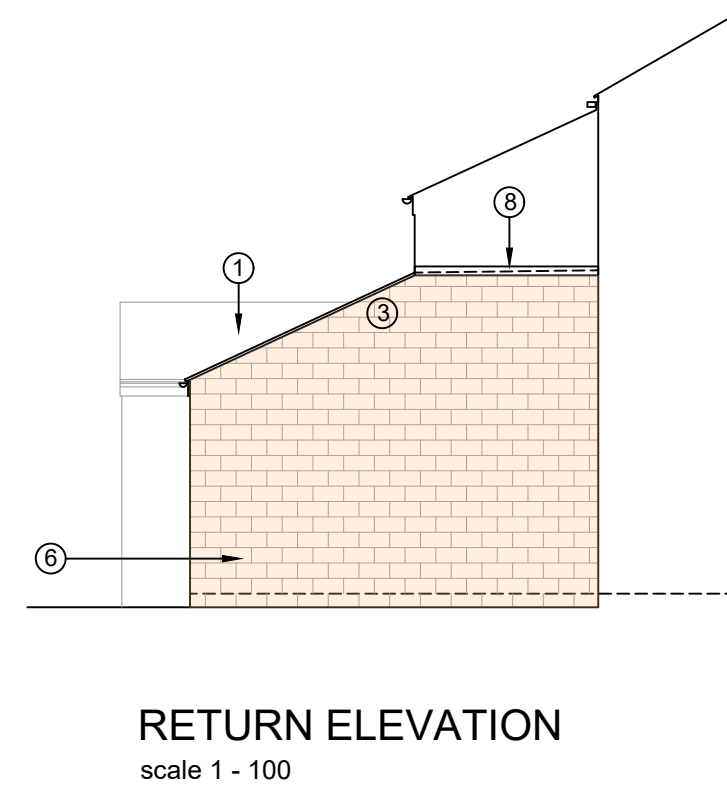
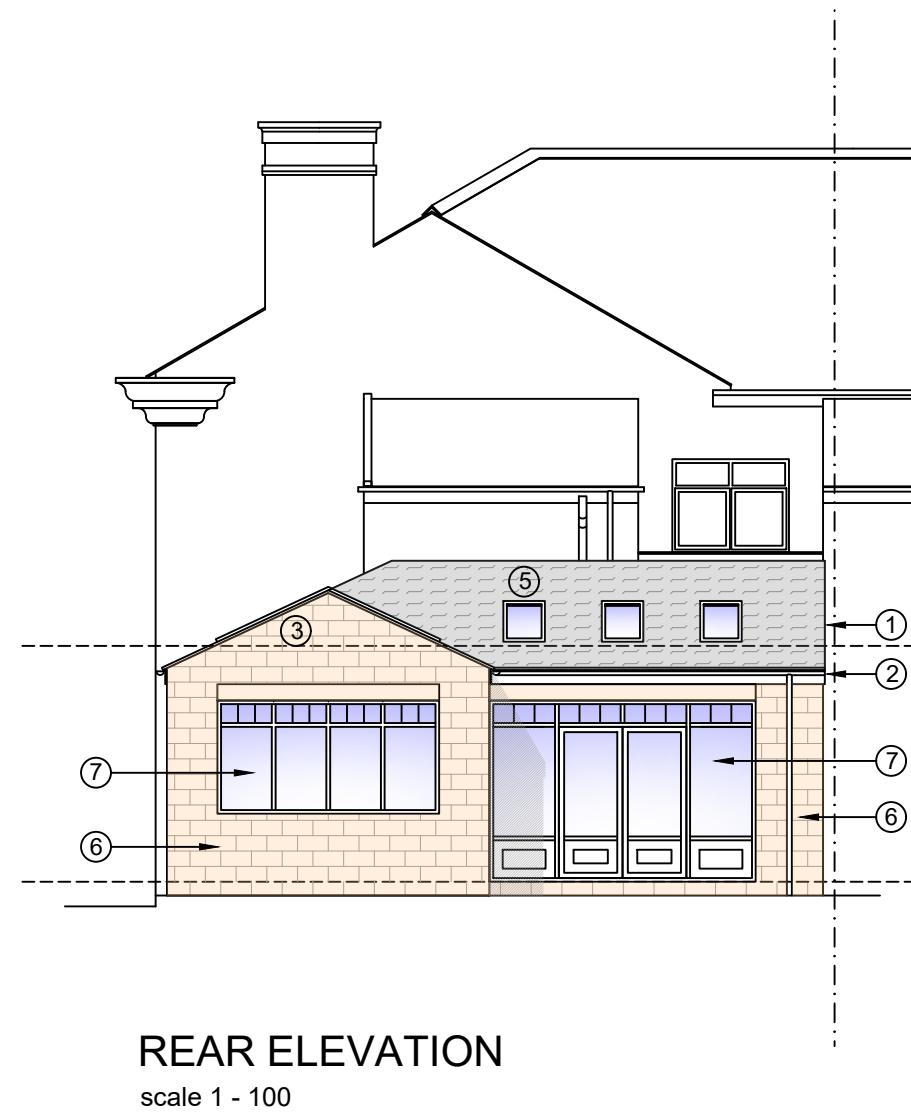


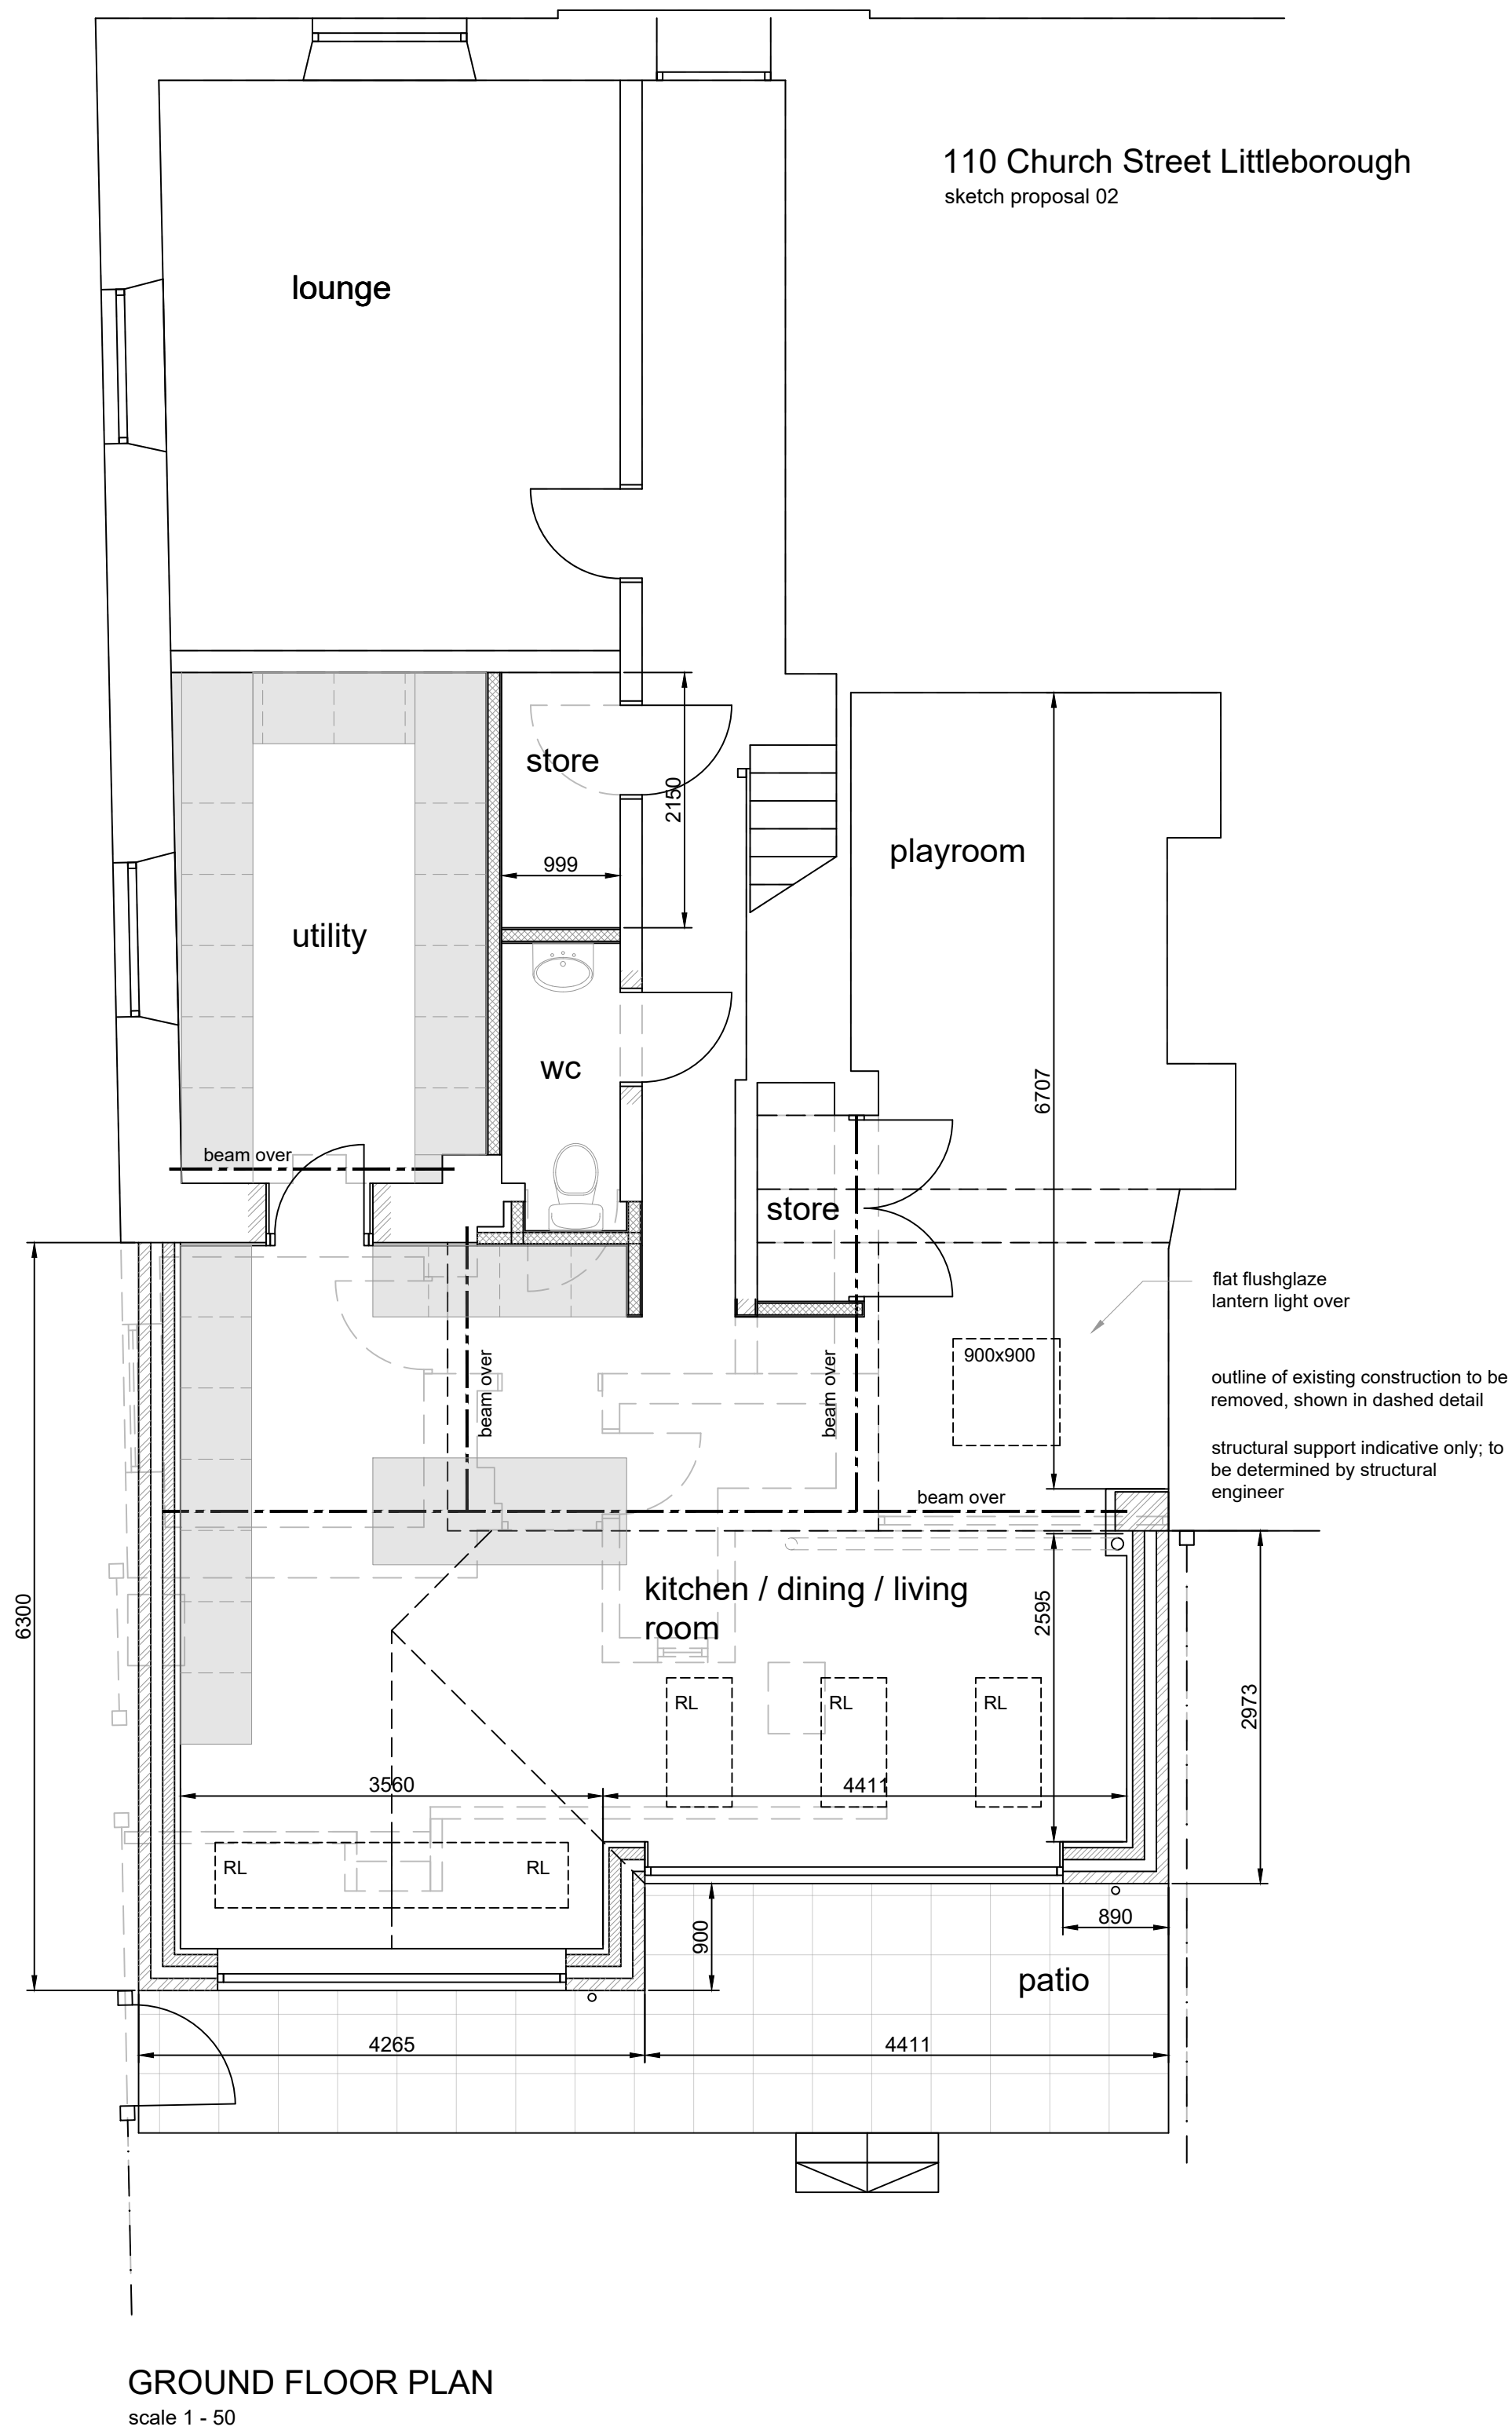

Materials Palette

ref	description
1	natural slate roof
2	black plastic gutters on flush painted fascia
3	simple verge pointing
4	flat flushglaze roof light
5	fixed rooflight
6	natural coursed stone
7	pre finished engineered timber casements / doors
8	GRP roof cover

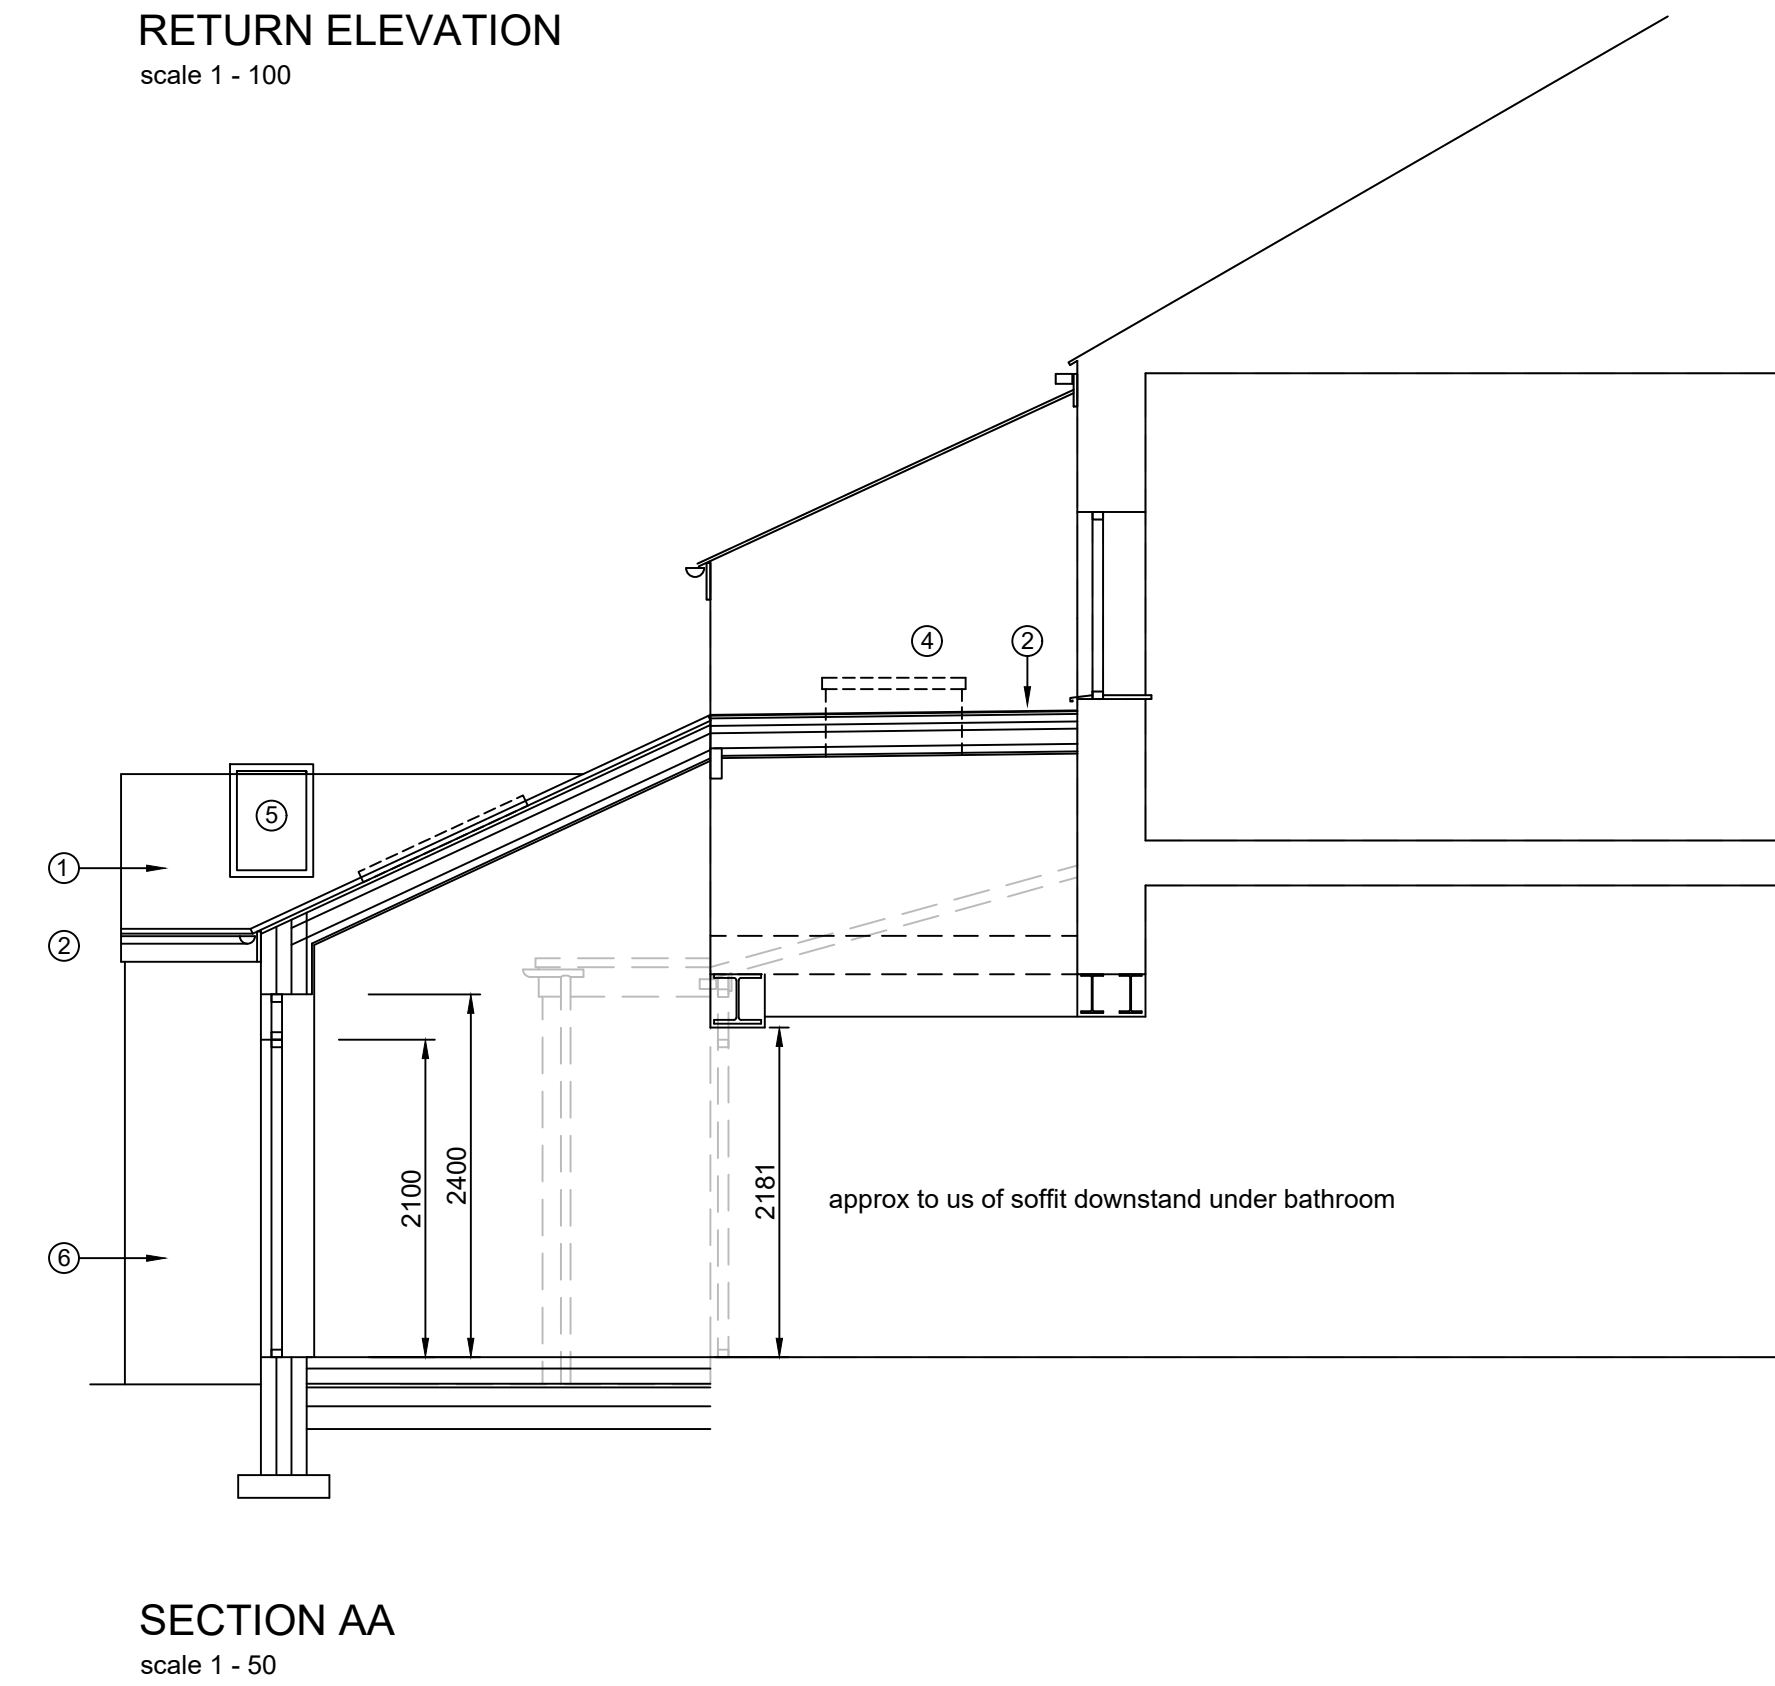

A	04/08/23	amendments to roof design and walling materials changed
rev:	date:	description
 AJ COCKER ASSOCIATES CHARTERED BUILDING SURVEYORS New Century House 176 Drake Street Rochdale OL16 1UP Tel: 01706 764880 Fax: 01706 764881 www.ajcockerassociates.co.uk mail@ajcockerassociates.co.uk  the mark of property professionalism worldwide		

Project:
110 CHURCH ST
LITTLEBOROUGH
as proposed

Client: James Demain

scale: as noted @ A1

date: May 23

drawn: IS

Dwg. Nr. D249-02/A