



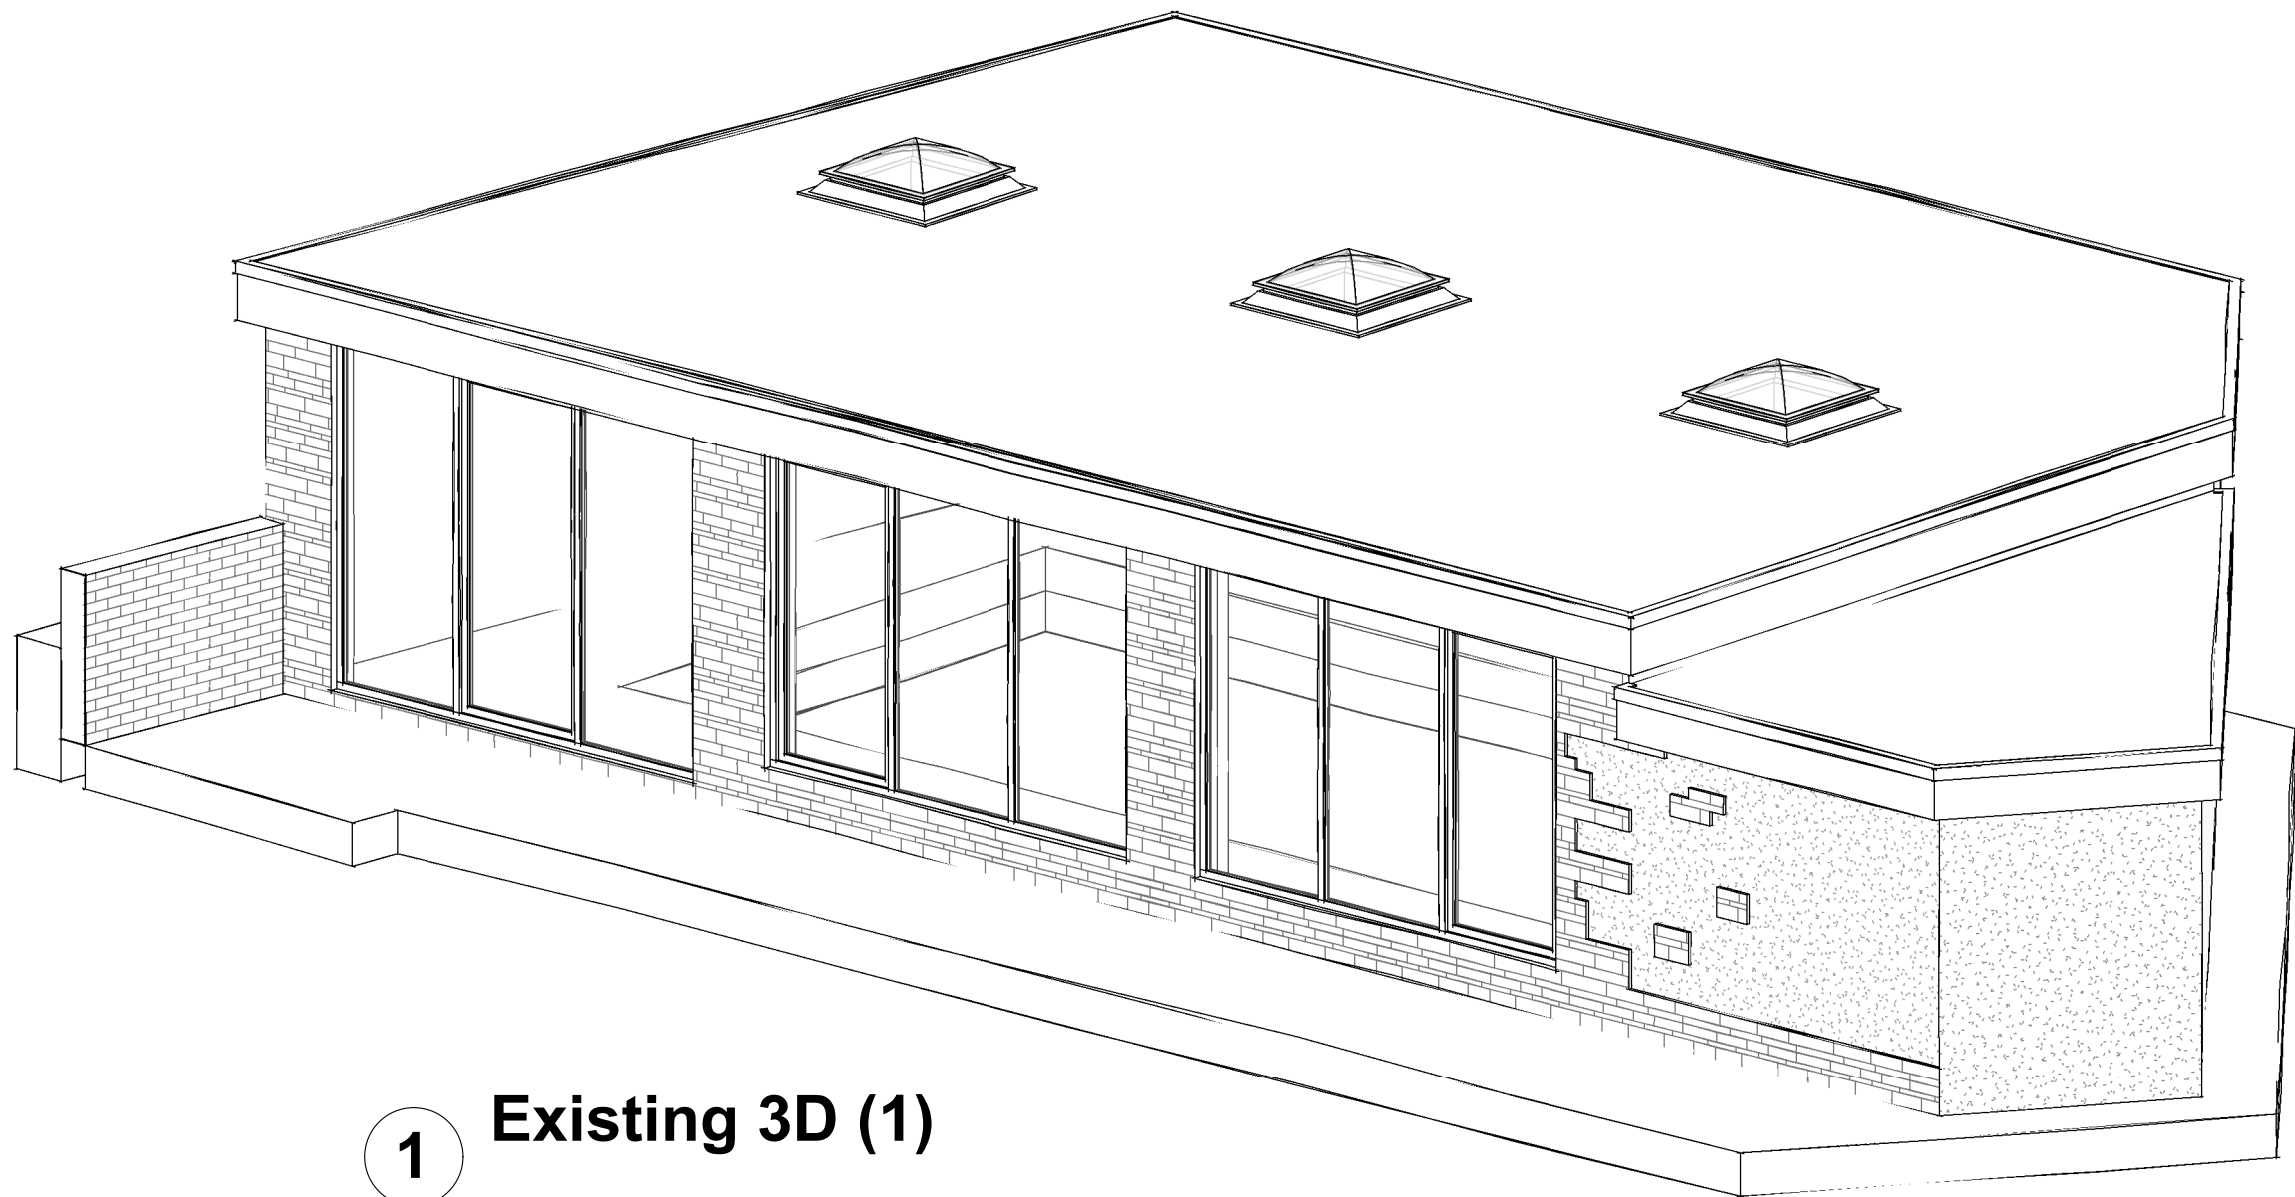

1 Existing 3D (1)

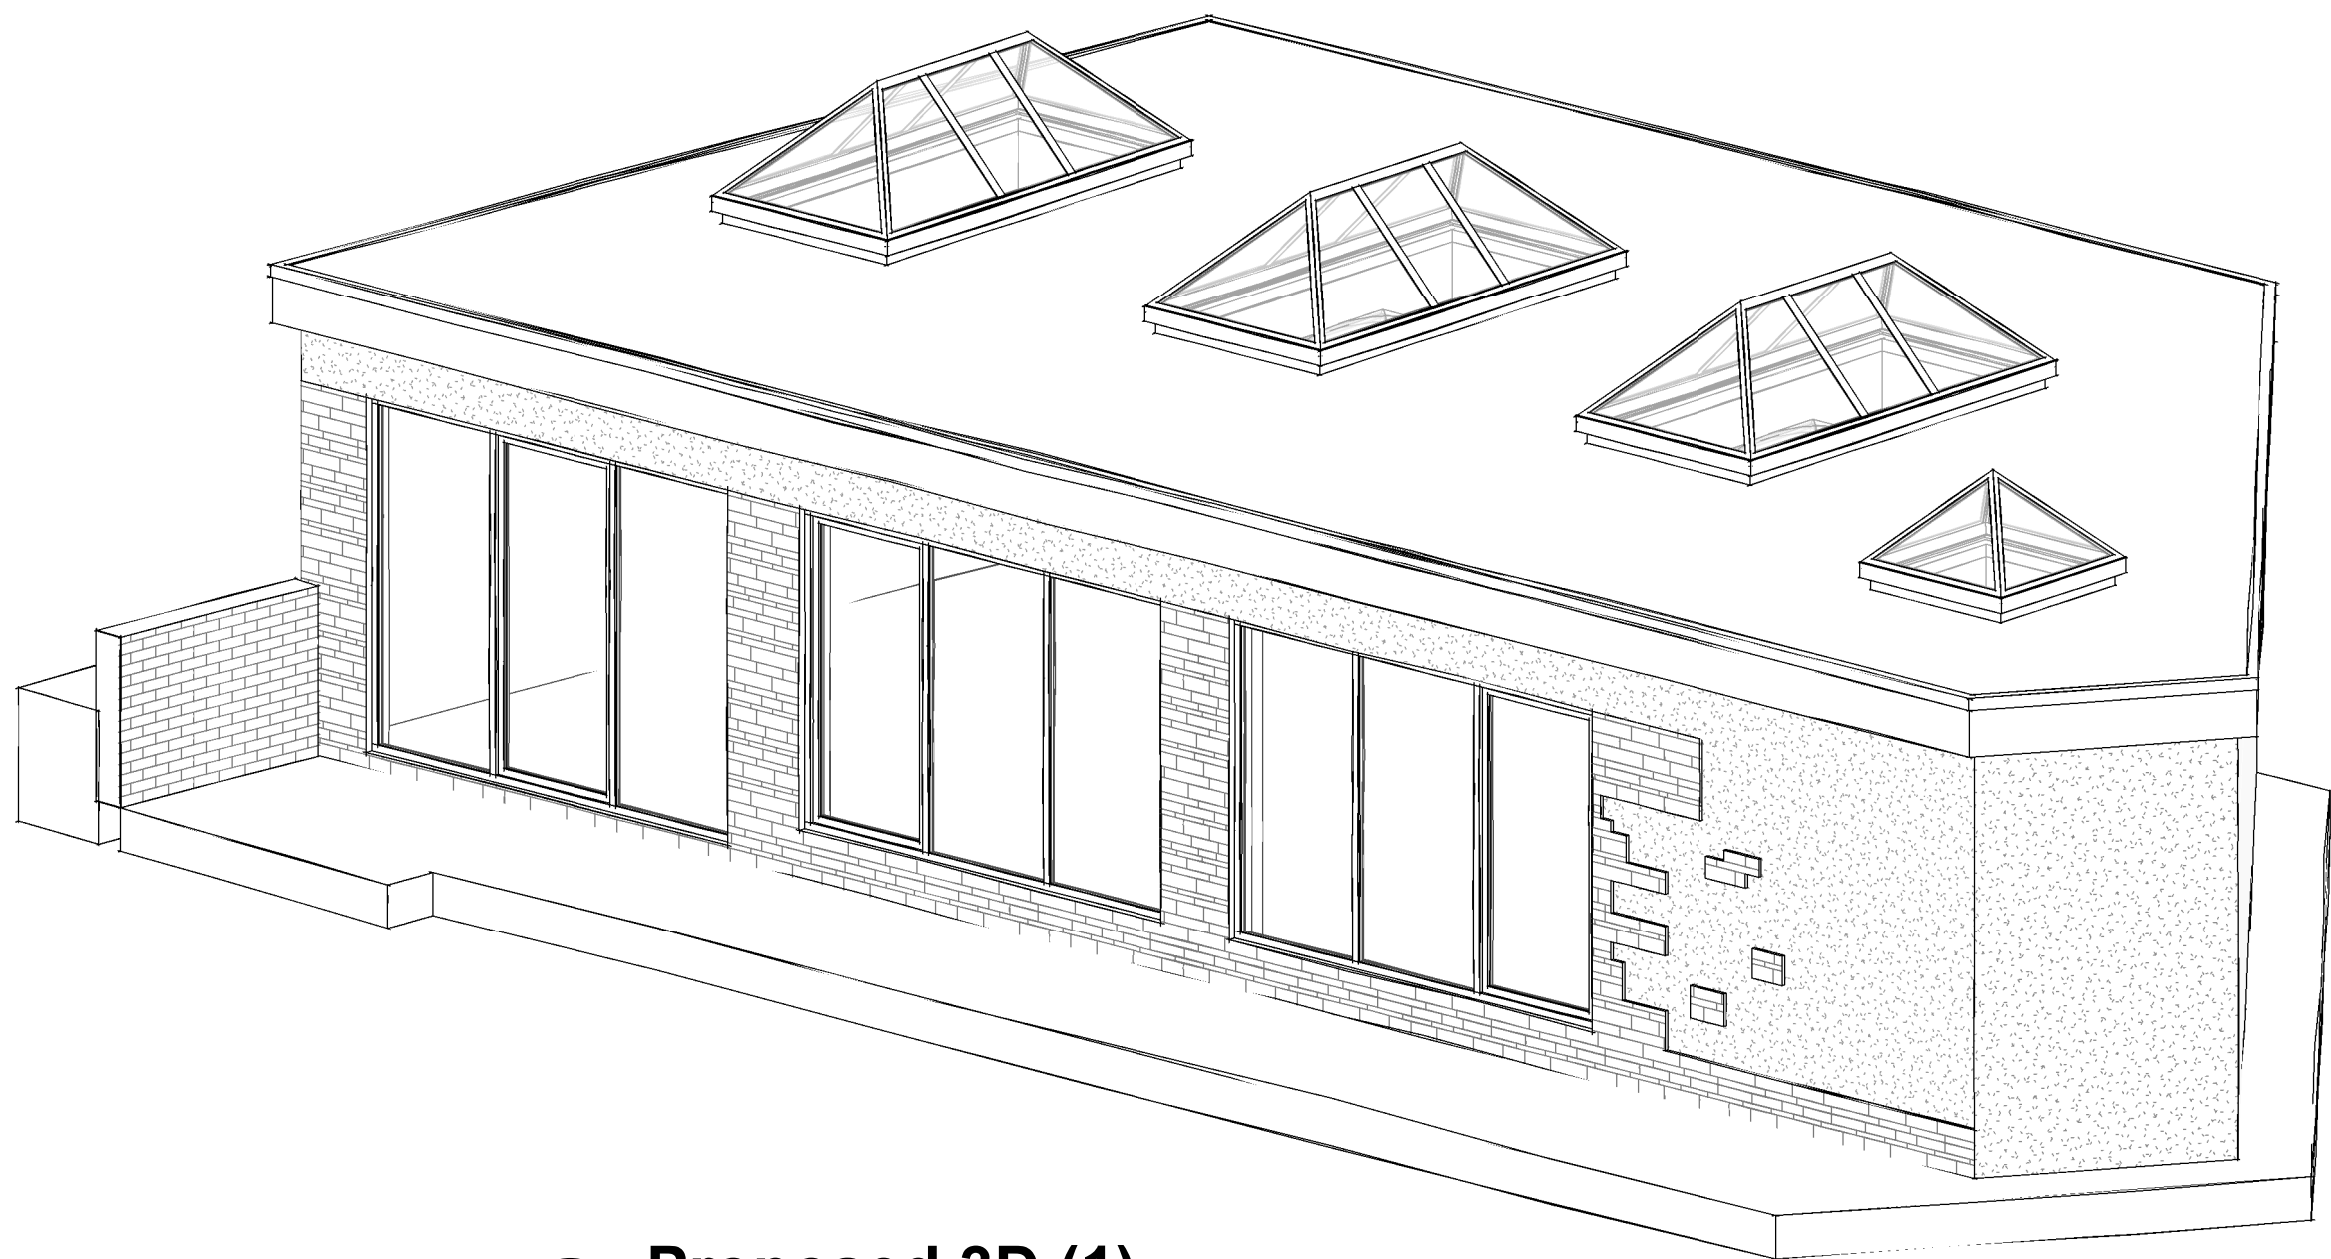

2 Proposed 3D (1)

Notes:
This drawing is copyright. Figured dimensions are to be followed in preference to scaled dimensions and particulars are to be taken from the actual work where possible. Any discrepancy must be reported to the architect immediately and before proceeding. If in doubt, ask.

rev	description	date
Revision Schedule		

Rev No:

Drawn by: DW

Project No:

DWA-2320

Project:

4 Norford Way, Rochdale,
OL11 5QS

Drawing Title:

Pool House Existing and
Proposed 3D Images

Drawing No:

DWA-2320-PL-04

Date:

27/02/24

Scale:

@A2

Client:

Dr Sarwar

Architect:

Dan Worden **Architecture**

Tel: 07581 584180
Email: enquiries@danwordenarchitecture.co.uk
Web: danwordenarchitecture.co.uk