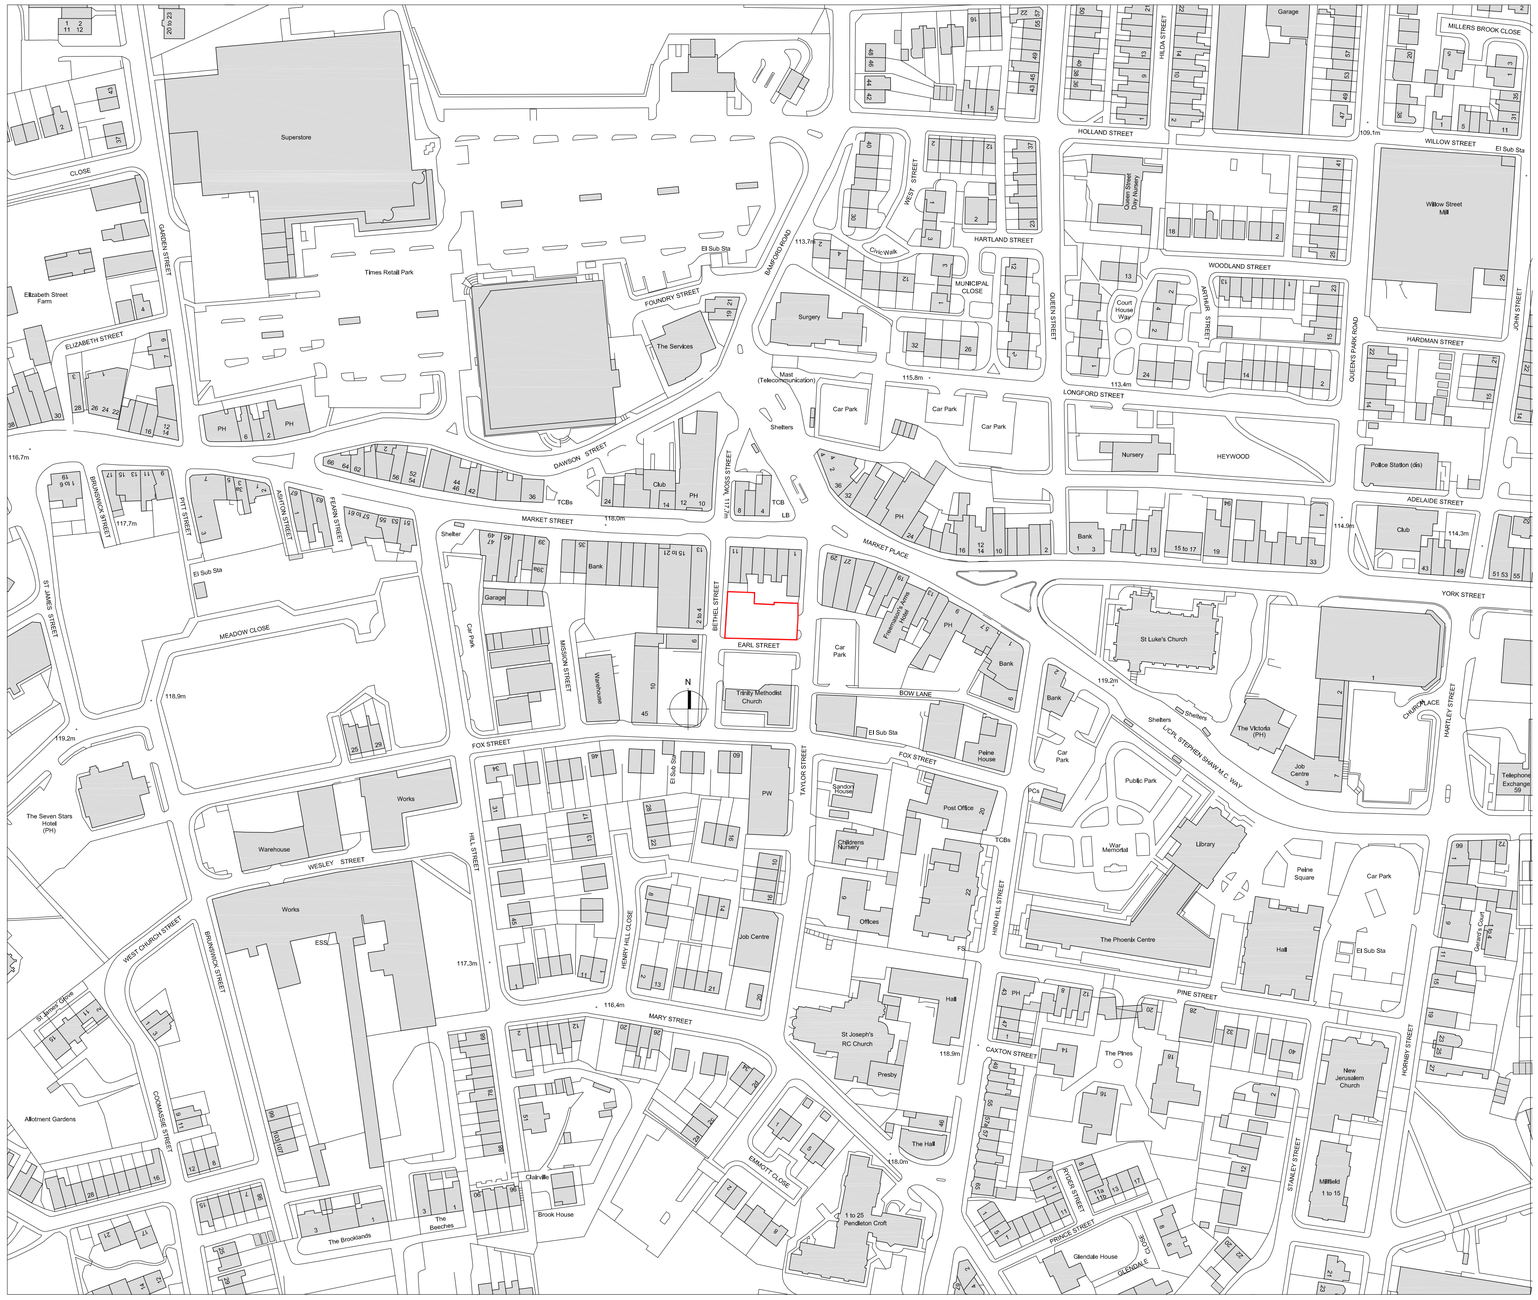

All dimensions are to be checked on site, any discrepancies are to be reported to the Architect before work commences. Do not scale from this drawing.

This drawing is to be read in conjunction with all relevant consultants and specialists drawings / documents, any discrepancies are to be reported to the Architect before the affected work commences.

All structural components shown are indicative only. Details / calculations of structural members are to be provided by the Structural Engineer.

This drawing is copyright.

A	First Issue	11/11/2020

Tang & Associates Ltd
Chartered Architects

Tell : 0161 877 9587
e-mail: barrytang@tangassociates.co.uk

Entrance W1, 1/F, Westwood House,
Greenwood Business Centre,
Manchester, M5 4QH, UK

Client:
Mr. Agron Elezi

Project:
Earl Street, Heywood

Drawing Title:
Location Plan

Scale:
1:1250 @ A1

Date:
November 2020

Drawing No:
8435/302

Revision:
A