




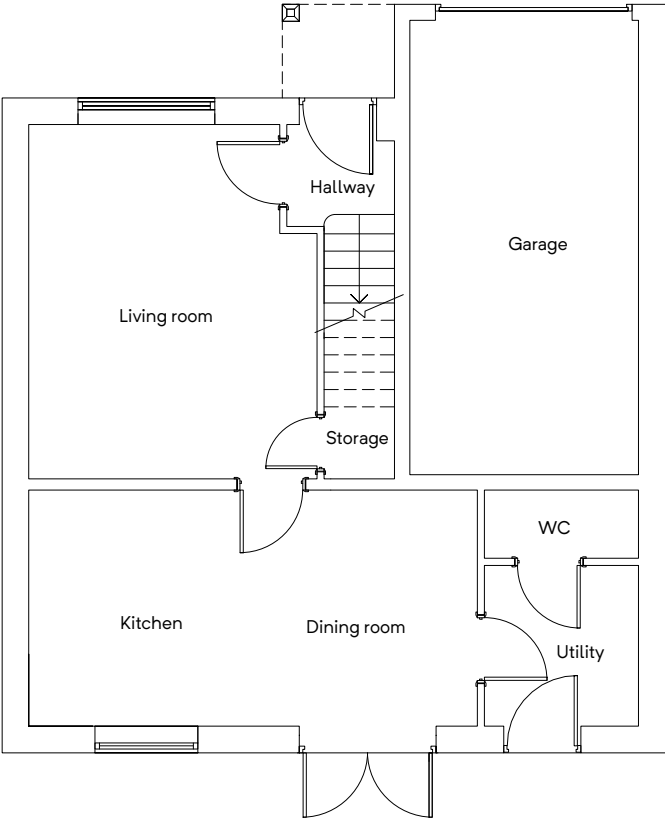


GROUND FLOOR PLAN
(EXISTING)

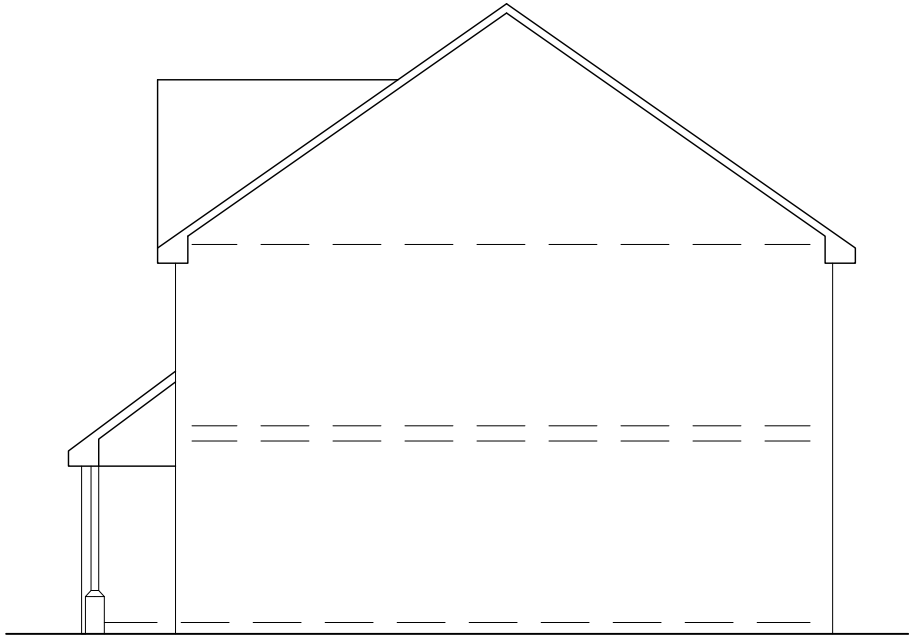


SIDE ELEVATION
(EXISTING)

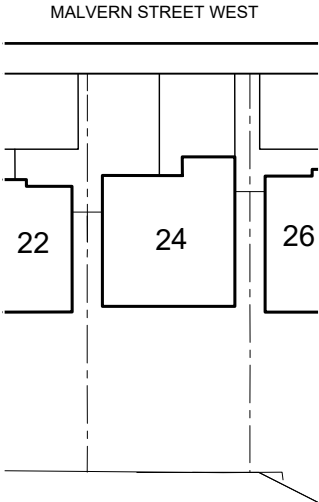

SITE PLAN
(EXISTING)

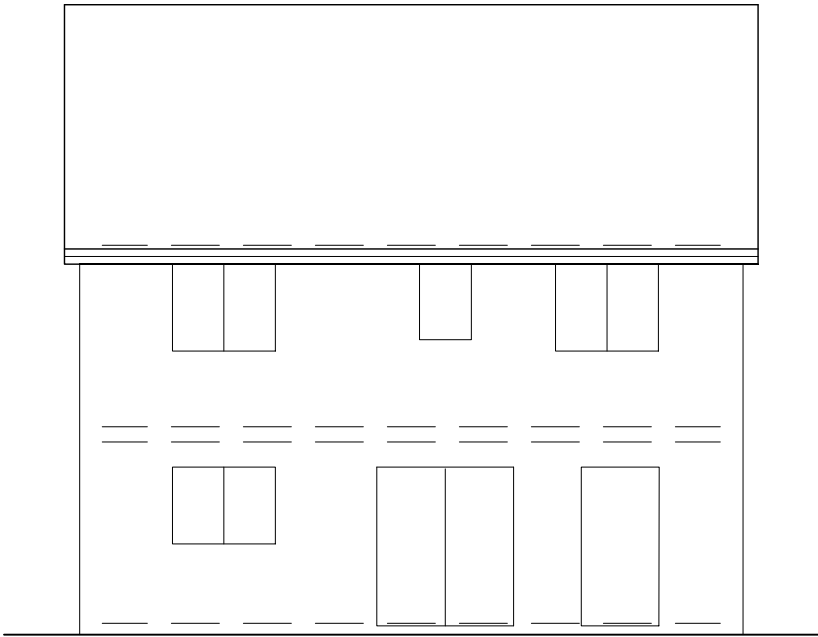


REAR ELEVATION
(EXISTING)

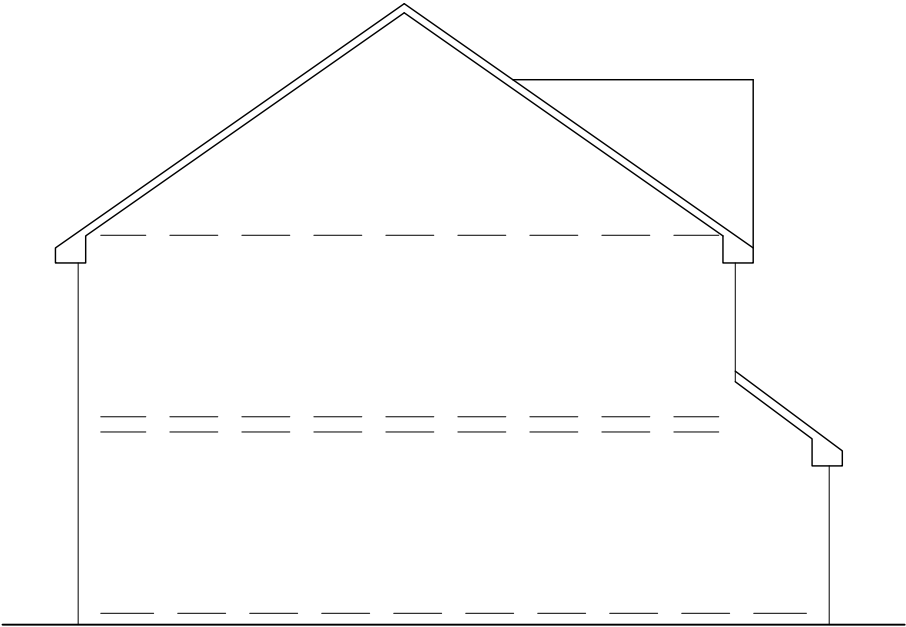


SIDE ELEVATION
(EXISTING)

Building Design Services M.FAROOQ 418 Bury Road Rochdale OL11 5EU 01706 712231 0796 7605 763 bds	<u>For:</u>	<u>Scale:</u>
	MR & MRS M FAROOQ	(Plan) 1:50 @ A3
	PROPOSED SINGLE STOREY REAR EXTENSION	(Elevation) 1:100 @ A3
	24 Egyptian Drive Rochdale OL11 3FW	(Site Plan) 1:500 @ A3
<u>Job No. & Sheet</u>		2227/1


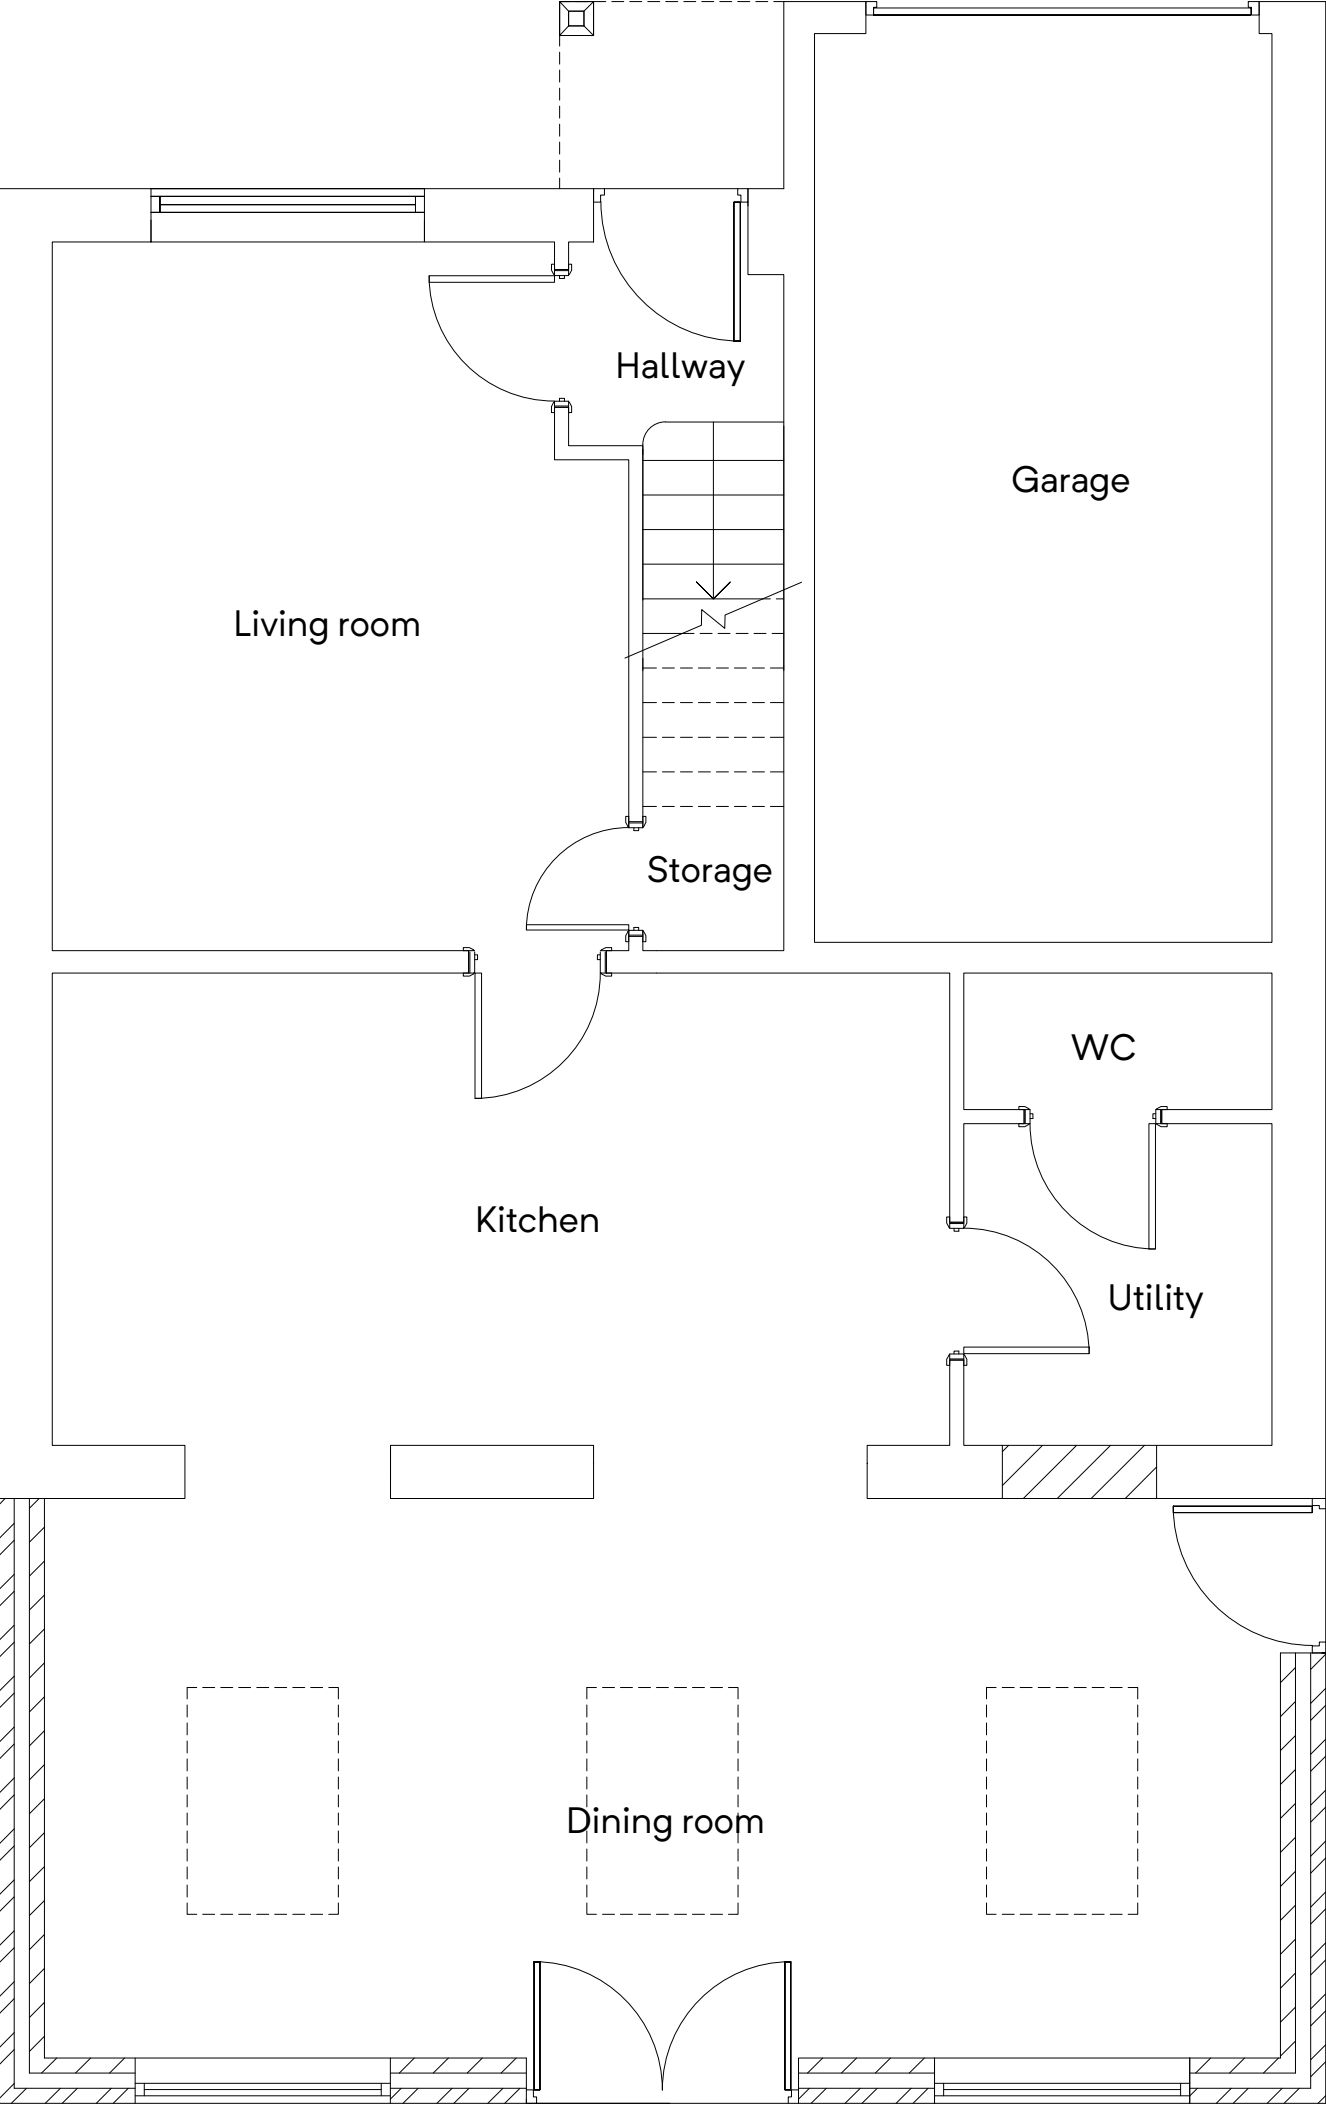


GROUND FLOOR PLAN
(PROPOSED)

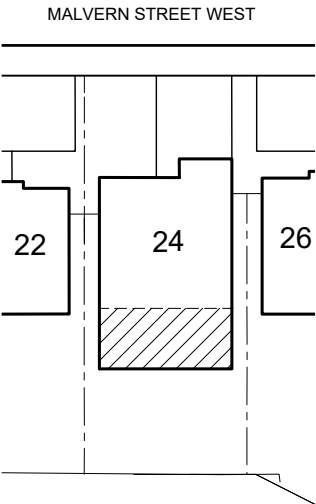

SITE PLAN
(PROPOSED)

Building Design Services	For:	Scale:
M.FAROOQ 418 Bury Road Rochdale OL11 5EU 01706 712231 0796 7605 763	MR & MRS M FAROOQ	(Plan) 1:50 @ A3
bds	PROPOSED SINGLE STOREY REAR EXTENSION	(Site Plan) 1:500 @ A3
	24 Egyptian Drive Rochdale OL11 3FW	Job No. & Sheet
		2227/2

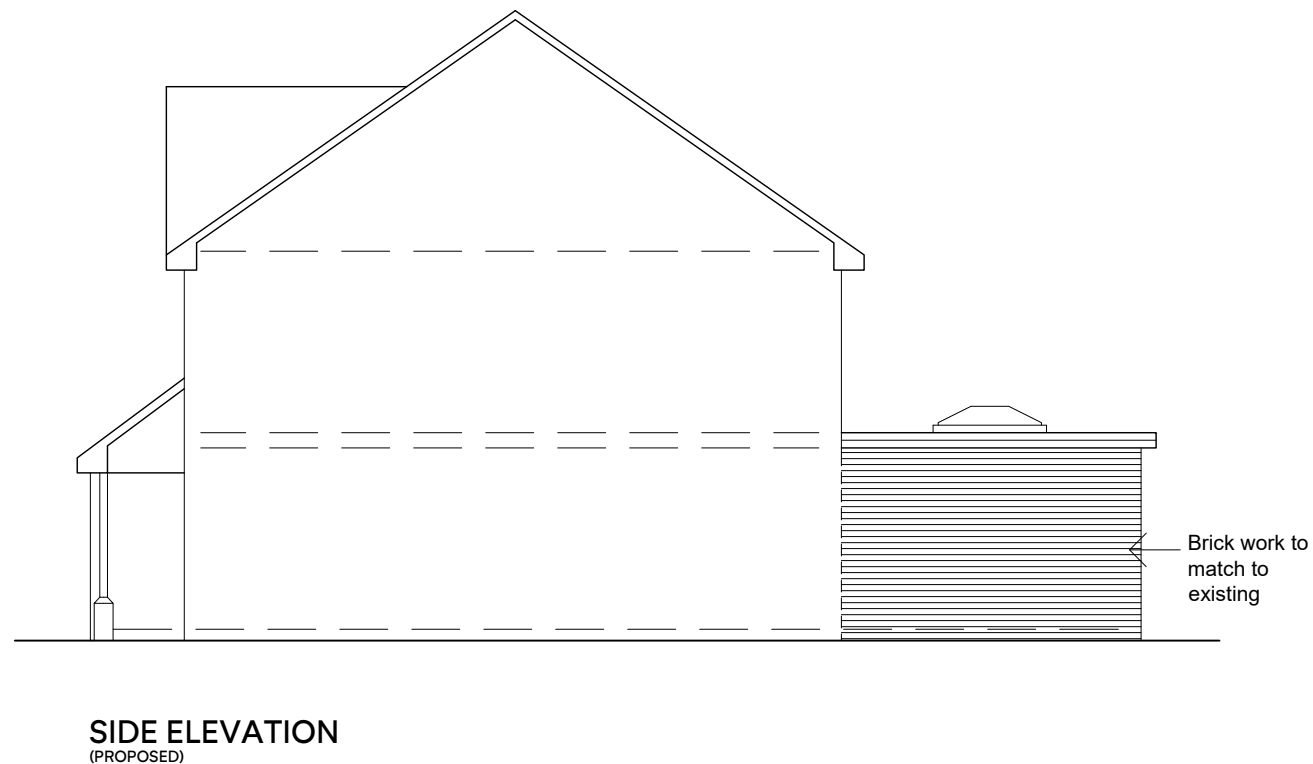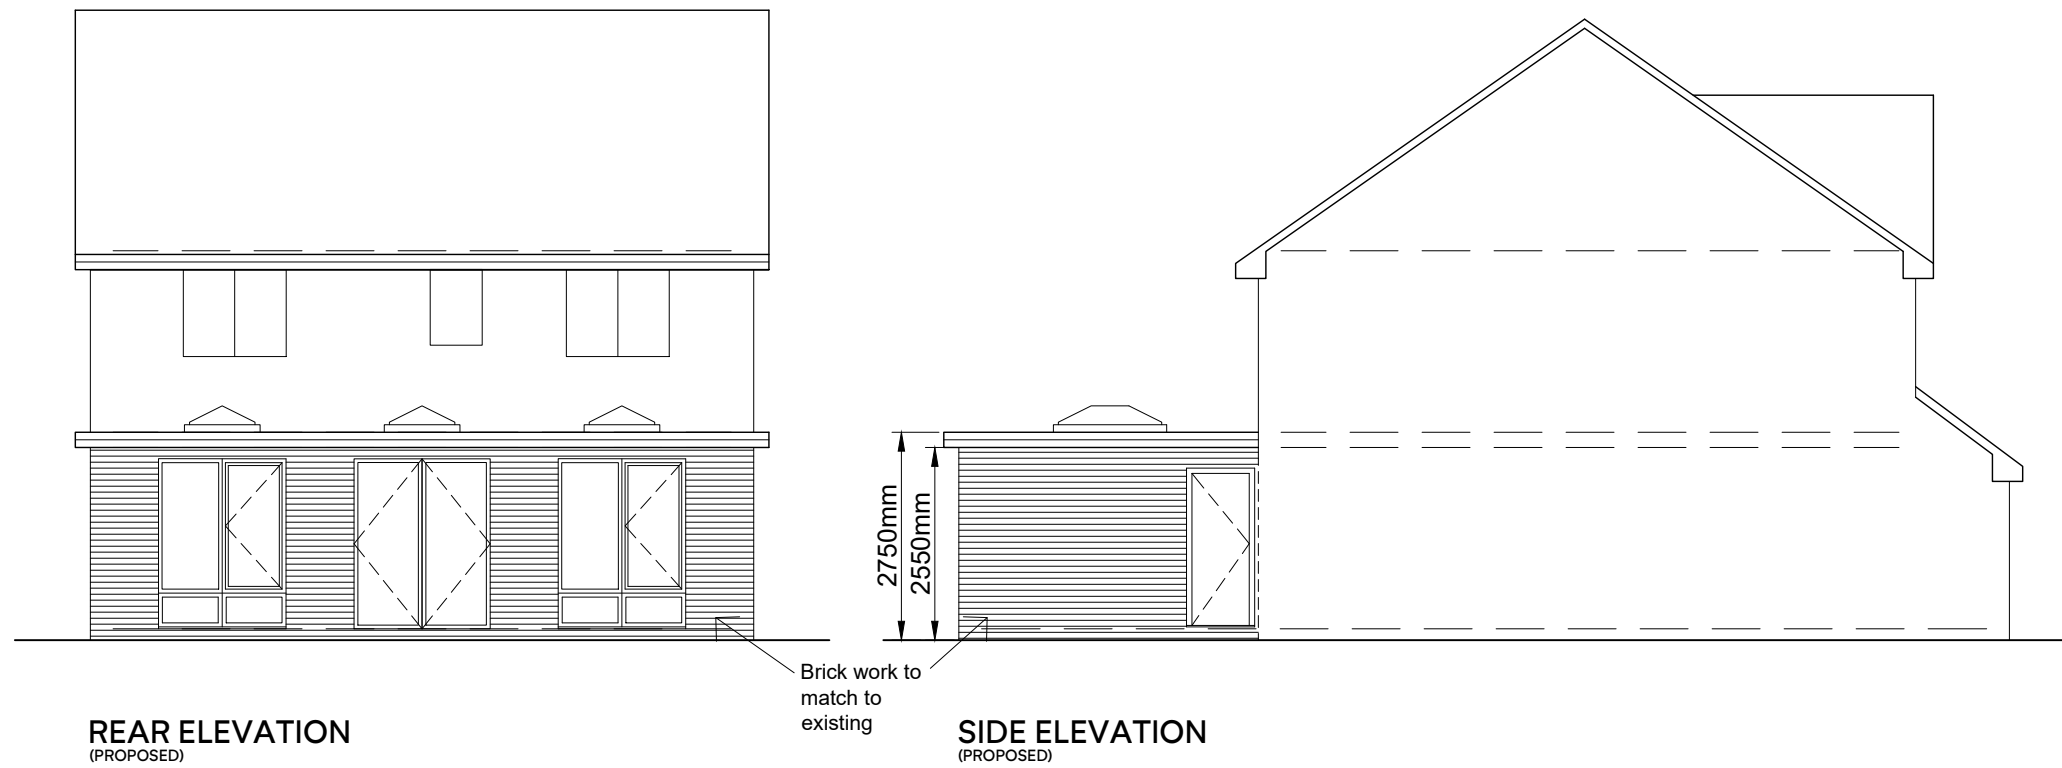

Building Design Services

For:

Scale:

M.FAROOQ
418 Bury Road
Rochdale
OL11 5EU
01706 712231
0796 7605 763

MR & MRS M FAROOQ

(Elevation)
1:100 @ A3

PROPOSED SINGLE STOREY
REAR EXTENSION

bds

24 Egyptian Drive
Rochdale
OL11 3FW

Job No. & Sheet

2227/3