


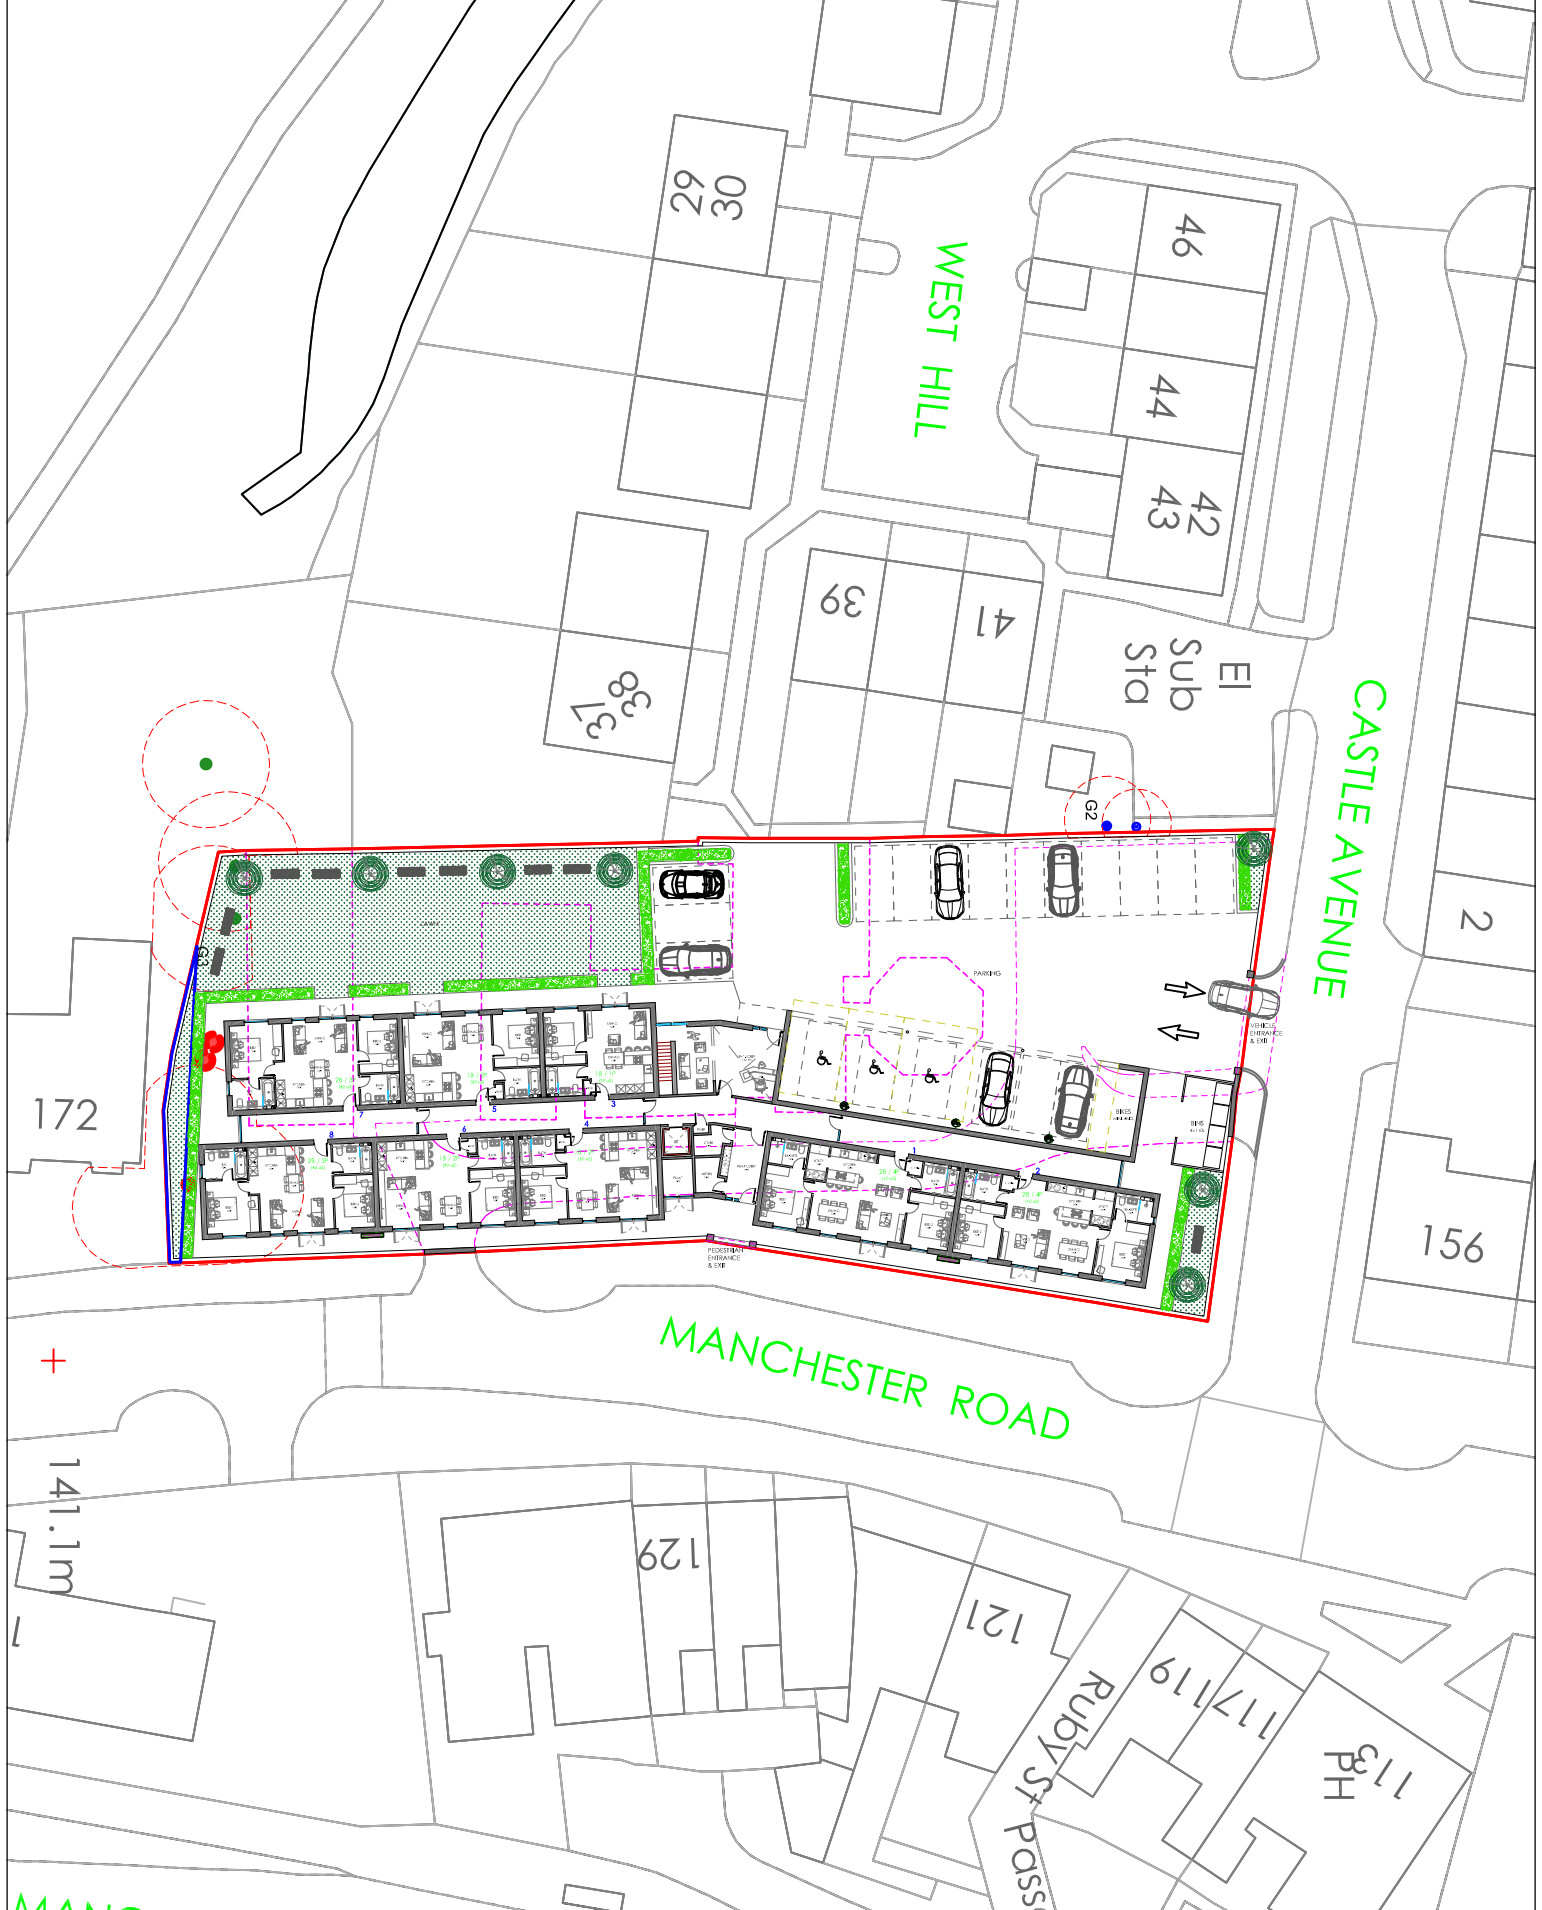

CLIENT
MR A CAPWRIGHT
WEST HILL HOUSE
152-170 MANCHESTER ROAD
ROCHDALE
MANCHESTER
OL11 4JQ

PROJECT
DEVELOPMENT OF LAND
& ASSOCIATED LANDSCAPING

DRAWING TITLE
PROPOSED SITE PLAN
PLANNING

