Drwg. No. 4646/01

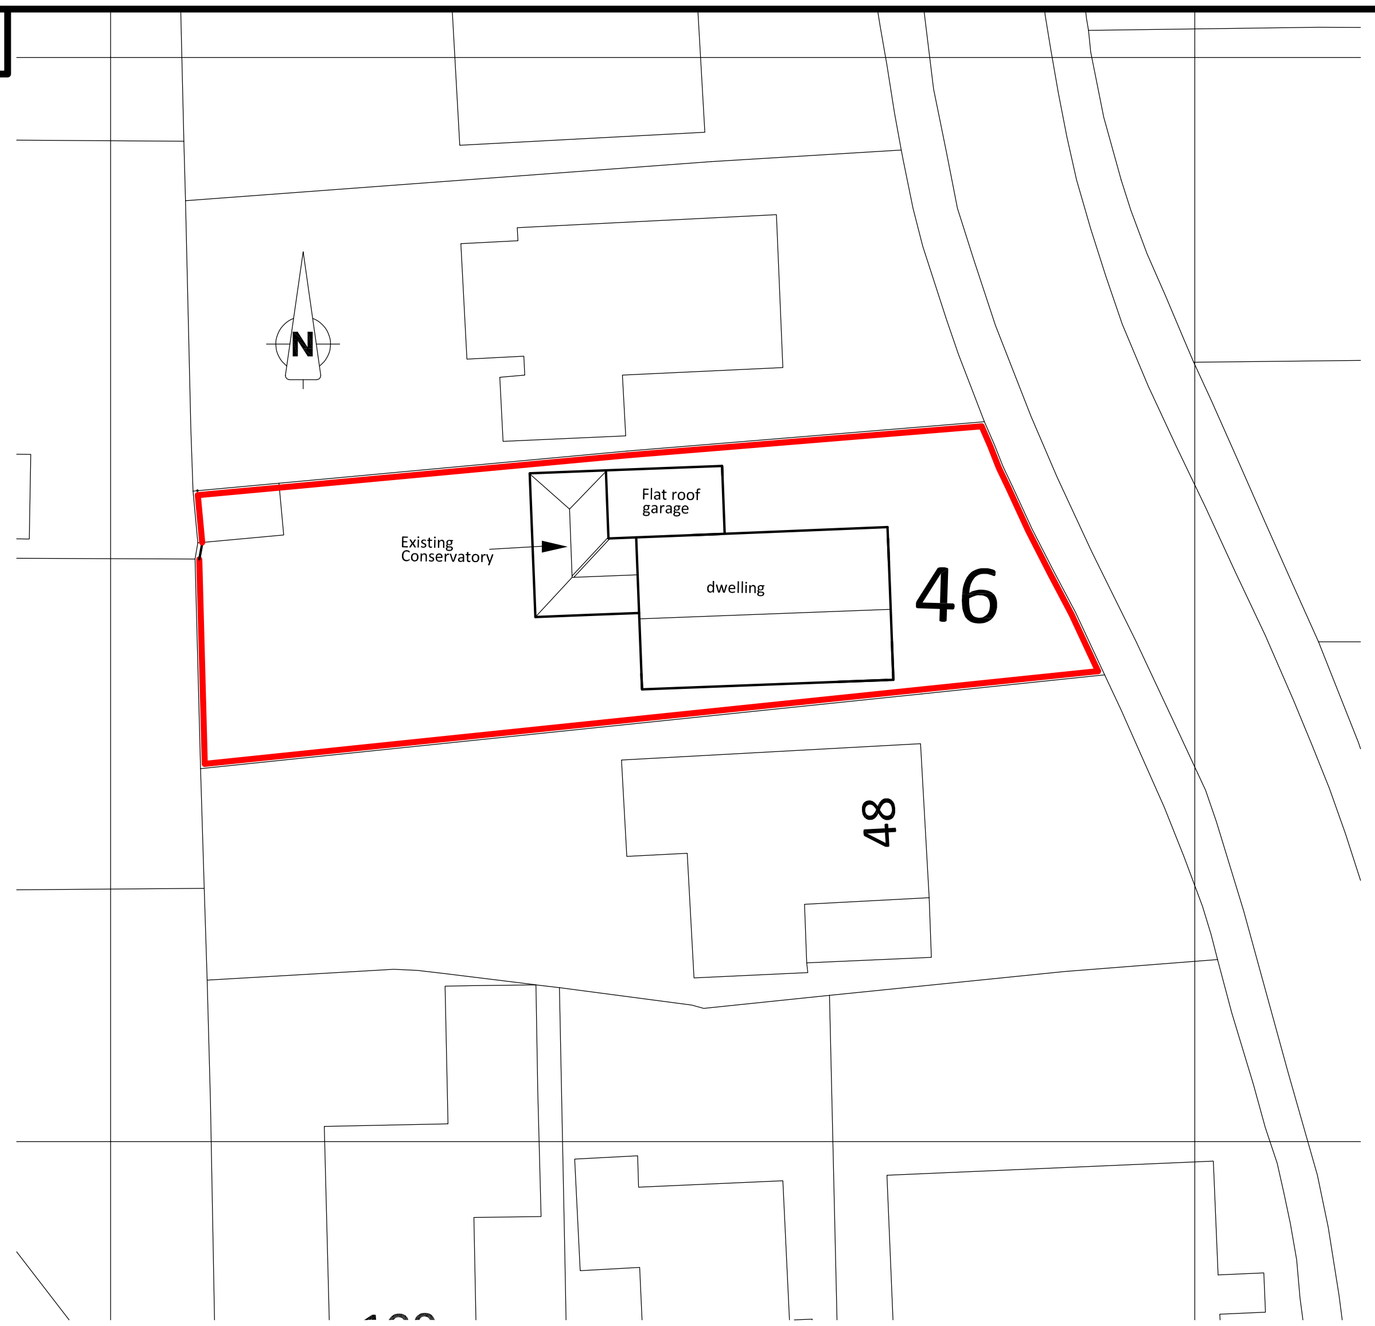

Existing Block Plan (1 : 200)

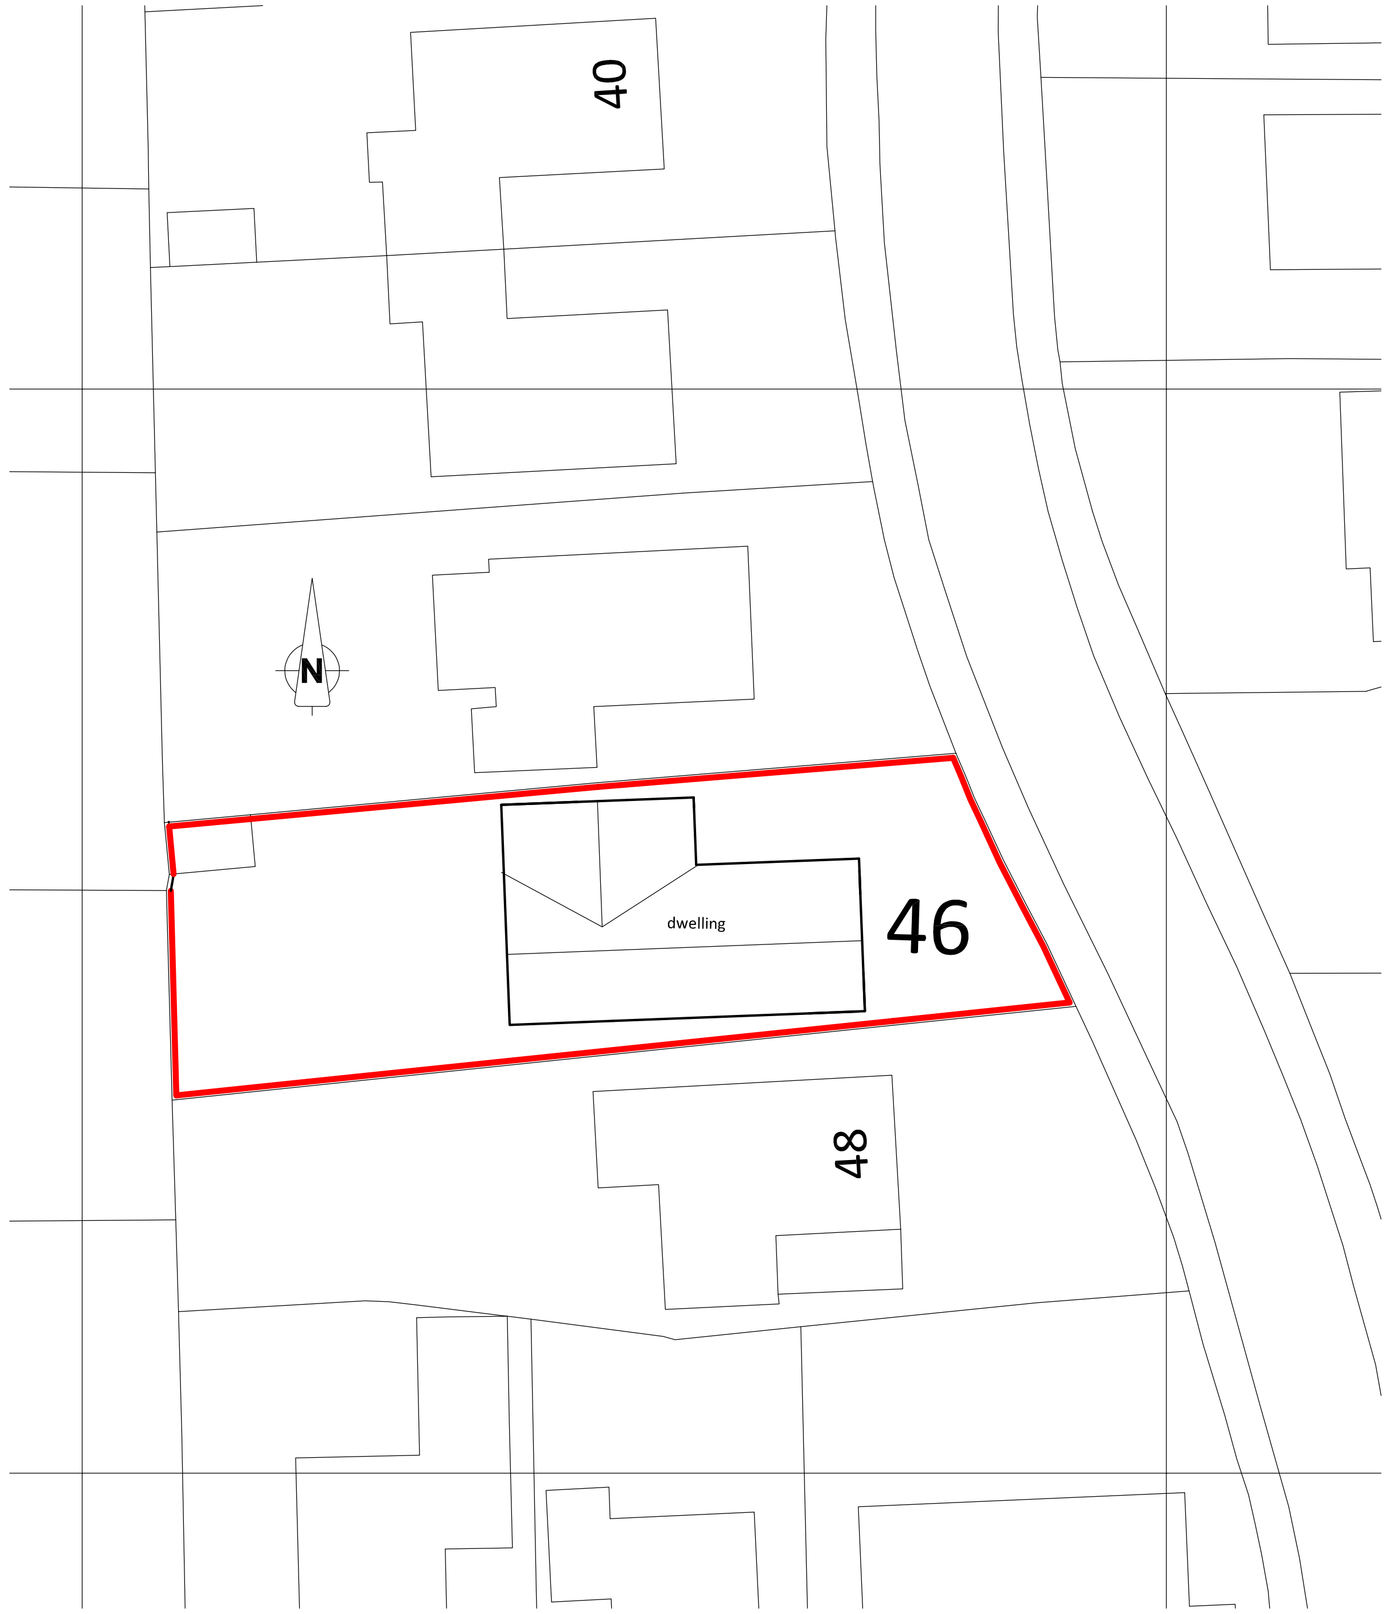

Proposed Block Plan (1 : 200)

Client
MR & MRS SEDGLEY

Project
46 Newhouse Crescent
Rochdale
OL11 5RR
EXISTING & PROPOSED BLOCK PLANS

Scale
As Shown @ A1

Drawn by
Checked by

Date

Drwg. No. 4646/01