


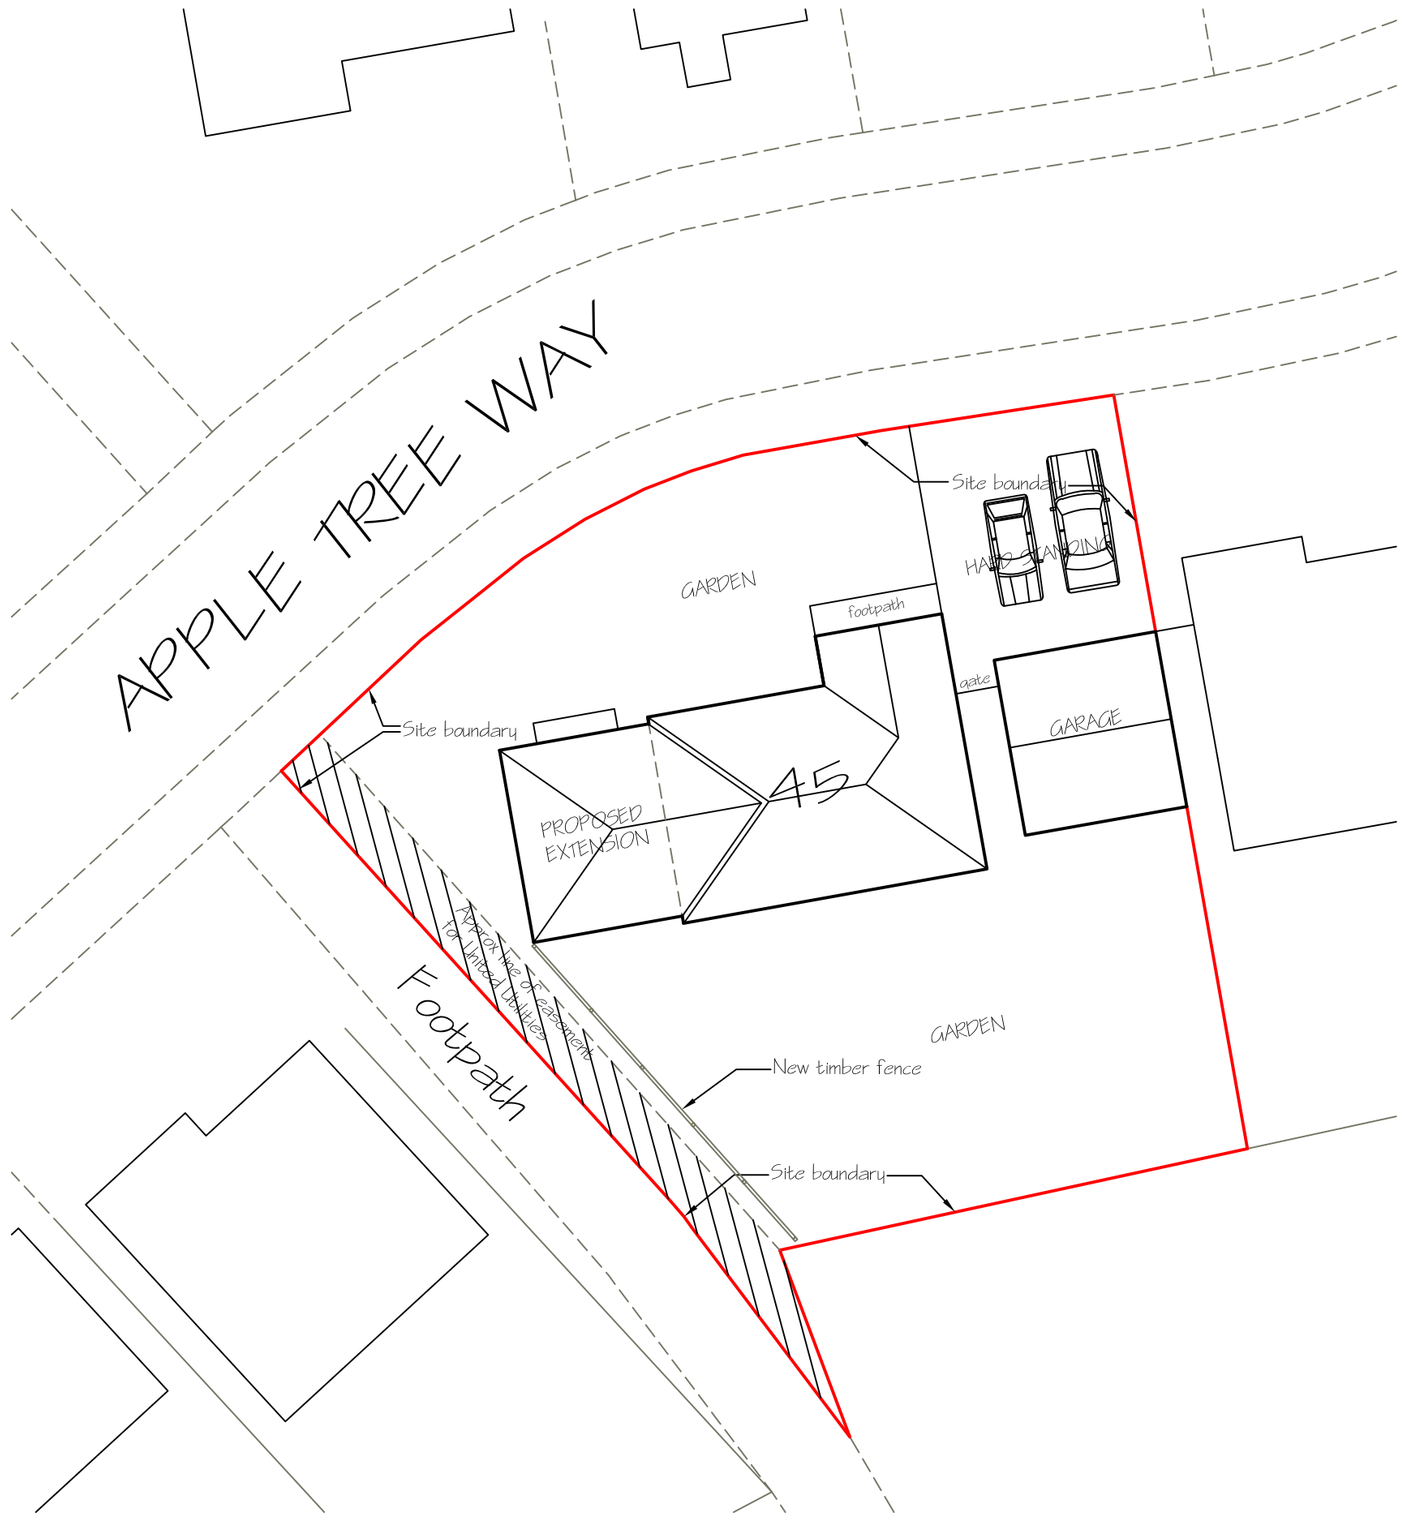


PROPOSED SITE PLAN 1:200

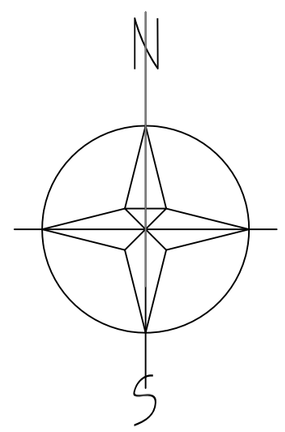

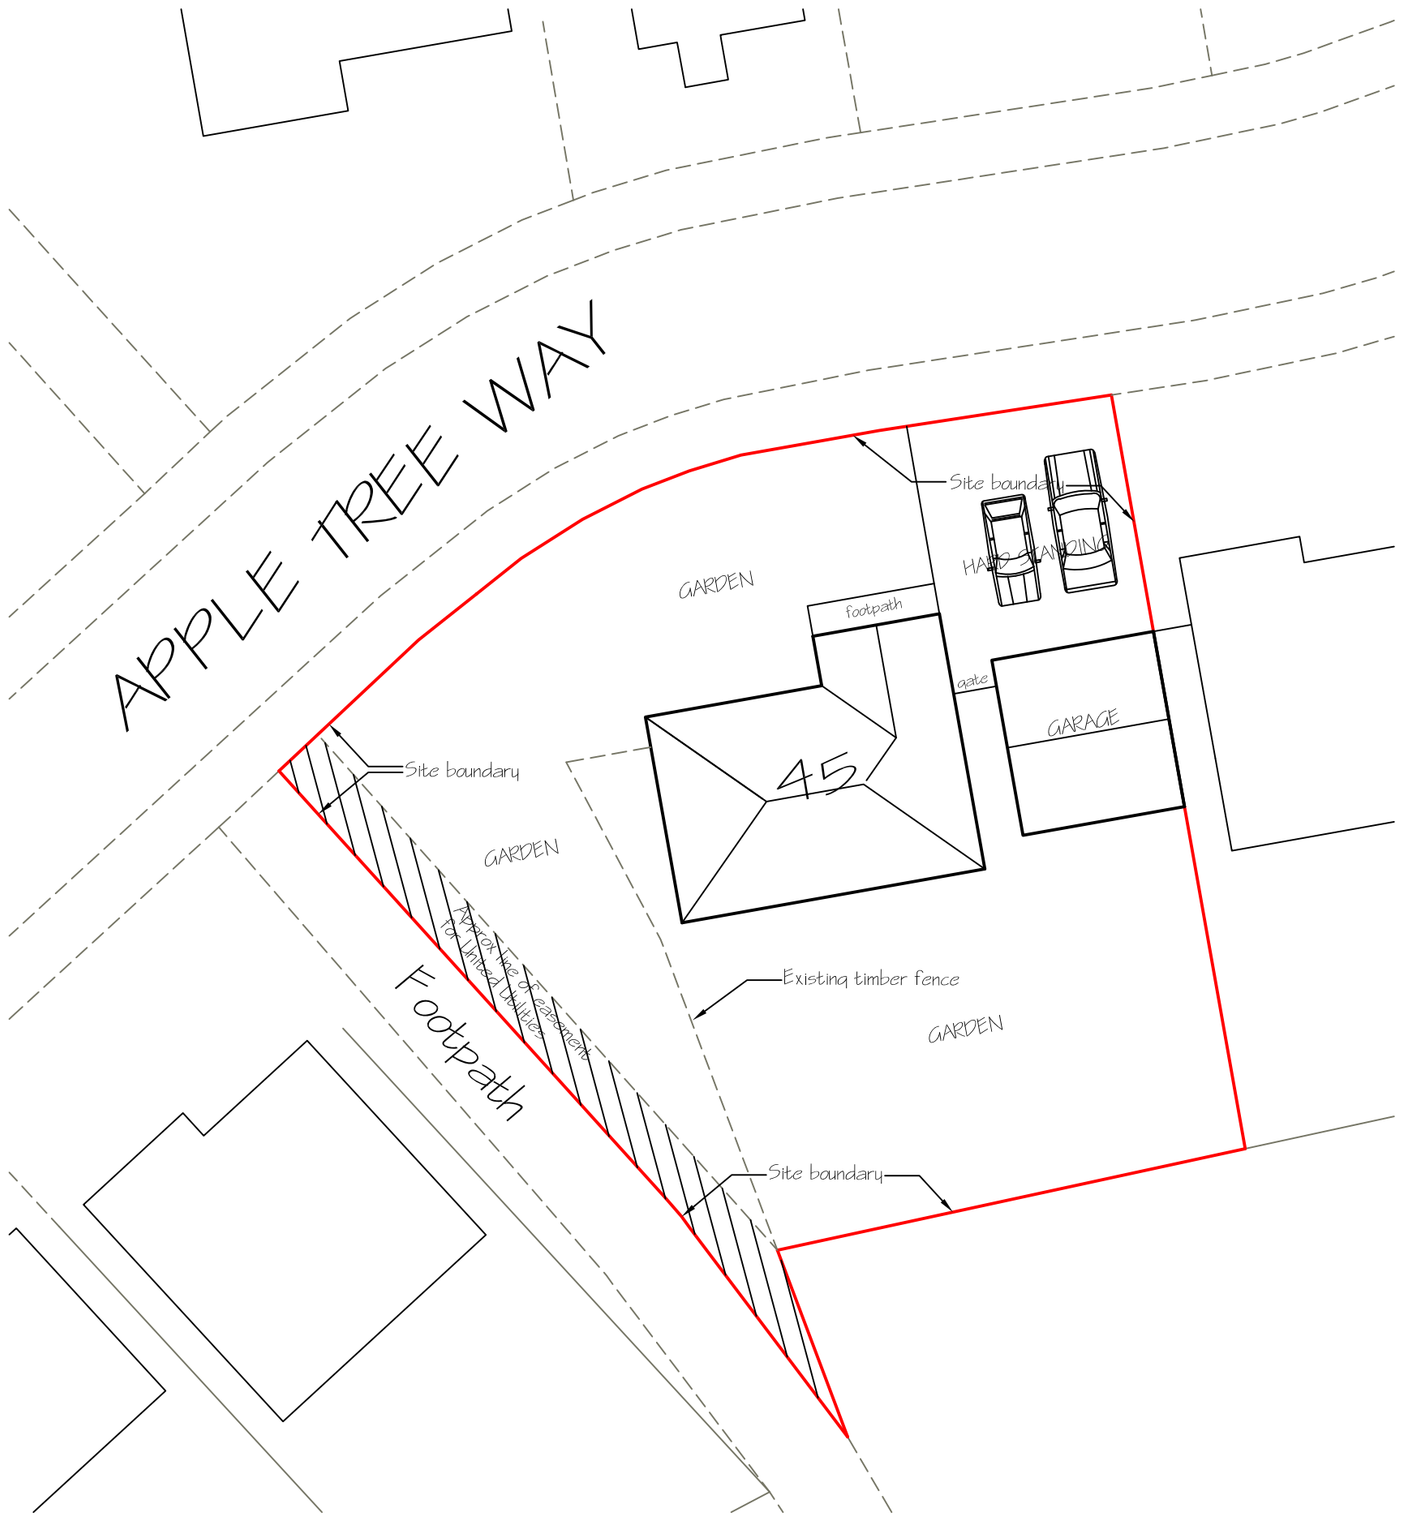

EXISTING SITE PLAN 1:200

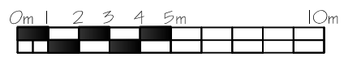

Rev B - Proposed site plan revised to show extension front & rear walls set back and new hipped roof.

FOR PLANNING PURPOSES					
CLIENT			PROJECT TITLE		
Mr David Butler. 45, Apple Tree Way. Rochdale OL16 4SW			Proposed extension to side of 45, Apple Tree Way. Rochdale OL16 4SW		
			Site Plans Existing & Proposed		
Scale	Date	Job Ref	Drg Ref No	Revision	Drawing Status
1:200 @A2	JAN 2021		SP 01	B	PLANNING