TITLE NUMBER

MAN29899

GREATER MANCHESTER : ROCHDALE

N

ORDNANCE SURVEY MAP REFERENCE: SD9115NE

SCALE 1:1250

©CROWN COPYRIGHT. Produced by HMLR. Further reproduction in whole or in part is prohibited without the prior written permission of Ordnance Survey. Licence Number GD 272728.

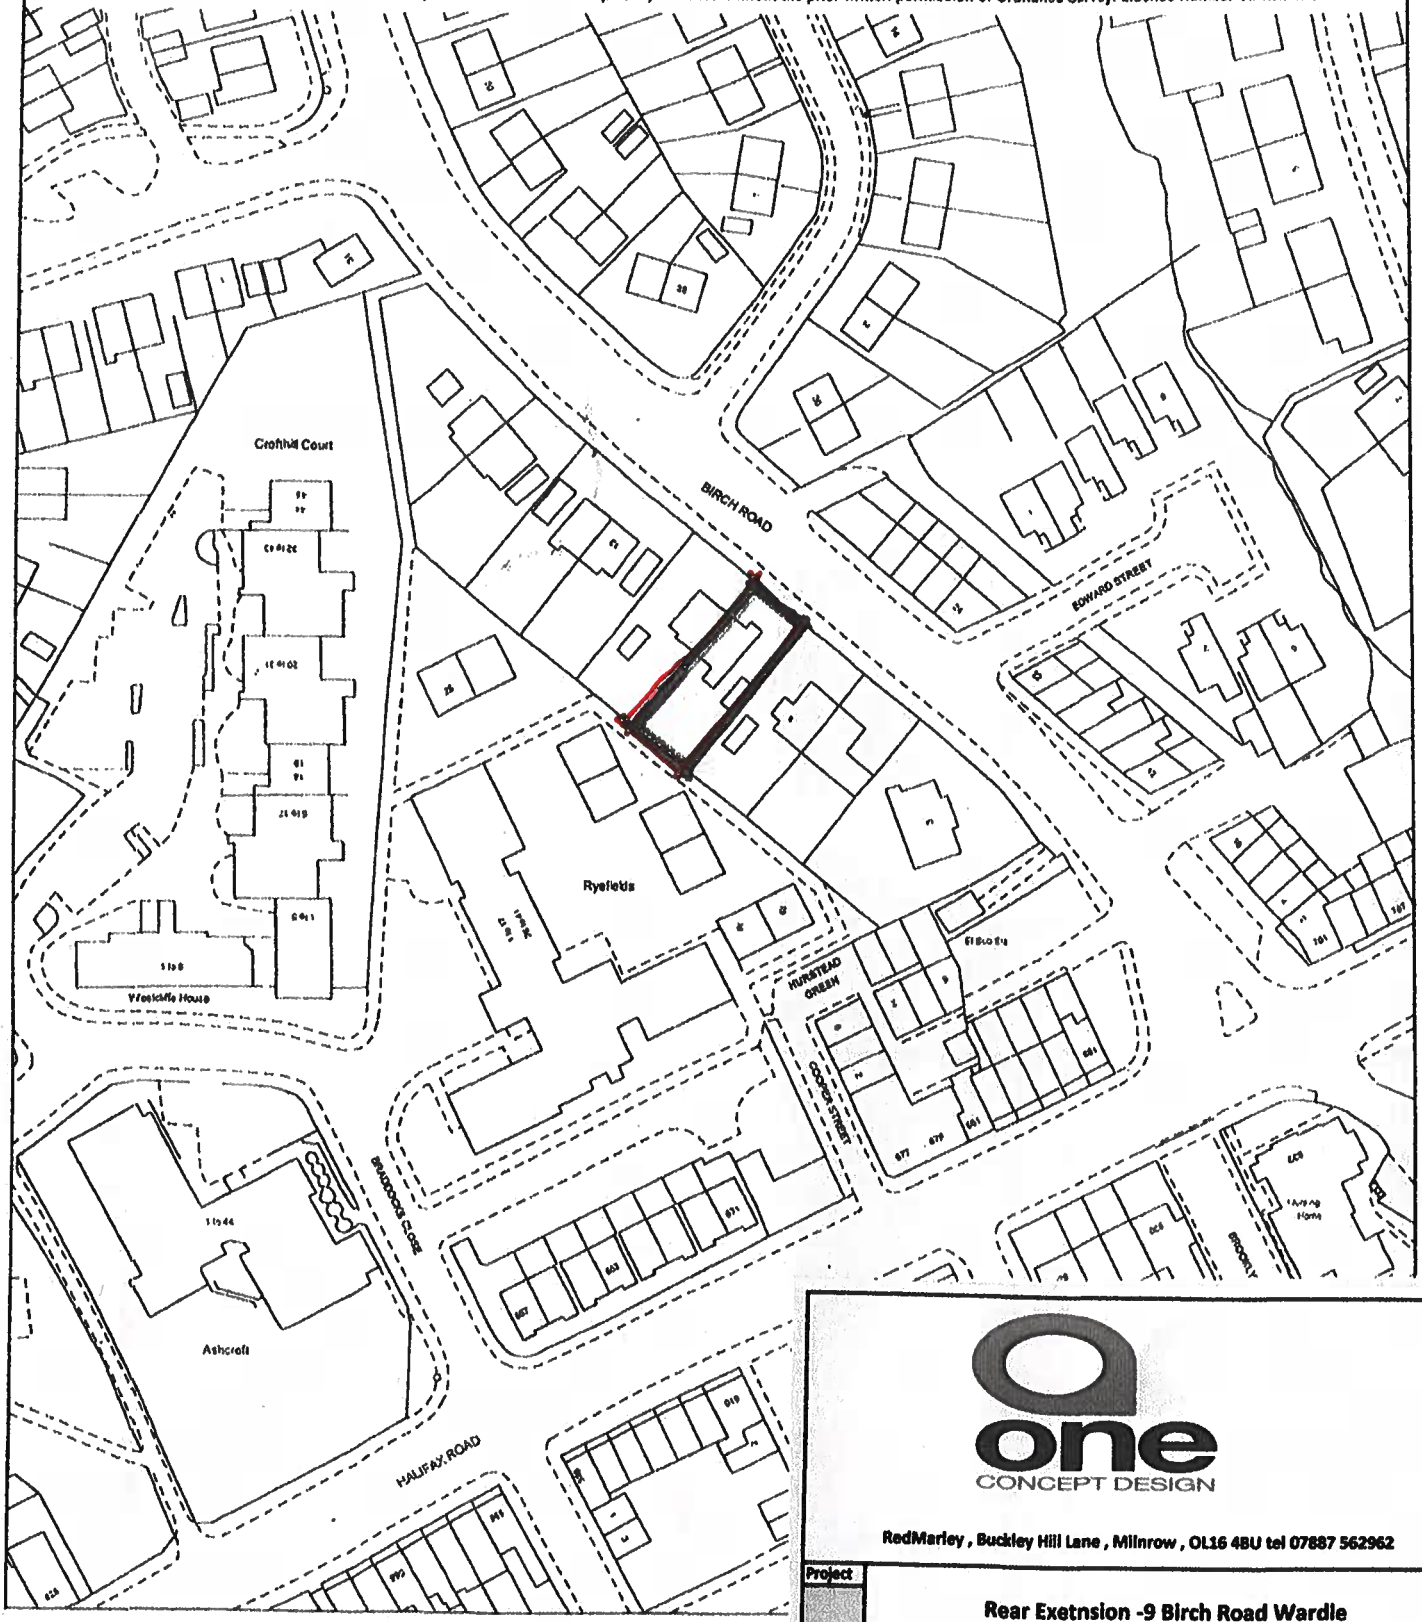

This title plan shows the general position of the boundaries: it does not show the exact li
from this plan may not match measurements between the same points on the ground. F
Guide 7 - *Title Plans*.
This official copy shows the state of the title plan on 12 October 2005 at 9:15:19. It m
Under s.67 of the Land Registration Act 2002, this copy is admissable in evidence to th
Issued on 12 October 2005.
This title is dealt with by the Lytham District Land Registry.

one CONCEPT DESIGN

RedMarley , Buckley Hill Lane , Milnrow , OL16 4BU tel 07887 562962

Project	Rear Exetnsion -9 Birch Road Wardle
Drawing	Site Location Plan

Drg No.	Date	Scale
FL 03/22/01	23rd March 22	1:1250@A4