



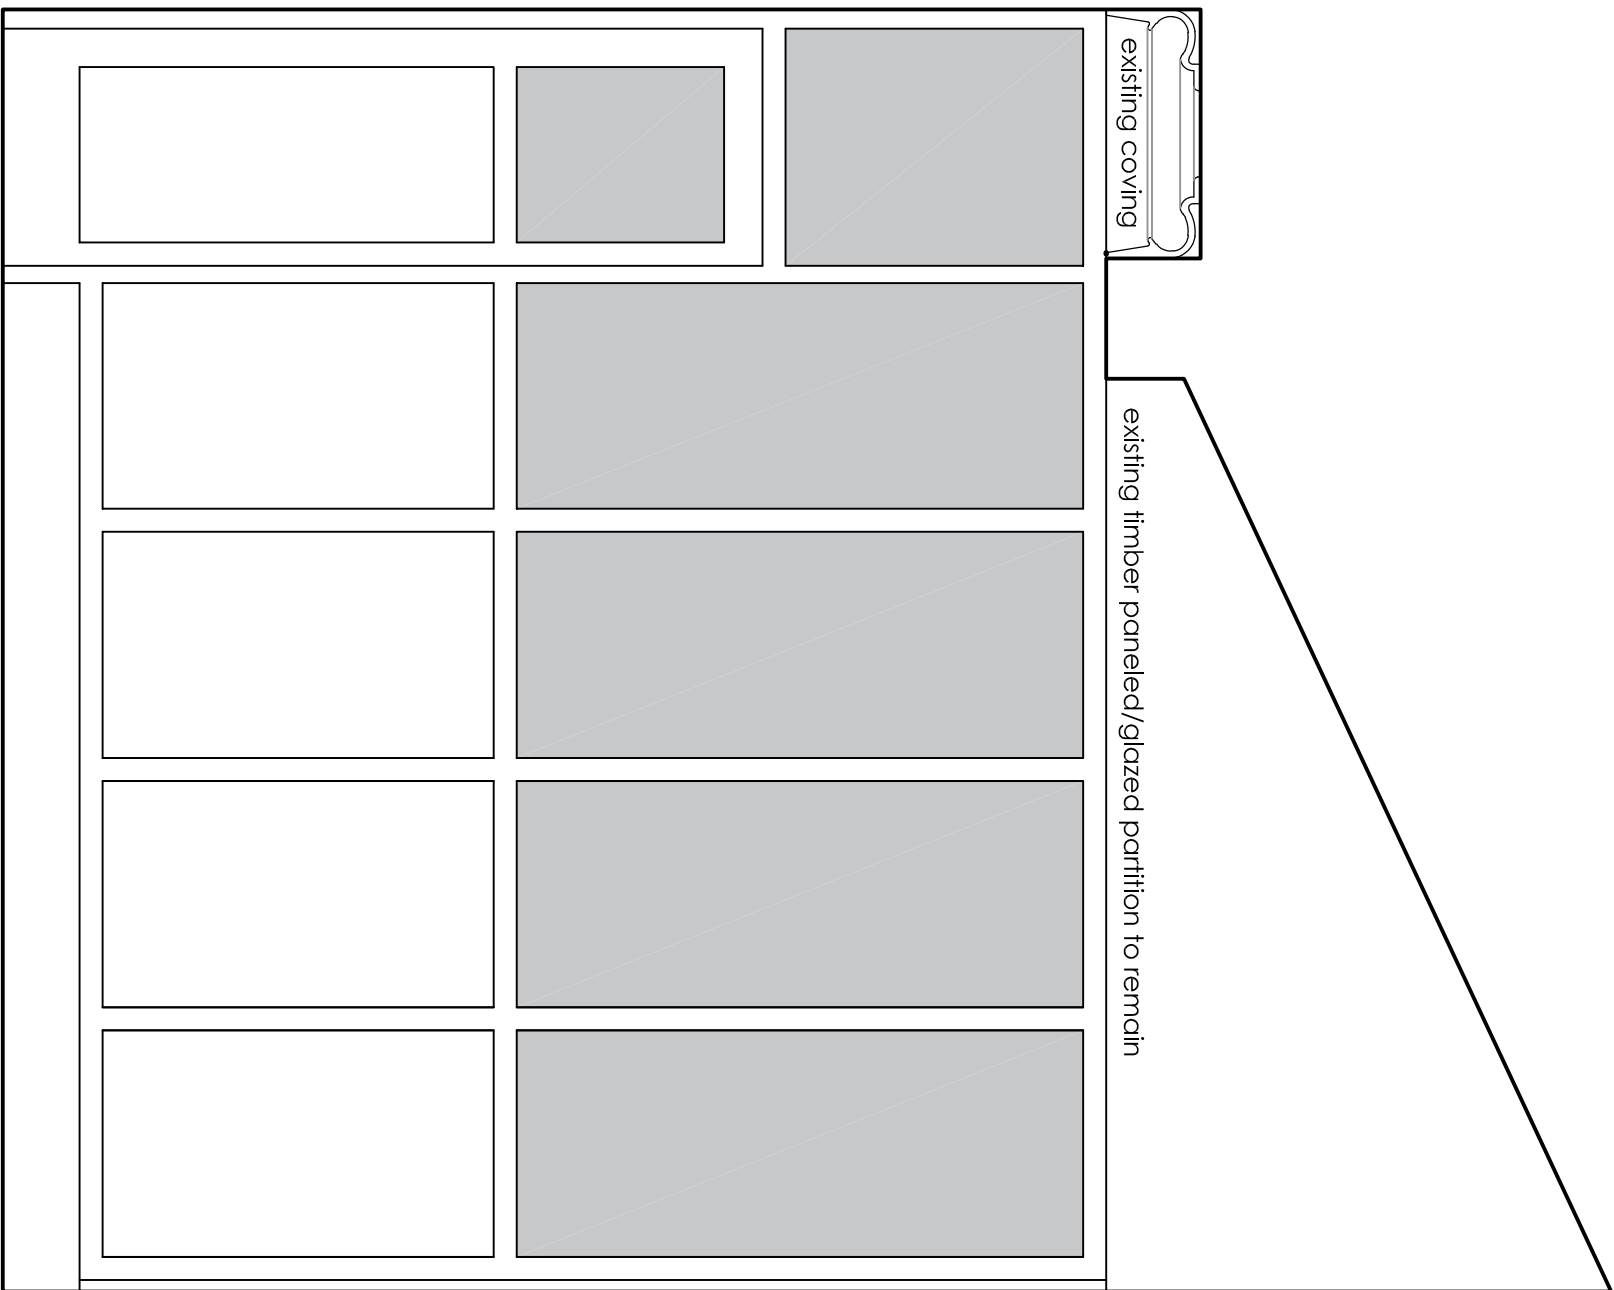


ELEVATION A
SCALE 1/20


GENERAL NOTE
Architects drawings to be read in conjunction with details from the conservation officer, local planning department, planning consultant, structural engineer, electrician & plumber. Please refer to dwg. 3525/04 for remediation work and kitchen installation.

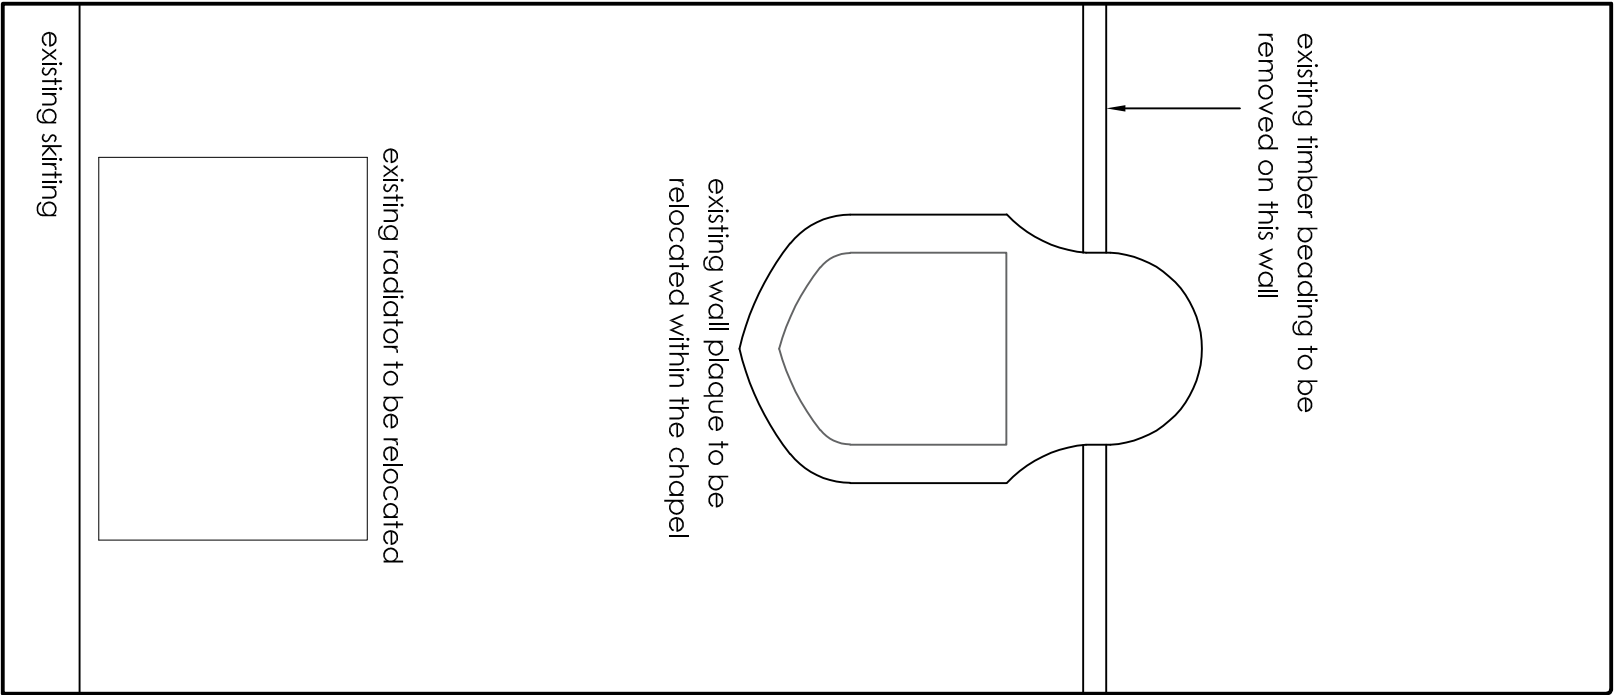


ELEVATION B
SCALE 1/20

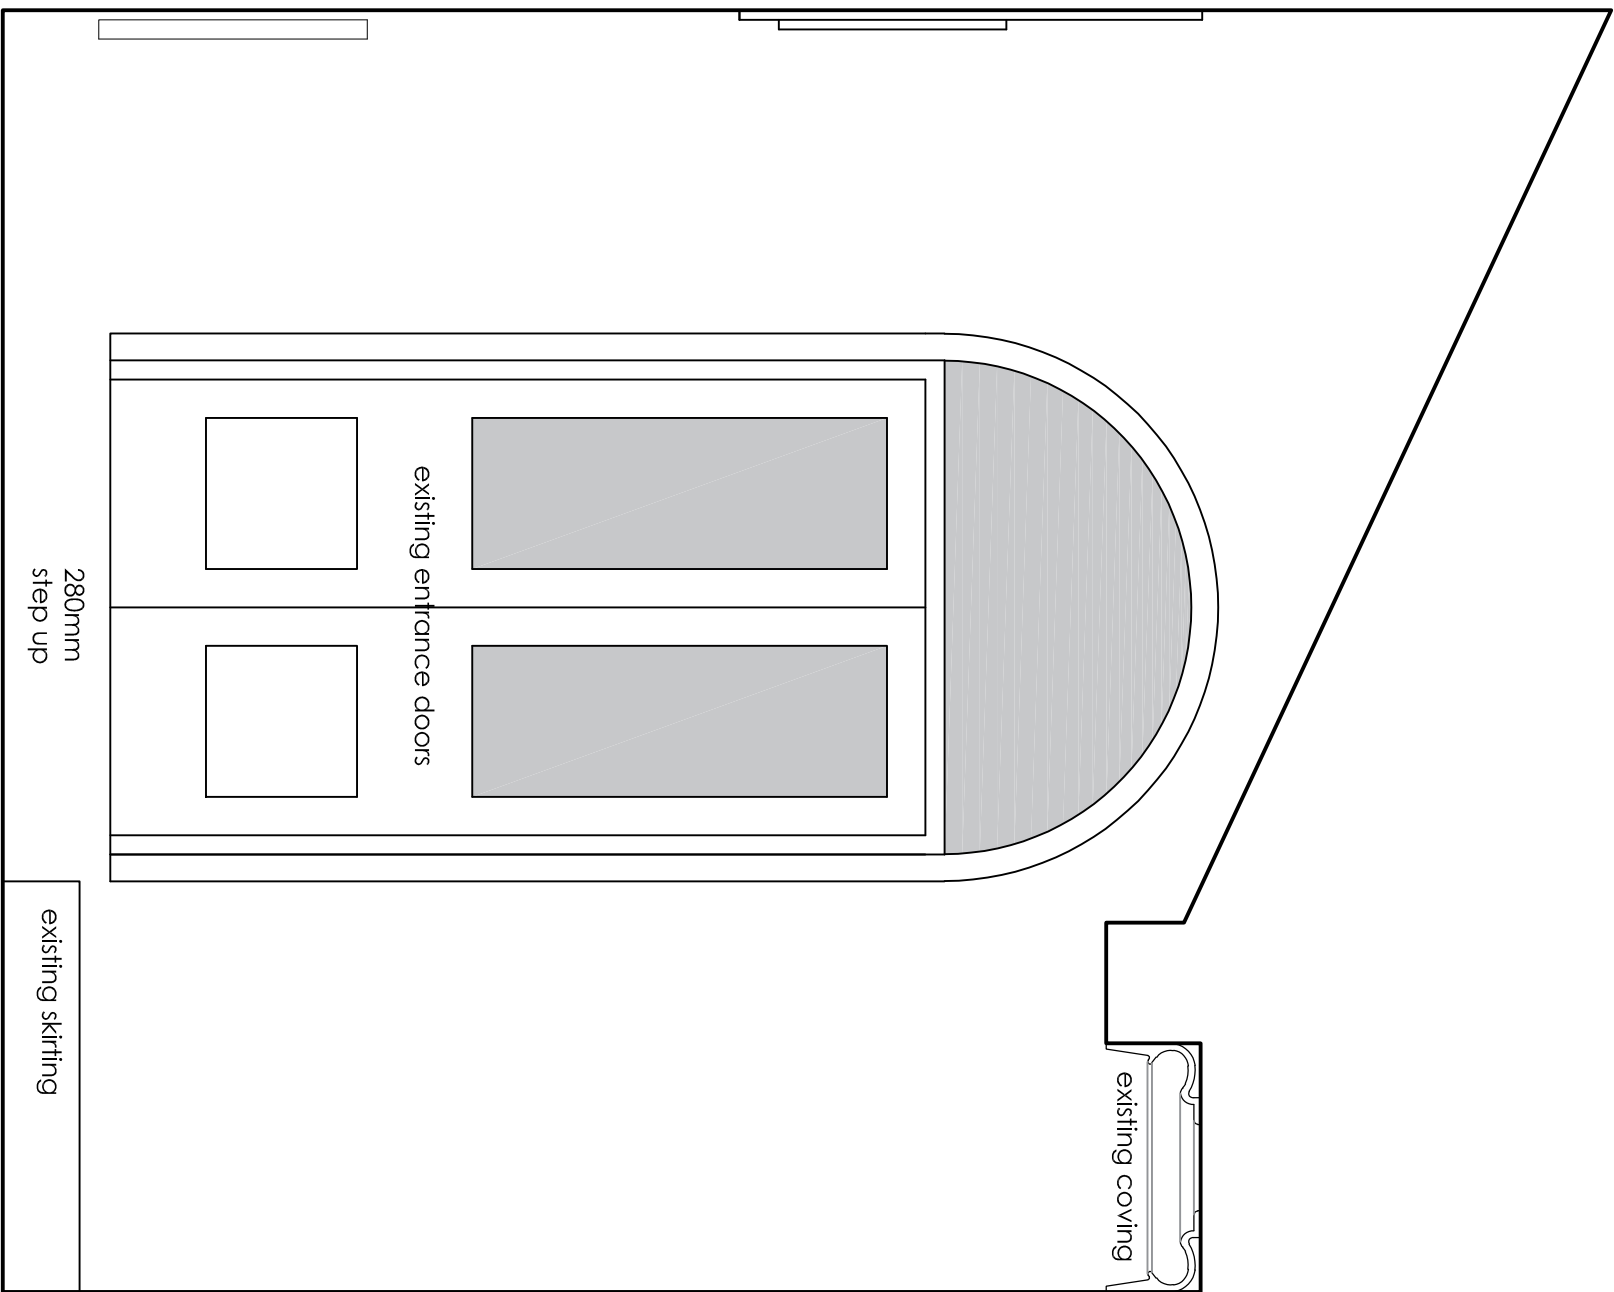

ELEVATION C
SCALE 1/20

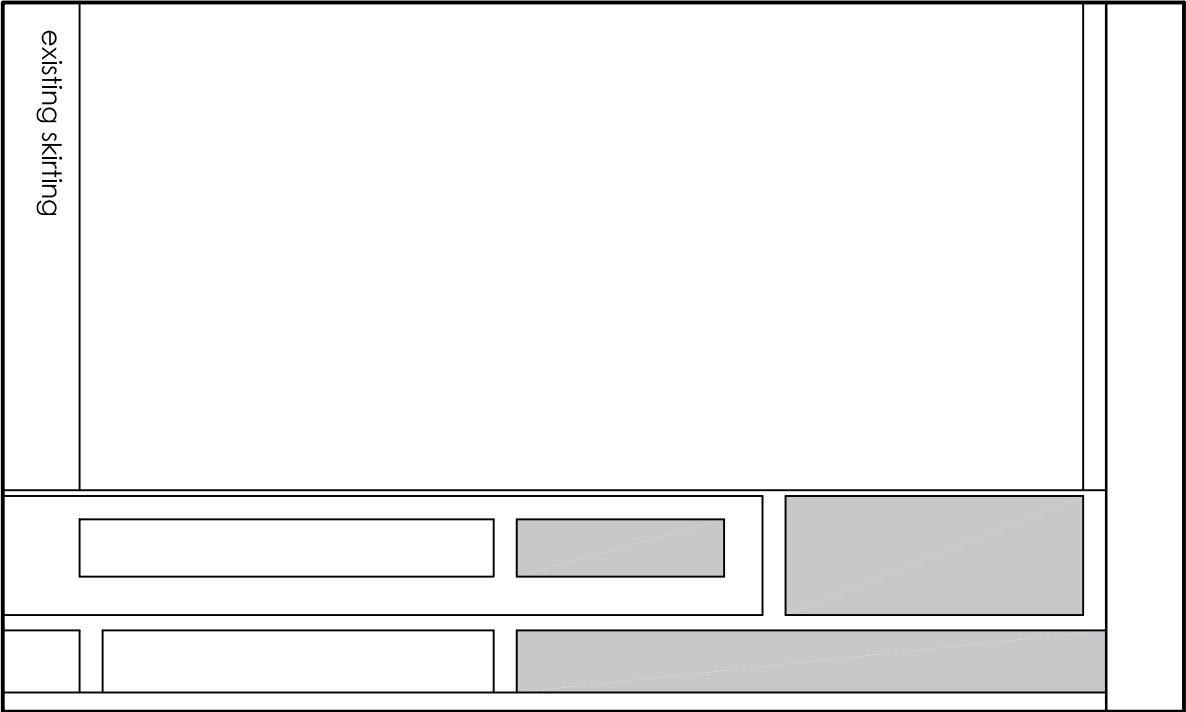

ELEVATION D
SCALE 1/20

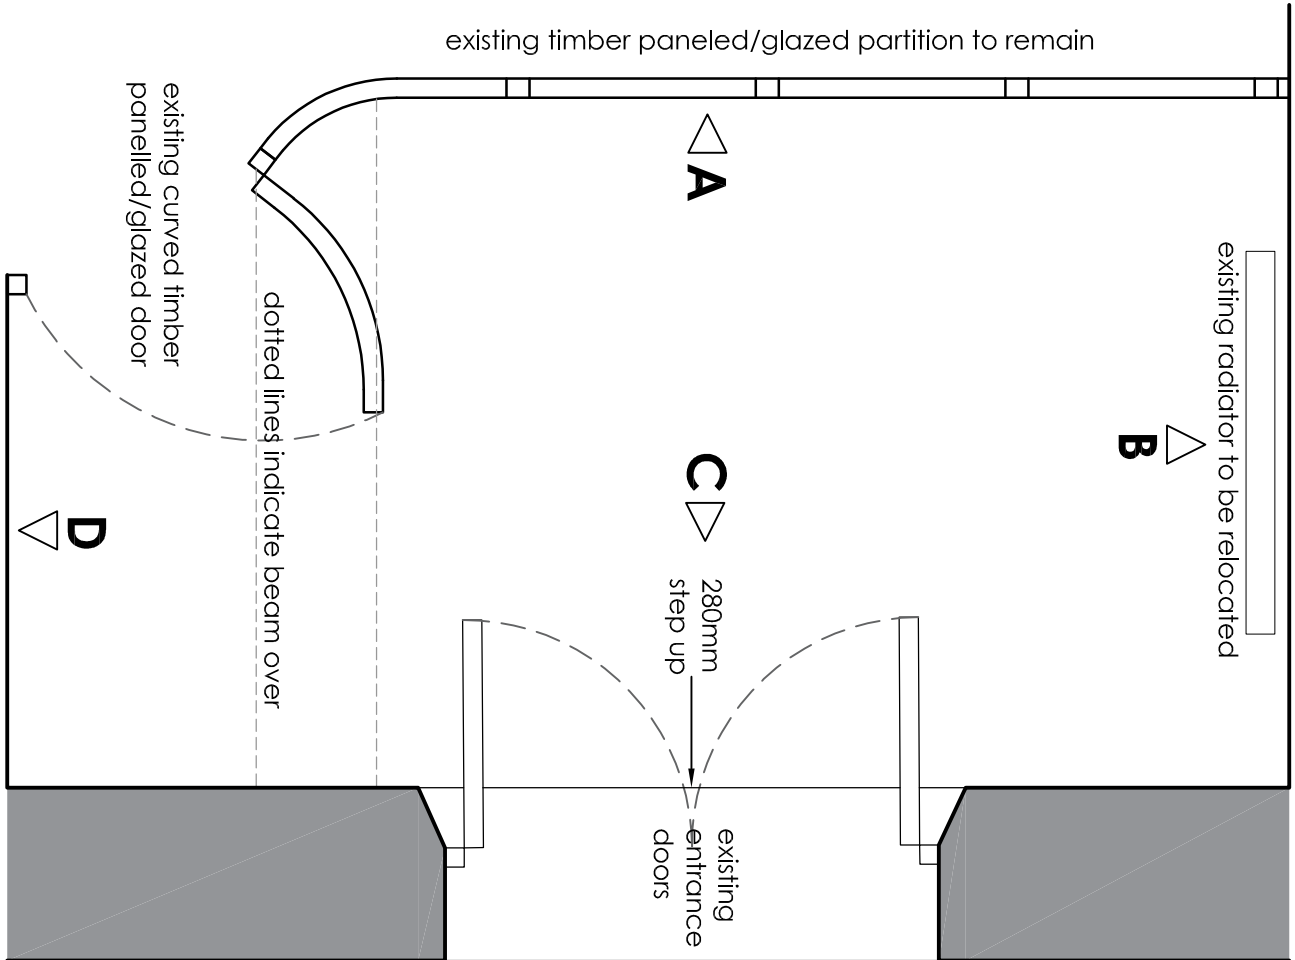

EXISTING GROUND FLOOR ENTRANCE LOBBY
SCALE 1/20

Client
Mr. R.L. Knight
Project
Hope Particular Baptist Church,
Hope Street,
Rochdale.

Title
EX. GROUND FLOOR ENTRANCE LOBBY

Drawing number
3525/02
Revision
A
Scale
1/20 A1
Date
MAY 2023
Drawn by
DF
Status
PLANNING

fisk
& associates
architects

20 chorley road, swinton, manchester, m27 5qf
t - 0161 793 5300 e - info@ralfisk.co.uk