



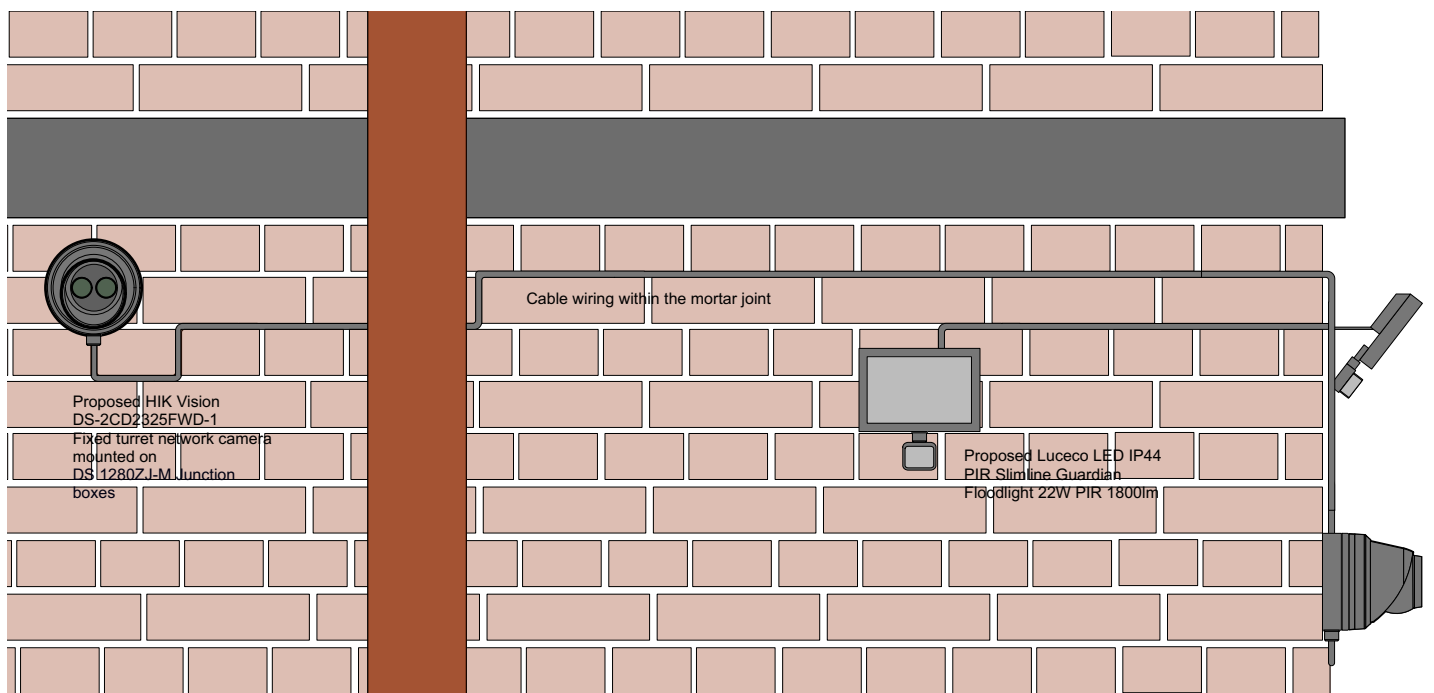

Proposed CCTV Camera and External Lighting Detail

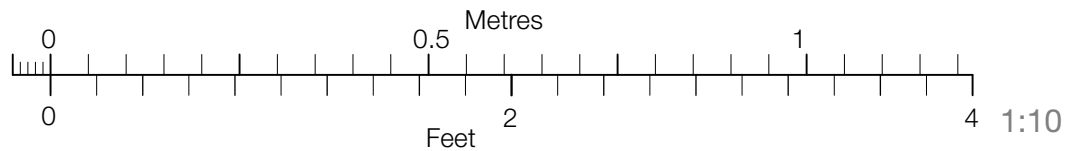

For Planning Application only
Not for Construction

Revision

Project

Proposed Apartments

Address

Townhead,
Yorkshire Street, Rochdale

Client

Raj Property Investments Ltd (Townhead)

Drawing

Proposed Camera Detail



Chartered Architects
RIBA Chartered Practice

www.storah.com

mail@storah.com

01706 813214

Scale

1:10

Sheet Size

ISO A4

Date

Feb 2023

Drawn

LA

Drawing Number

22-039 - 224

Revision