



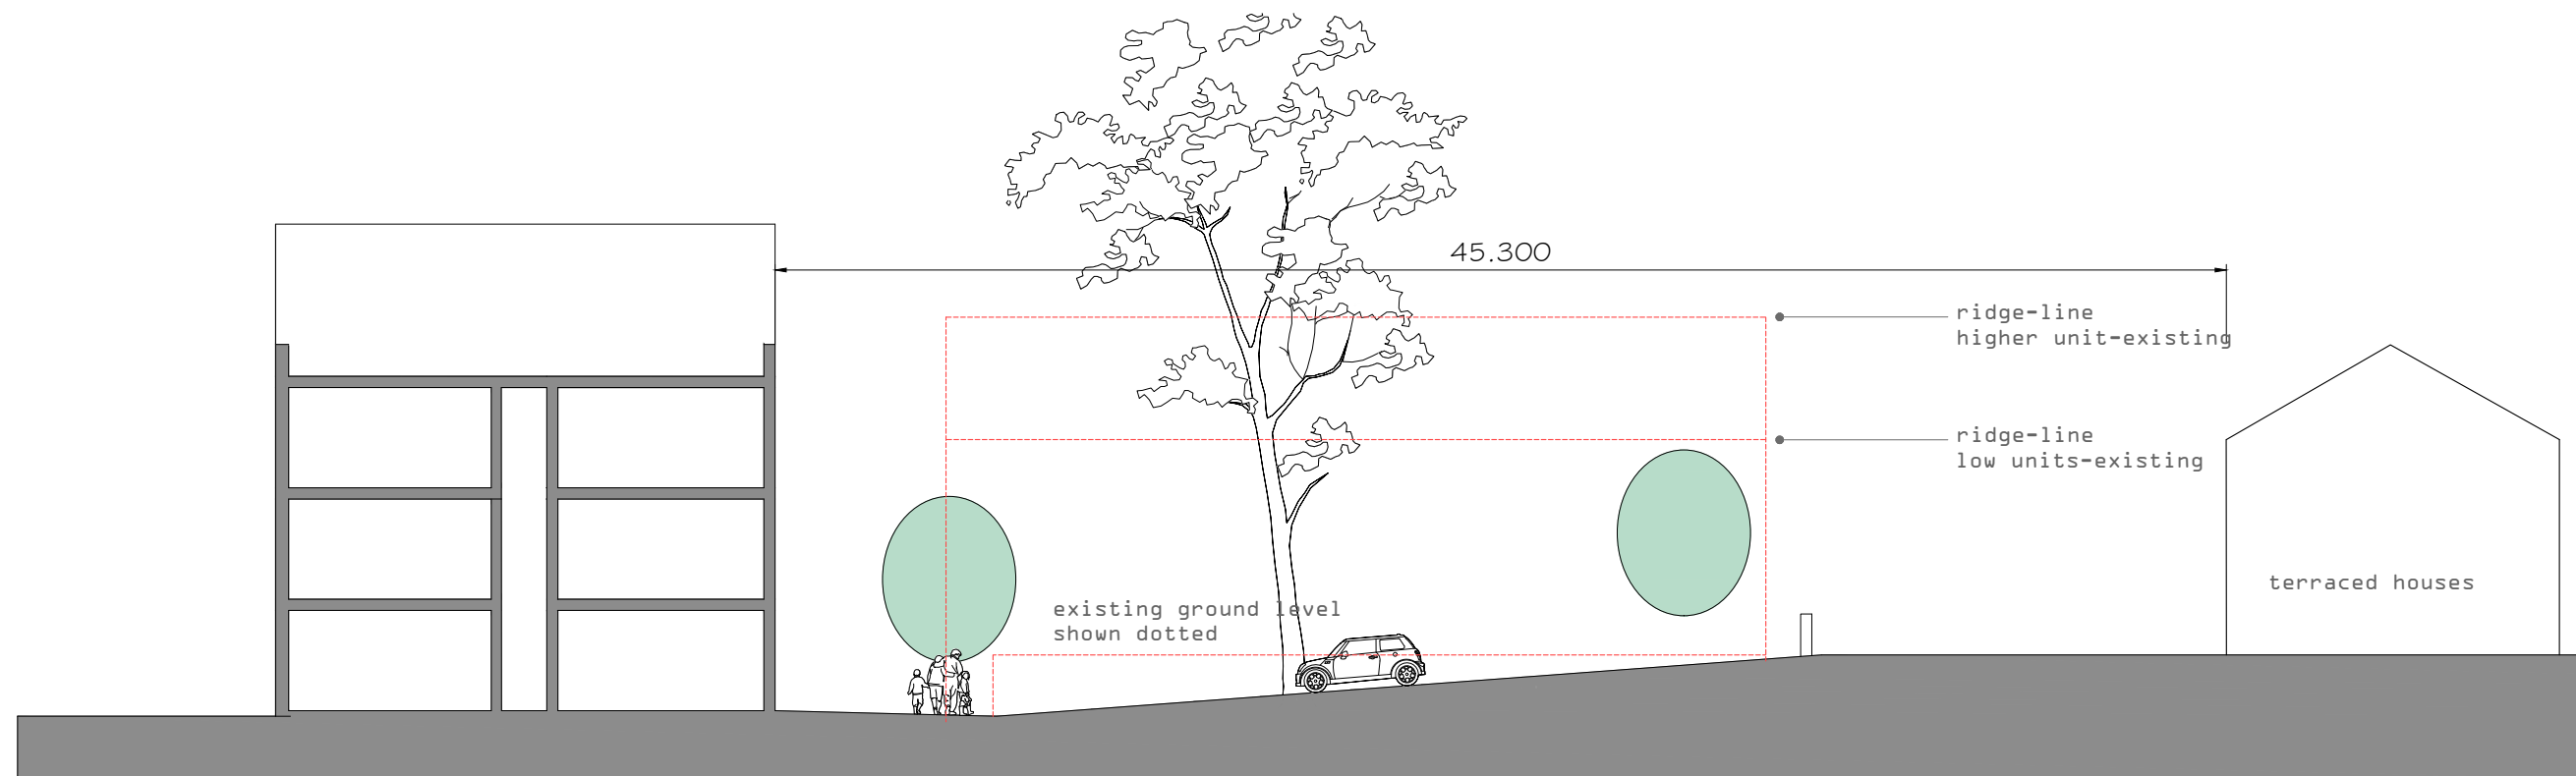

cross section A-A

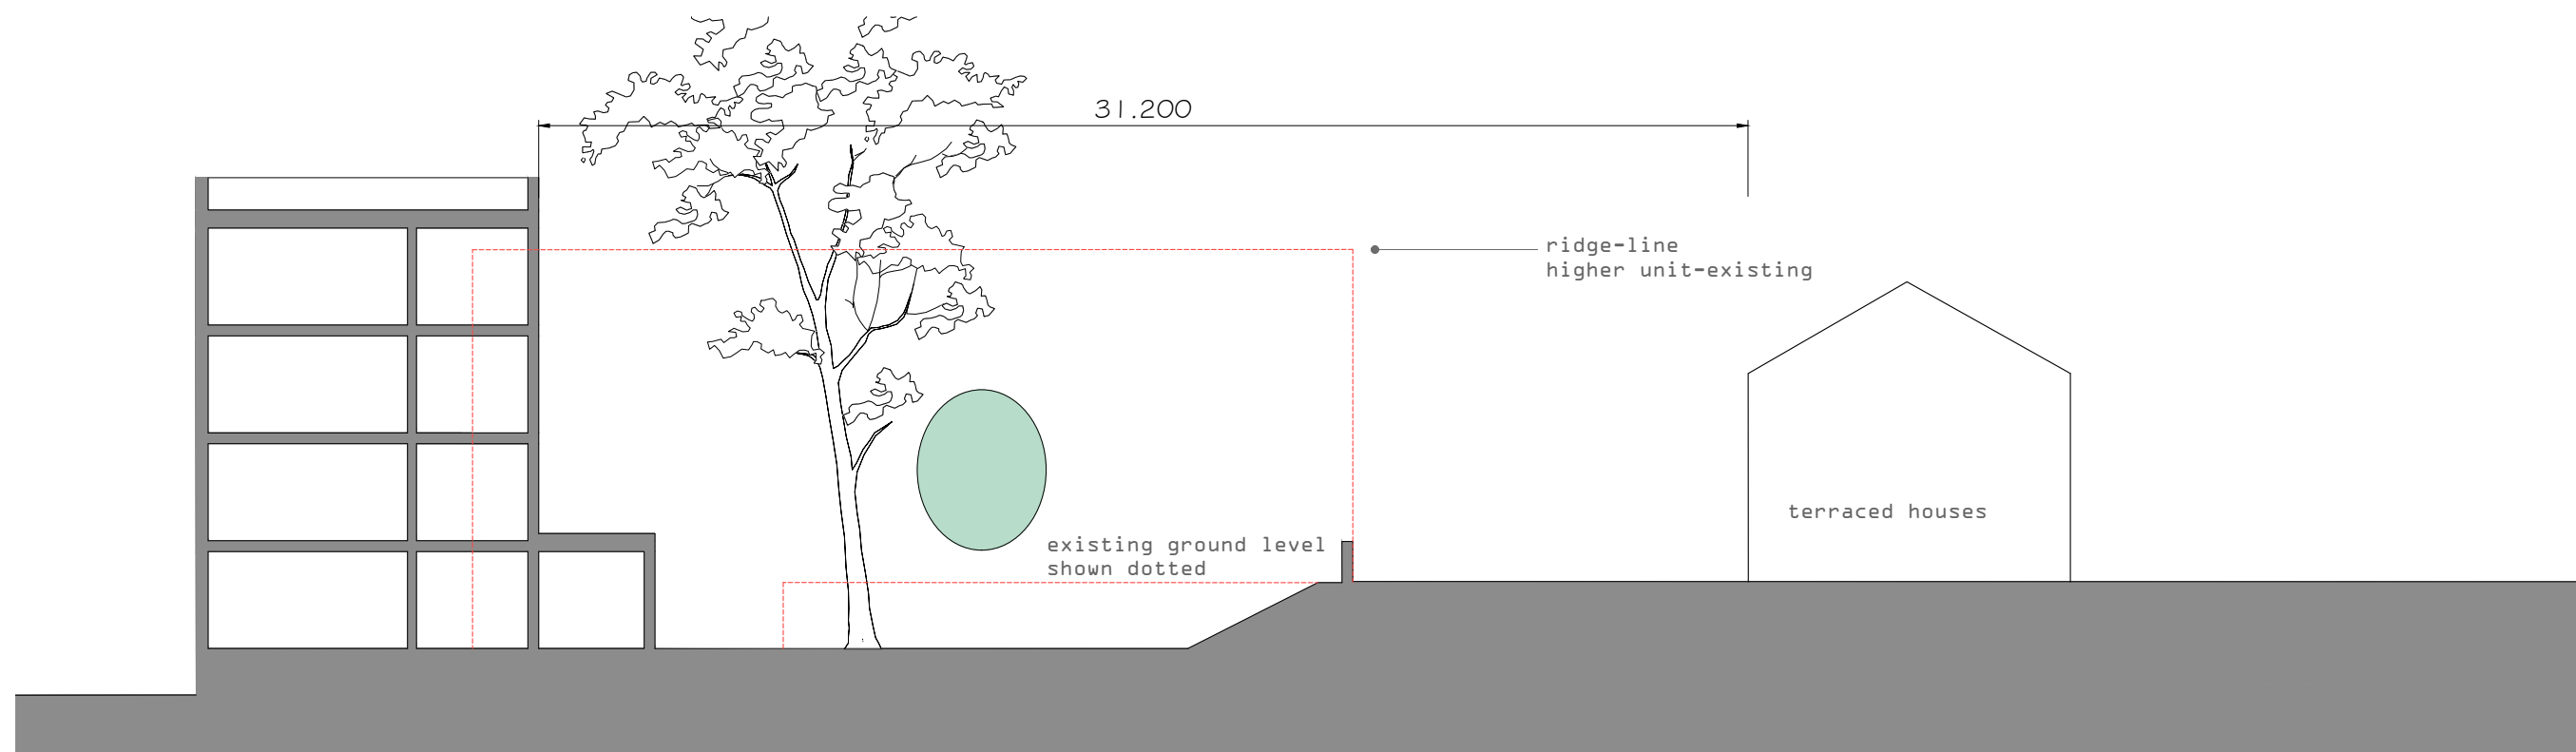

cross section B-B

Casey Group
Residential Development
Brown Street
Littleborough

Indicative Cross Sections

work to figured dimensions

© CJ Partnership owns the copyright of this design / drawing which must not be reproduced in whole or in part without the written permission of CJ Partnership

contract no

3601

drawn by
PDC

drawing no

07

date
August 2021

revision

A

scale @ A3
1:200

planning

Revisions:
A. Sections up-dated. PDC May 2023

Blue Pit Mill Queensway
Castleton Rochdale OL11 2PG

+44 (0)1706 631347
info@cjpartnership.com
www.cjpartnership.com

CJPARTNERSHIP
ENVIRONMENTAL ARCHITECTS

