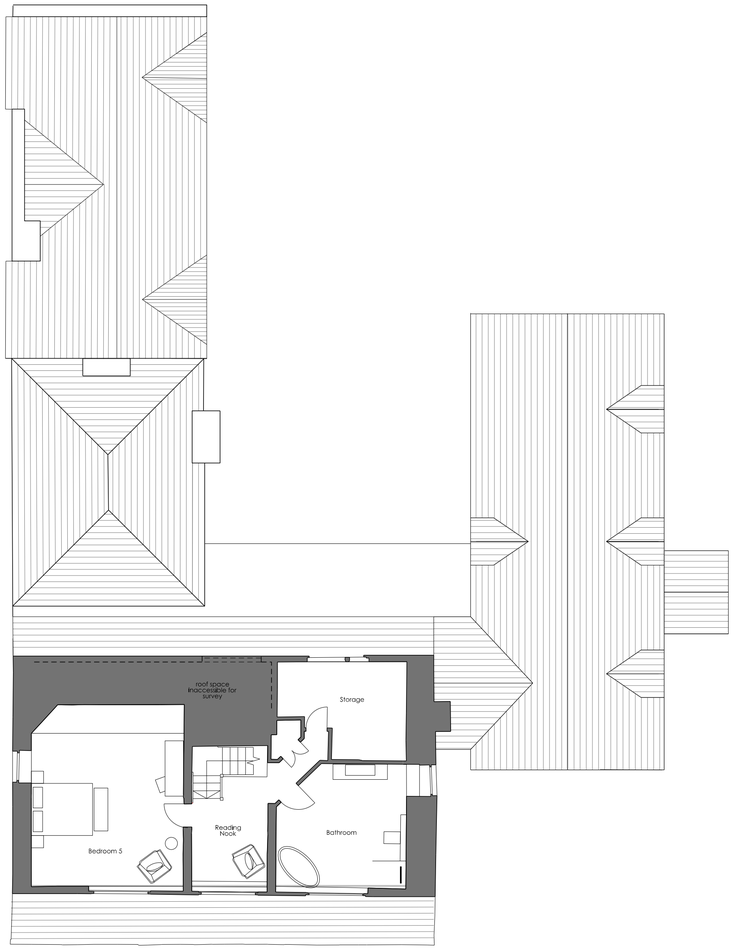

SECOND FLOOR PLAN

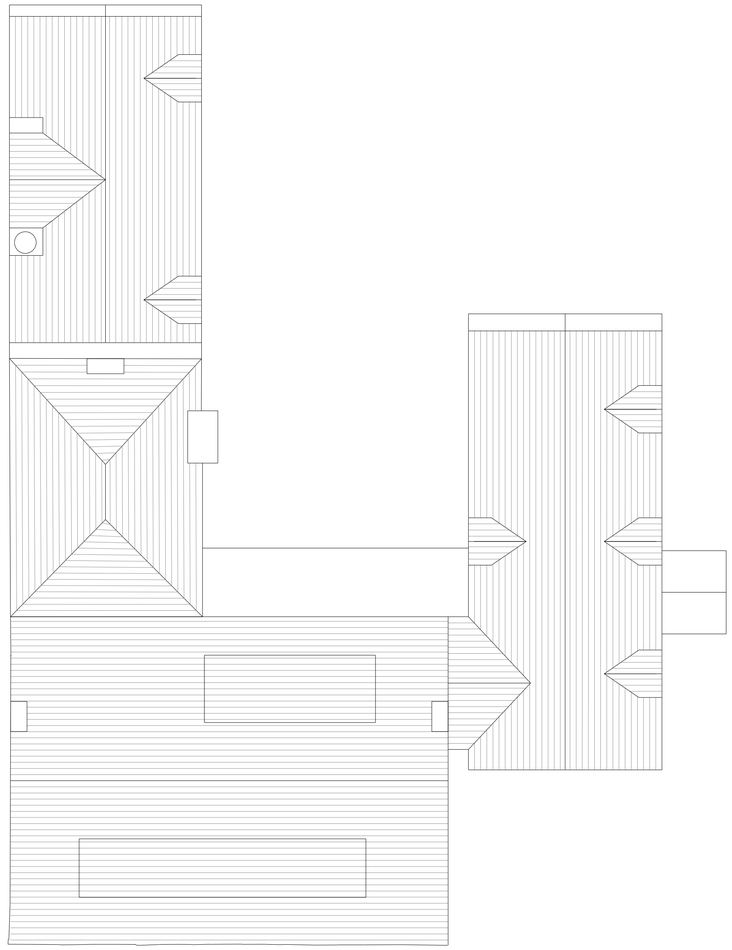

ROOF PLAN



Rev	Description	By	Chk	Date
				PLANNING ISSUE
01	Issued for planning - validation comments	SA	MJG	05.02.21
02	Issued for planning - validation comments	SA	MJG	10.02.21
03	Issued for planning - demolition updates	SA	MJG	06.07.21
04	Issued for planning - Revised Scheme	AL	MJG	09.05.22

All dimensions to be checked by the contractor. Do not scale. Do not use this drawing for the purpose of the Contractor's Risk Assessment. This drawing is copyright of GA Studio Ltd. Drawings are not to be reproduced without written consent.

0M 1M 2M 3M 4M 5M 10M

Project	Crimble Hall	Project No. 19-16	Rev. 04
		Dwg. No. L(-2)104	By SA
Title	Crimble Hall Plans as proposed Part 2	Date Dec '20	Chk. MJG
		Scale 1:100 @A1	App.

mail@gastudio.co.uk
www.gastudio.co.uk
tel. 0161 835 3338

Architects / Masterplanning / Urban Design