
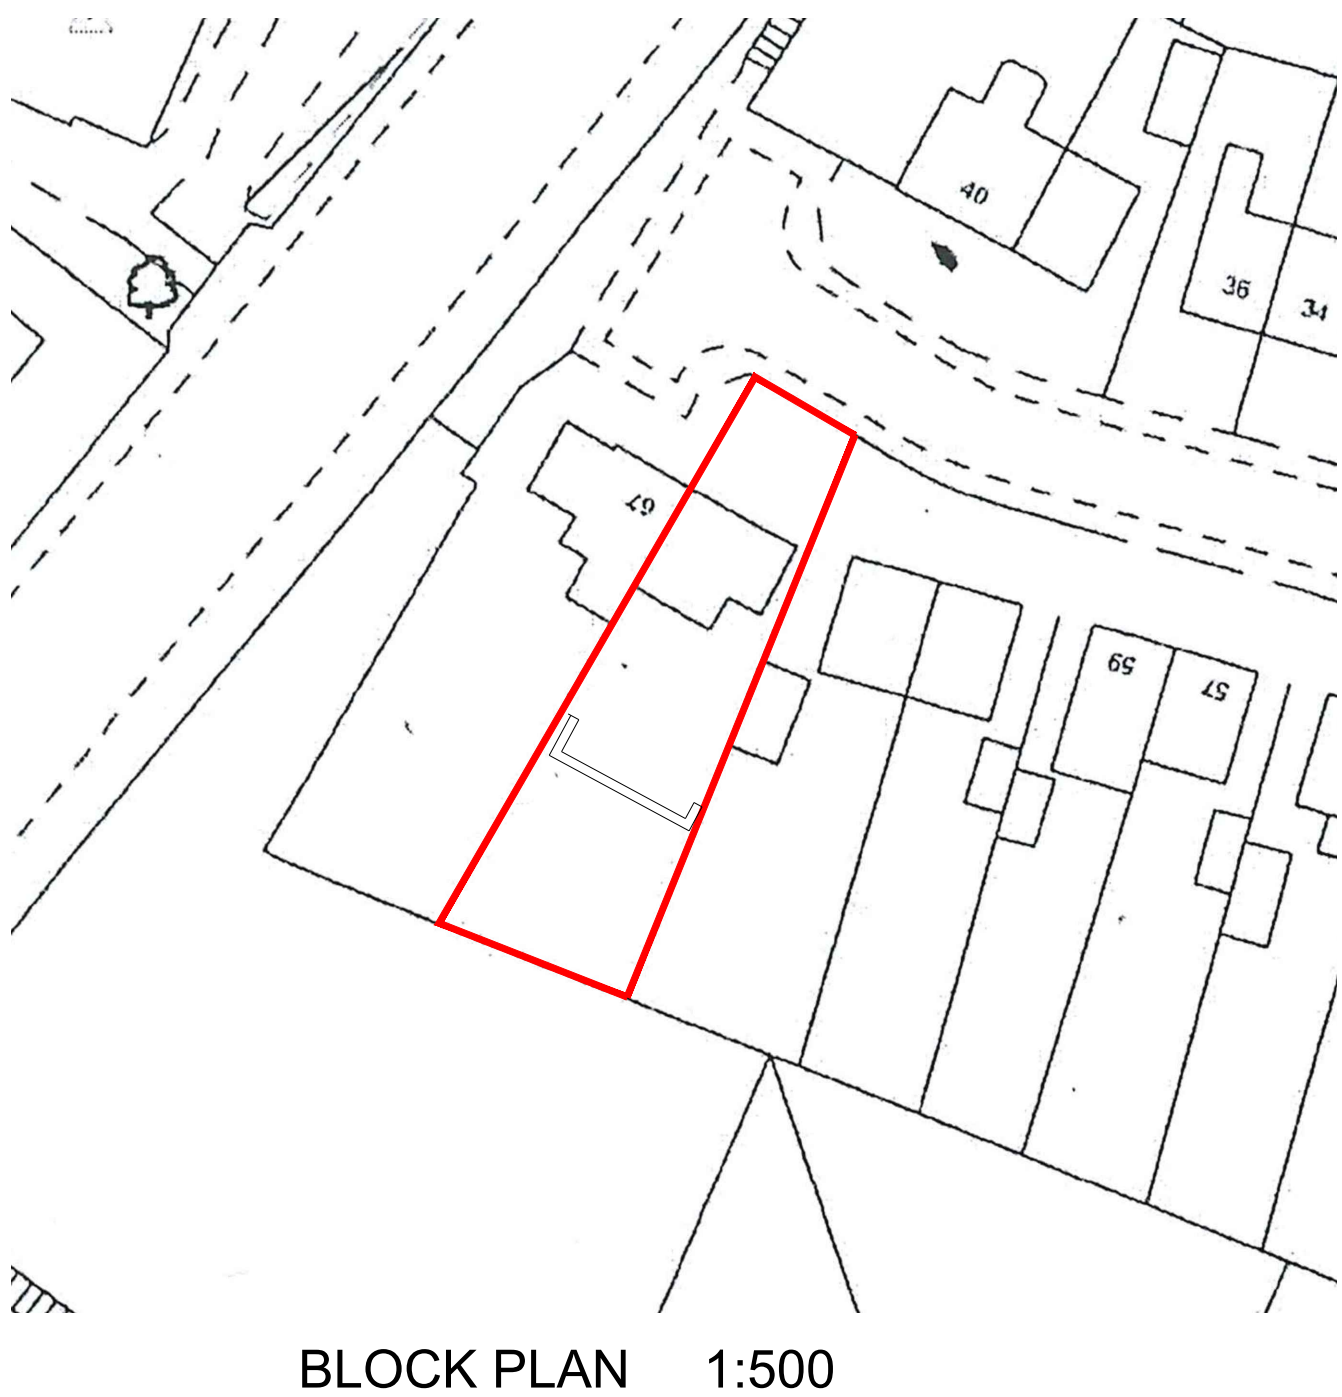
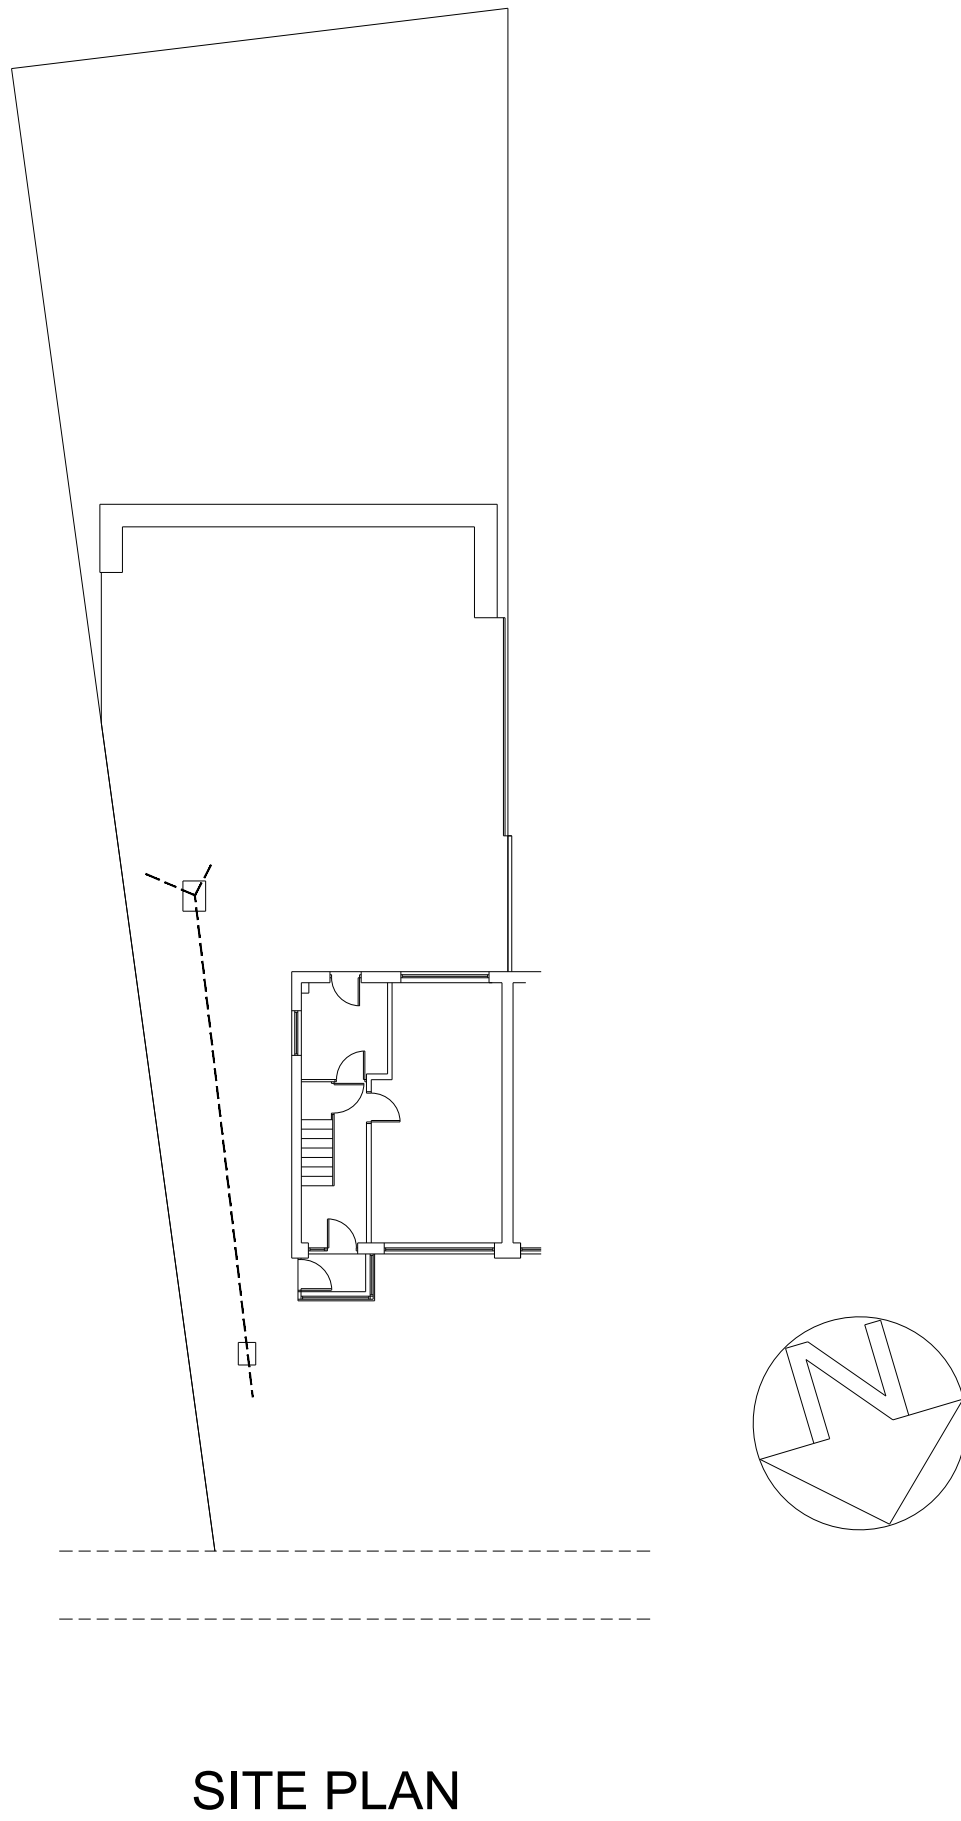
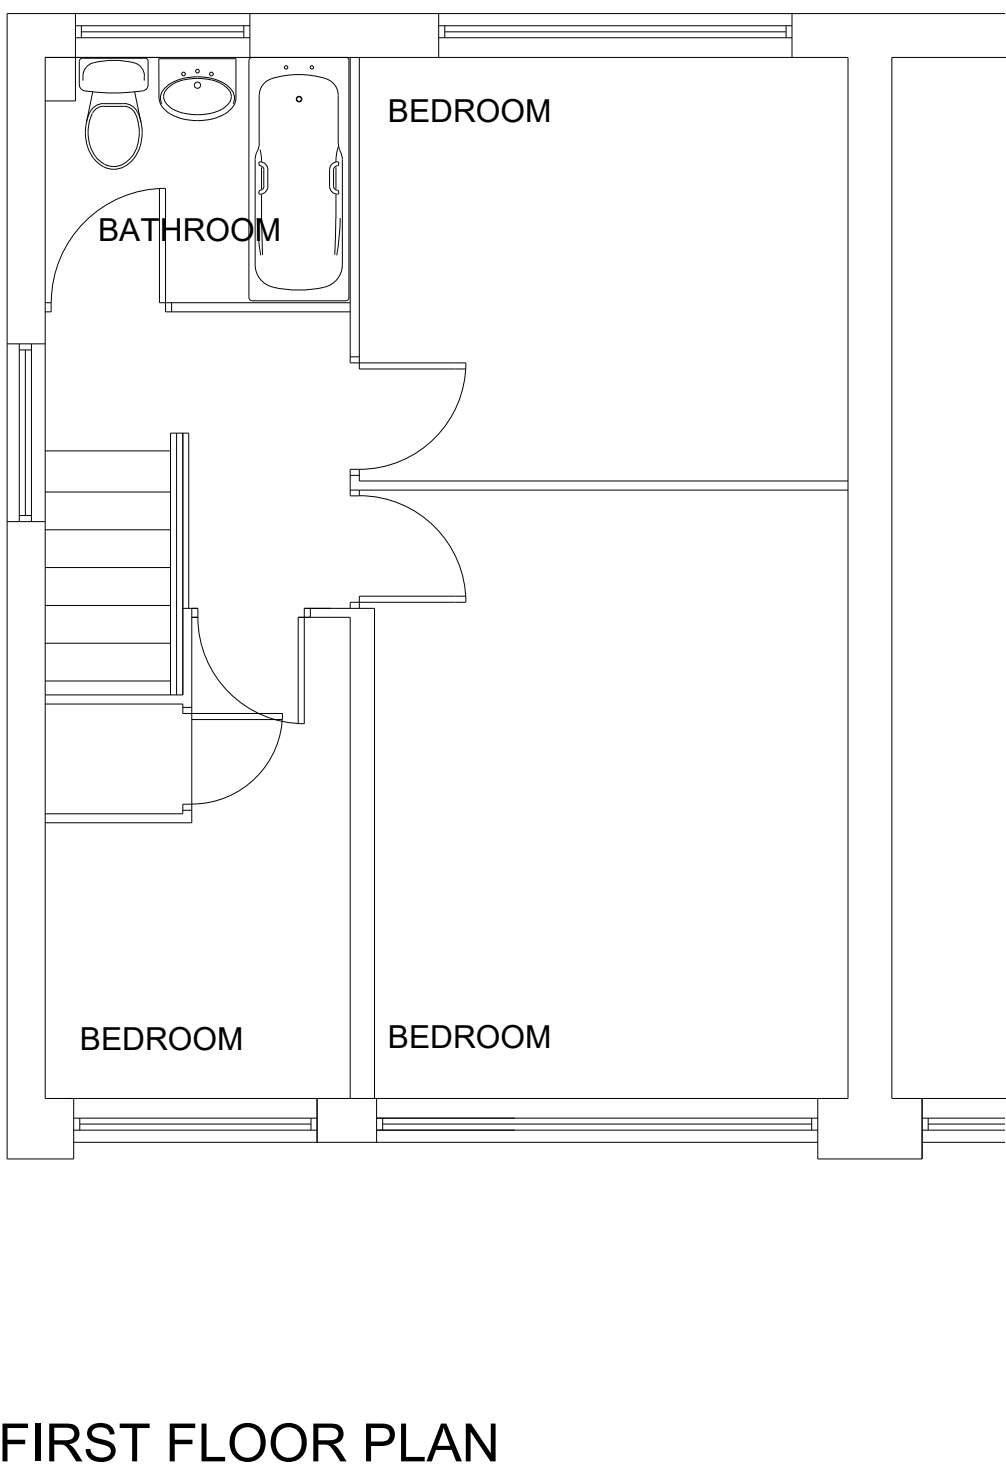
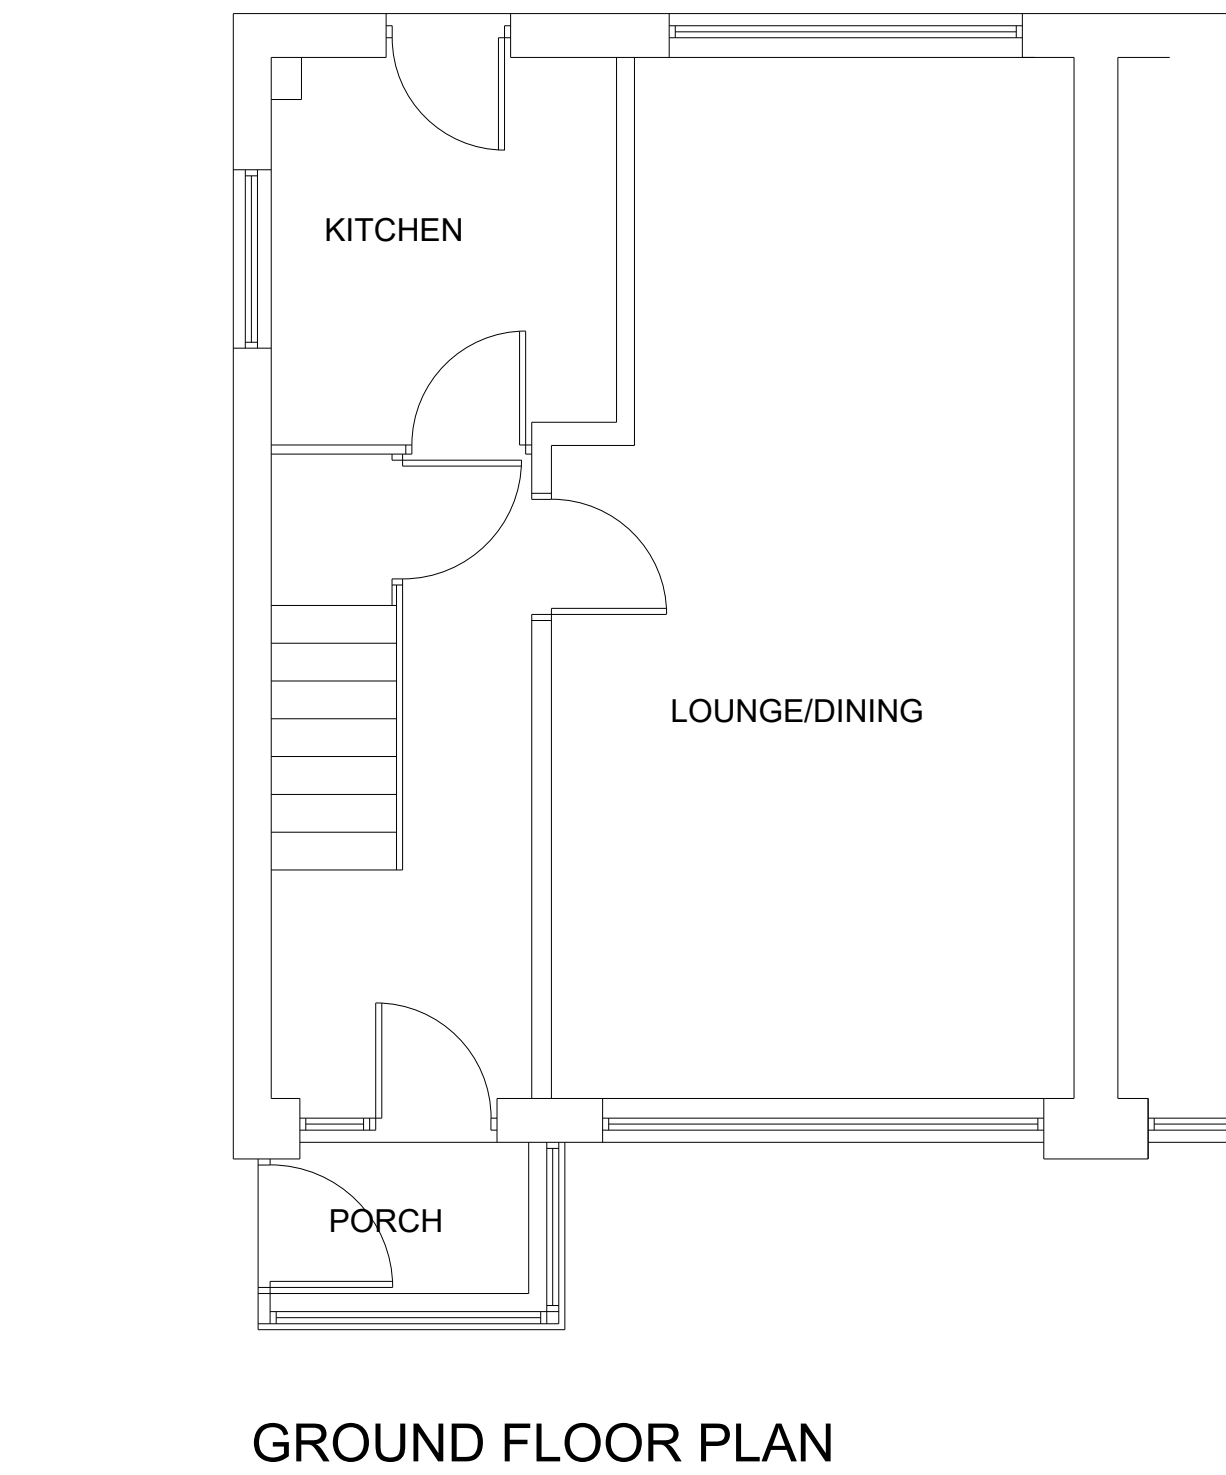


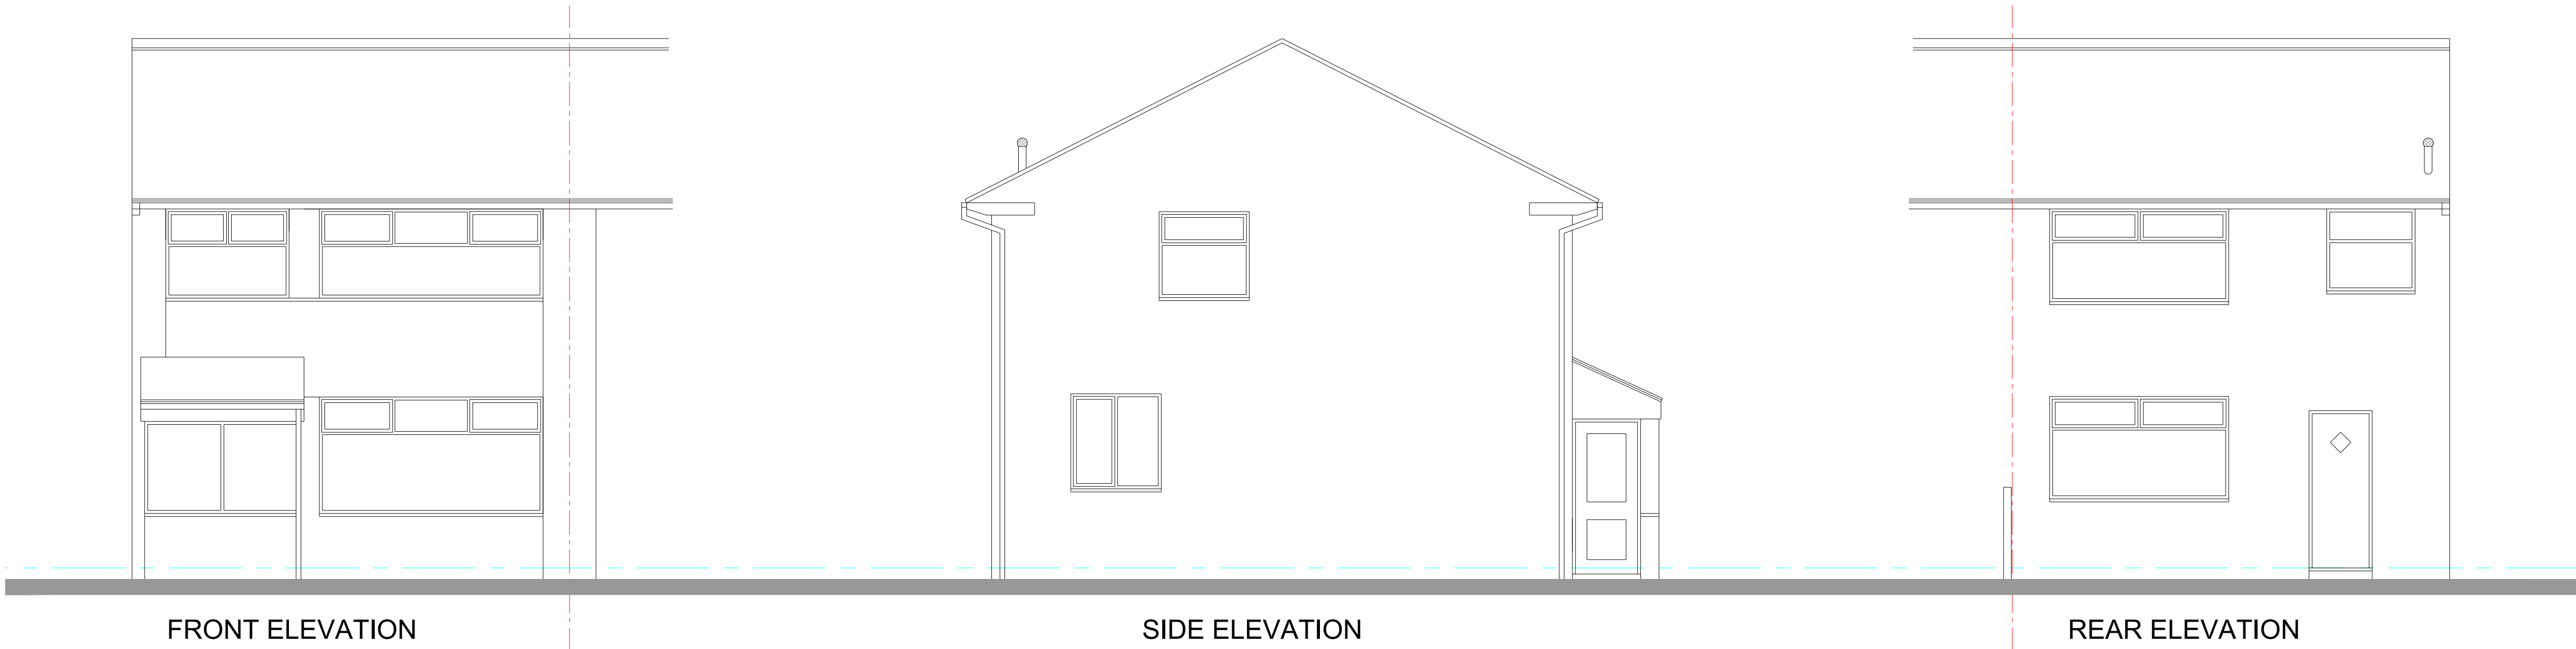

A		12-7-22	Block plan added
rev:	date:		description
		New Century House 176 Drake Street Rochdale OL16 1UP Tel: 01706 764880 Fax: 01706 764881 www.ajcockerassociates.co.uk mail@ajcockerassociates.co.uk	
		the mark of property professionalism worldwide	
Project:		scale: 1:50/1:200	
65 Ashley Close, Rochdale		date: May 2022	
Existing		drawn: NL	
Client: Saman Qayum		Dwg. Nr. S480-01-A	