




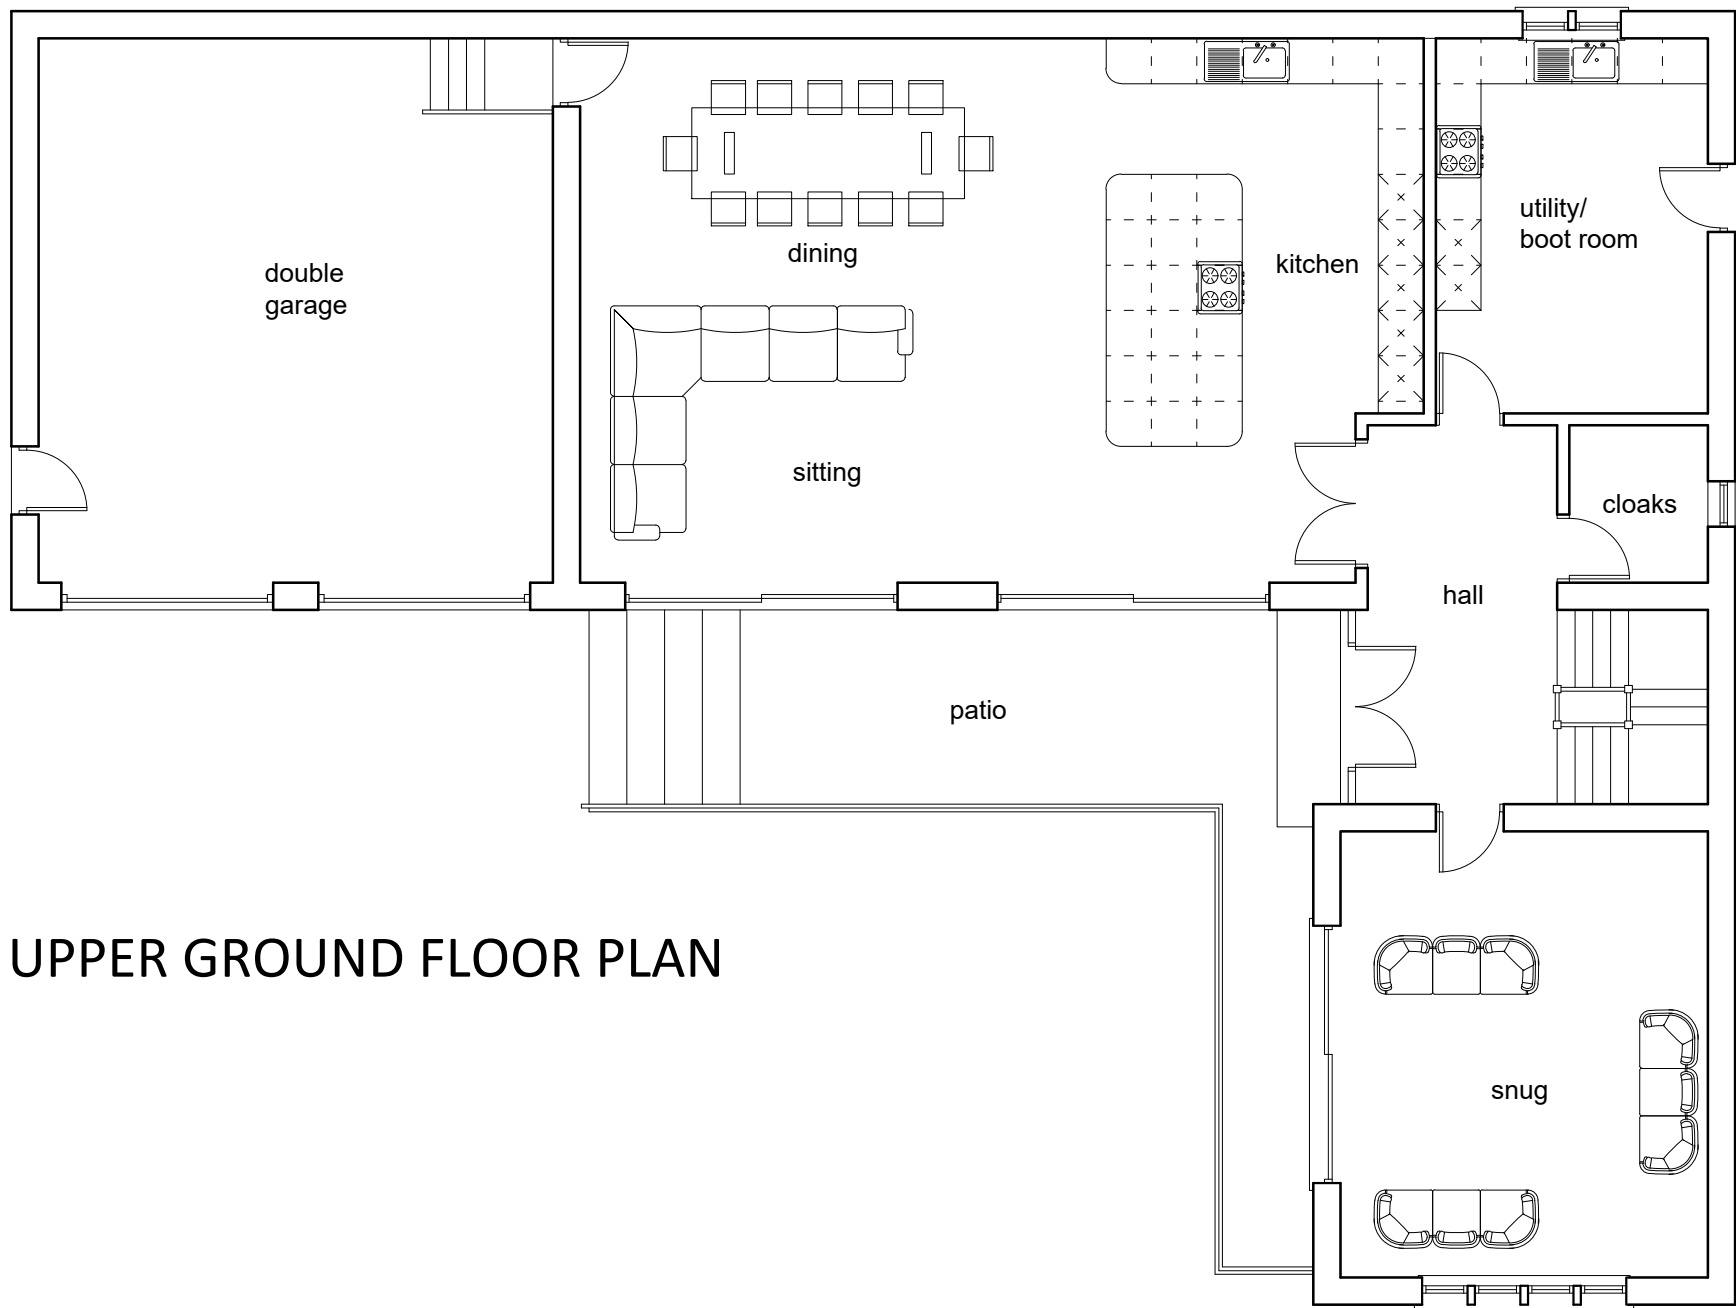


UPPER GROUND FLOOR PLAN

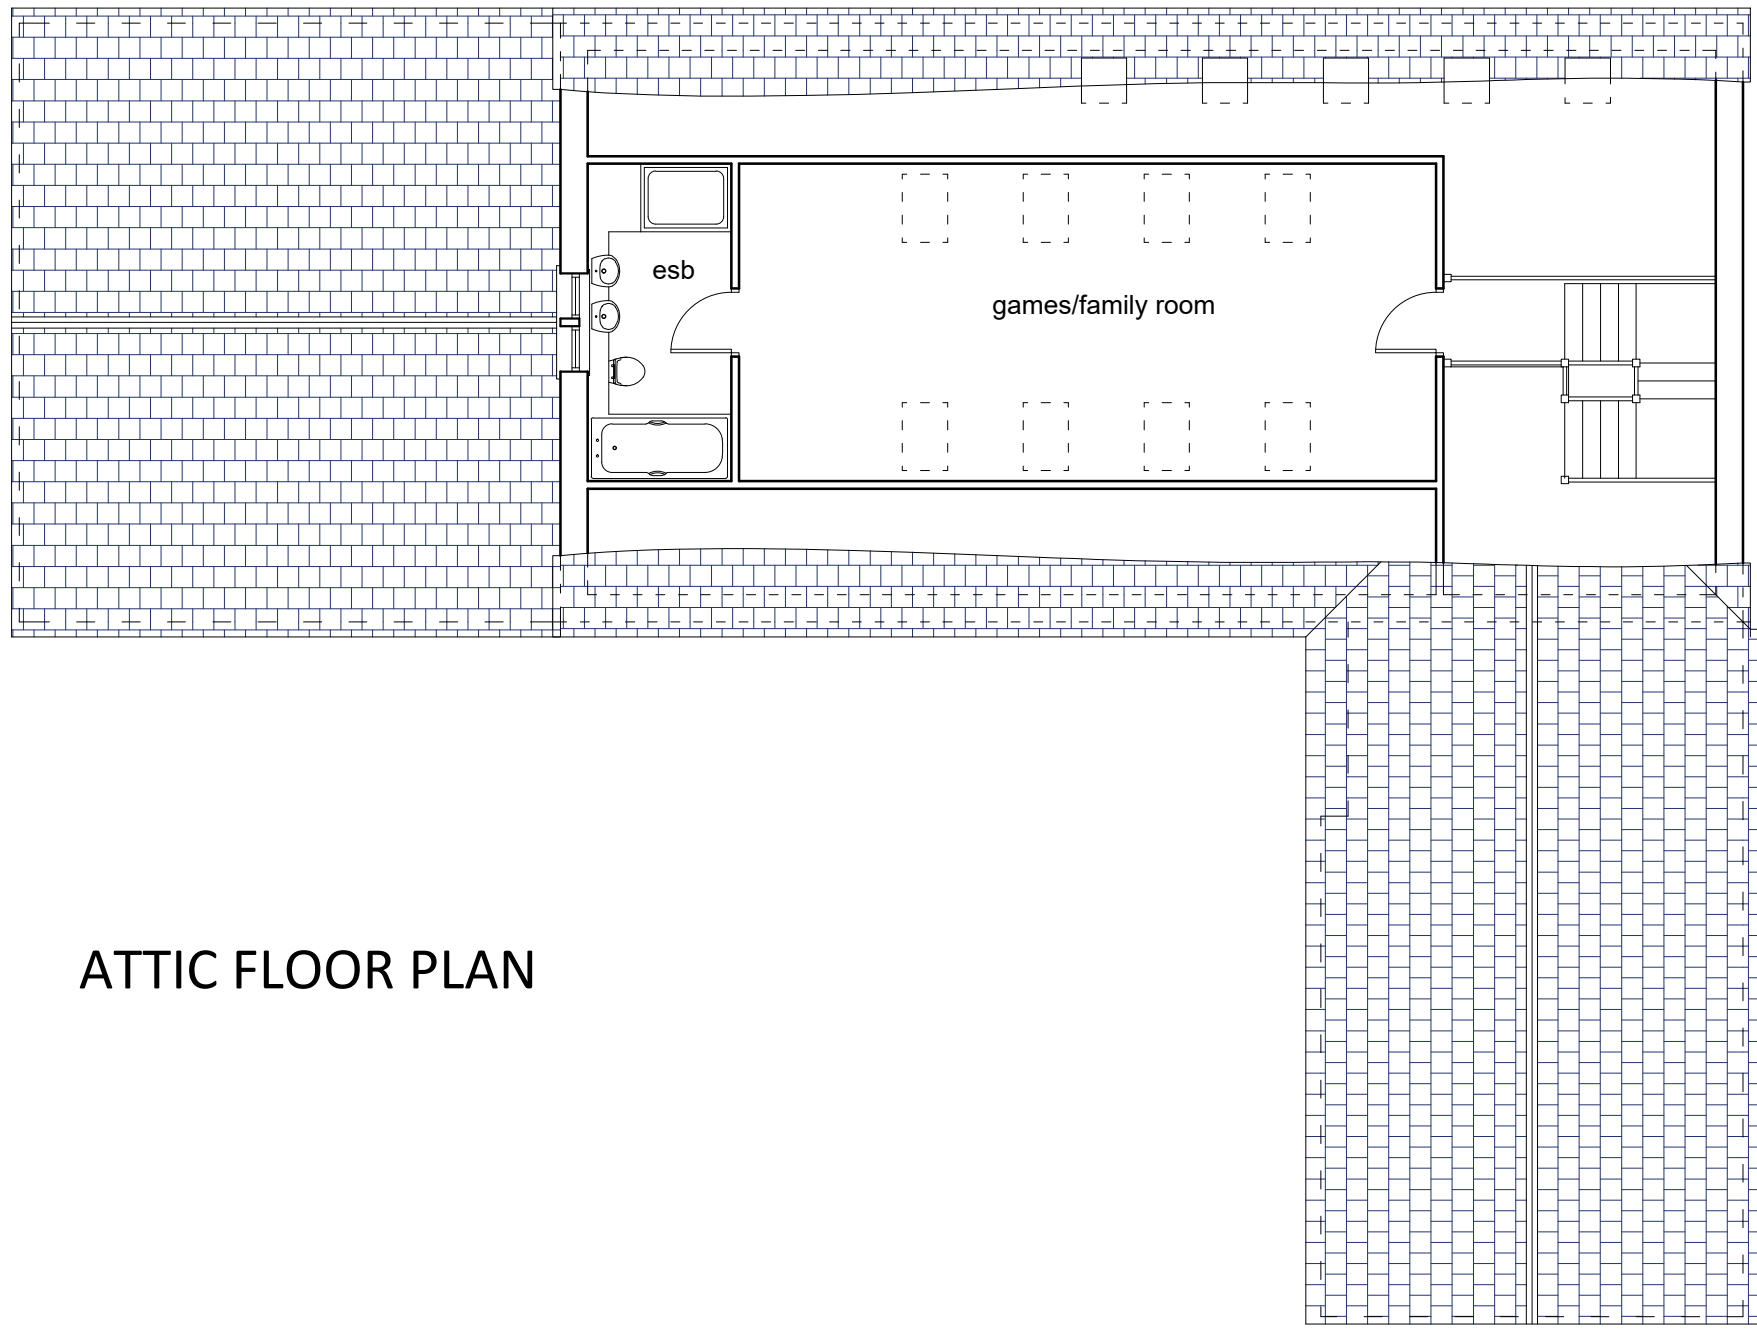


ATTIC FLOOR PLAN

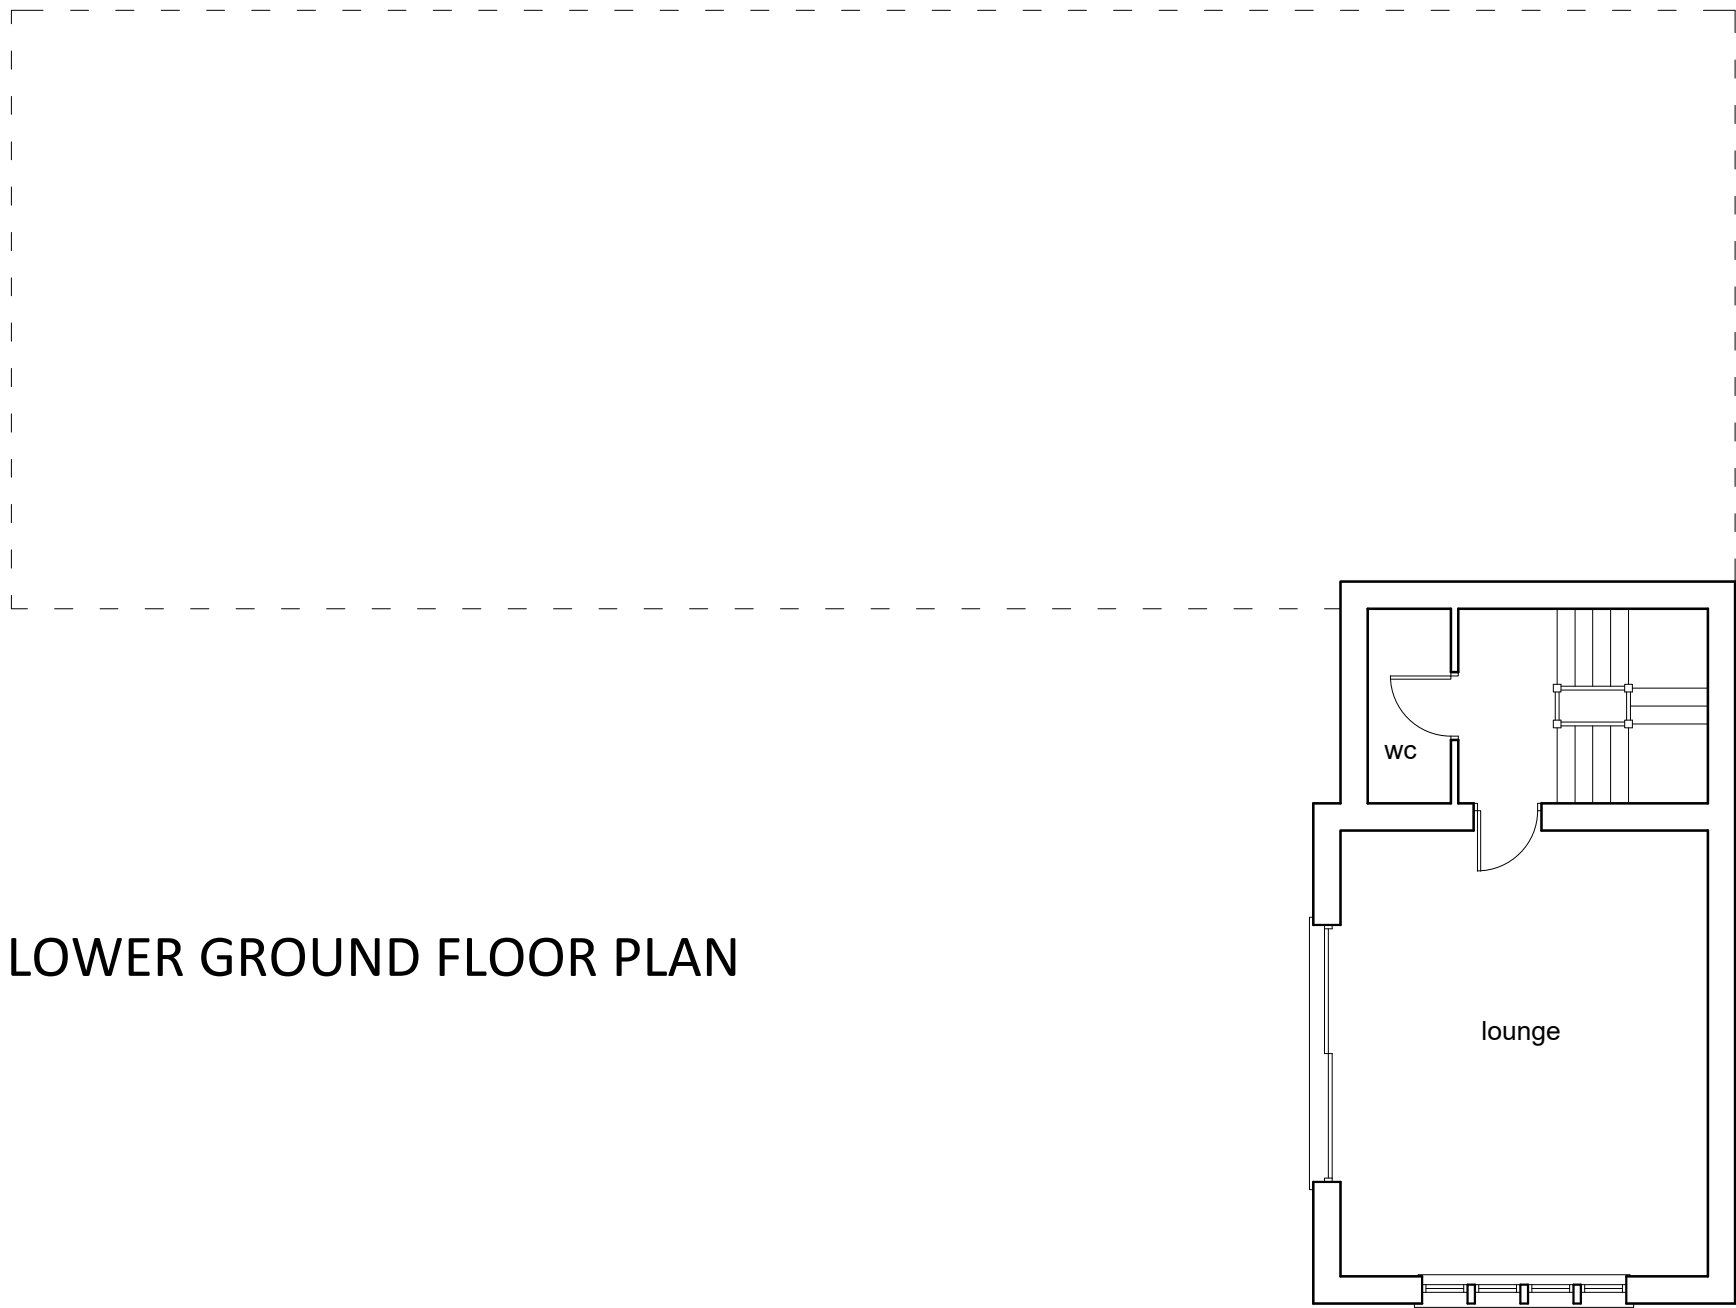


LOWER GROUND FLOOR PLAN

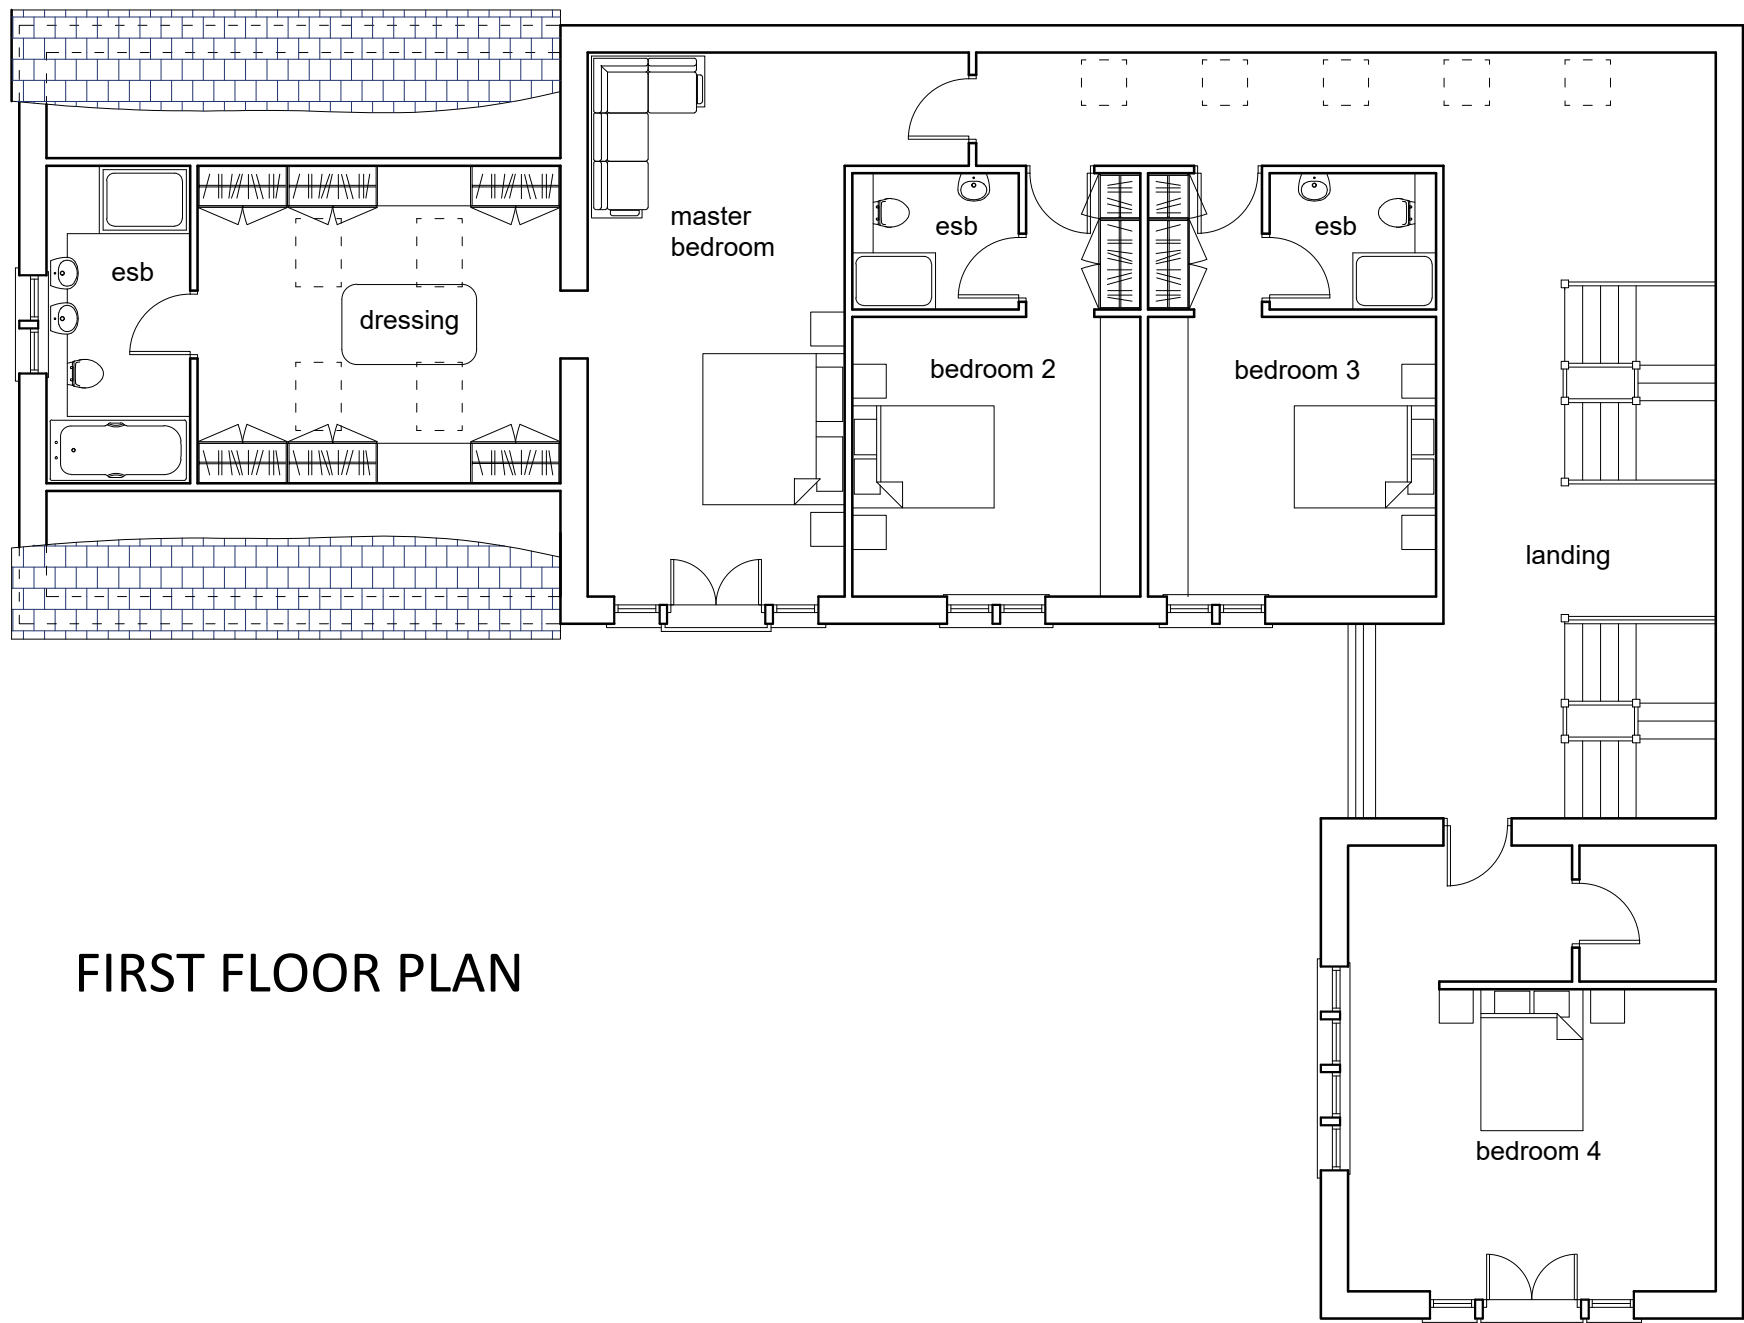

FIRST FLOOR PLAN

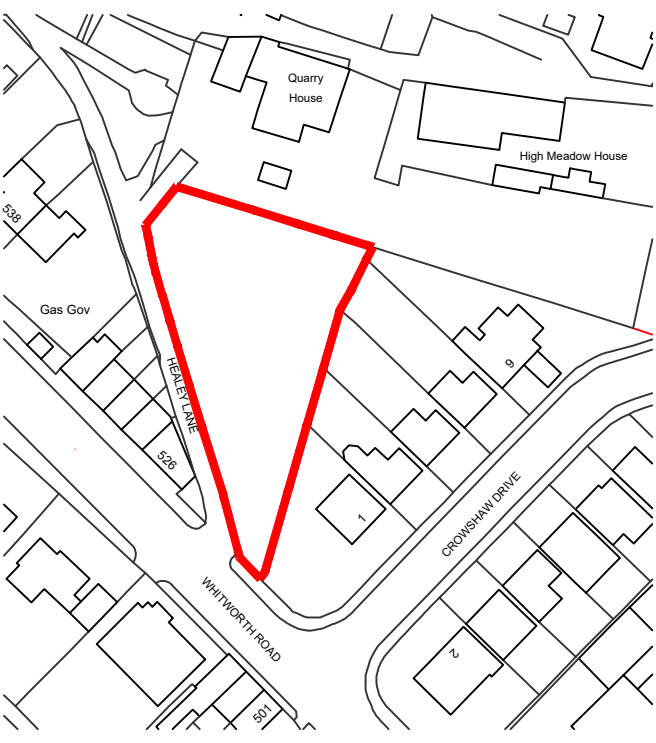

LOCATION PLAN 1:1250

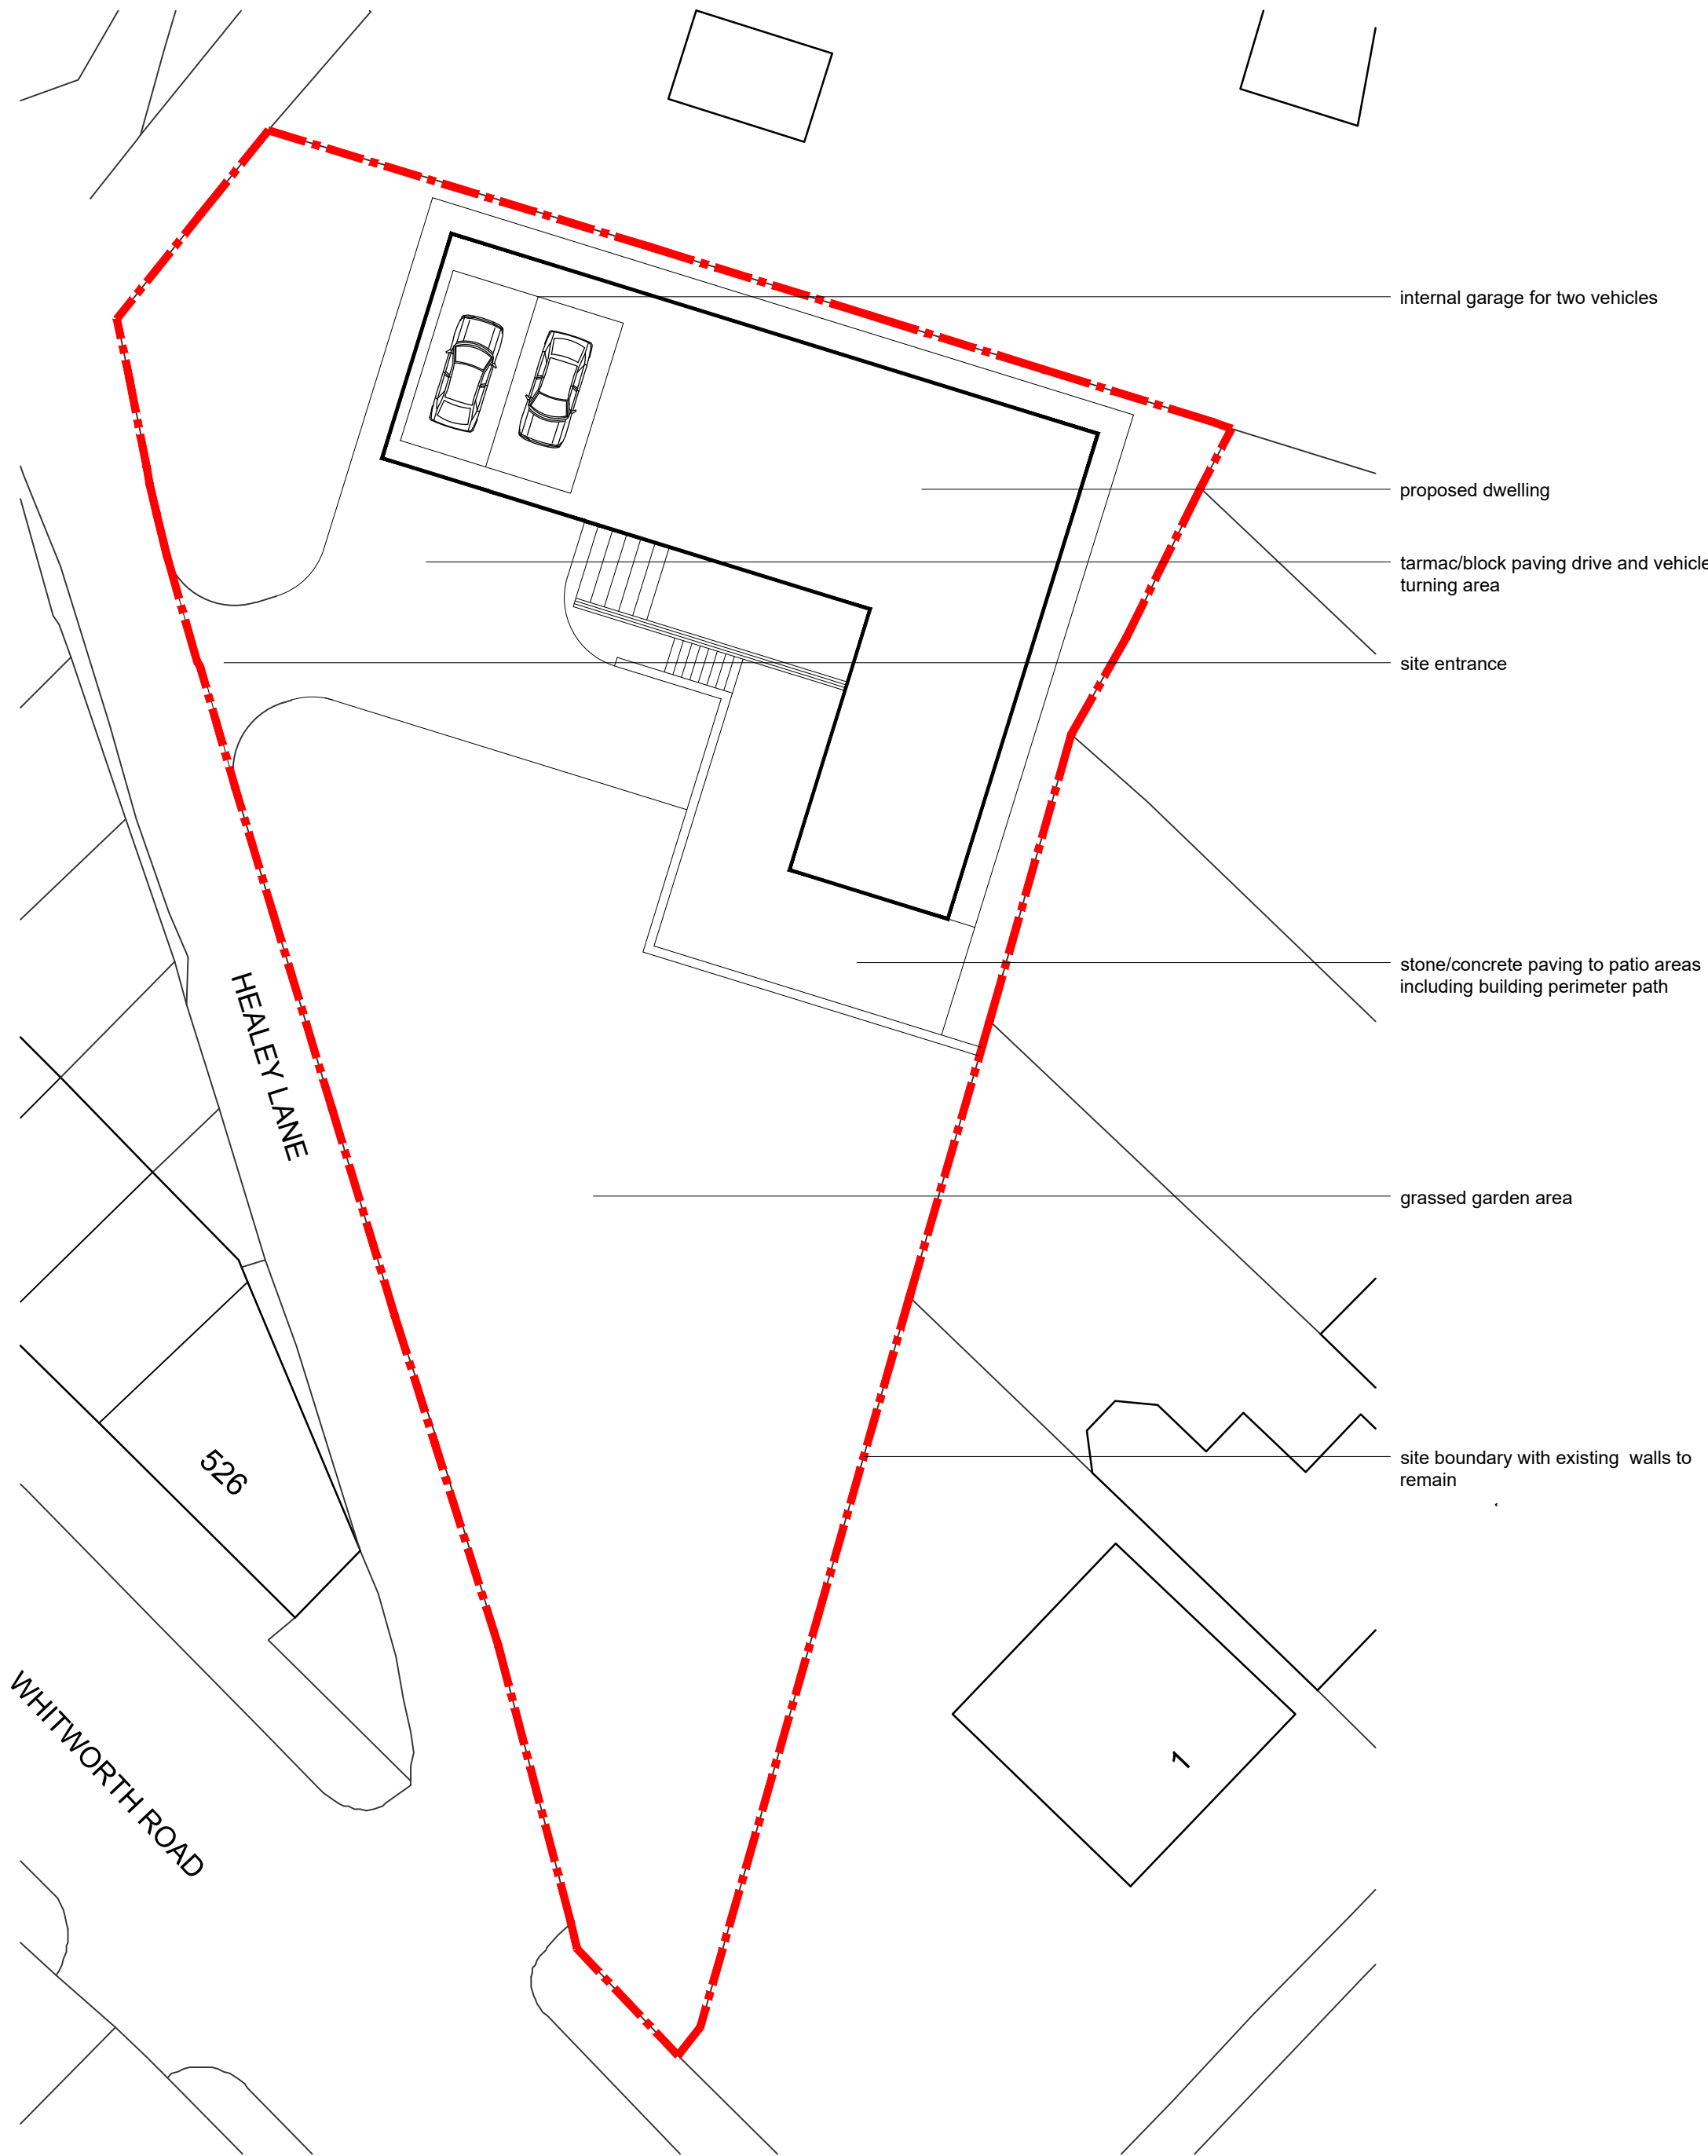

SITE/BLOCK PLAN 1:200