



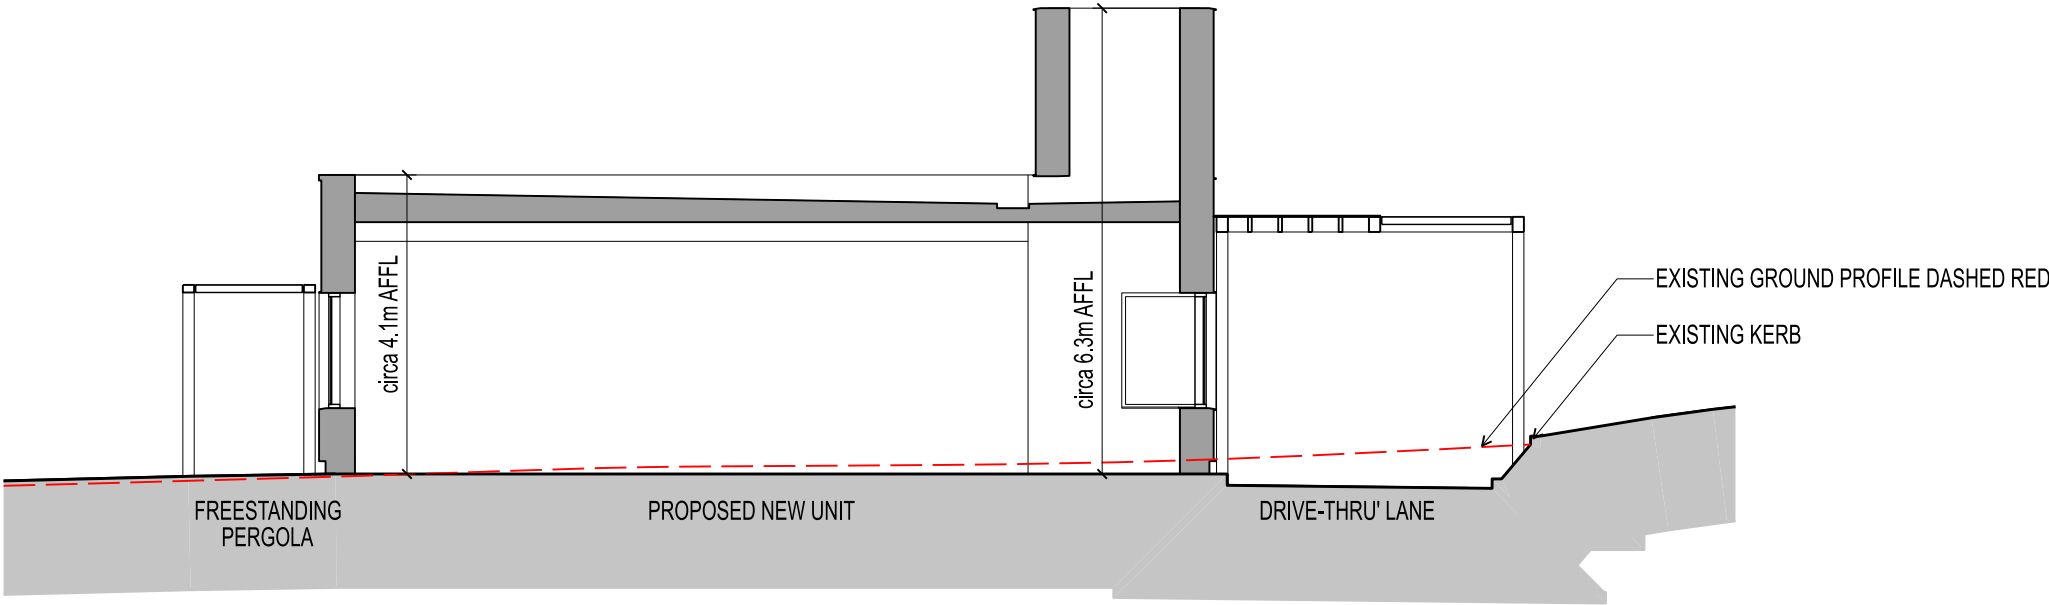

BUILDING SECTION AA
TAKEN THROUGH PICK-UP WINDOW LOOKING SOUTH WEST TOWARDS WHITEHALL STREET

REV.	DATE	NOTES	INIT.
------	------	-------	-------

CLIENT / PROJECT

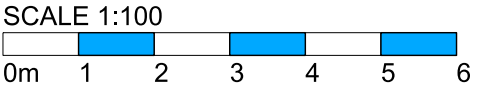

GLENBROOK

ST. MARYS GATE
ROCHDALE

DRAWING TITLE
PROPOSED BUILDING SECTION

STATUS
PLANNING

DATE	10.02.23	DRAWN	AJP	SCALE @ A3	1:100
------	----------	-------	-----	------------	-------

PROJECT NUMBER	UNIT / BLOCK	CI / SFB CODE	TYPE & NUMBER	REVISION LETTER
----------------	--------------	---------------	---------------	-----------------

DRAWING NO.	11390	PL	S01
-------------	-------	----	-----

Site Location Plans	L	GA Plans	P	Elevations	E
Sections	S	Details	D	Prefix: Colour	C

THE RATCLIFFE GROVES PARTNERSHIP

MANCHESTER
105 MANCHESTER ROAD
BURY LANCASHIRE BL9 0TD
T. 0161 797 6000 E. manchester@rgp.uk.com
www.rgp.uk.com



LONDON
19 BEDFORD ROW
LONDON WC1R 4EB
T. 020 7600 6666 E. london@rgp.uk.com

