

Datum 97.00m

existing construction to be removed shown in dashed detail

new windows to be coloured plastic frames with double glazed units

existing window openings at GF+FF level to be removed as shown; infil blockwork to be finished with matching render

REAR ELEVATION
scale 1-50



Datum 97.00m

GABLE ELEVATION
scale 1-50

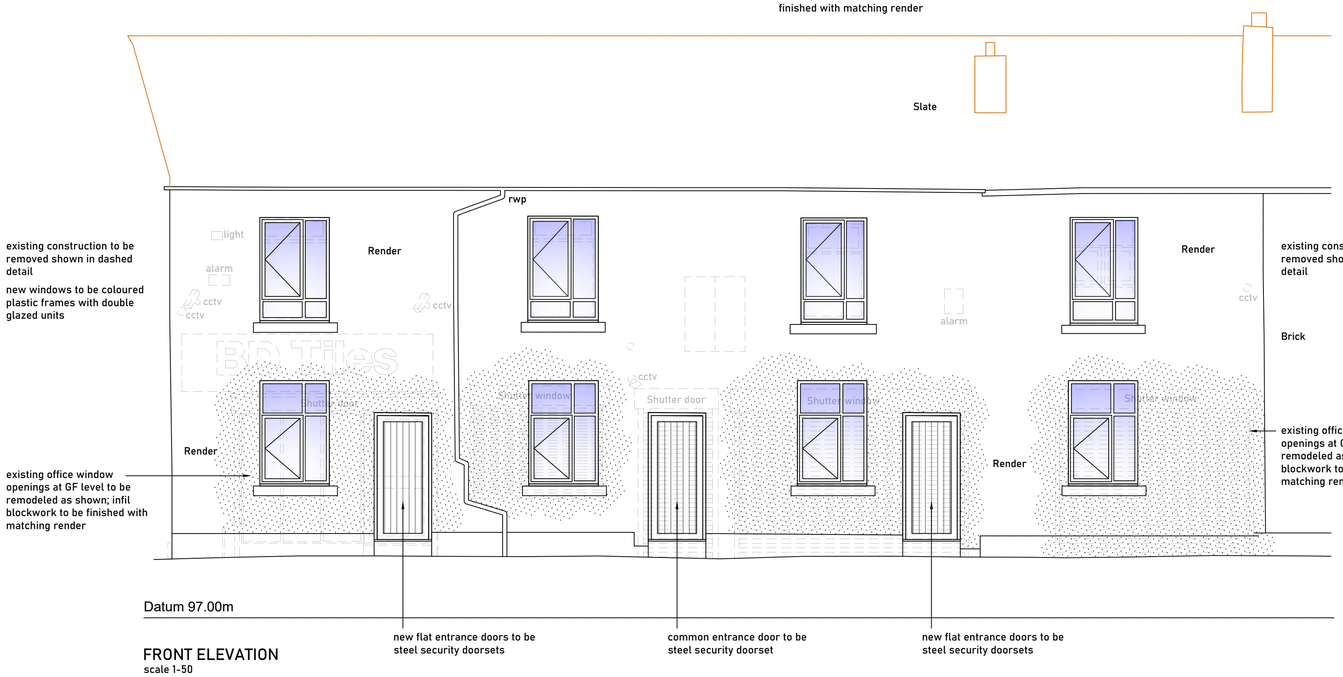

existing construction to be removed shown in dashed detail

new windows to be coloured plastic frames with double glazed units

existing office window openings at GF level to be remodeled as shown; infil blockwork to be finished with matching render

existing construction to be removed shown in dashed detail

Brick

existing office window openings at GF level to be remodeled as shown; infil blockwork to be finished with matching render

Datum 97.00m

new flat entrance doors to be steel security doorsets

common entrance door to be steel security doorset

new flat entrance doors to be steel security doorsets

FRONT ELEVATION
scale 1-50

rev:	date:	description
-	-	-

AJ COCKER ASSOCIATES
CHARTERED BUILDING SURVEYORS

New Century House
176 Drake Street
Rochdale
OL16 1UP
Tel: 01706 764880
Fax: 01706 764881
www.ajcockerassociates.co.uk
mail@ajcockerassociates.co.uk

RICS the mark of property professionalism worldwide

Project:
297-303 Oldham Road Rochdale

PROPOSALS: GF & FF PLANS

Client: Mr Sarwar

scale: as noted@A1
date: June 22
drawn: IS

Dwg. Nr. S477-02