






General Notes

All site dimensions shall be verified by the Contractor on site prior to commencing any works.

Do not scale from this drawing.

Only work to written dimensions.

This drawing is the property of Fletcher-Rae (UK) Limited (t/a Fletcher-Rae) and copyright is reserved by them. The drawing is not to be copied or disclosed by or to any unauthorised persons without the prior written consent of Fletcher-Rae (UK) Limited.

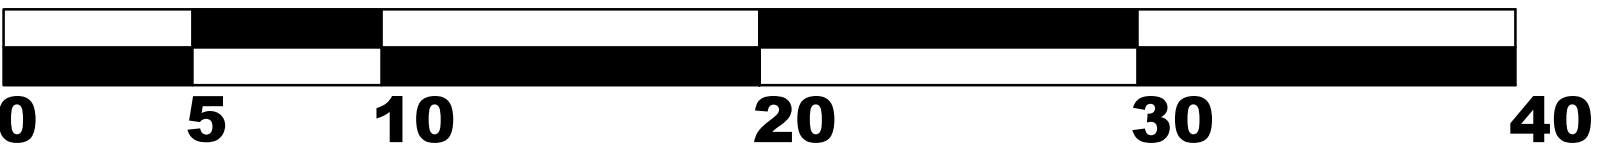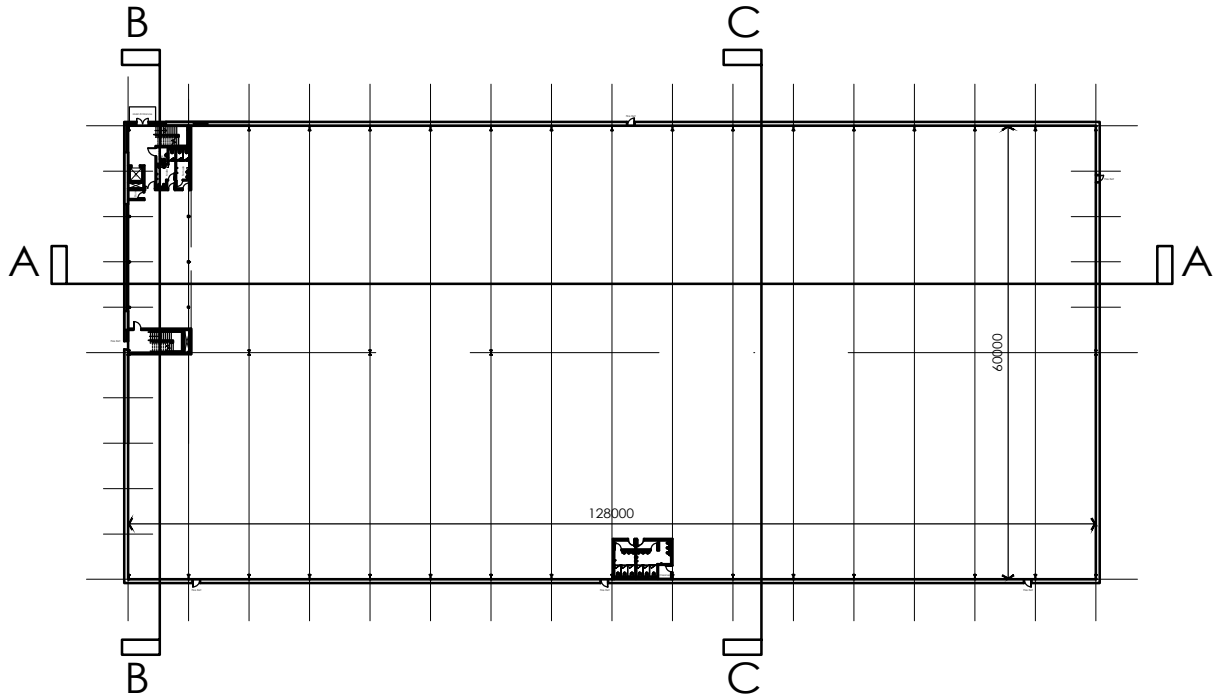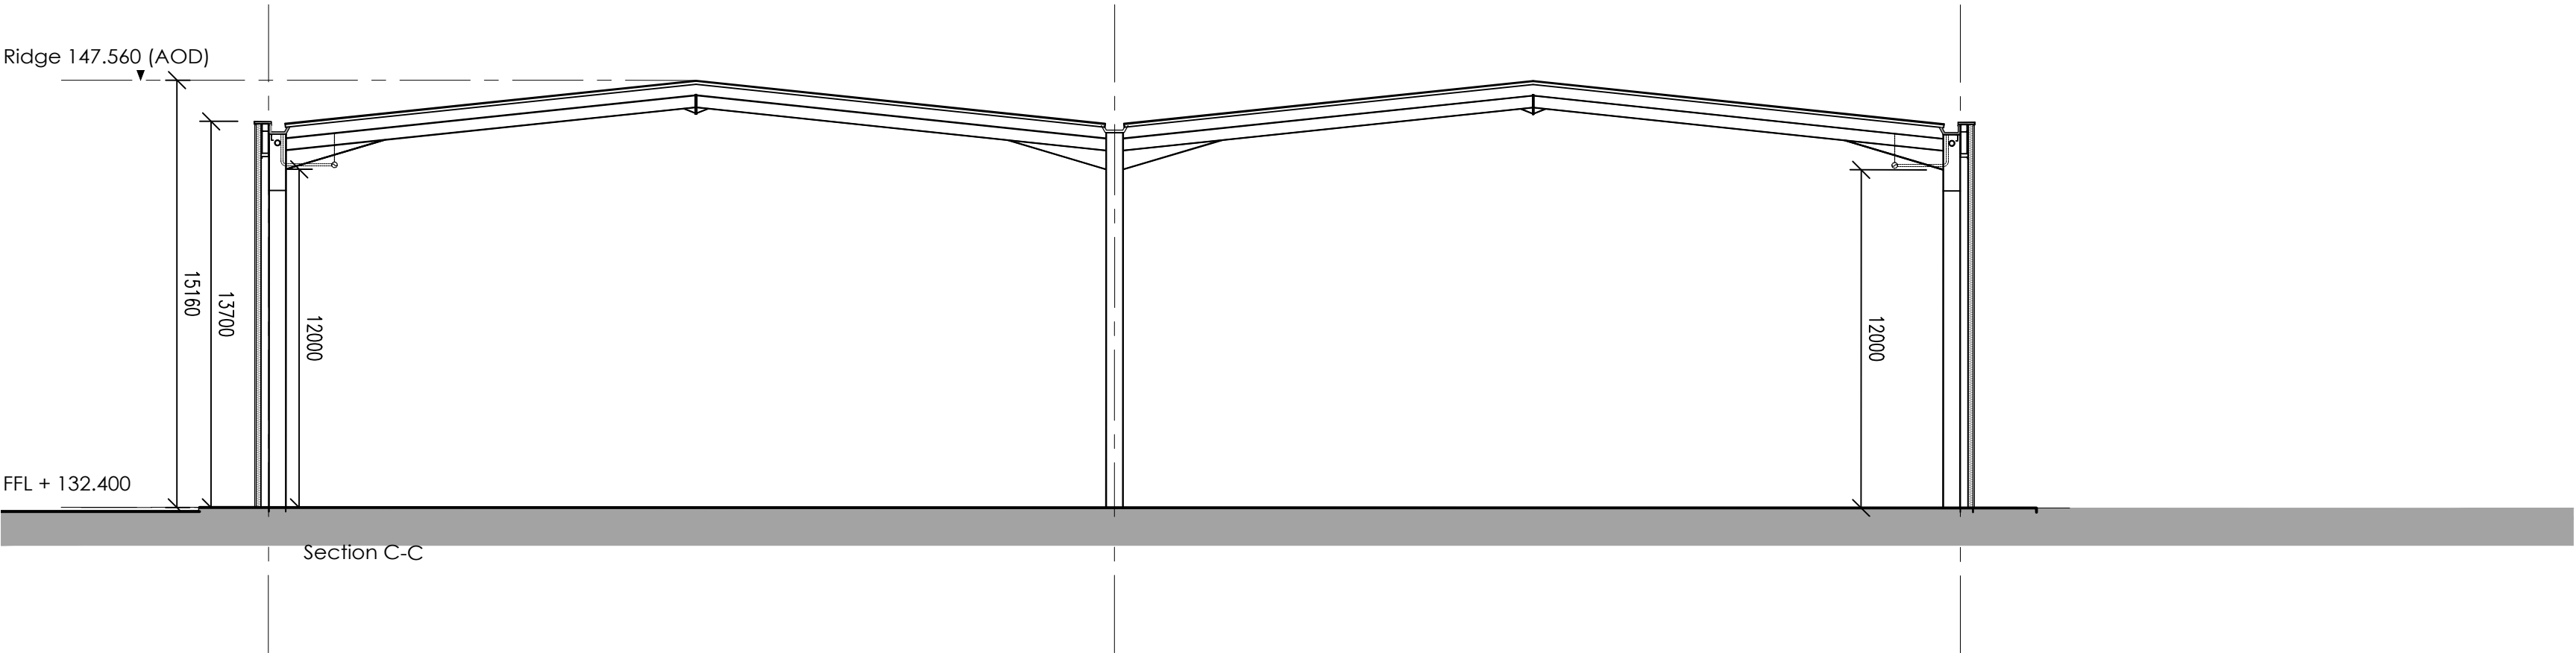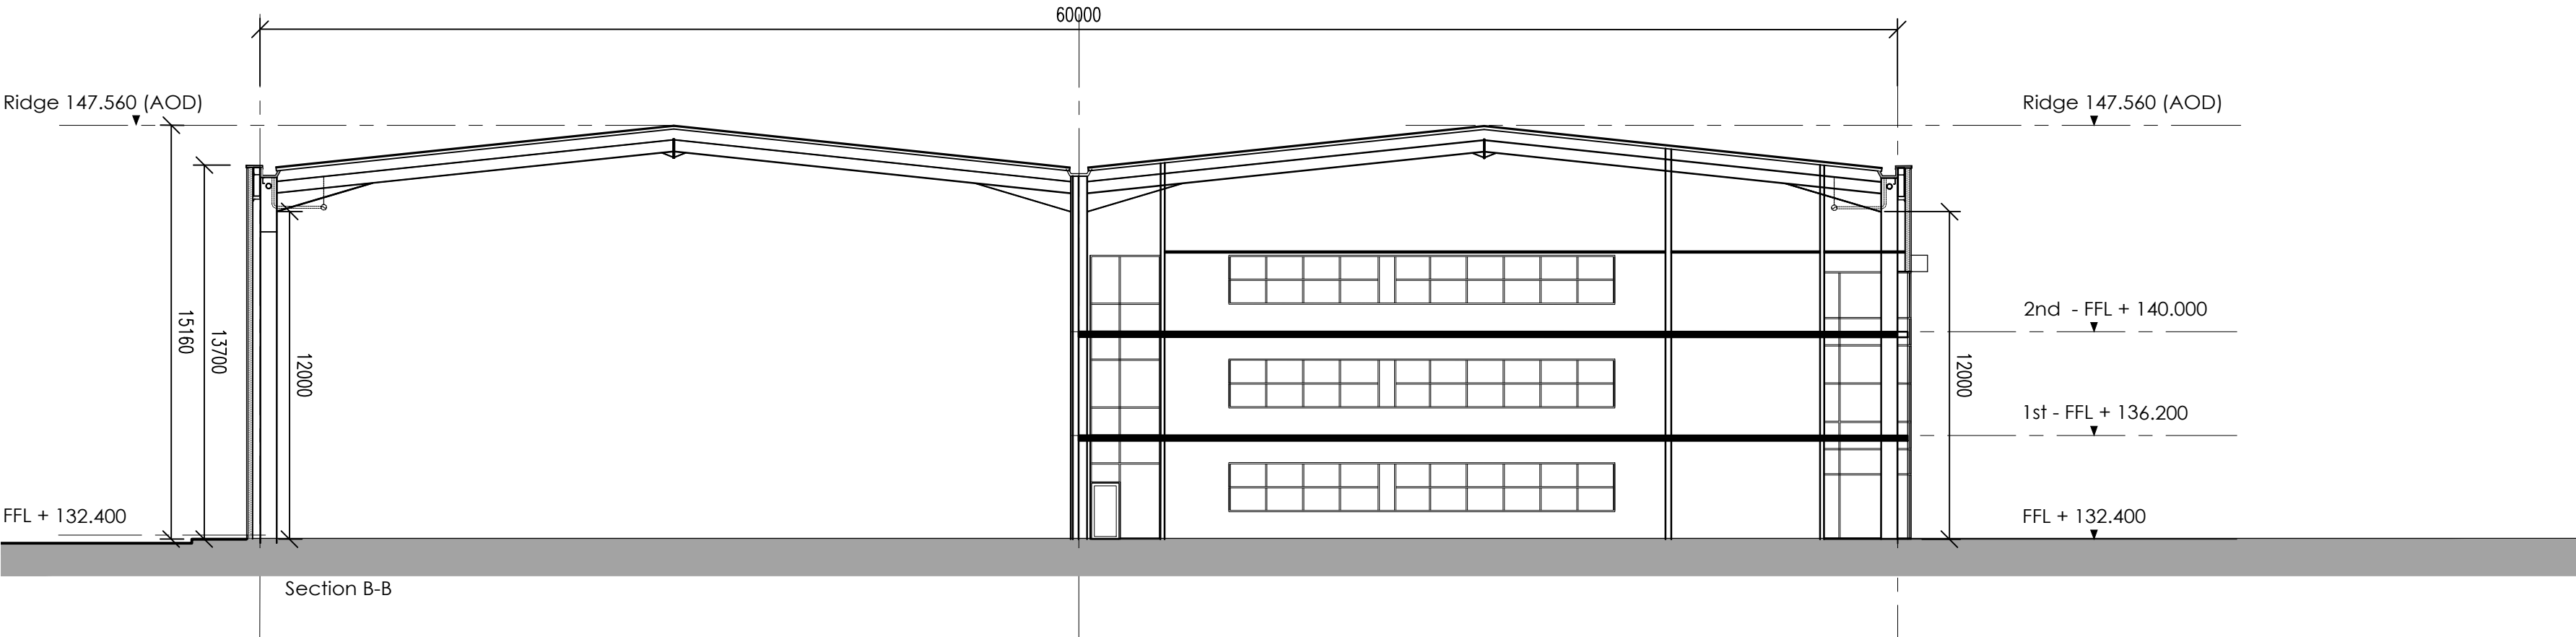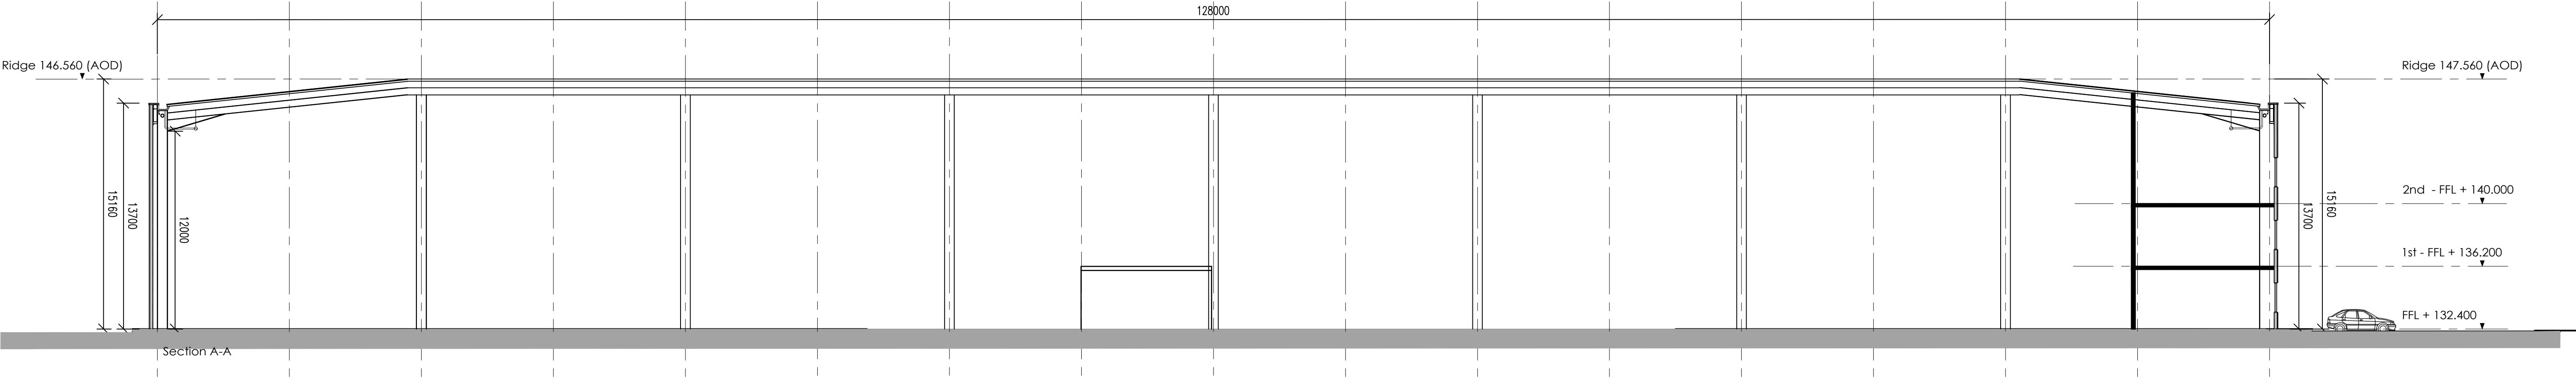

P02	Proposed FFL raised from 131.40m to 132.40m	29.09.21	JB
Revision	P01 Issued for Planning	27.08.21	JB

Scale 1:200@A1
Status PL
Drawn by JB
Date 27.08.21
Client
Yeagate Ltd

Project
Birch Business Park

Drawing Description
Proposed Elevations - Unit B

Drawing No. 21033_PL07 Rev. P02

fletcher|rae
Architects | Master Planners | Designers

Hill Quays, 5 Jordan Street, Manchester, M15 4PY

t +44 (0)161 242 1140
f +44 (0)161 242 1141
w www.fletcher-rae.com
e info@fletcher-rae.com