



EXISTING FRONT ELEVATION
1 : 50




EXISTING SIDE ELEVATION
1 : 50




EXISTING REAR ELEVATION
1 : 50


Material Finishes	
ITEM	DESCRIPTION
01	Natural Aslar Stone
02	Natural Rubble Stone Wall with Areas of Red Brick Infill
03	White Painted Render
04	Natural Slate Roof
05	Natural Stone Cill
06	Natural Stone Head
07	Dressed Stone Surround
08	White uPVC Window
09	White uPVC Door
10	Velux Roof Light

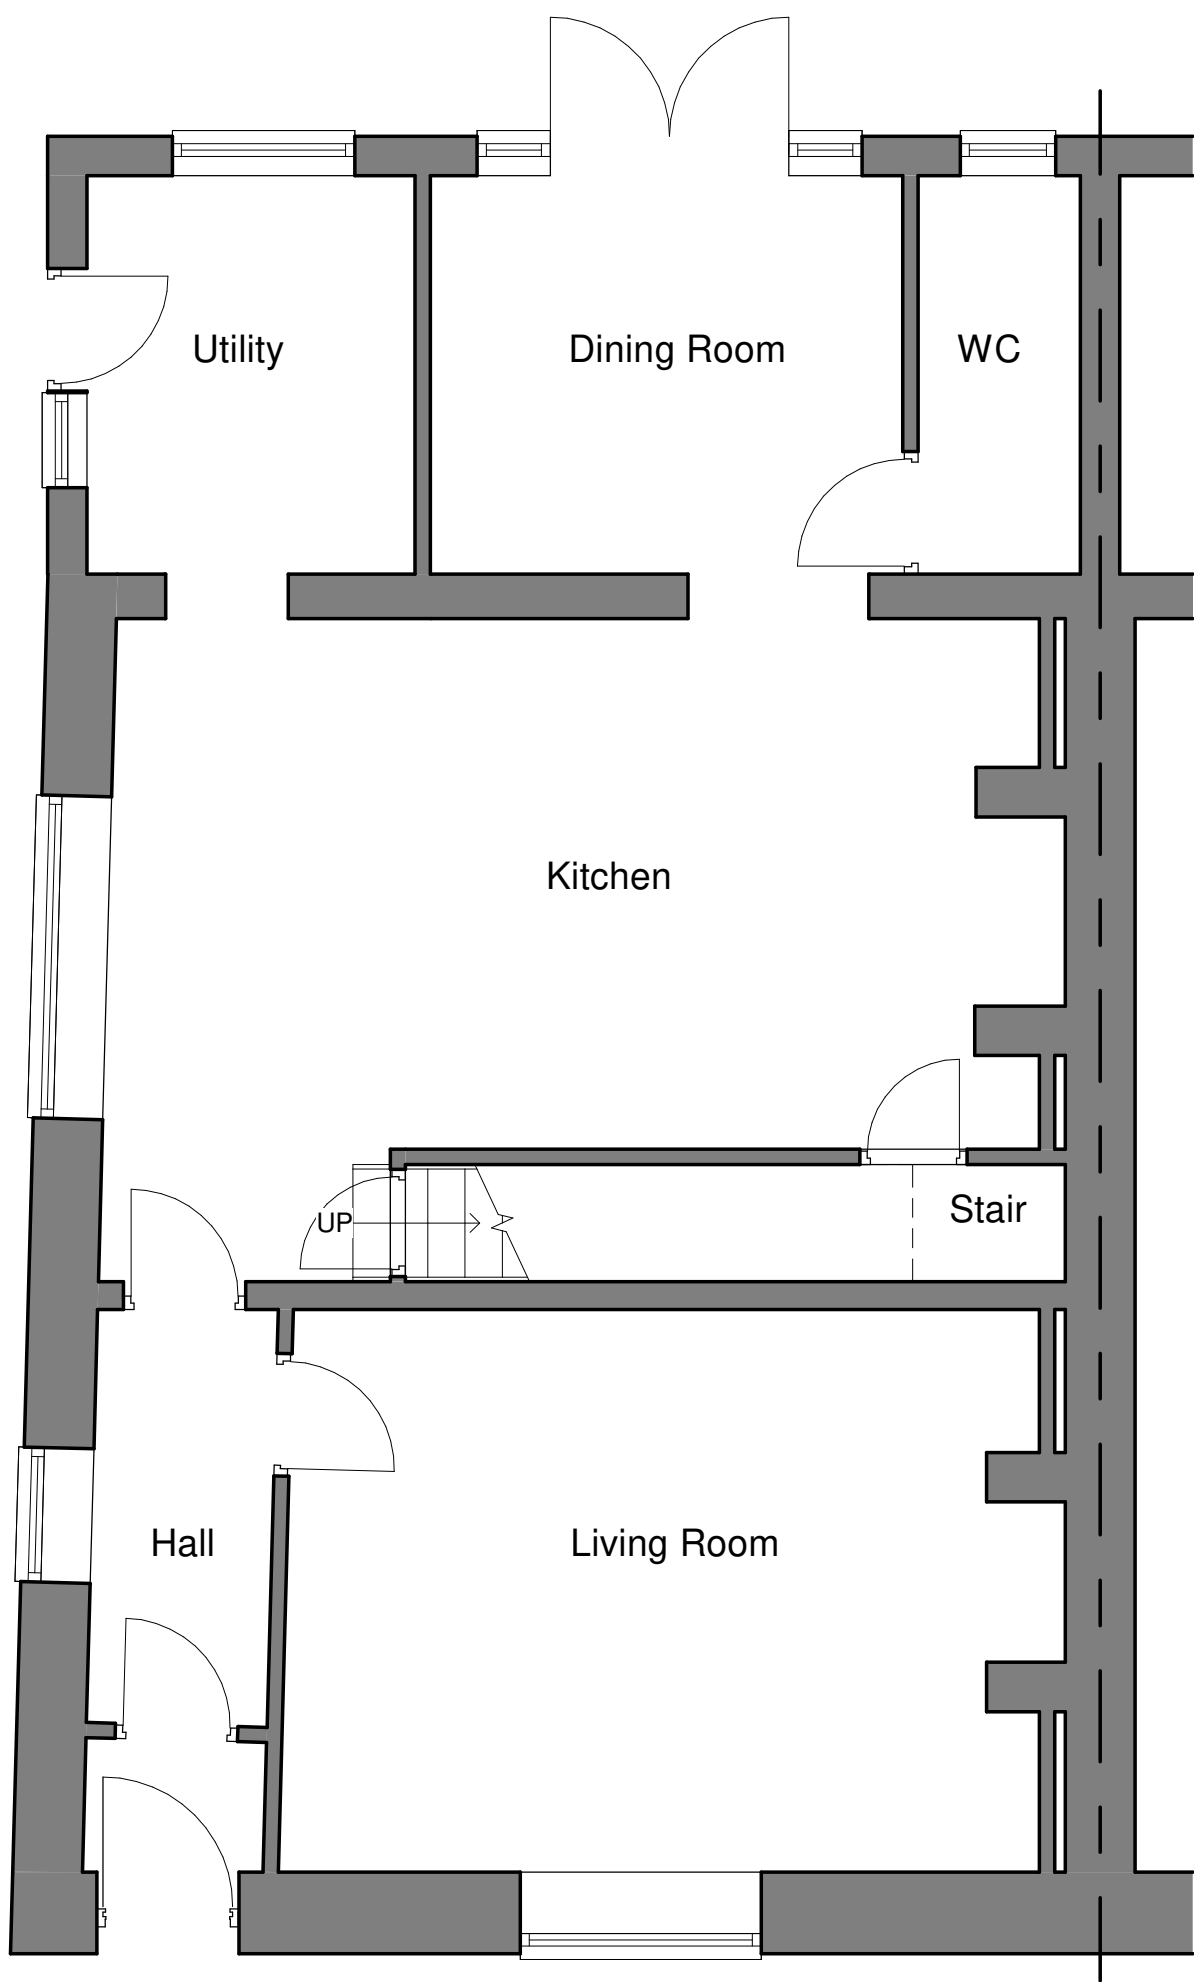

EXISTING GROUND FLOOR PLAN
1 : 50

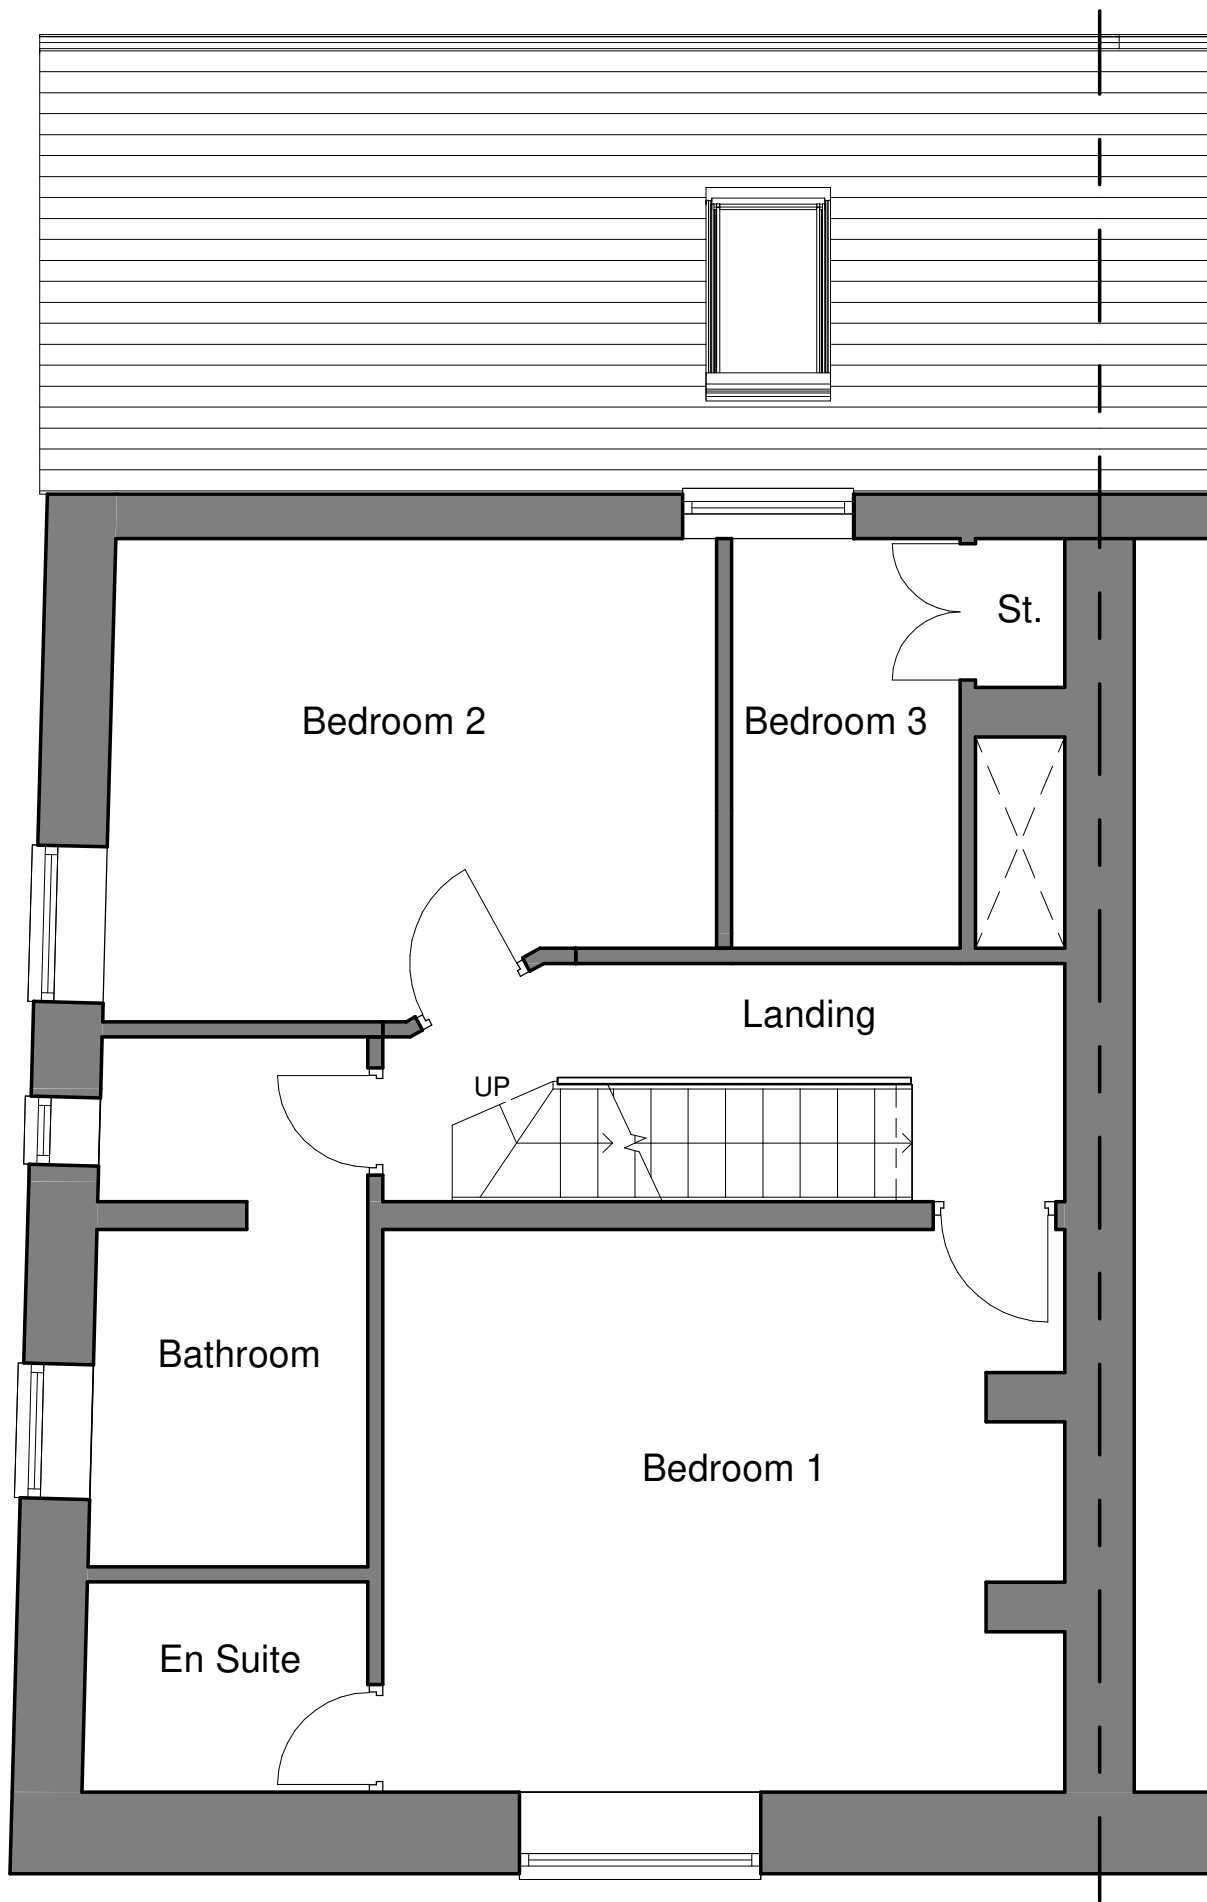

EXISTING FIRST FLOOR PLAN
1 : 50

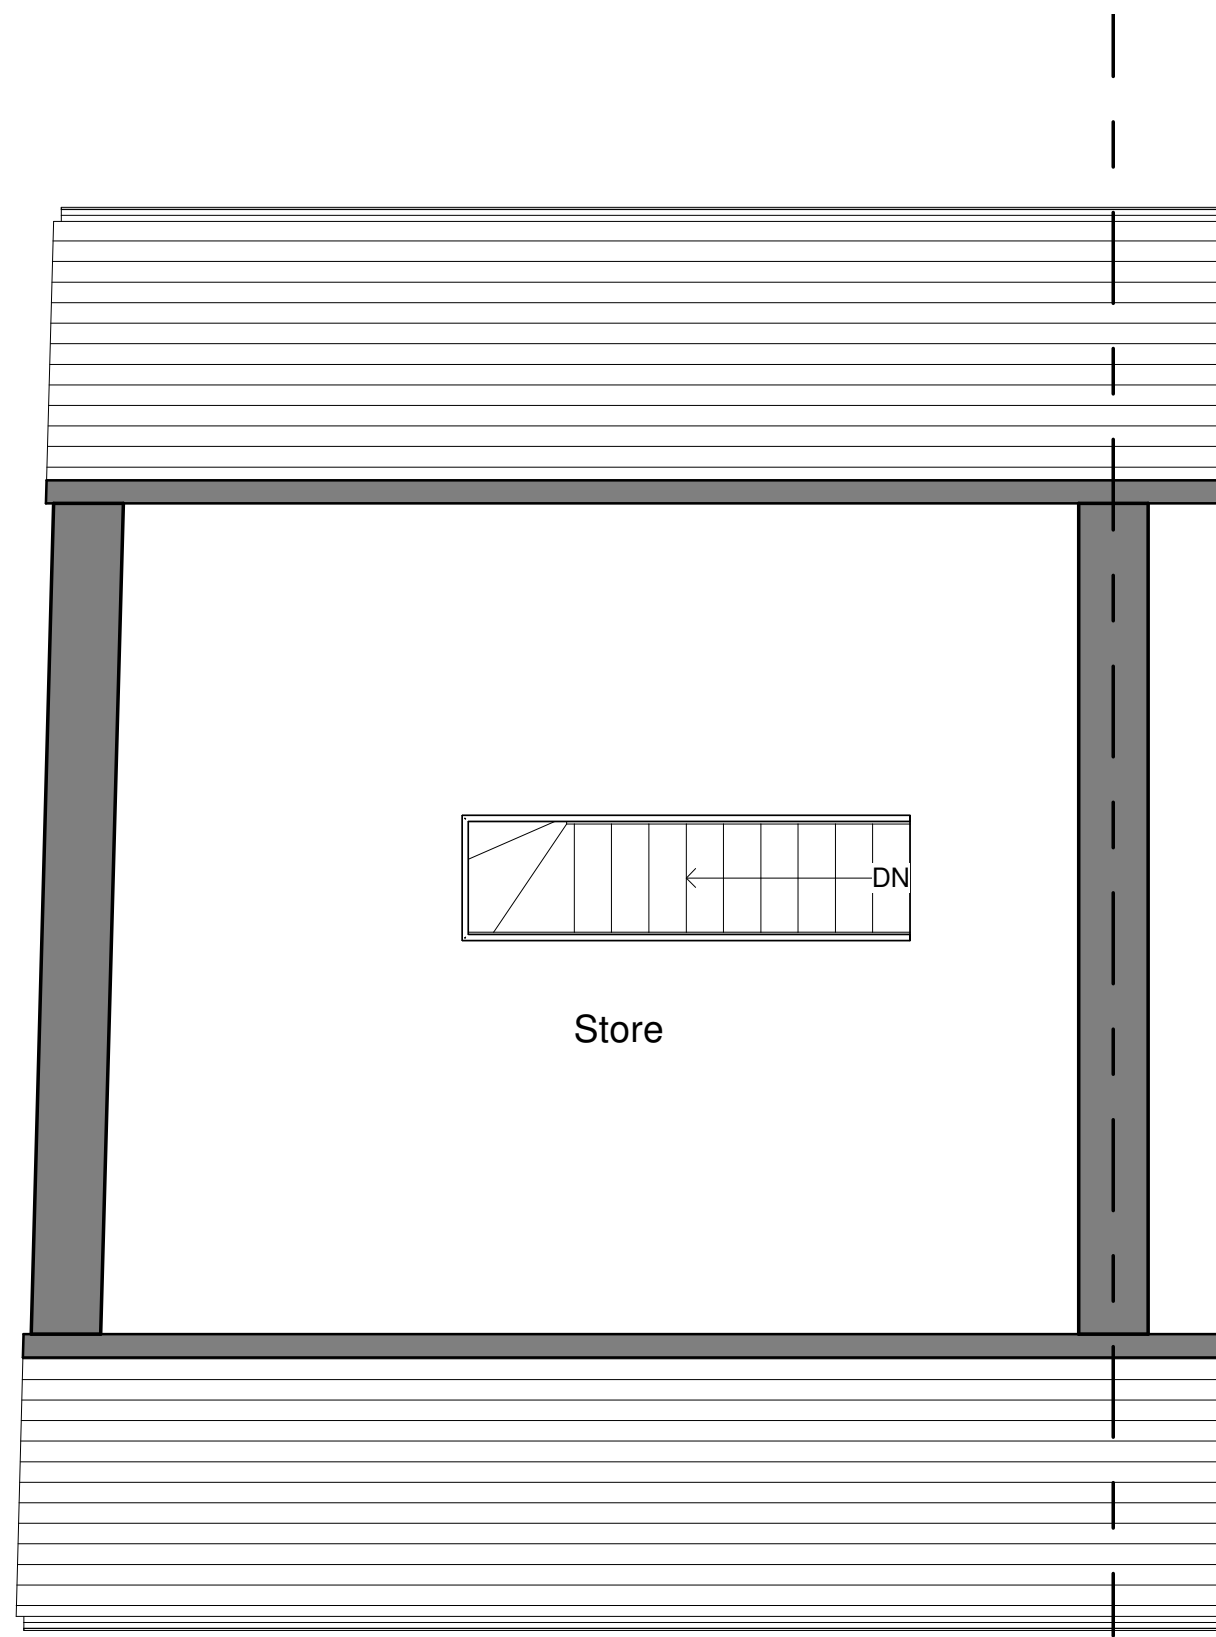

EX SECOND FLOOR PLAN
1 : 50

