


Date Received: 03.07.23	Date Returned: 18.07.23
Checked by: RZM	

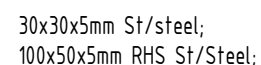


Door DGSu.1: Exterior View: Sections 1-1, 2-2	
DRAWING STATUS	Approval


Rm10 8PN
Tel: 0845 371 4450
Fax: 0845 371 4455

TEL:

Section 1-1

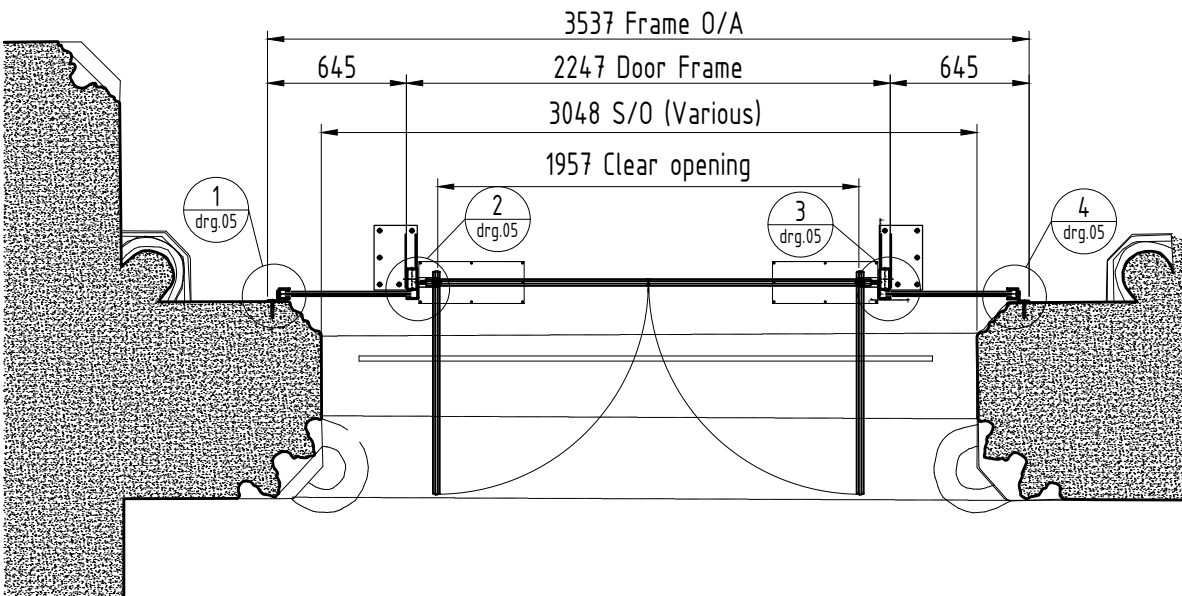

Section 2-2

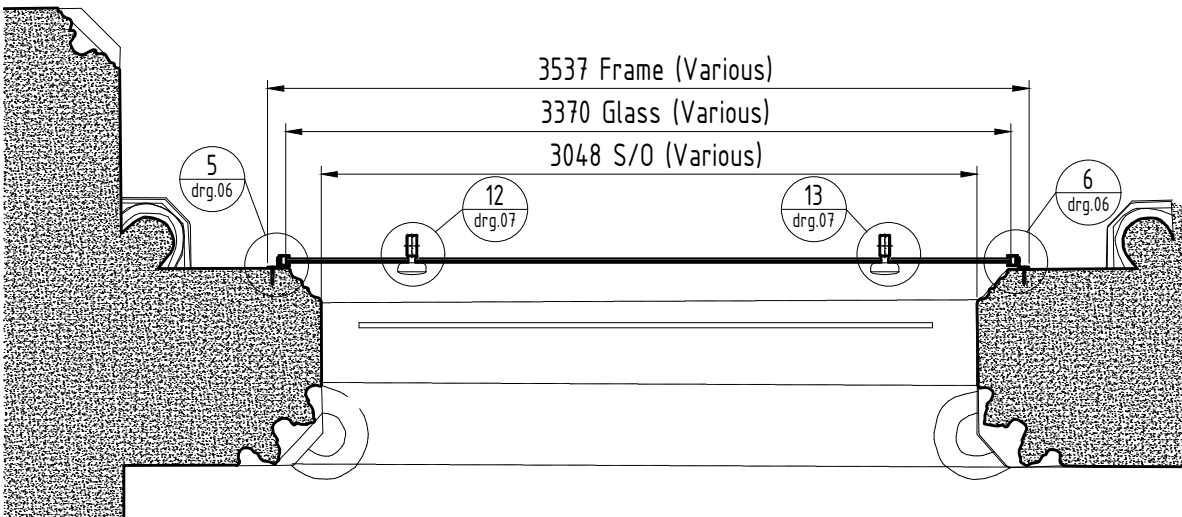

C COPYRIGHT & DESIGN COPYRIGHT & DESIGN RIGHT 2008	PROJECT/SITE ADDRESS: Rochdale Town Hall
	TEL:
	FAX:

GLASS & GENERAL
www.glassandgeneral.com
Unit 4 Heathway Industrial Estate Manchester Way Dagenham Essex
Rm10 8PN
Tel: 0845 371 4450
Fax: 0845 371 4455


REVISIONS
01 - as per comments
02 - New details for radar sensors
03 - as per comments
04 - as per comments
05 - as per comments

08 - as per comments	30.06.2023
07 - Glass thickness changed	20.06.2023
DATE 12/04/23	DRAWN by RZH
CHECKED by	Project M.
SCALE 1:35@A3	Rev. 08
DRAWING REF.	02
DRAWING TITLE	Door DG3d.1. Sections 1-1, 2-2
DRAWING STATUS	Approval


Note: CDM regulations will apply to status approval of drawings and manufacture will only commence on receipt of 'A' status approval of drawings issued.

C = TO BE AMENDED - Drawings to be resubmitted.
B = APPROVED WITH AMENDMENTS - Drawings to be resubmitted with final amendments included.
A = APPROVED FOR PRODUCTION, NO COMMENTS - Procurement of materials, manufacture and installation to commence.


Detail A (DG3d.1)

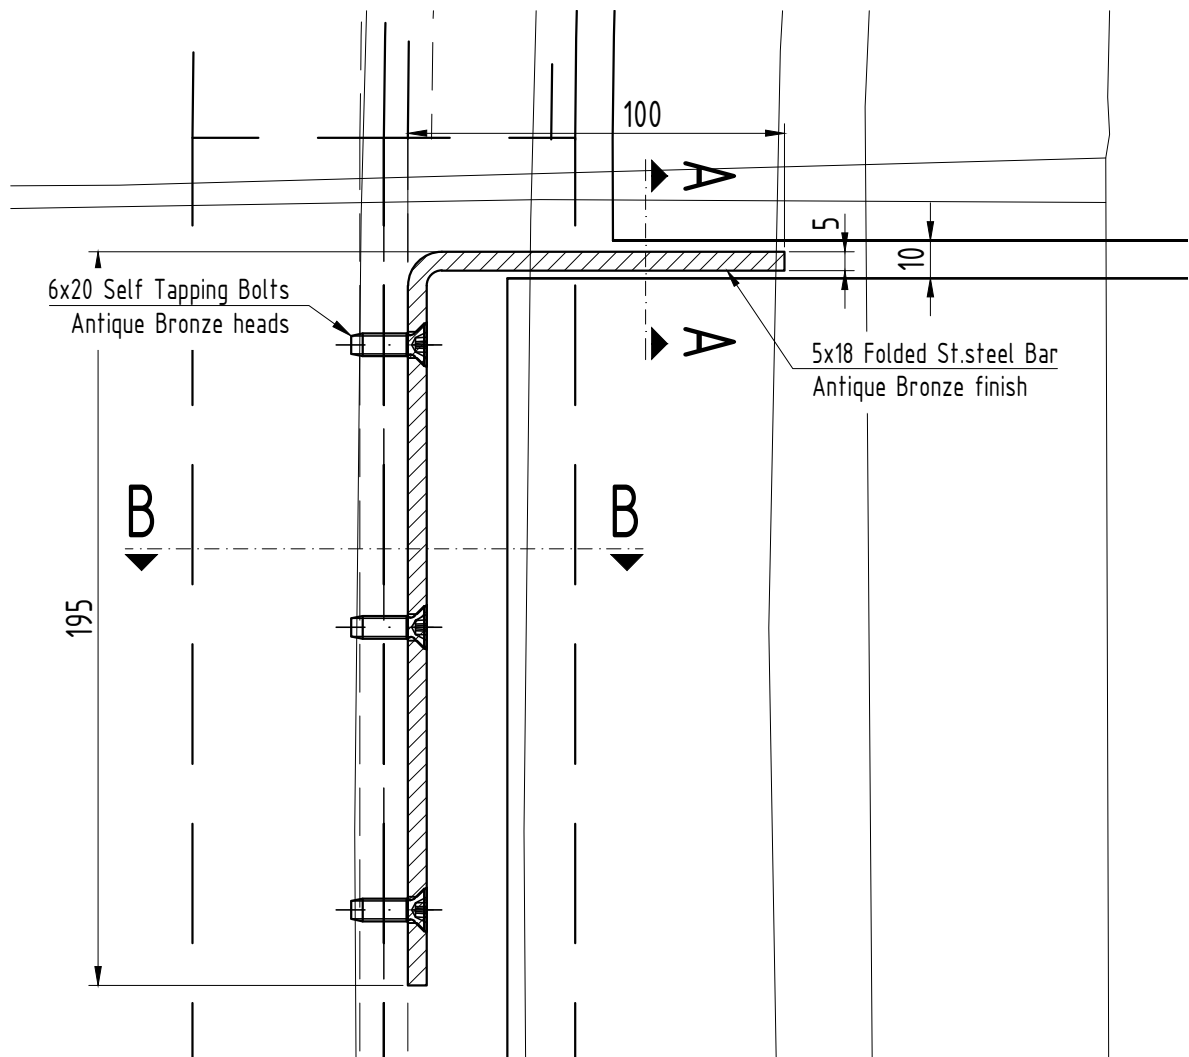

Section A-A (DG3d.1)

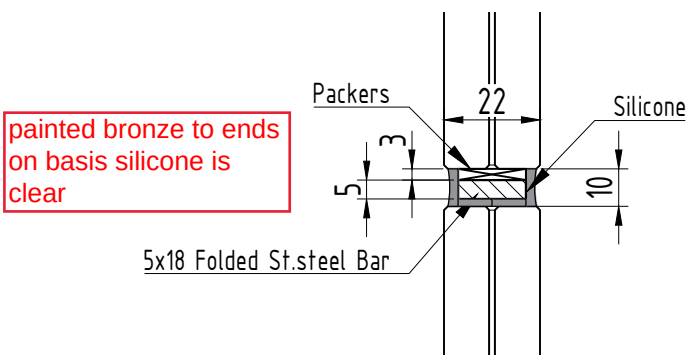


Section B-B (DG3d.1)

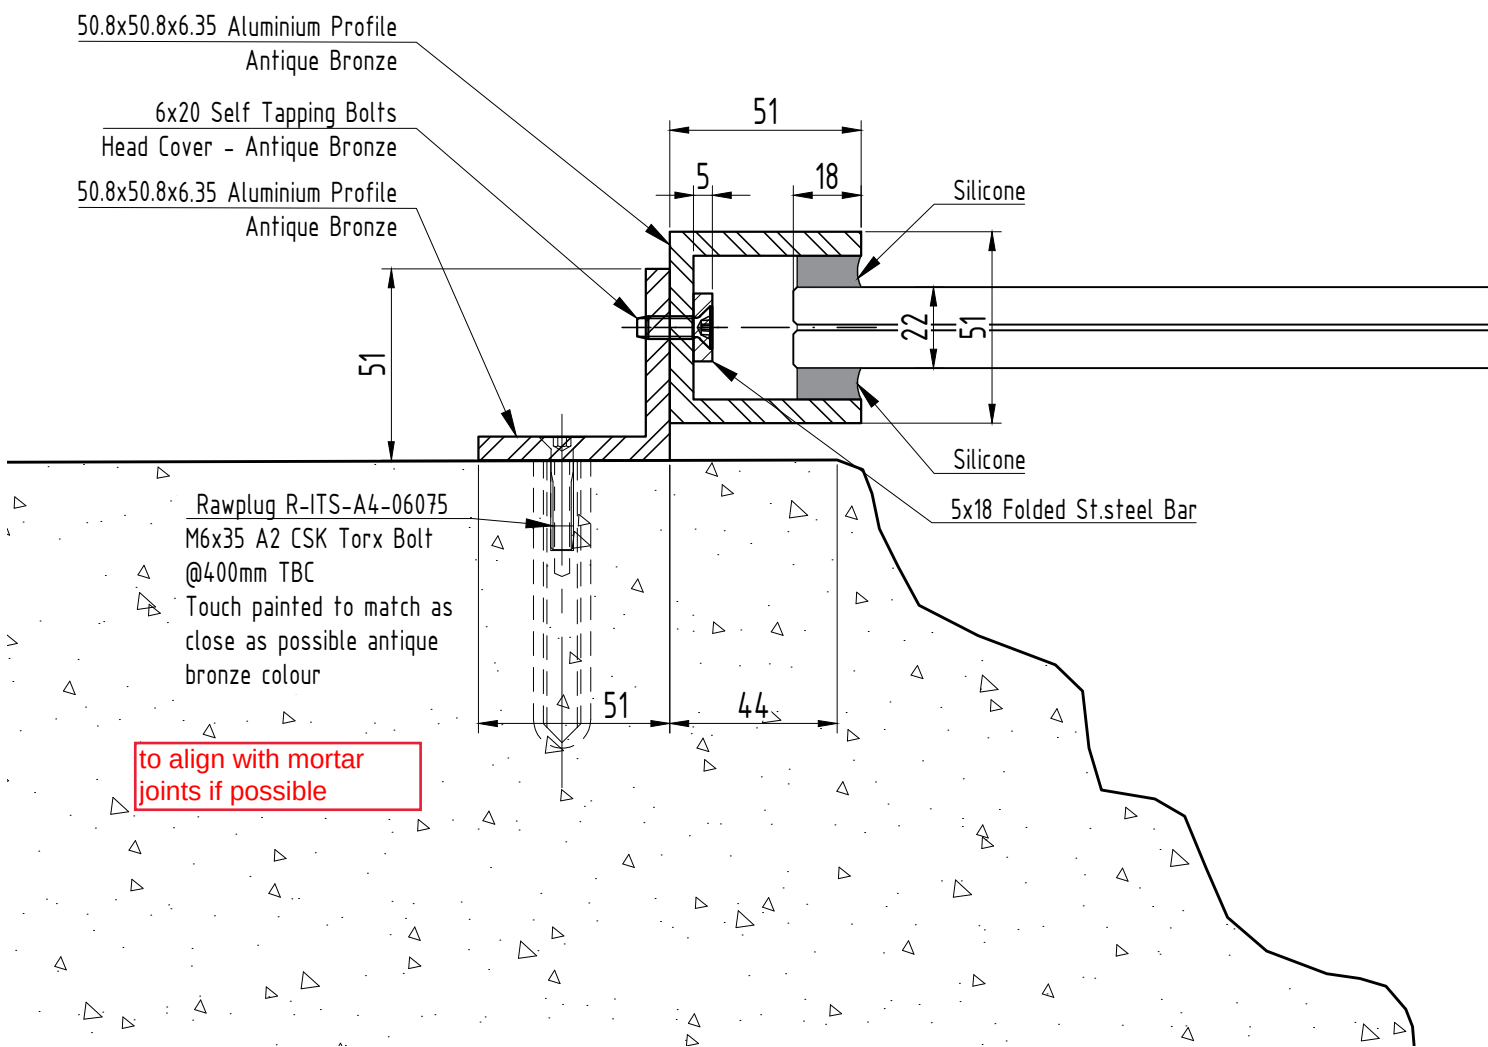


08 - as per comments	30.06.2023	DATE 12/04/23	DRAWN by	RZH
07 - Glass thickness changed	20.06.2023	CHECKED by	Project M.	
REVISIONS		SCALE 1:2@A3	Rev. 08	
01 - as per comments	23.04.2023	DRAWING REF.		
02 - New details for radar sensors	02.05.2023	03		
03 - as per comments	07.05.2023	DRAWING TITLE		
04 - as per comments	14.05.2023	Door DG3d.1. Detail A		
05 - as per comments	18.05.2023	DRAWING STATUS		
Note: CDM regulations will apply to status approval of drawings and manufacture will only commence on receipt of 'A' status approval of drawings issued.		Approval		
C = TO BE AMENDED - Drawings to be resubmitted. B = APPROVED WITH AMENDMENTS - Drawings to be resubmitted with final amendments included. A = APPROVED FOR PRODUCTION, NO COMMENTS - Procurement of materials, manufacture and installation to commence.				

C COPYRIGHT & DESIGN COPYRIGHT & DESIGN RIGHT 2008	PROJECT/SITE ADDRESS:	GLASS & GENERAL
	Rochdale Town Hall	www.glassandgeneral.com
		Unit 4 Heathway Industrial Estate Manchester Way Dagenham Essex
	TEL:	Rm10 8PN
	FAX:	Tel: 0845 371 4450 Fax: 0845 371 4455


Detail B (DG3d.1)

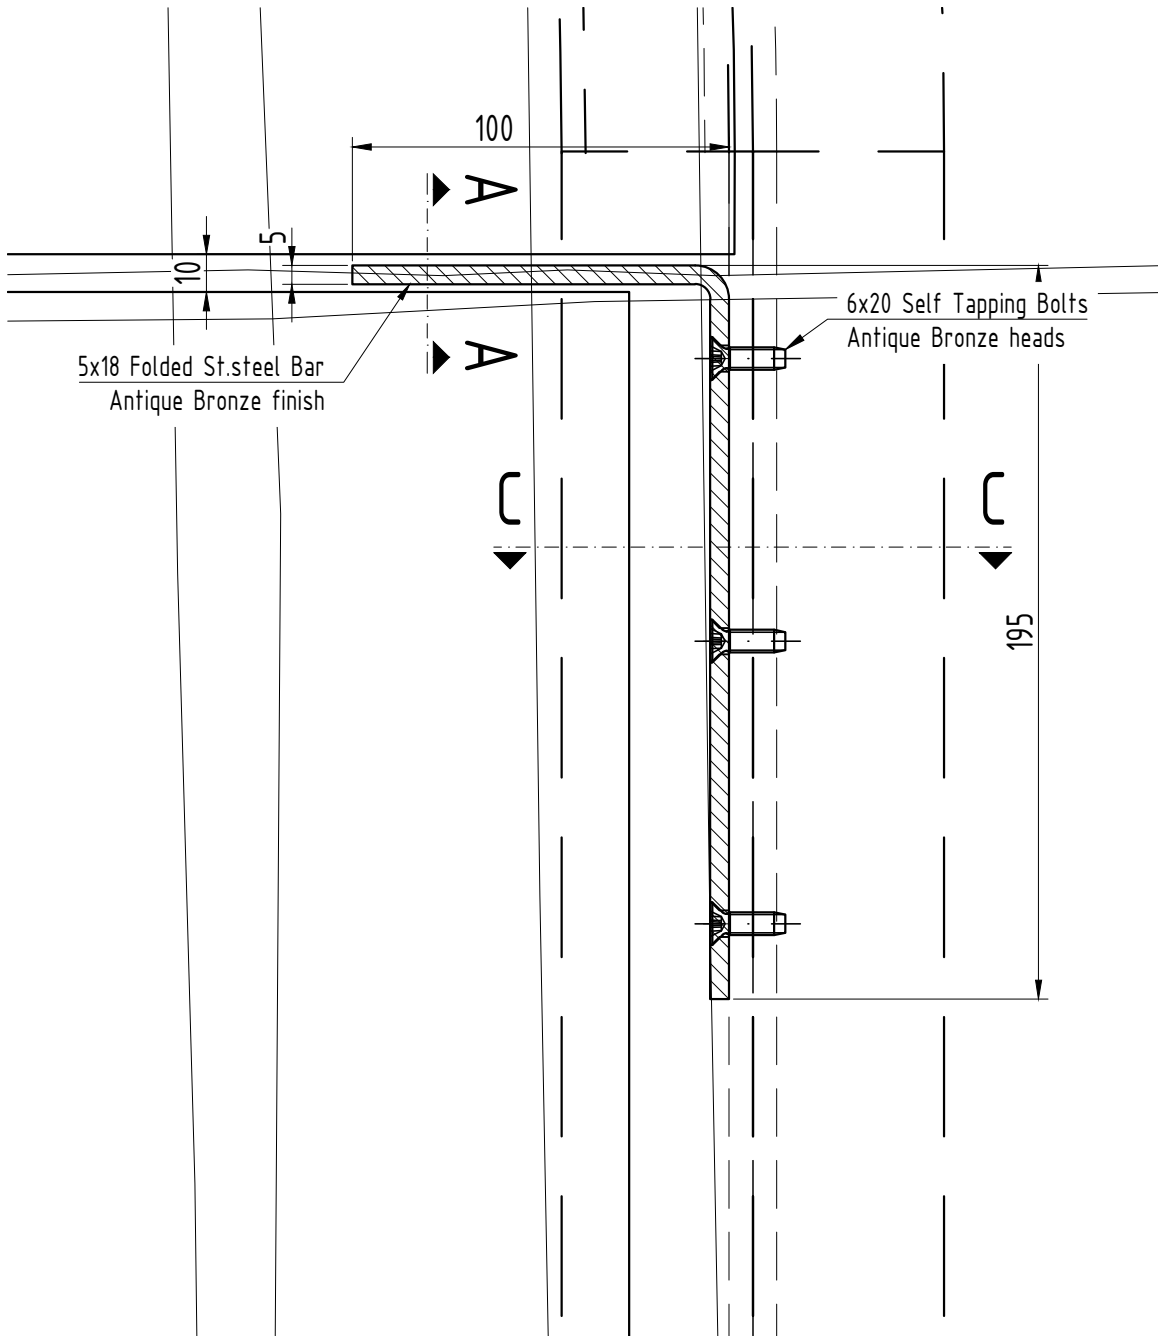

Section A-A (DG3d.1)



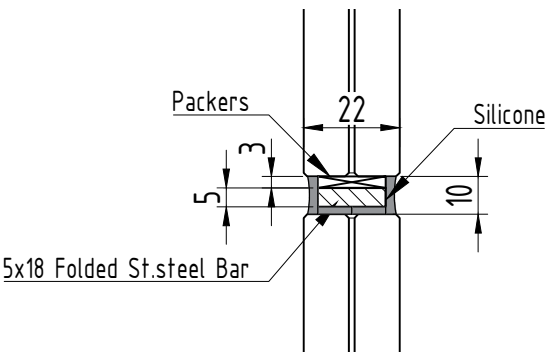


Section C-C (DG3d.1)

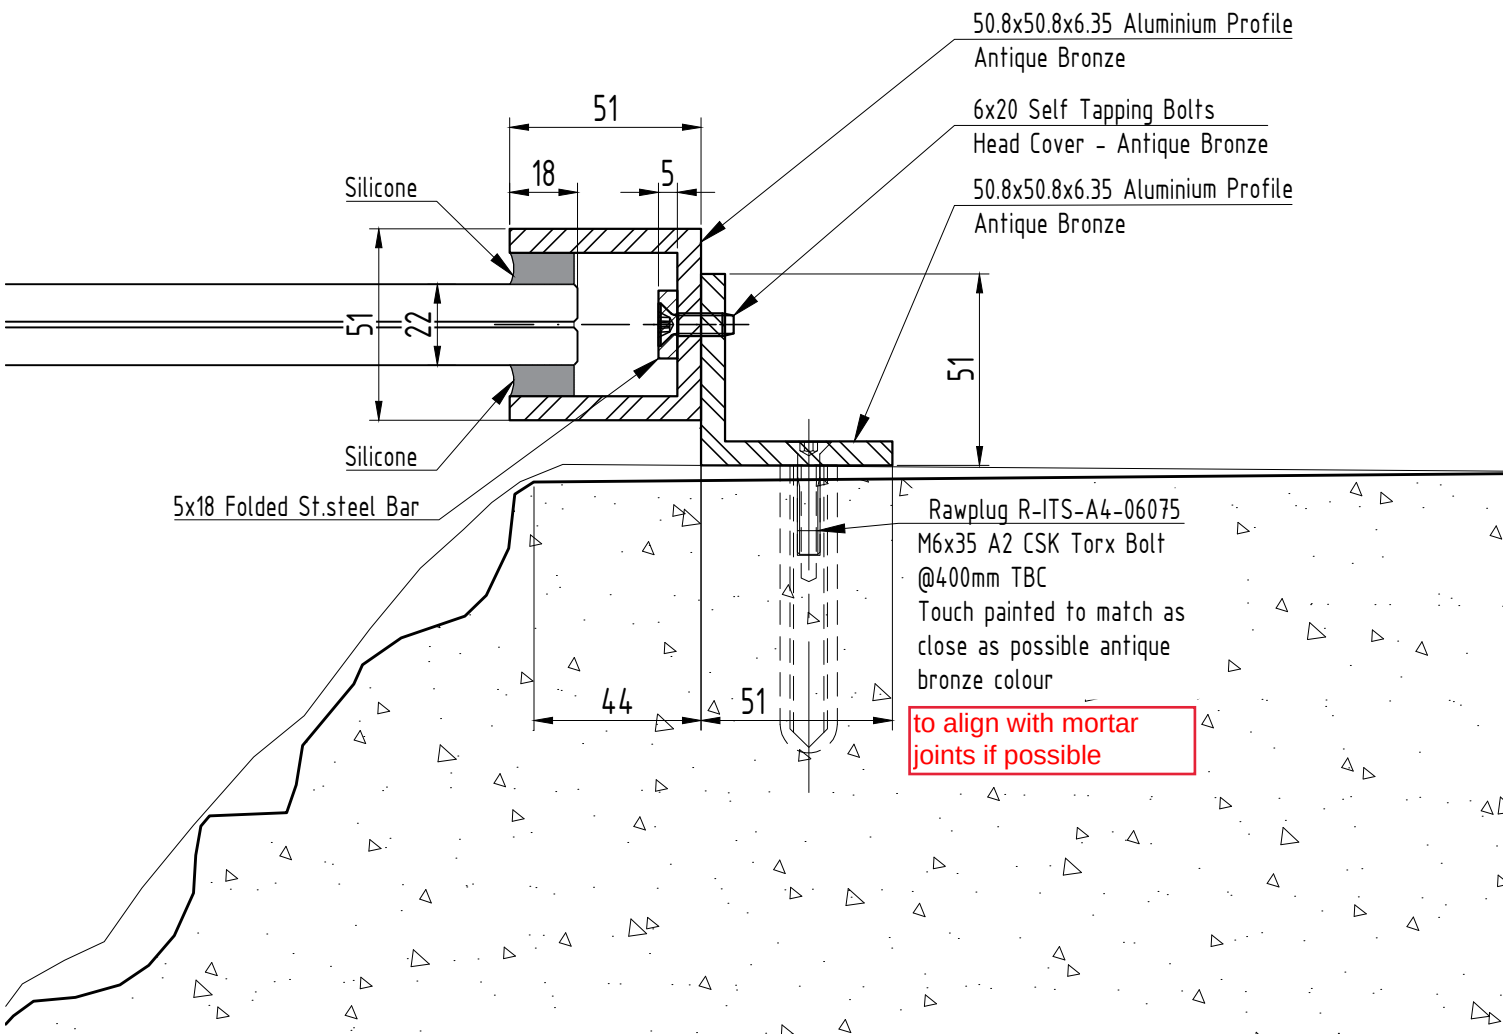

08 - as per comments	30.06.2023	DATE 12/04/23	DRAWN by RZH
07 - Glass thickness changed	20.06.2023	CHECKED by	Project M.
01 - as per comments	23.04.2023	SCALE 1:2@A3	Rev. 08
02 - New details for radar sensors	02.05.2023	DRAWING REF.	
03 - as per comments	07.05.2023	04	
04 - as per comments	14.05.2023	DRAWING TITLE	
05 - as per comments	18.05.2023	Door DG3d.1. Detail B	
Note: CDM regulations will apply to status approval of drawings and manufacture will only commence on receipt of 'A' status approval of drawings issued.		DRAWING STATUS	Approval
C = TO BE AMENDED - Drawings to be resubmitted. B = APPROVED WITH AMENDMENTS - Drawings to be resubmitted with final amendments included. A = APPROVED FOR PRODUCTION, NO COMMENTS - Procurement of materials, manufacture and installation to commence.			


C COPYRIGHT & DESIGN COPYRIGHT & DESIGN RIGHT 2008	PROJECT/SITE ADDRESS: Rochdale Town Hall	GLASS & GENERAL www.glassandgeneral.com Unit 4 Heathway Industrial Estate Manchester Way Dagenham Essex Rm10 8PN Tel: 0845 371 4450 Fax: 0845 371 4455
	TEL:	
	FAX:	

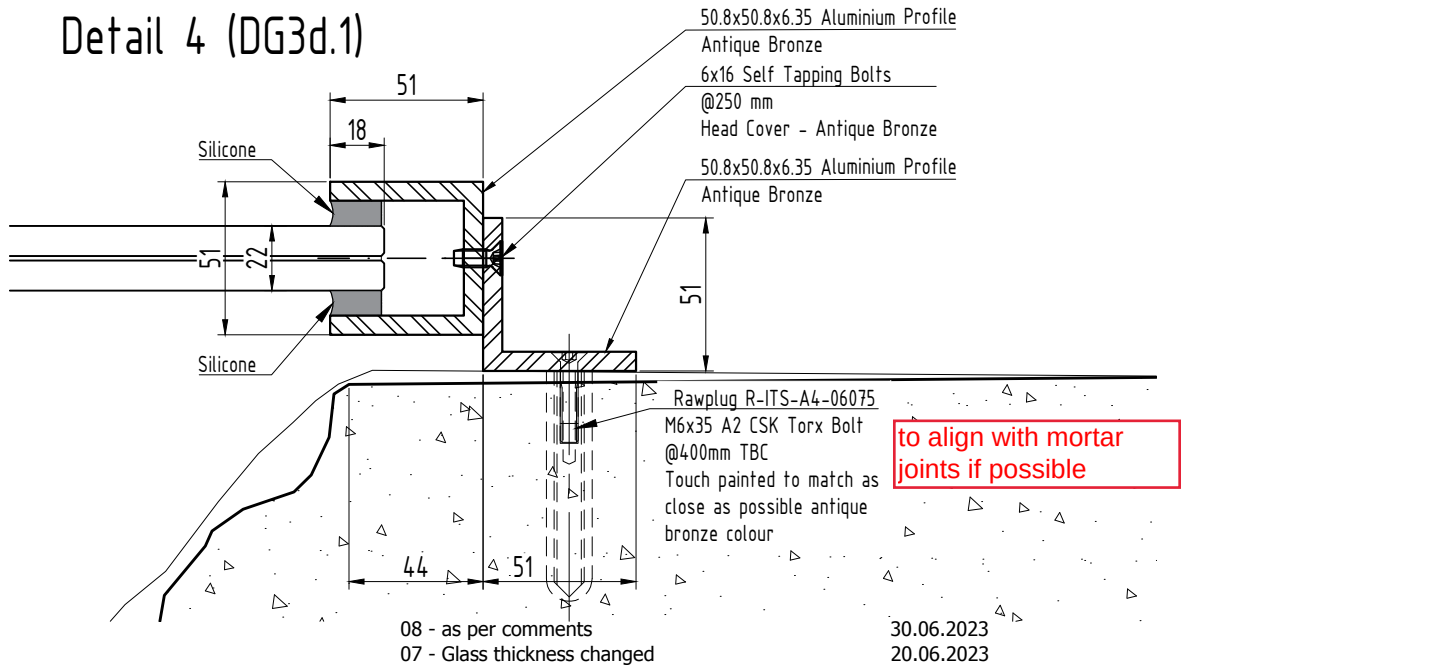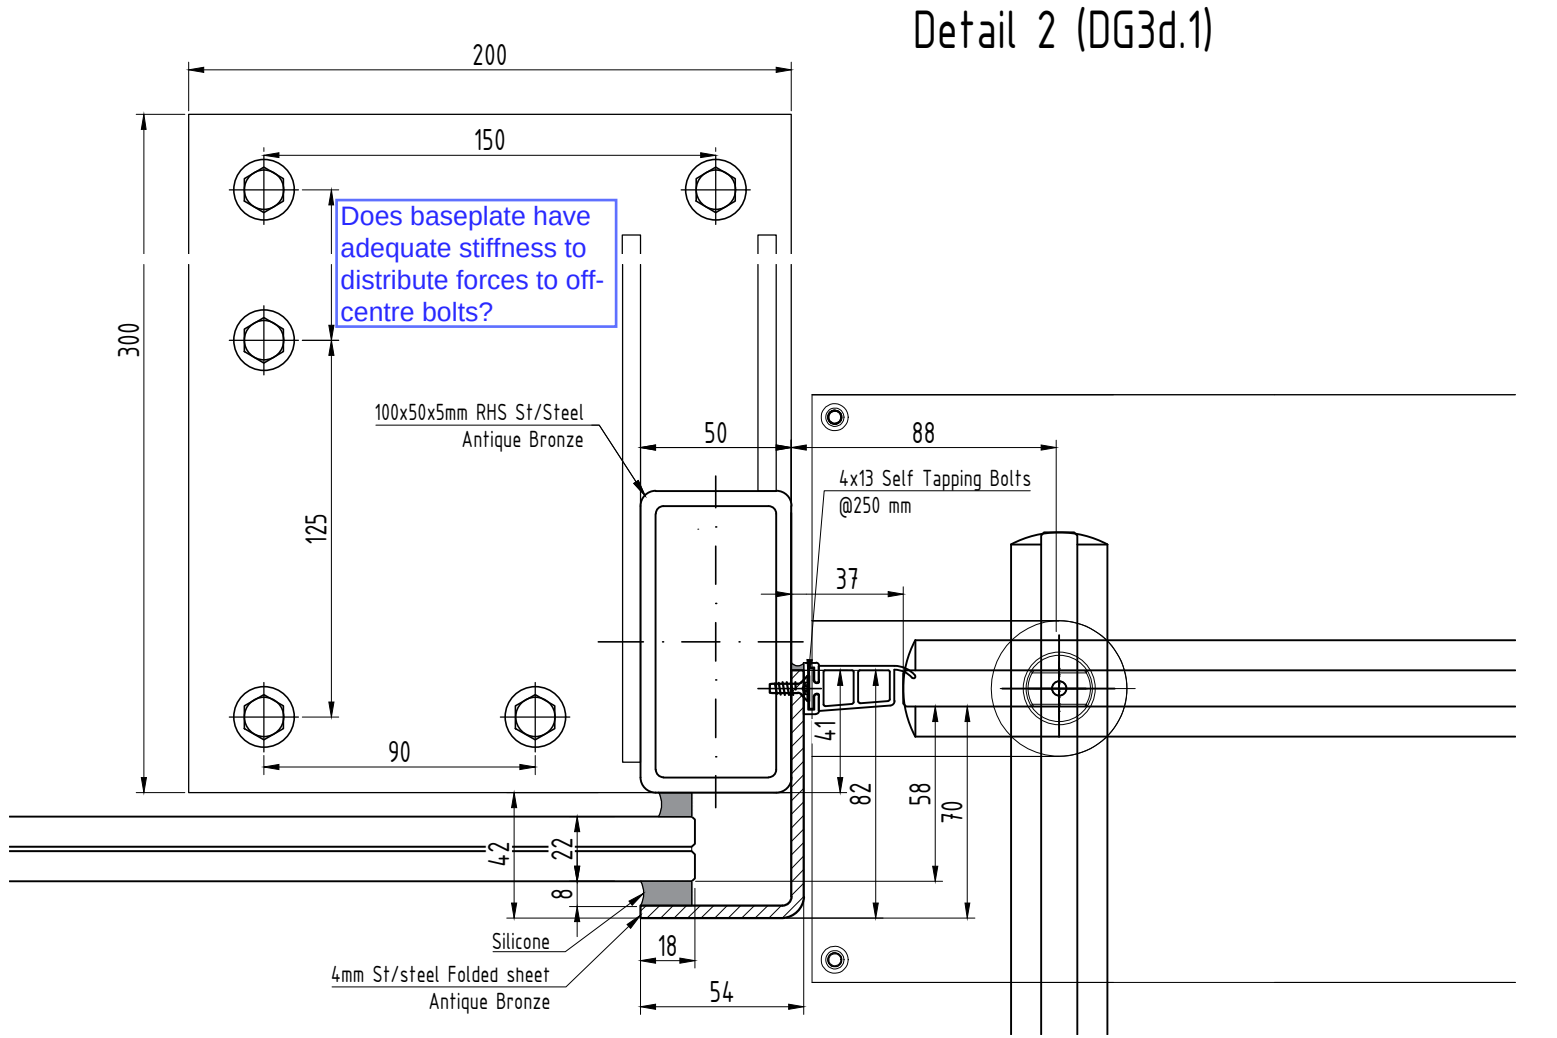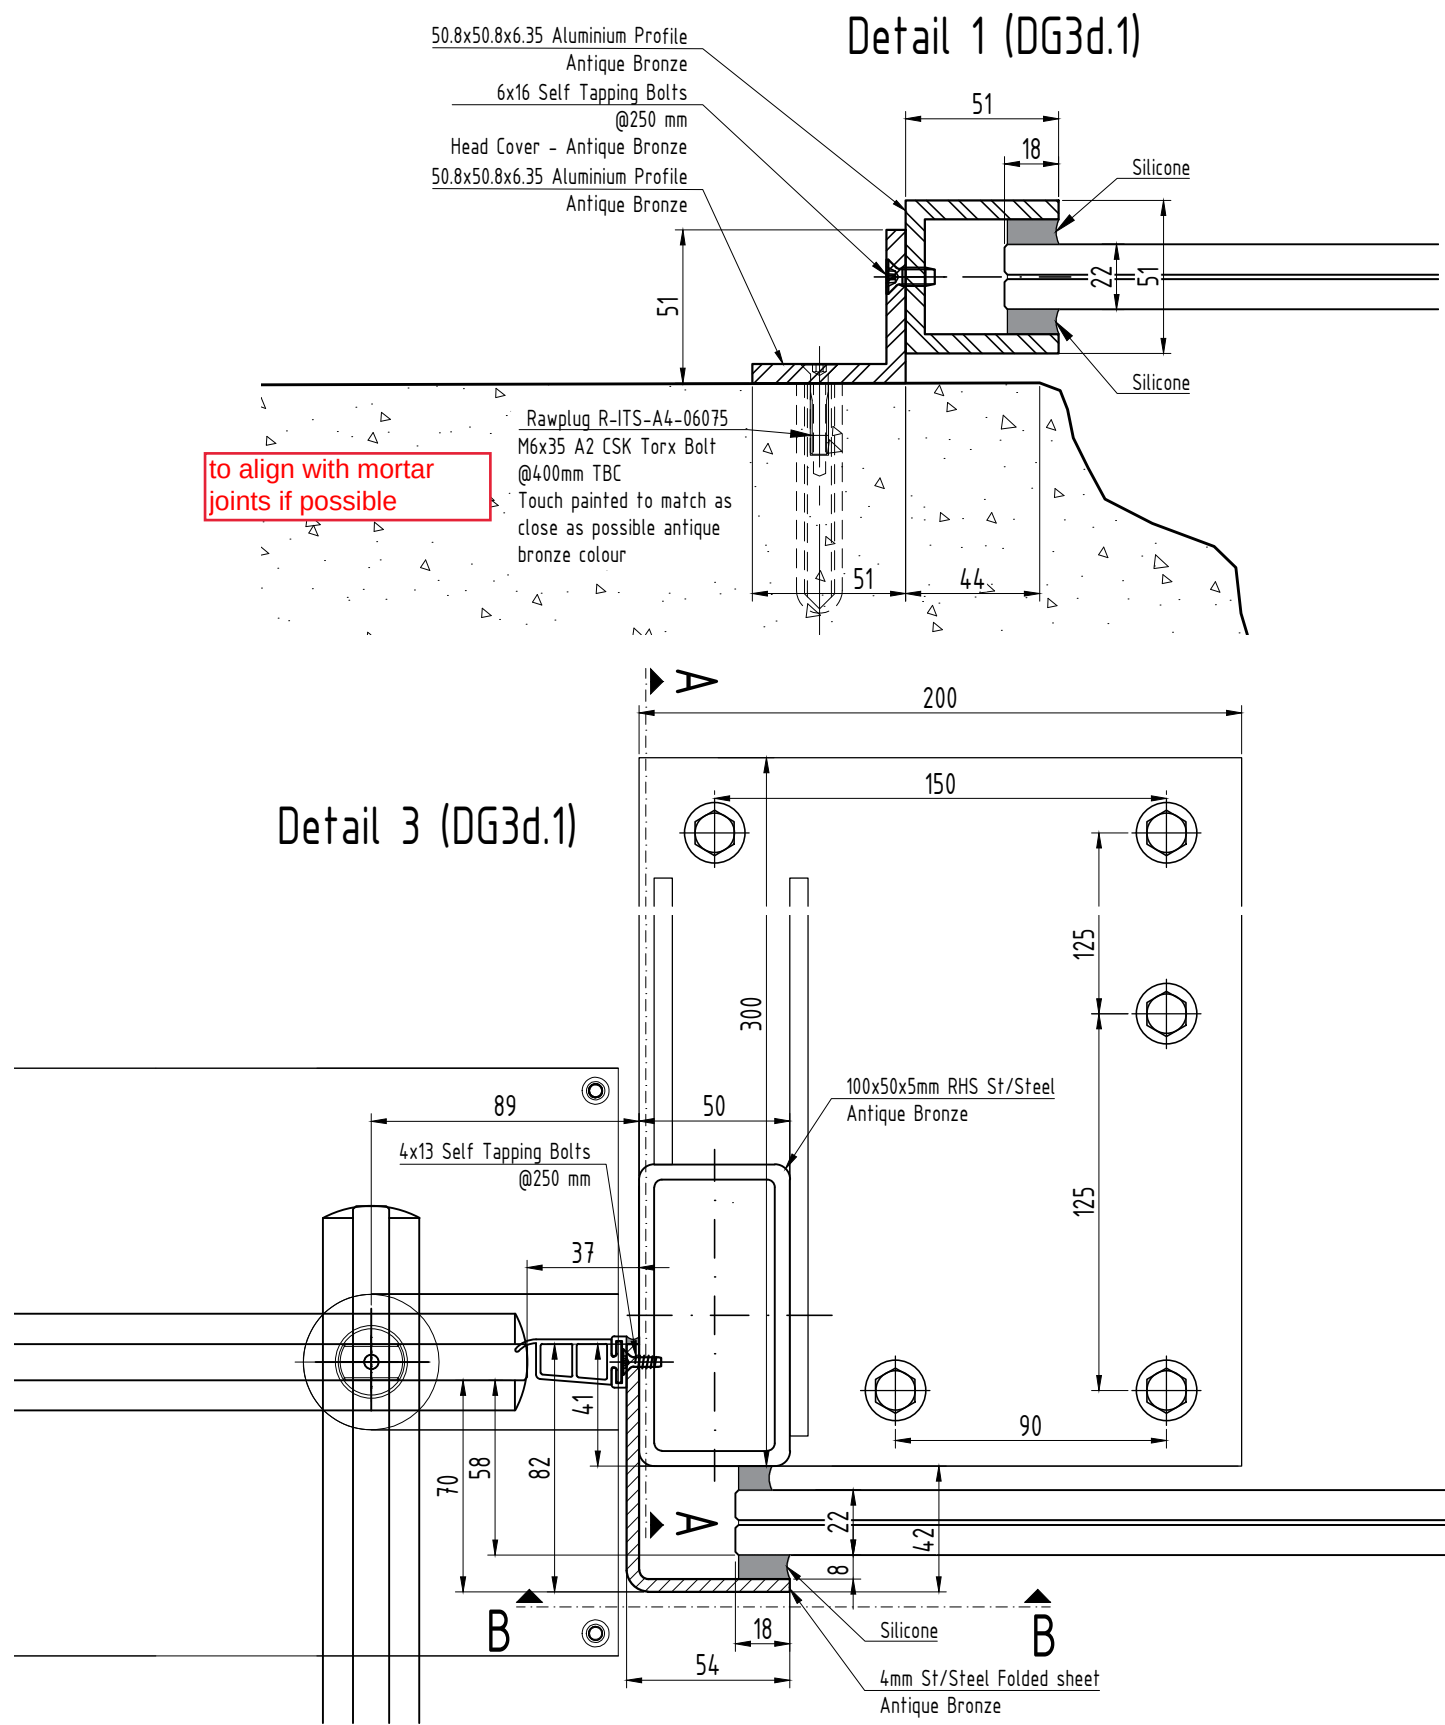





C COPYRIGHT & DESIGN COPYRIGHT & DESIGN RIGHT 2008	PROJECT/SITE ADDRESS: Rochdale Town Hall	GLASS & GENERAL www.glassandgeneral.com Unit 4 Heathway Industrial Estate Manchester Way Dagenham Essex Rm10 8PN Tel: 0845 371 4450 Fax: 0845 371 4455	REVISIONS		DATE 12/04/23		DRAWN by RZH		
			01 - as per comments		23.04.2023		CHECKED by Project M.		
			02 - New details for radar sensors		02.05.2023		SCALE 1:2@A3		
			03 - as per comments		07.05.2023		DRAWING REF. 05		
			04 - as per comments		14.05.2023				
			05 - as per comments		18.05.2023				
			Note: CDM regulations will apply to status approval of drawings and manufacture will only commence on receipt of 'A' status approval of drawings issued.		DRAWING TITLE Door DG3d.1. Detail 1-4				
			C = TO BE AMENDED - Drawings to be resubmitted. B = APPROVED WITH AMENDMENTS - Drawings to be resubmitted with final amendments included. A = APPROVED FOR PRODUCTION, NO COMMENTS - Procurement of materials, manufacture and installation to commence.						
	TEL:					DRAWING STATUS			Approval
	FAX:								

A-A (DG3d.1)

B-B (DG3d.1)

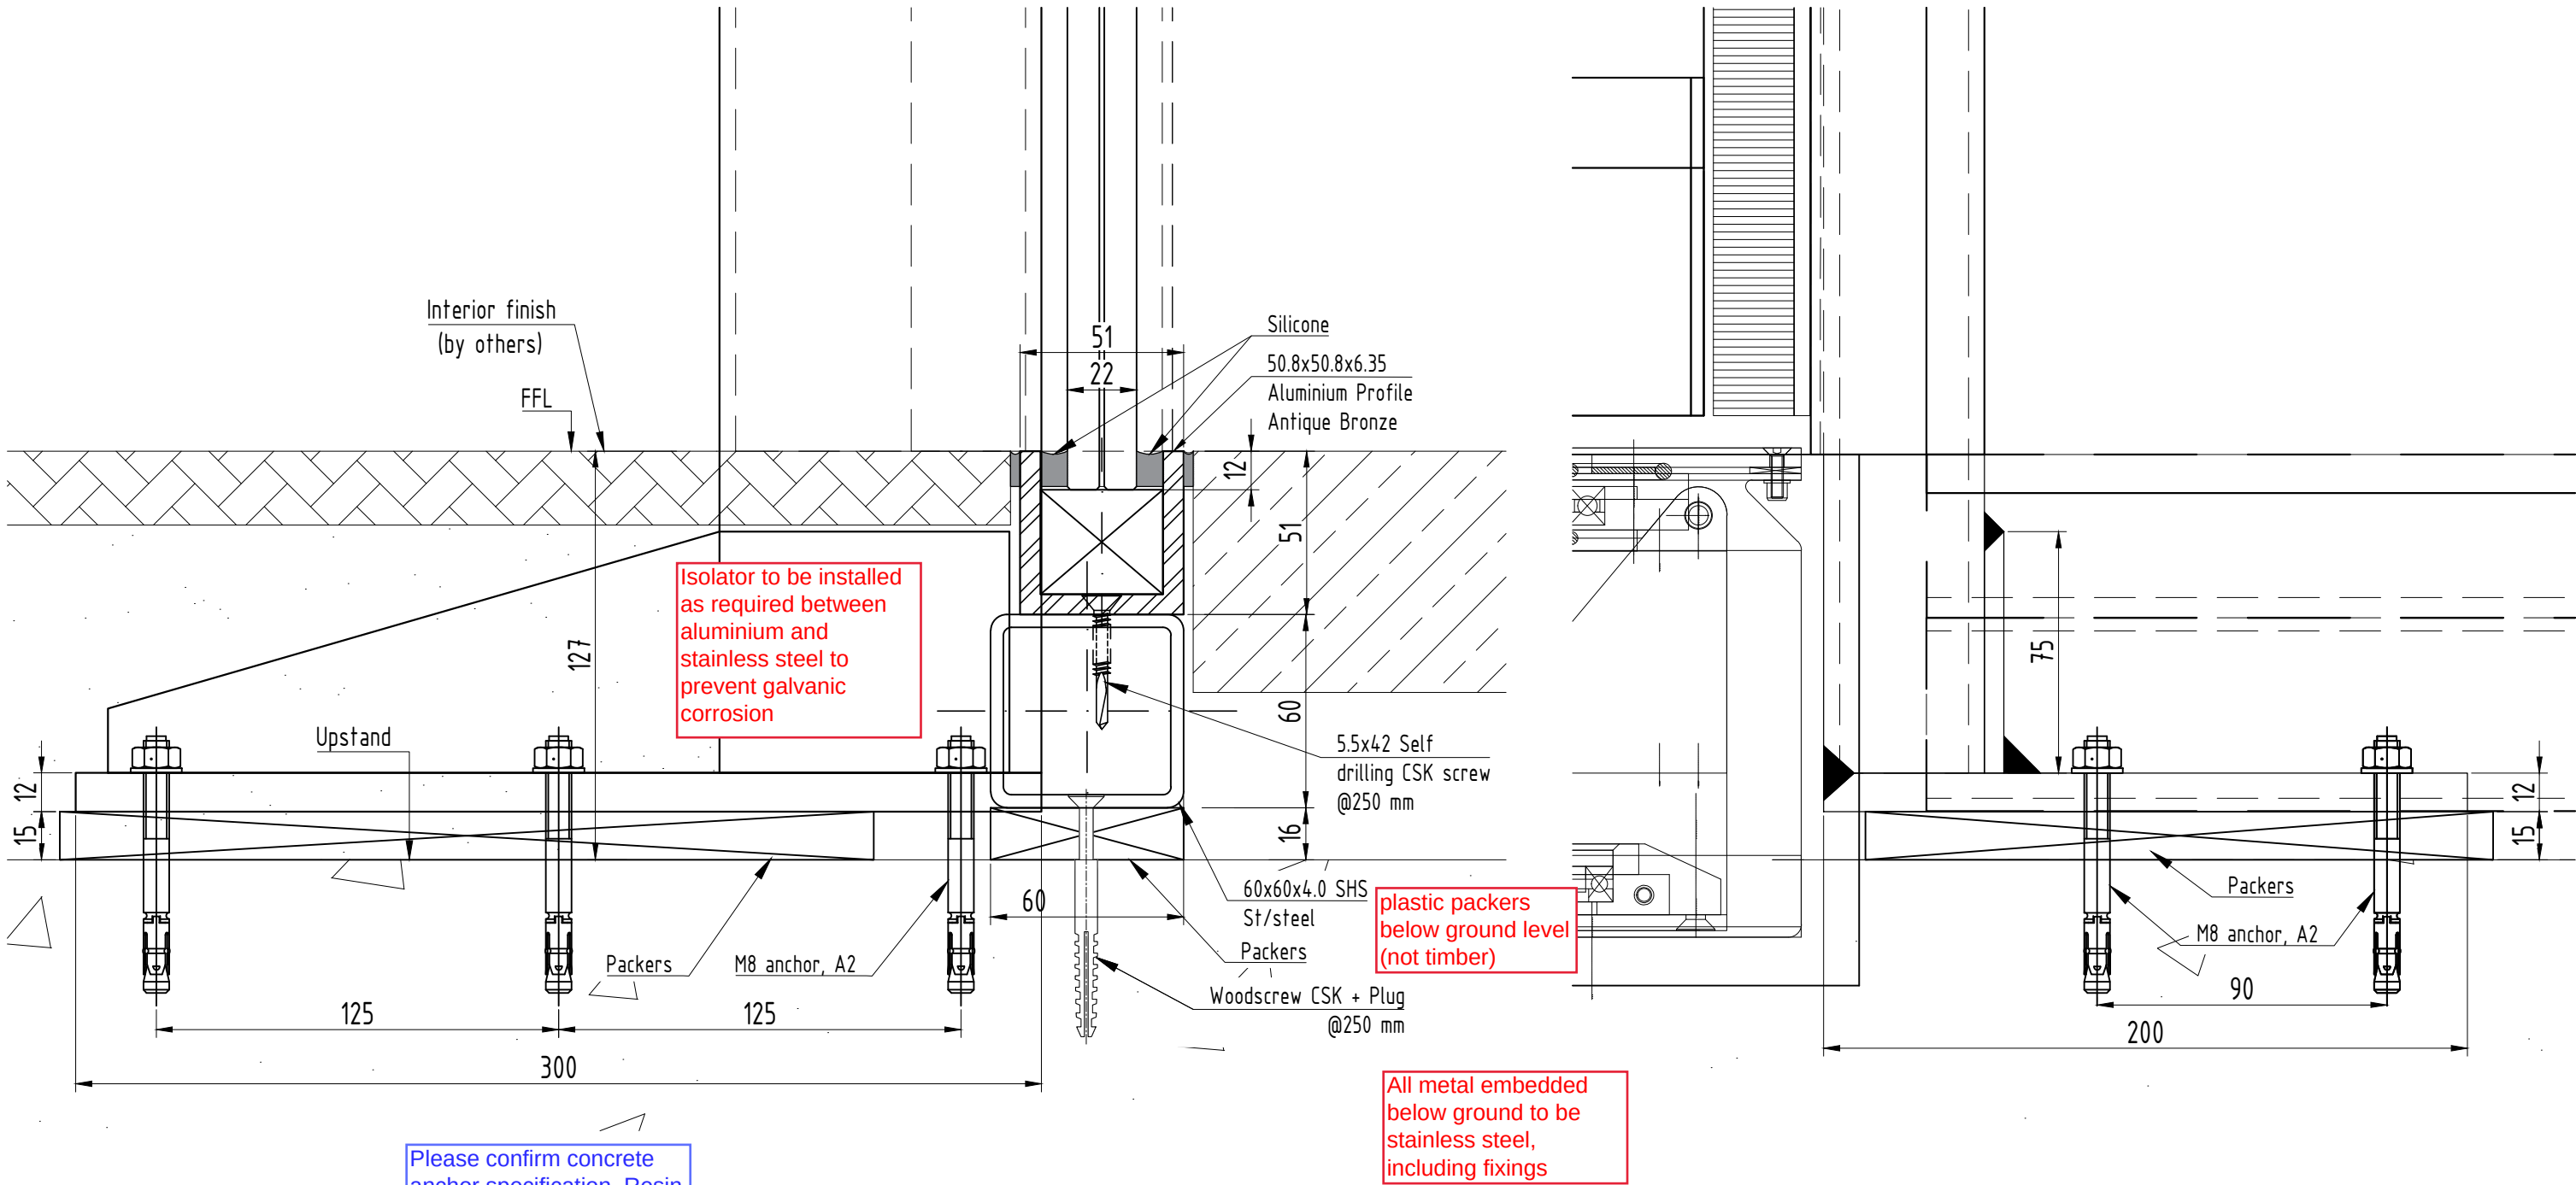

C COPYRIGHT & DESIGN COPYRIGHT & DESIGN RIGHT 2008	PROJECT/SITE ADDRESS:	GLASS & GENERAL	REVISIONS		DATE 12/04/23		DRAWN by RZH	
	Rochdale Town Hall	www.glassandgeneral.com	Unit 4 Heathway Industrial Estate Manchester Way Dagenham Essex	01 - as per comments	23.04.2023	CHECKED by		Project M.
				02 - New details for radar sensors	02.05.2023	SCALE 1:2@A3		Rev. 08
				03 - as per comments	07.05.2023	DRAWING REF.		
				04 - as per comments	14.05.2023	05a		
				05 - as per comments	18.05.2023			
				Note: CDM regulations will apply to status approval of drawings and manufacture will only commence on receipt of 'A' status approval of drawings issued.		DRAWING TITLE		
	TEL:	Rm10 8PN		C = TO BE AMENDED - Drawings to be resubmitted.		Door DG3d.1. Detail 3. Section A-A, B-B		
		Tel: 0845 371 4450		B = APPROVED WITH AMENDMENTS - Drawings to be resubmitted with final amendments included.				
FAX:	Fax: 0845 371 4455		A = APPROVED FOR PRODUCTION, NO COMMENTS - Procurement of materials, manufacture and installation to commence.					
			DRAWING STATUS			Approval		

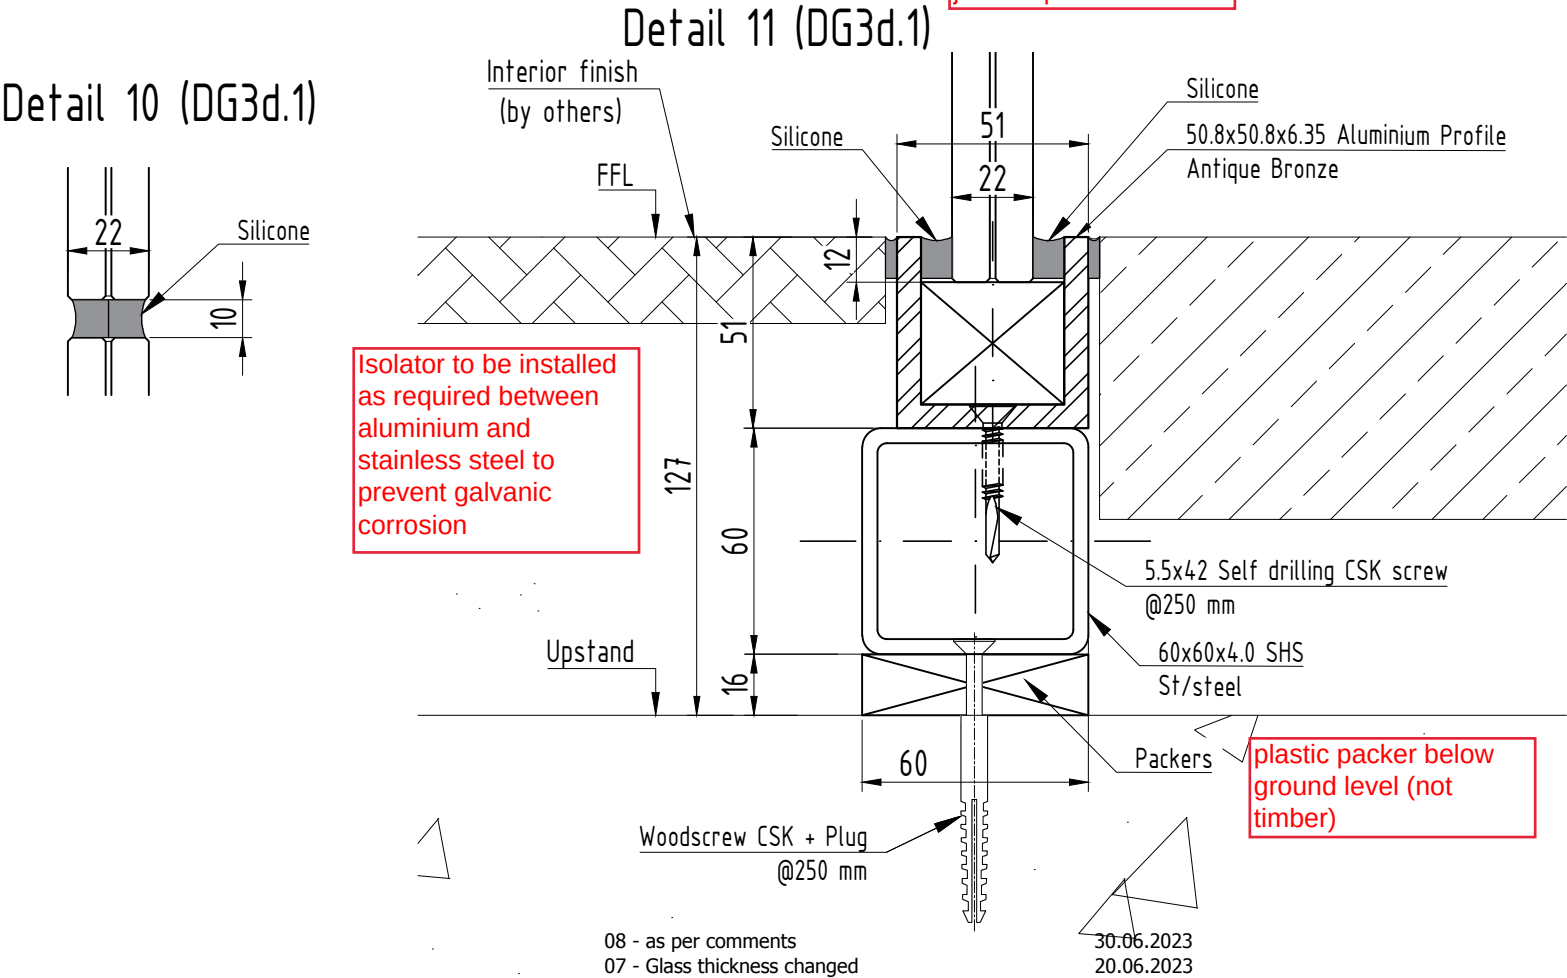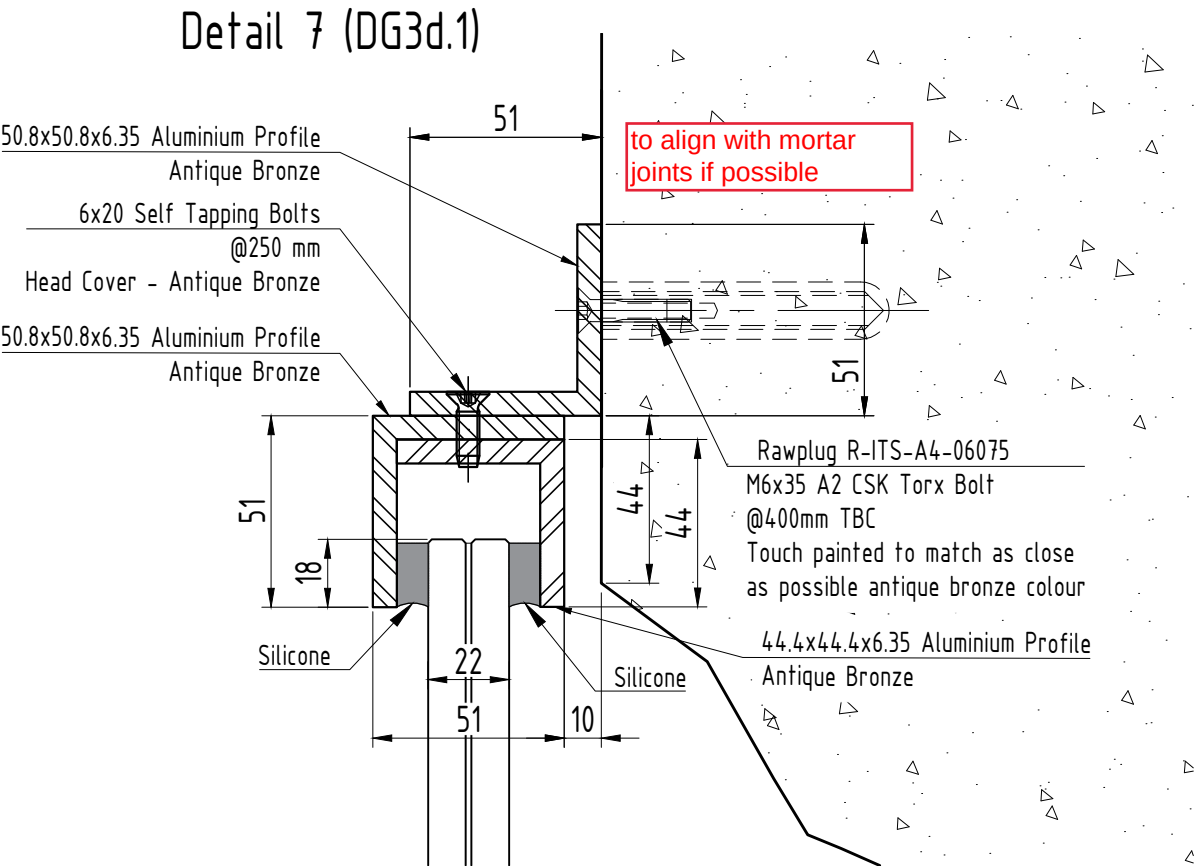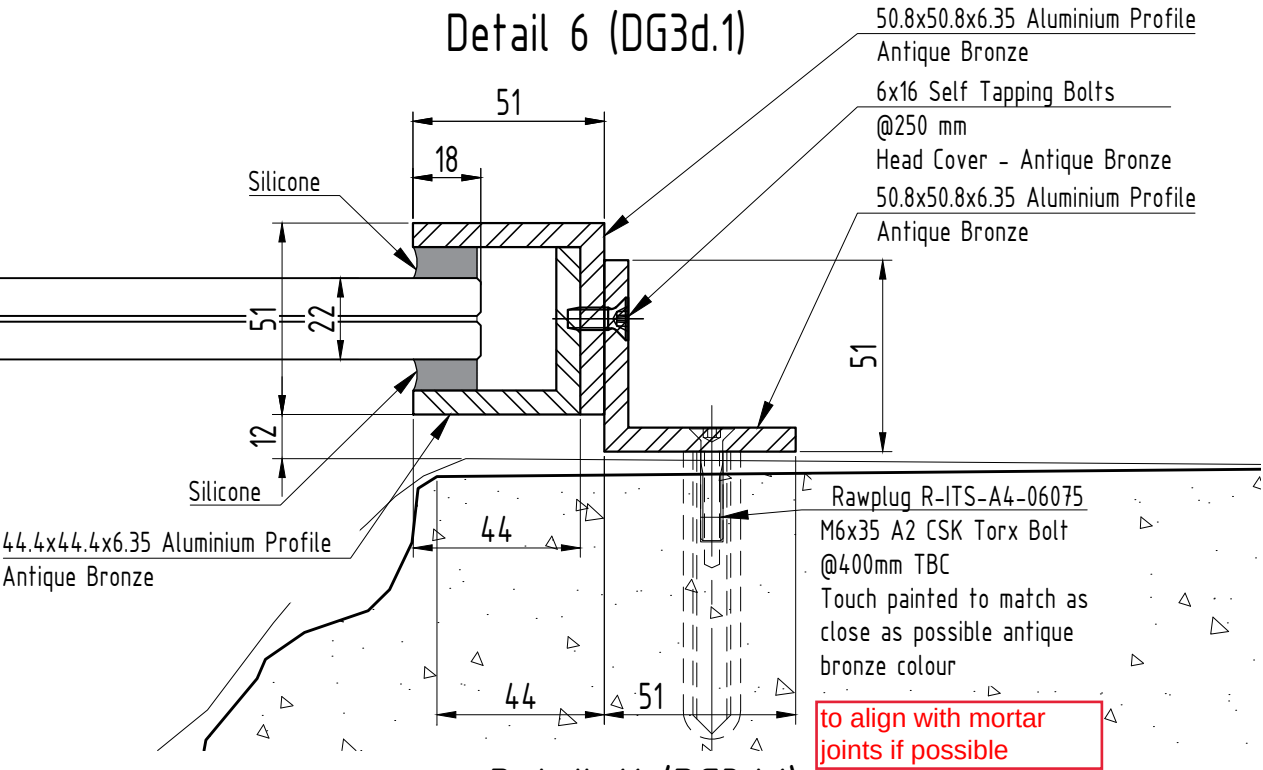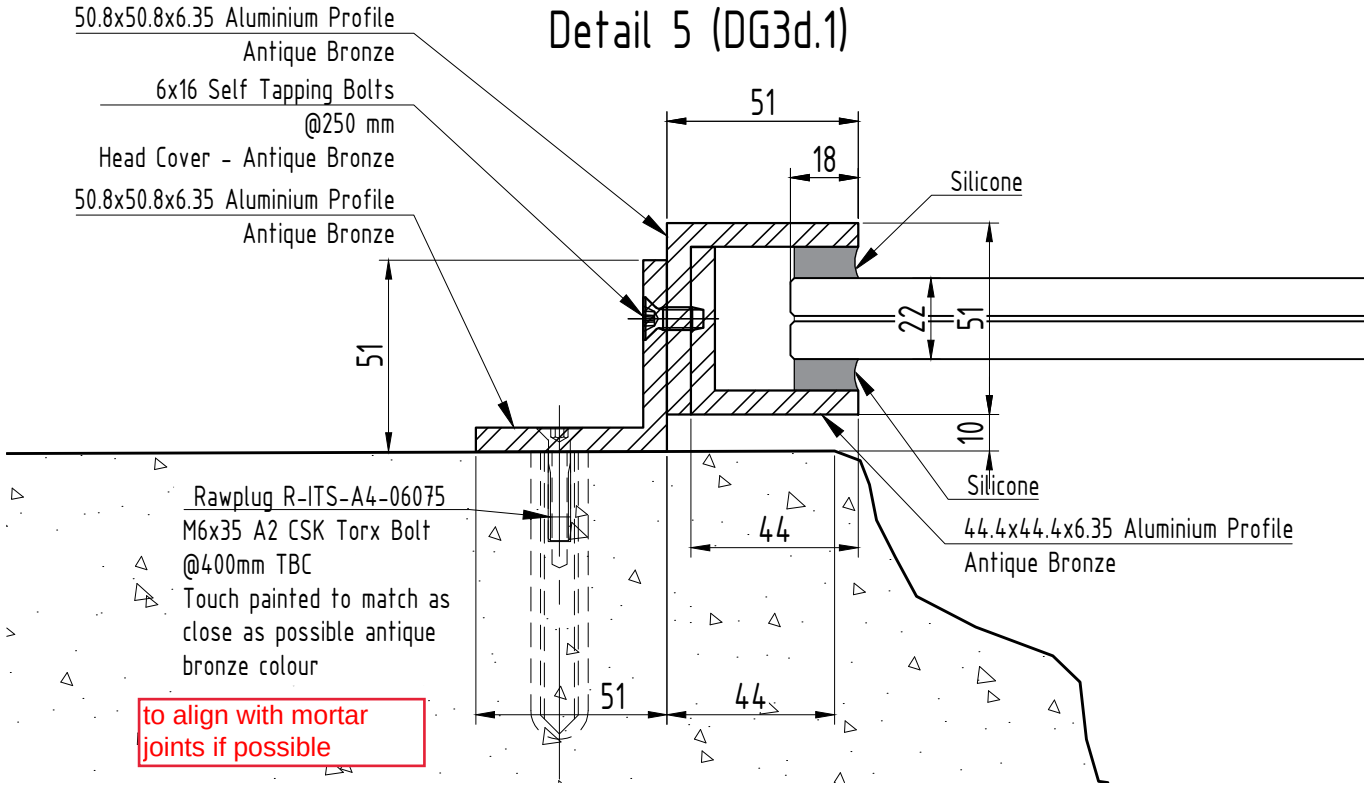

C COPYRIGHT & DESIGN
COPYRIGHT & DESIGN RIGHT 2008

PROJECT/SITE ADDRESS:
Rochdale Town Hall

GLASS & GENERAL

www.glassandgeneral.com

Unit 4 Heathway Industrial Estate
Manchester Way
Dagenham
Essex

Rm10 8PN

Tel: 0845 371 4450
Fax: 0845 371 4455

TEL:

FAX:

08 - as per comments
07 - Glass thickness changed

30.06.2023
20.06.2023



REVISIONS	
01 - as per comments	23.04.2023
02 - New details for radar sensors	02.05.2023
03 - as per comments	07.05.2023
04 - as per comments	14.05.2023
05 - as per comments	18.05.2023

Note: CDM regulations will apply to status approval of drawings and manufacture will only commence on receipt of 'A' status approval of drawings issued.


C = TO BE AMENDED - Drawings to be resubmitted.
B = APPROVED WITH AMENDMENTS - Drawings to be resubmitted with final amendments included.
A = APPROVED FOR PRODUCTION, NO COMMENTS - Procurement of materials, manufacture and installation to commence.

DATE 12/04/23	DRAWN by RZH
CHECKED by	Project M.
SCALE 1:2@A3	Rev. 08
DRAWING REF. 06	
DRAWING TITLE Door DG3d.1. Detail 5-7, 10, 11	
DRAWING STATUS	Approval


Detail 8 (DG3d.1)

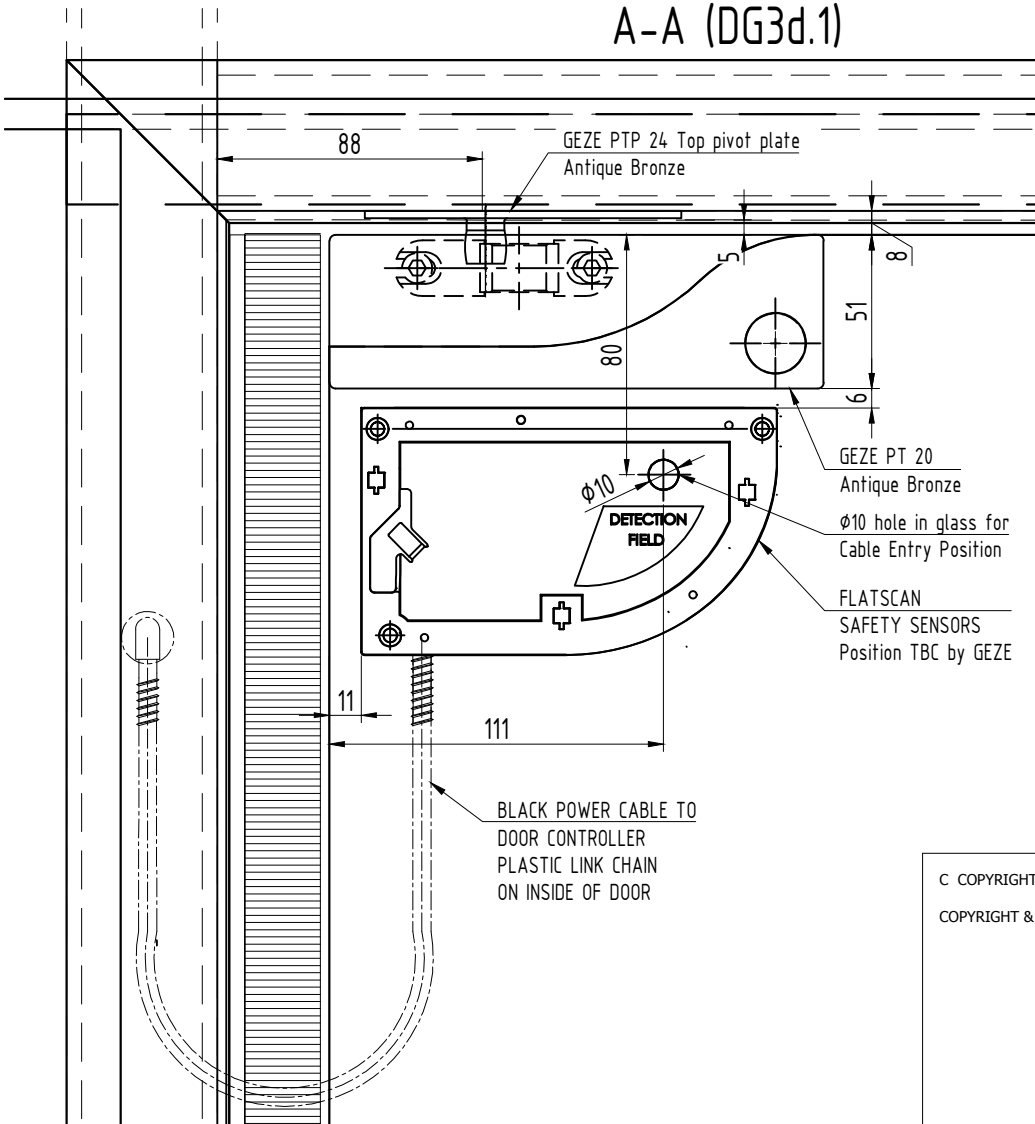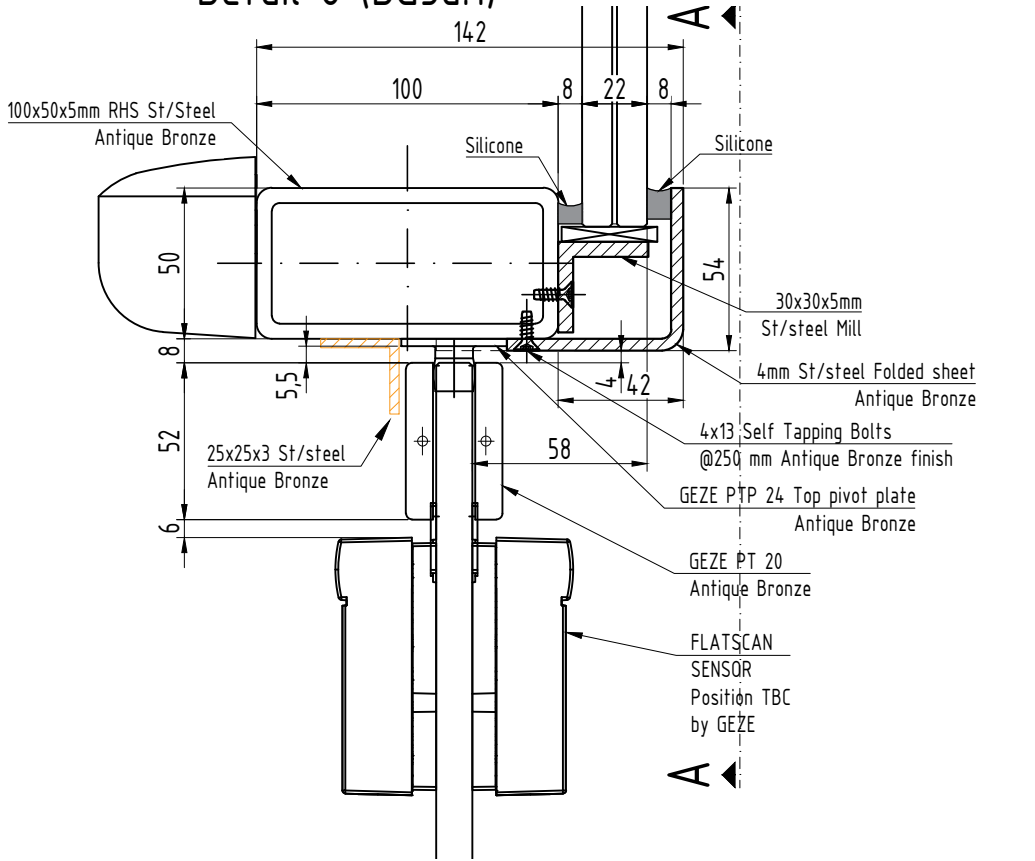


Detail 9 (DG3d.1)

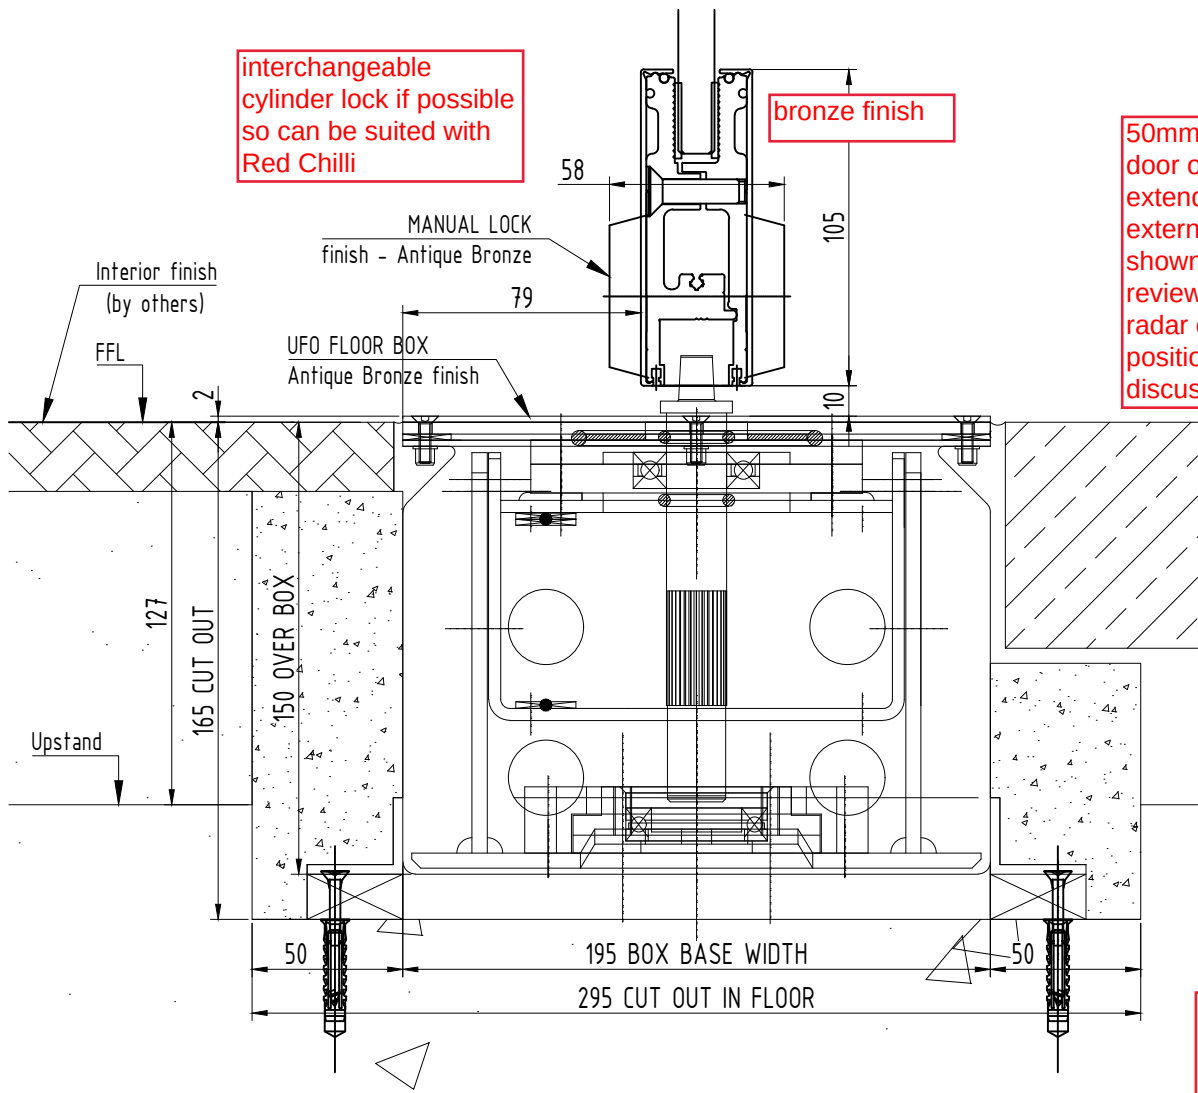


Detail 12 (DG3d.1)

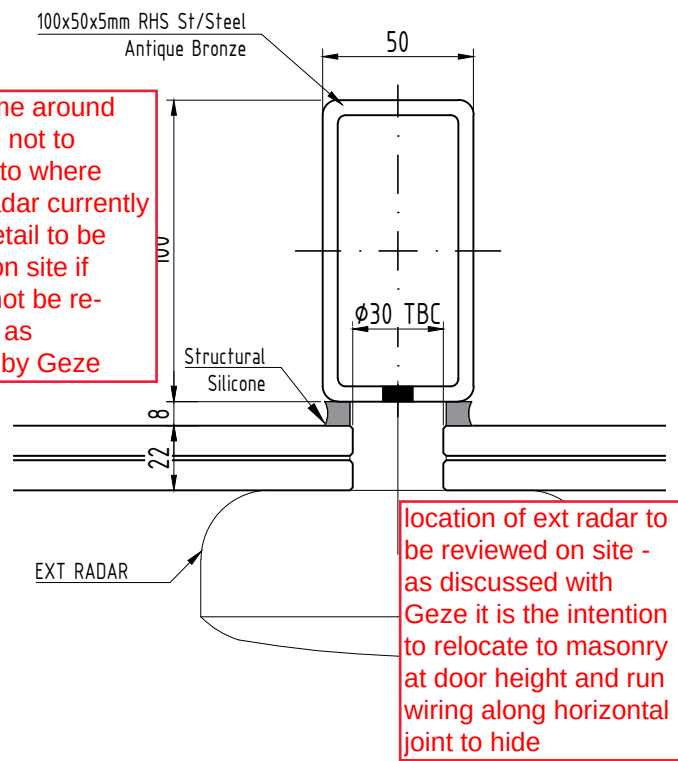

Detail 13 (DG3d.1)

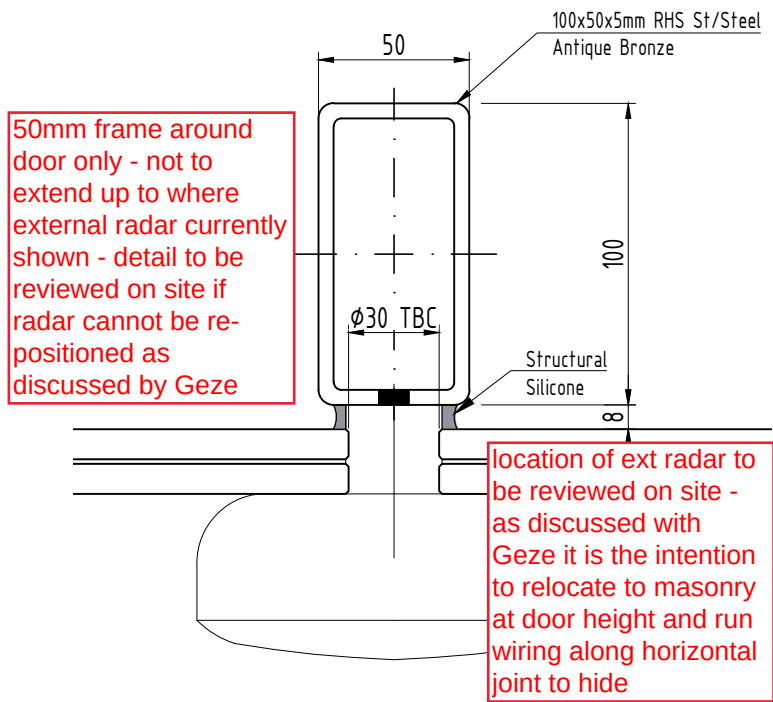

C COPYRIGHT & DESIGN COPYRIGHT & DESIGN RIGHT 2008	PROJECT/SITE ADDRESS: Rochdale Town Hall	GLASS & GENERAL www.glassandgeneral.com Unit 4 Heathway Industrial Estate Manchester Way Dagenham Essex Rm10 8PN Tel: 0845 371 4450 Fax: 0845 371 4455	REVISIONS		DATE 12/04/23	DRAWN by RZH
			01 - as per comments 23.04.2023		CHECKED by Project M.	
			02 - New details for radar sensors 02.05.2023		SCALE 1:2.5@A3	Rev. 08
			03 - as per comments 07.05.2023		DRAWING REF. 07	
			04 - as per comments 14.05.2023			
	05 - as per comments 18.05.2023		DRAWING TITLE Door DG3d.1. Detail 8, 9, 12, 13			
	Note: CDM regulations will apply to status approval of drawings and manufacture will only commence on receipt of 'A' status approval of drawings issued.					
	C = TO BE AMENDED - Drawings to be resubmitted. B = APPROVED WITH AMENDMENTS - Drawings to be resubmitted with final amendments included. A = APPROVED FOR PRODUCTION, NO COMMENTS - Procurement of materials, manufacture and installation to commence.					
	TEL:		DRAWING STATUS		Approval	
	FAX:					

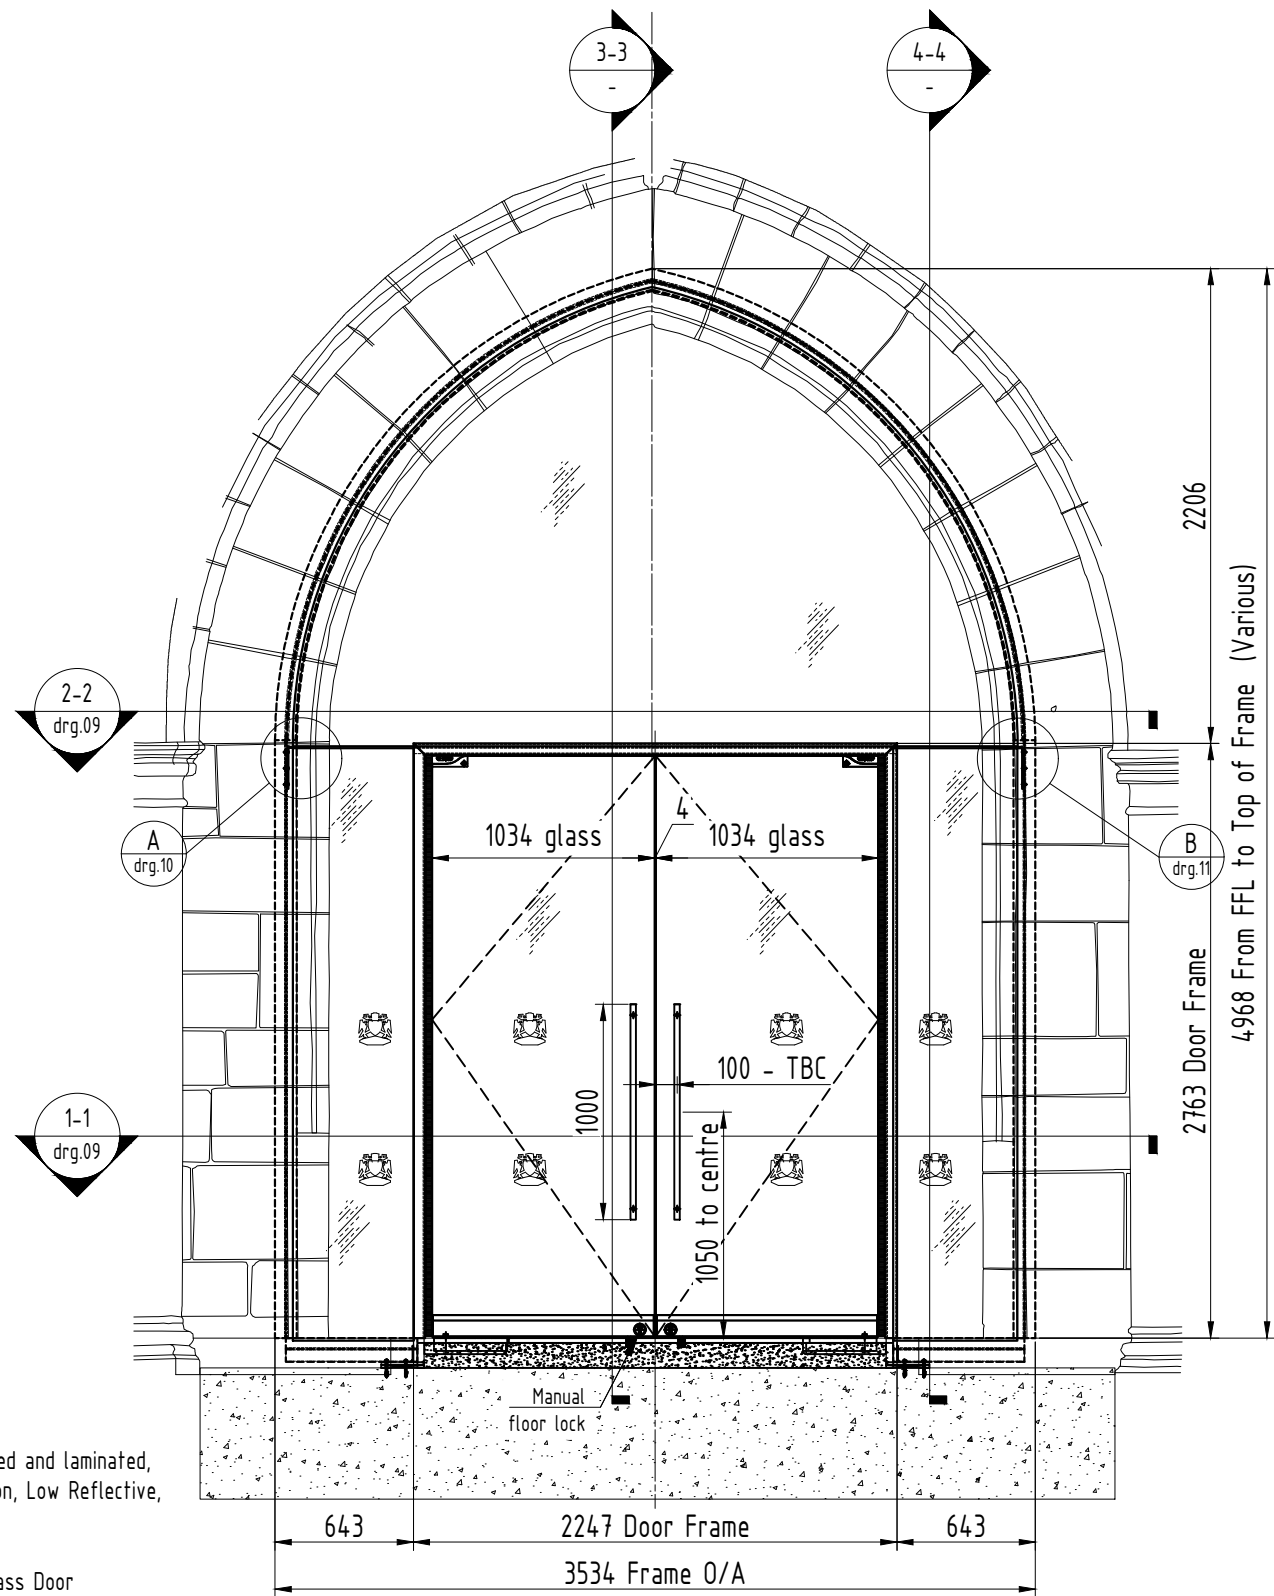

NOTES:

Glass:
21.5mm (12mm door) toughened and laminated,
with SGP interlayer, Low Iron, Low Reflective,
Heat Soak, PAR;

Door system: Dormakaba Glass Door
(Glass 12mm toughened, Low Iron, PAR)

Ironmongery: BTS80, Handle 1000x32mm, Antique 3mm aluminium sheet;
Bronze finish. steel bar;
Manifestation by others steel sheet;


Metalwork:
44.4x44.4x6.35mm aluminium;
50.8x50.8x6.35mm aluminium profile;
76.2x50.8x3.2mm aluminium profile;
60x60x4mm SHS St/steel;

30x30x5mm St/steel;
100x50x5mm RHS St/Steel;


Handle specification to
be as per example
issued, unless
otherwise agreed with
architect

C COPYRIGHT & DESIGN COPYRIGHT & DESIGN RIGHT 2008	PROJECT/SITE ADDRESS: Rochdale Town Hall	GLASS & GENERAL www.glassandgeneral.com Unit 4 Heathway Industrial Estate Manchester Way Dagenham Essex	REVISIONS	DATE 12/04/23	DRAWN by RZH			
			01 - as per comments	23.04.2023	CHECKED by	Project M.		
			02 - New details for radar sensors	02.05.2023	SCALE 1:35@A3	Rev. 08		
			03 - as per comments	07.05.2023	DRAWING REF. 08			
			04 - as per comments	14.05.2023				
	05 - as per comments	18.05.2023	DRAWING TITLE Door DG3d.2. Exterior View. Sections 1-1, 2-2					
	Note: CDM regulations will apply to status approval of drawings and manufacture will only commence on receipt of 'A' status approval of drawings issued. C = TO BE AMENDED - Drawings to be resubmitted. B = APPROVED WITH AMENDMENTS - Drawings to be resubmitted with final amendments included. A = APPROVED FOR PRODUCTION, NO COMMENTS - Procurement of materials, manufacture and installation to commence.							
TEL:	Rm10 8PN	Tel: 0845 371 4450	DRAWING STATUS				Approval	
FAX:		Fax: 0845 371 4455						

Section 1-1

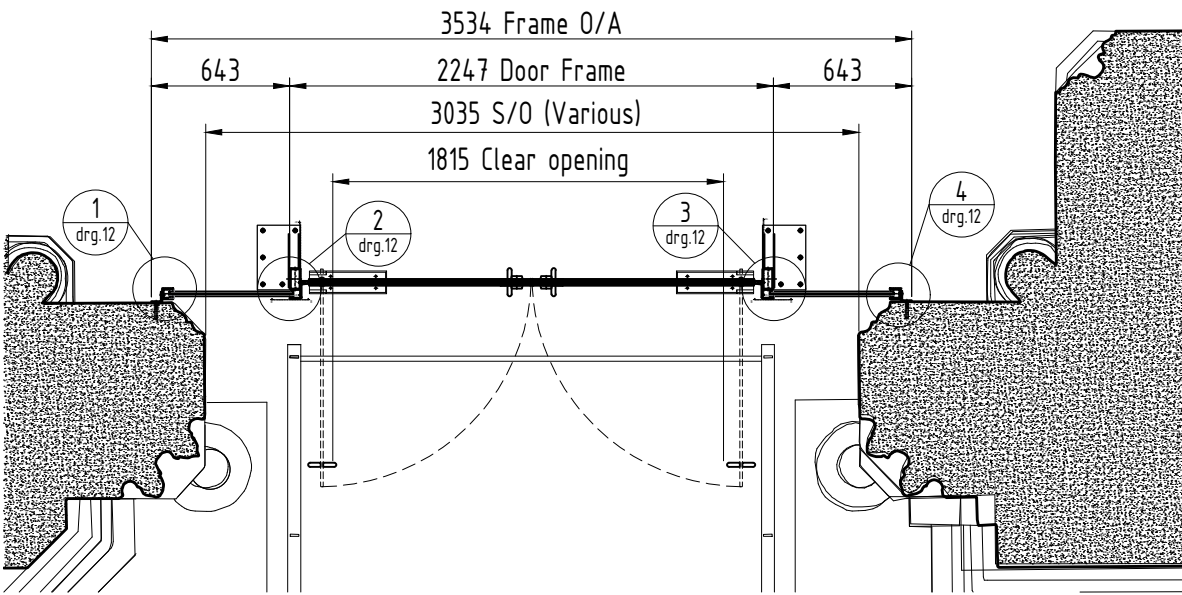


Section 2-2

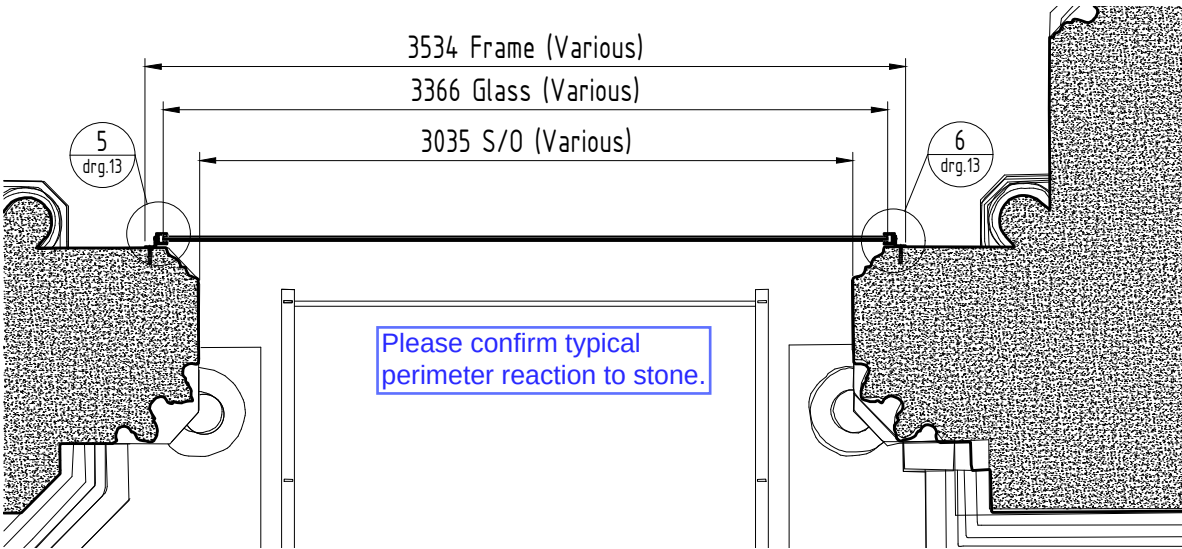


C COPYRIGHT & DESIGN COPYRIGHT & DESIGN RIGHT 2008	PROJECT/SITE ADDRESS: Rochdale Town Hall	GLASS & GENERAL www.glassandgeneral.com Unit 4 Heathway Industrial Estate Manchester Way Dagenham Essex	REVISIONS		DATE 12/04/23		DRAWN by RZH			
			01 - as per comments23.04.2023		CHECKED by		Project M.			
			02 - New details for radar sensors02.05.2023		SCALE 1:35@A3		Rev. 08			
			03 - as per comments07.05.2023		DRAWING REF. 09					
			04 - as per comments14.05.2023							
			05 - as per comments18.05.2023							
	Note: CDM regulations will apply to status approval of drawings and manufacture will only commence on receipt of 'A' status approval of drawings issued.		DRAWING TITLE Door DG3d.2. Sections 1-1, 2-2							
	C = TO BE AMENDED - Drawings to be resubmitted. B = APPROVED WITH AMENDMENTS - Drawings to be resubmitted with final amendments included. A = APPROVED FOR PRODUCTION, NO COMMENTS - Procurement of materials, manufacture and installation to commence.									
	TEL:	Rm10 8PN	Tel: 0845 371 4450	DRAWING STATUS					Approval	
	FAX:		Fax: 0845 371 4455							


Detail A (DG3d.2)

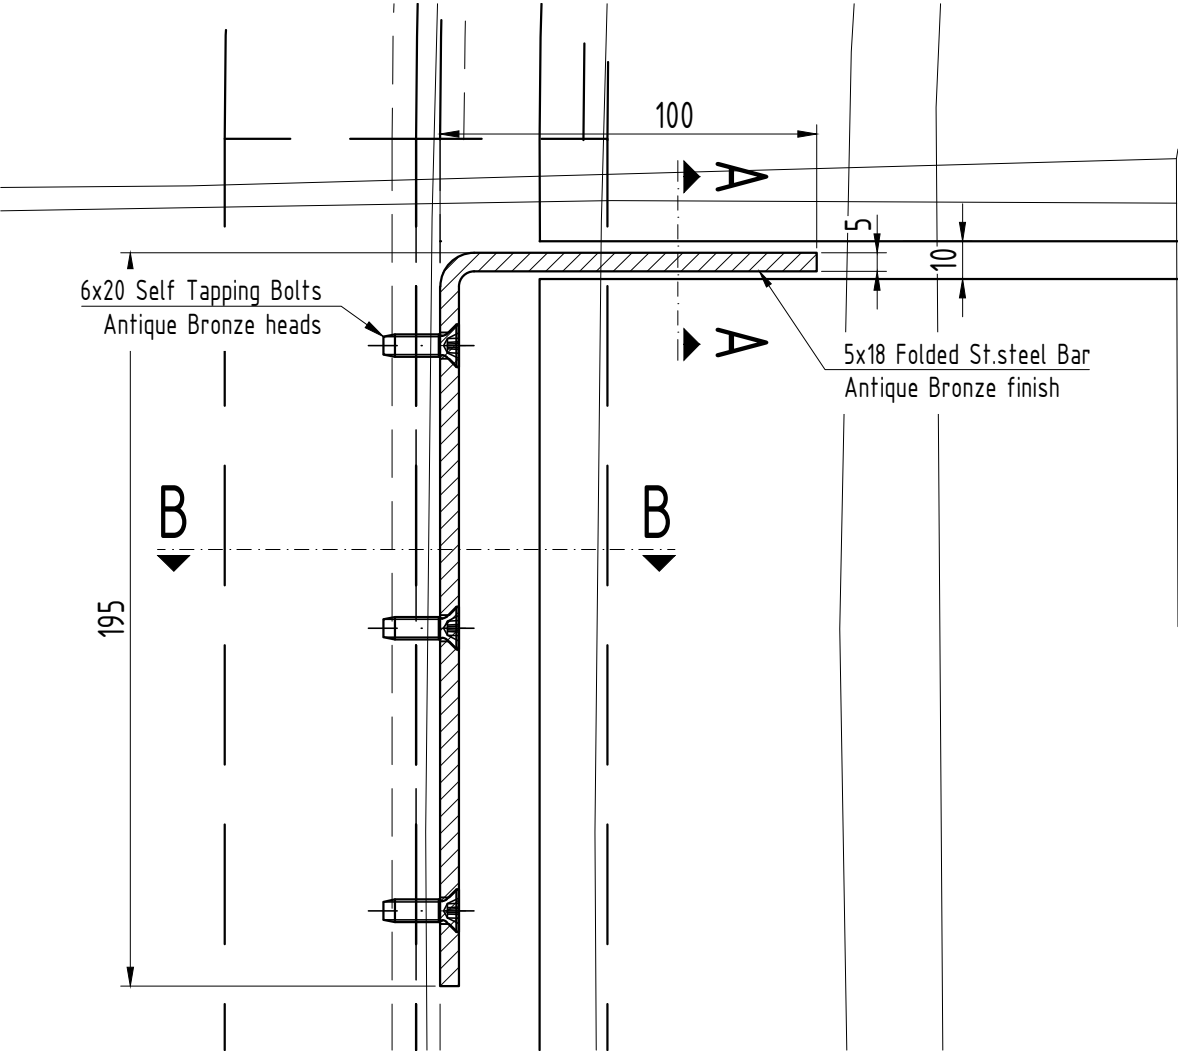

Section A-A (DG3d.2)

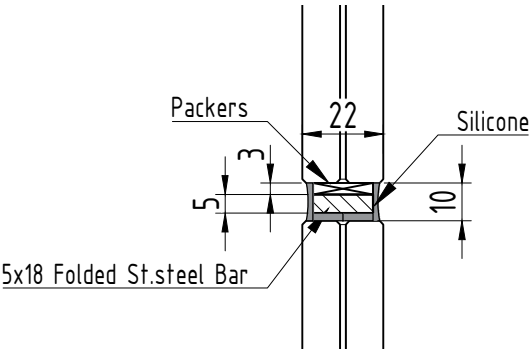

Section B-B (DG3d.2)



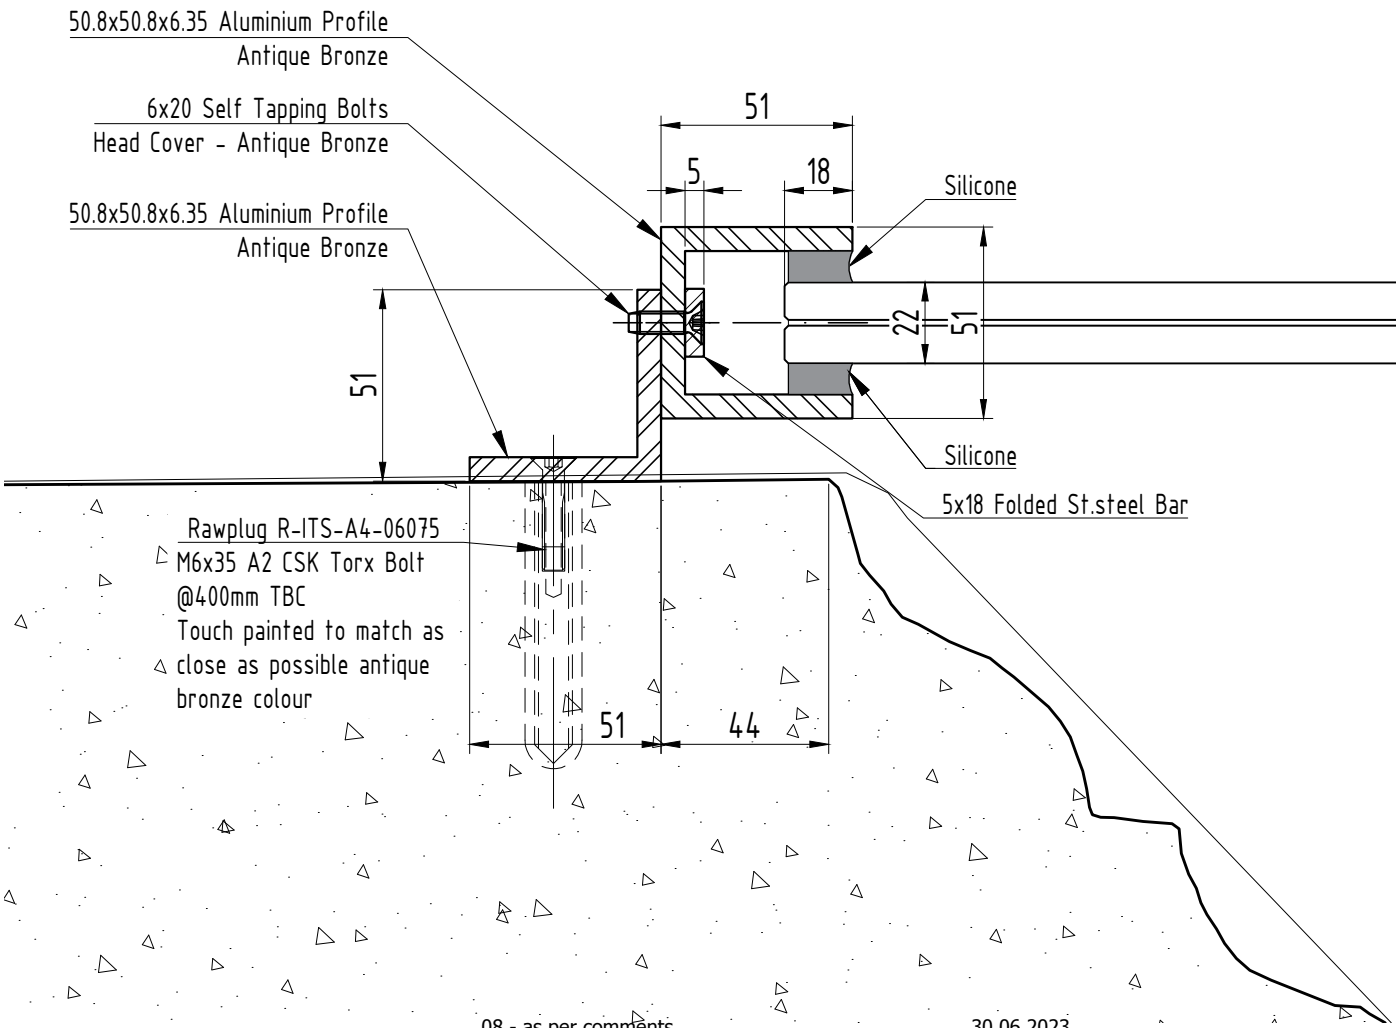


Comments as drawing 3

08 - as per comments
07 - Glass thickness changed

30.06.2023
20.06.2023





C COPYRIGHT & DESIGN COPYRIGHT & DESIGN RIGHT 2008	PROJECT/SITE ADDRESS: Rochdale Town Hall	GLASS & GENERAL www.glassandgeneral.com Unit 4 Heathway Industrial Estate Manchester Way Dagenham Essex Rm10 8PN Tel: 0845 371 4450 Fax: 0845 371 4455	REVISIONS	DATE 12/04/23	DRAWN by RZH	
			01 - as per comments23.04.2023	CHECKED by	Project M.	
	02 - New details for radar sensors02.05.2023		SCALE 1:2@A3	Rev. 08		
	03 - as per comments07.05.2023		DRAWING REF. 10			
	04 - as per comments14.05.2023					
	05 - as per comments18.05.2023	DRAWING TITLE Door DG3d.2. Detail A				
TEL:			Note: CDM regulations will apply to status approval of drawings and manufacture will only commence on receipt of 'A' status approval of drawings issued. C = TO BE AMENDED - Drawings to be resubmitted. B = APPROVED WITH AMENDMENTS - Drawings to be resubmitted with final amendments included. A = APPROVED FOR PRODUCTION, NO COMMENTS - Procurement of materials, manufacture and installation to commence.			
FAX:				DRAWING STATUS		Approval

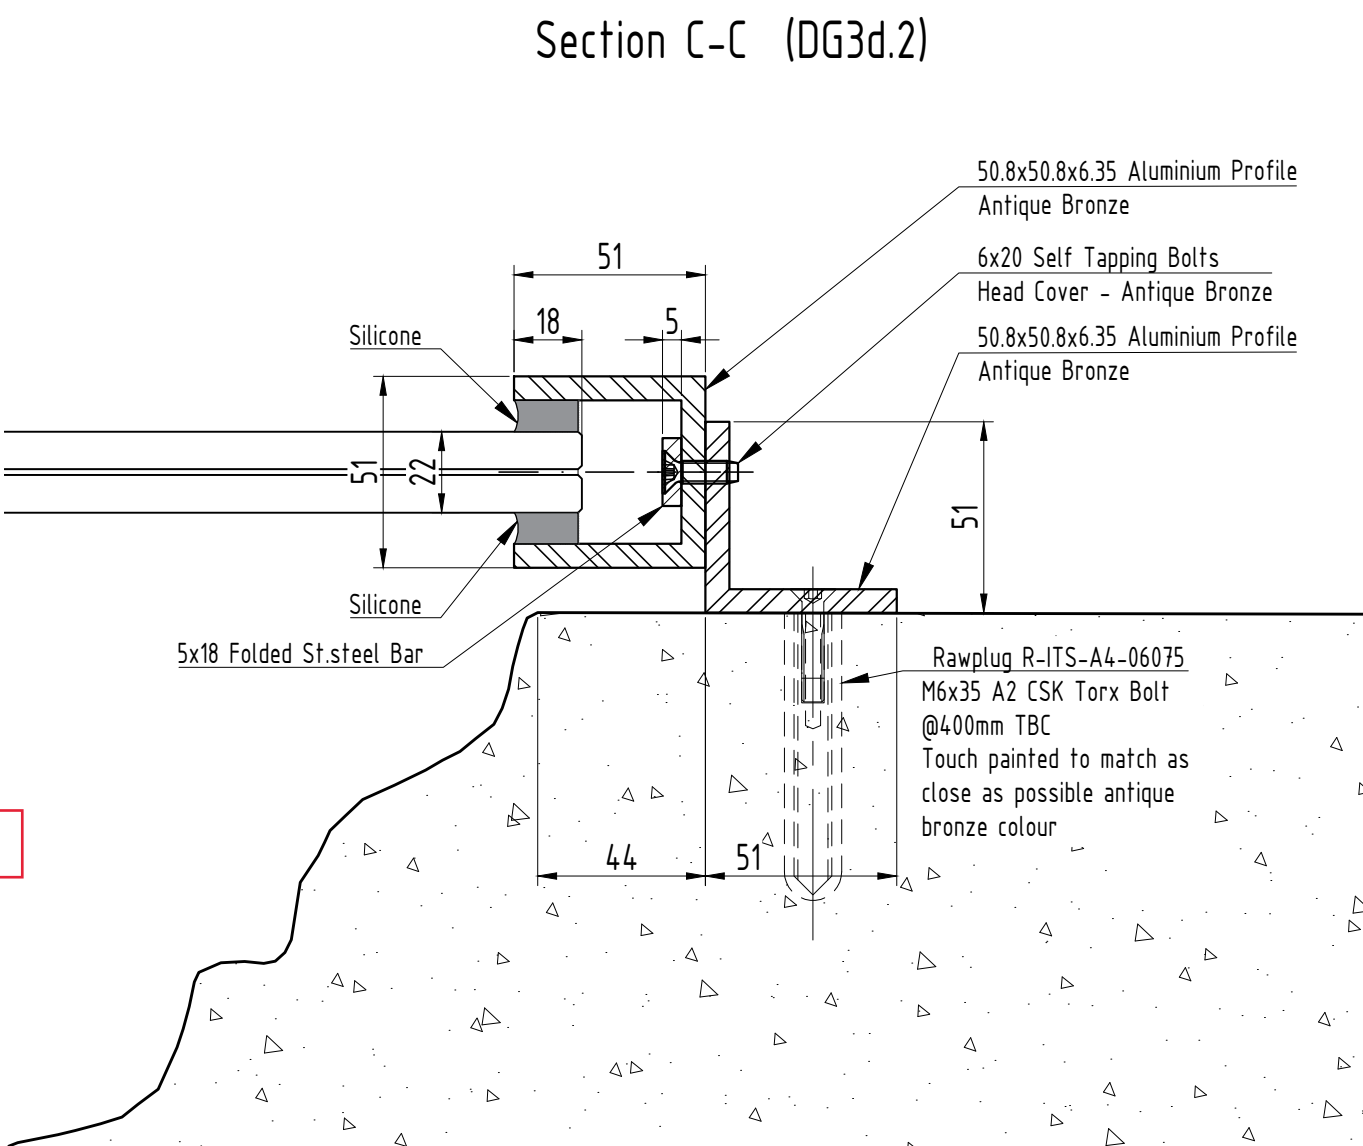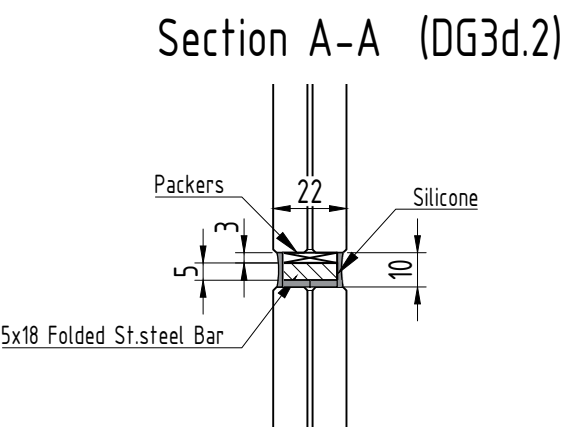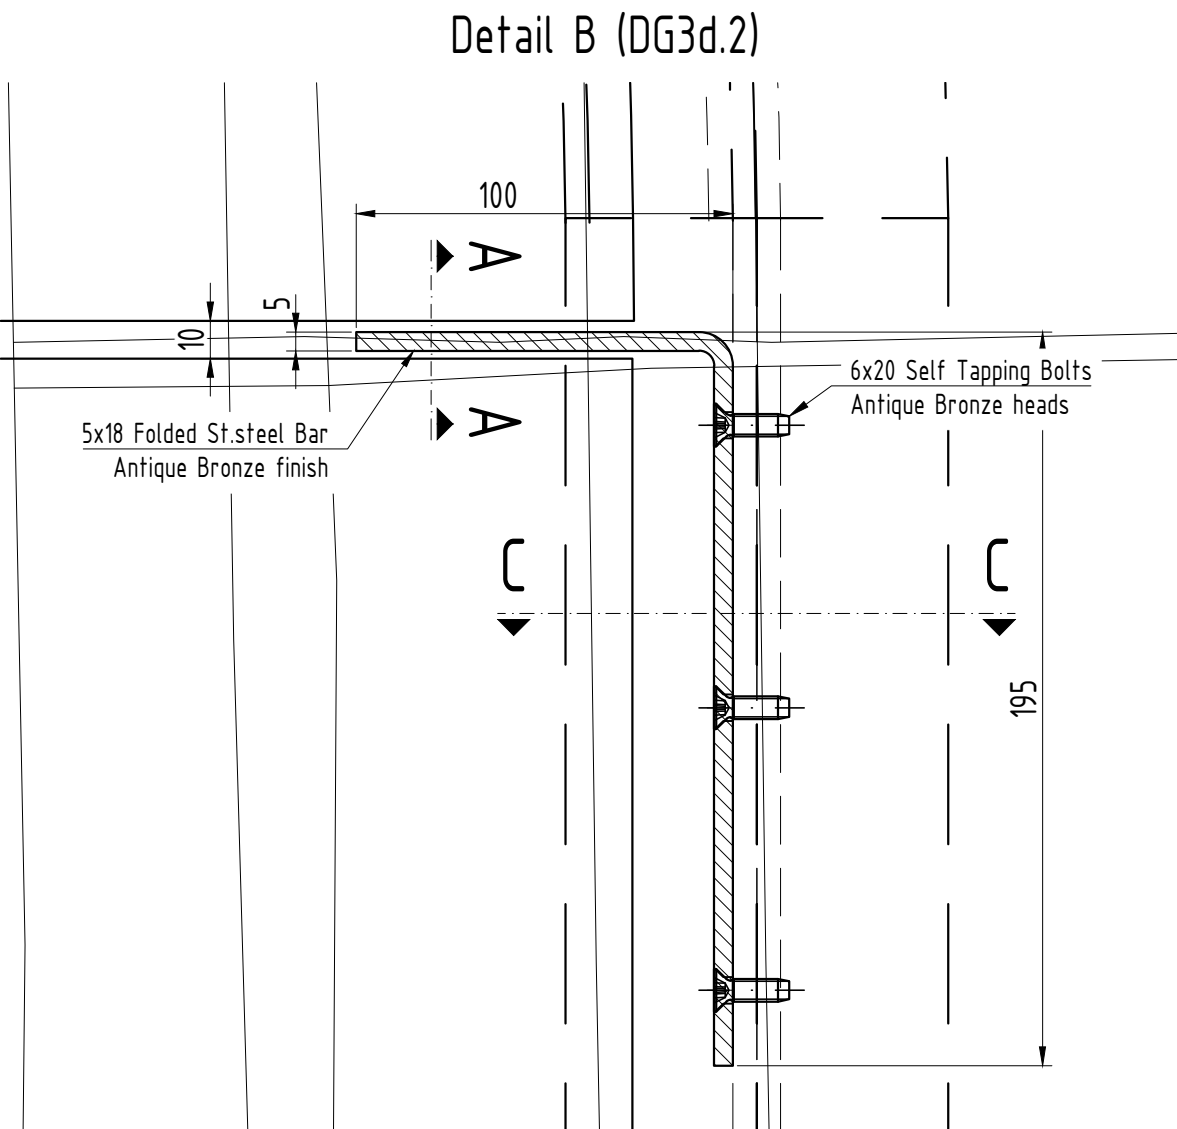

Comments as drawing 3

08 - as per comments	30.06.2023		
07 - Glass thickness changed	20.06.2023		
REVISIONS		DATE 12/04/23	DRAWN by RZH
01 - as per comments	23.04.2023	CHECKED by	Project M.
02 - New details for radar sensors	02.05.2023	SCALE 1:2@A3	Rev. 08
03 - as per comments	07.05.2023	DRAWING REF. 11	
04 - as per comments	14.05.2023		
05 - as per comments	18.05.2023		
Note: CDM regulations will apply to status approval of drawings and manufacture will only commence on receipt of 'A' status approval of drawings issued.		DRAWING TITLE Door DG3d.2. Detail B	
C = TO BE AMENDED - Drawings to be resubmitted. B = APPROVED WITH AMENDMENTS - Drawings to be resubmitted with final amendments included. A = APPROVED FOR PRODUCTION, NO COMMENTS - Procurement of materials, manufacture and installation to commence.		DRAWING STATUS	Approval

C COPYRIGHT & DESIGN COPYRIGHT & DESIGN RIGHT 2008	PROJECT/SITE ADDRESS: Rochdale Town Hall	GLASS & GENERAL www.glassandgeneral.com Unit 4 Heathway Industrial Estate Manchester Way Dagenham Essex Rm10 8PN Tel: 0845 371 4450 Fax: 0845 371 4455
	TEL:	
	FAX:	

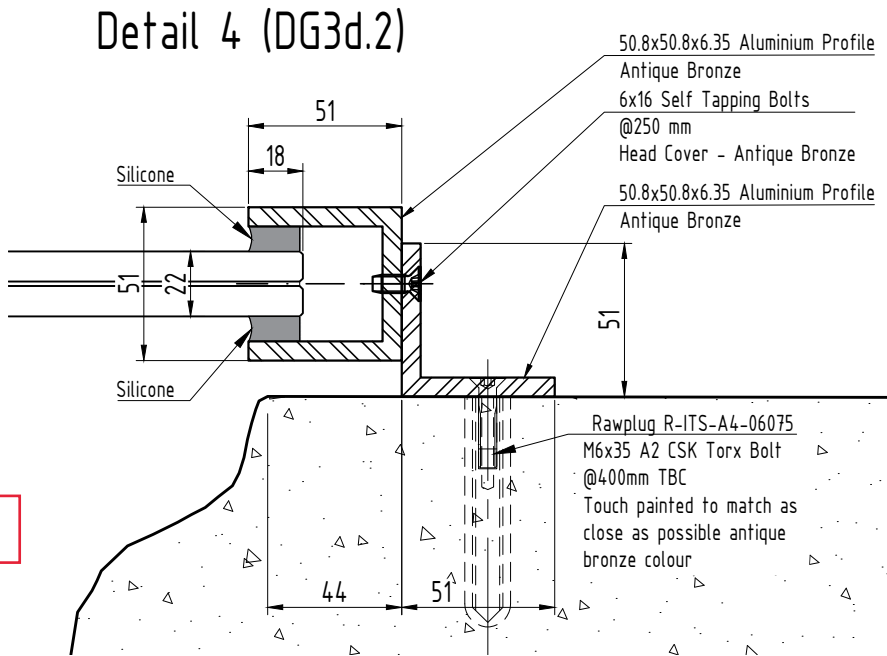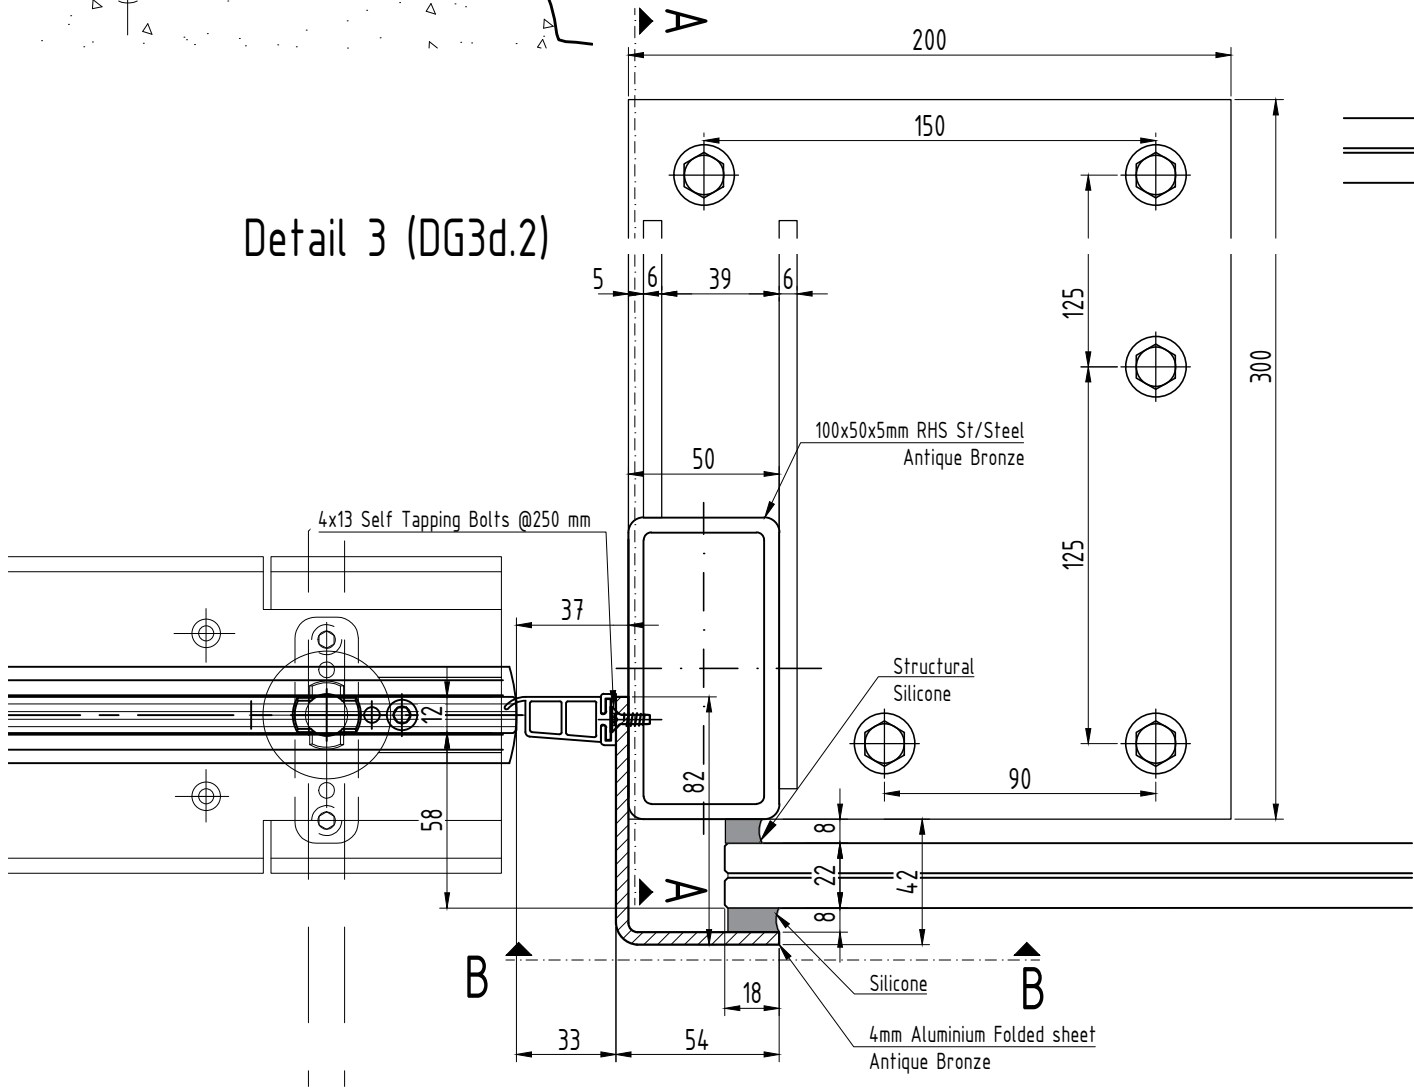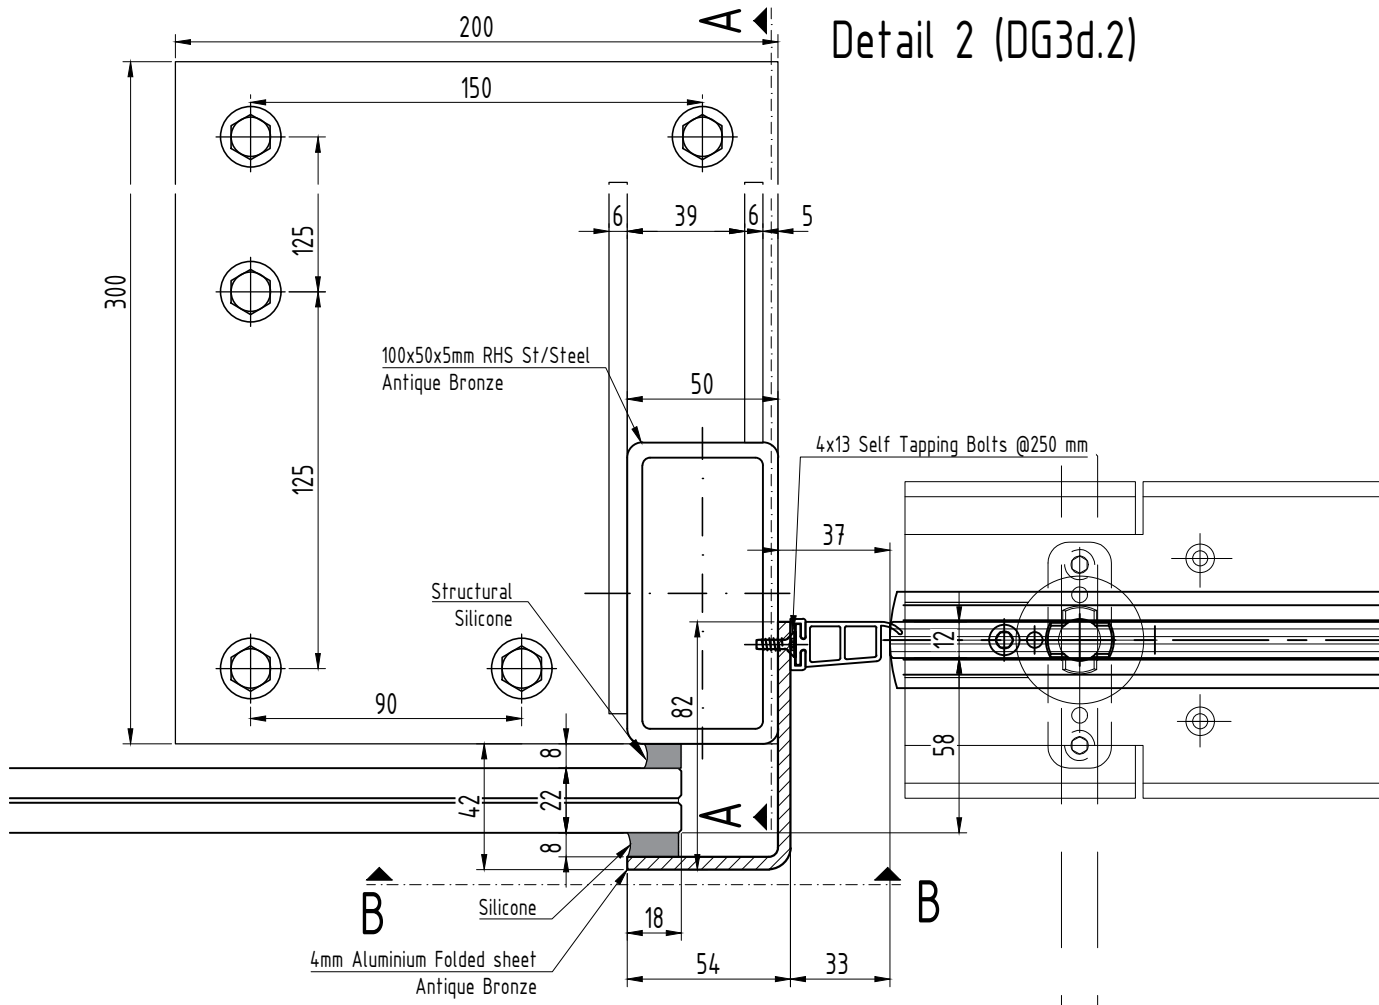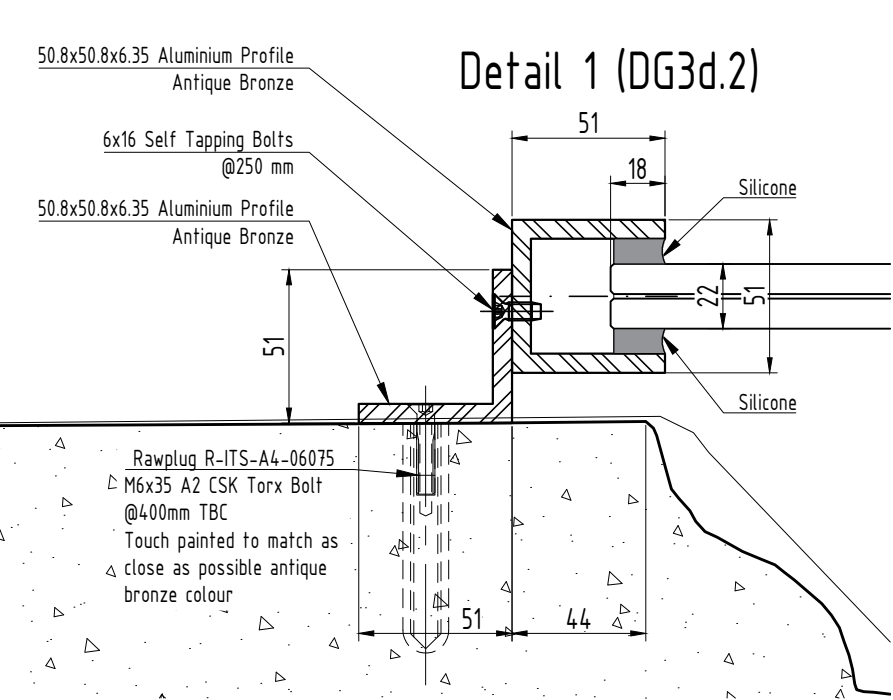


Comments as drawing 5

08 - as per comments
07 - Glass thickness changed


30.06.2023
20.06.2023

C COPYRIGHT & DESIGN COPYRIGHT & DESIGN RIGHT 2008	PROJECT/SITE ADDRESS: Rochdale Town Hall	GLASS & GENERAL www.glassandgeneral.com Unit 4 Heathway Industrial Estate Manchester Way Dagenham Essex Rm10 8PN Tel: 0845 371 4450 Fax: 0845 371 4455	REVISIONS 01 - as per comments 23.04.2023 02 - New details for radar sensors 02.05.2023 03 - as per comments 07.05.2023 04 - as per comments 14.05.2023 05 - as per comments 18.05.2023	DATE 12/04/23 CHECKED by SCALE 1:2@A3	DRAWN by RZH Project M. Rev. 08
	TEL: FAX:		Note: CDM regulations will apply to status approval of drawings and manufacture will only commence on receipt of 'A' status approval of drawings issued. C = TO BE AMENDED - Drawings to be resubmitted. B = APPROVED WITH AMENDMENTS - Drawings to be resubmitted with final amendments included. A = APPROVED FOR PRODUCTION, NO COMMENTS - Procurement of materials, manufacture and installation to commence.	DRAWING REF. 12 DRAWING TITLE Door DG3d.2. Detail 1-4	
				DRAWING STATUS	Approval

A-A (DG3d.2)





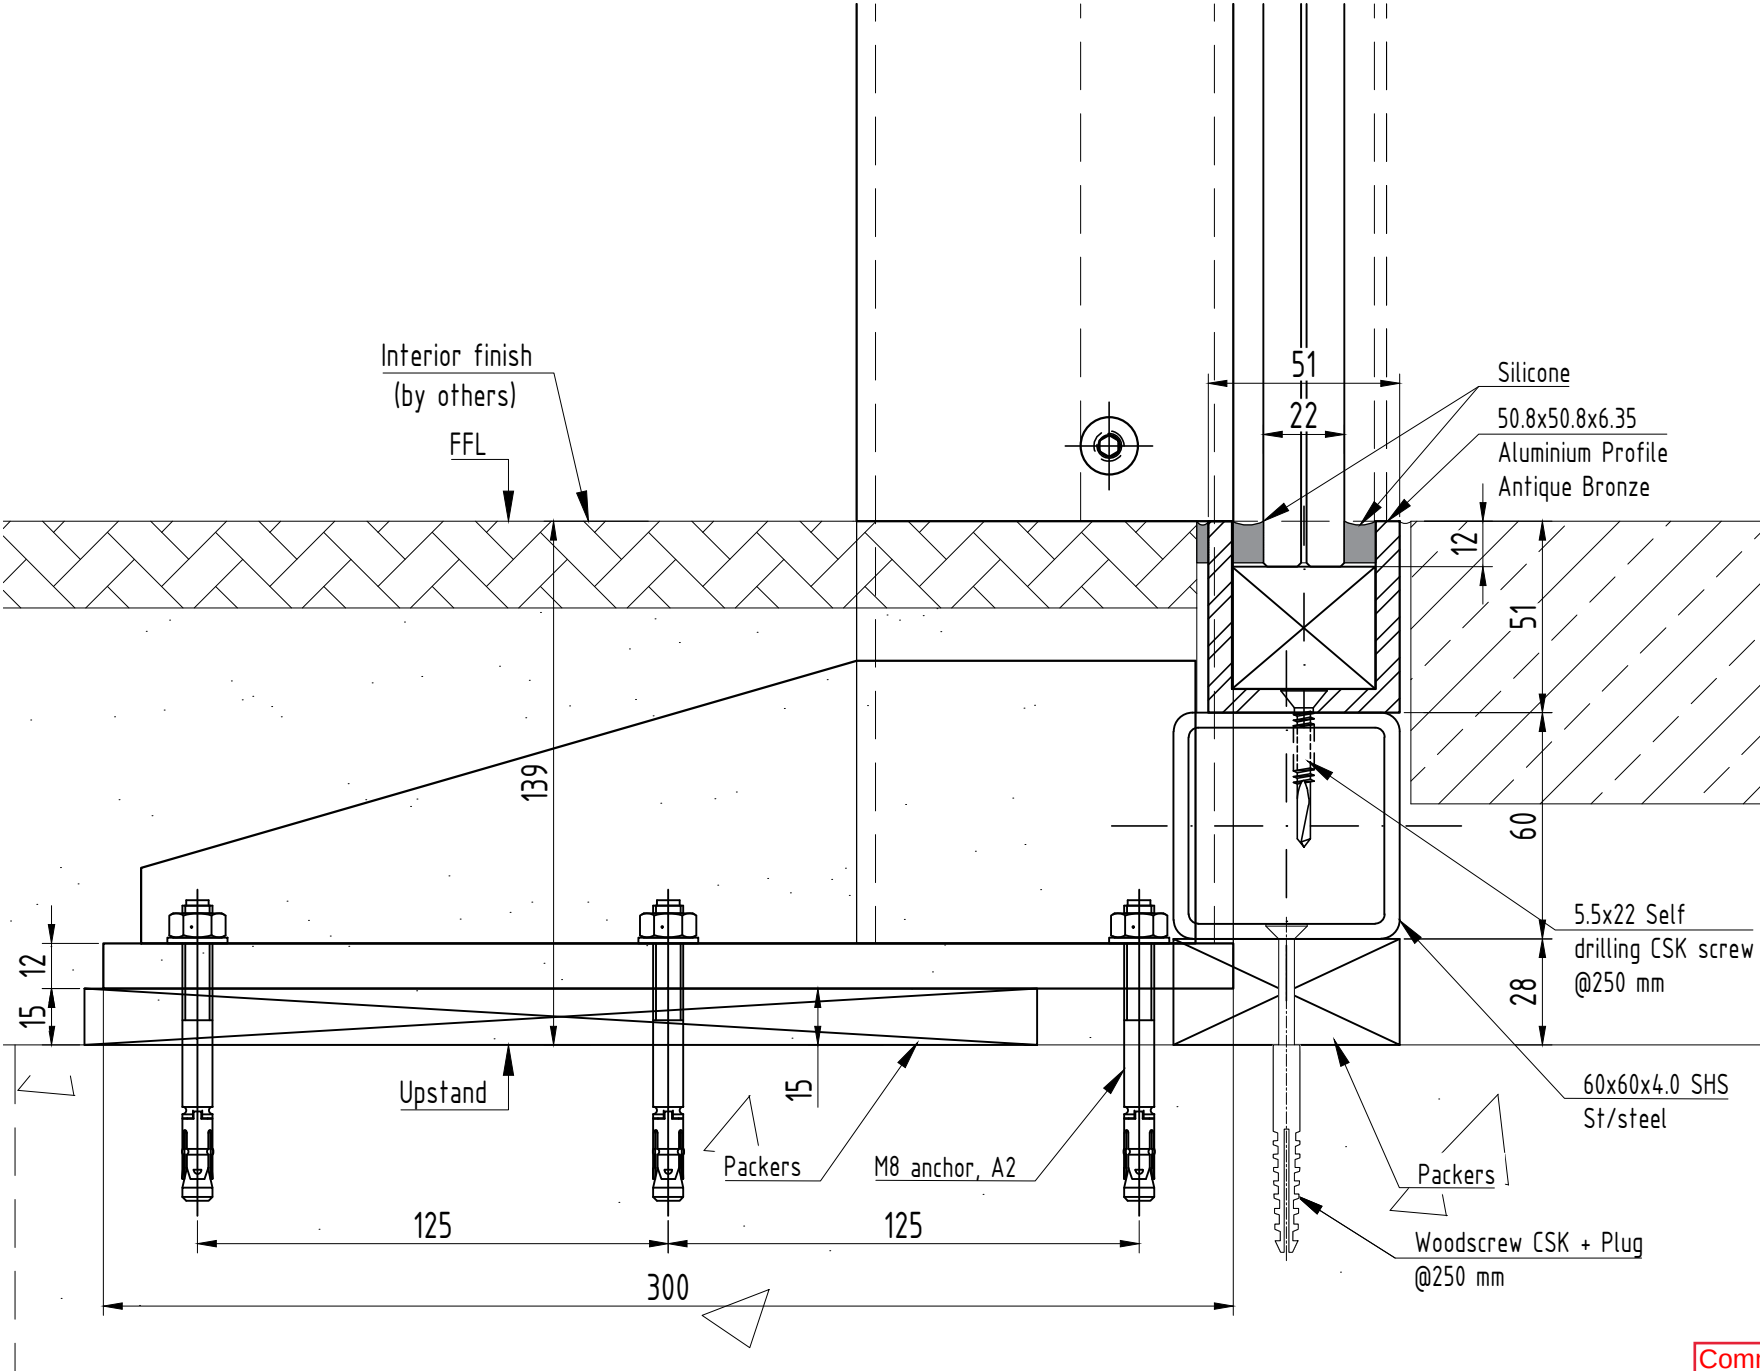


B-B (DG3d.2)

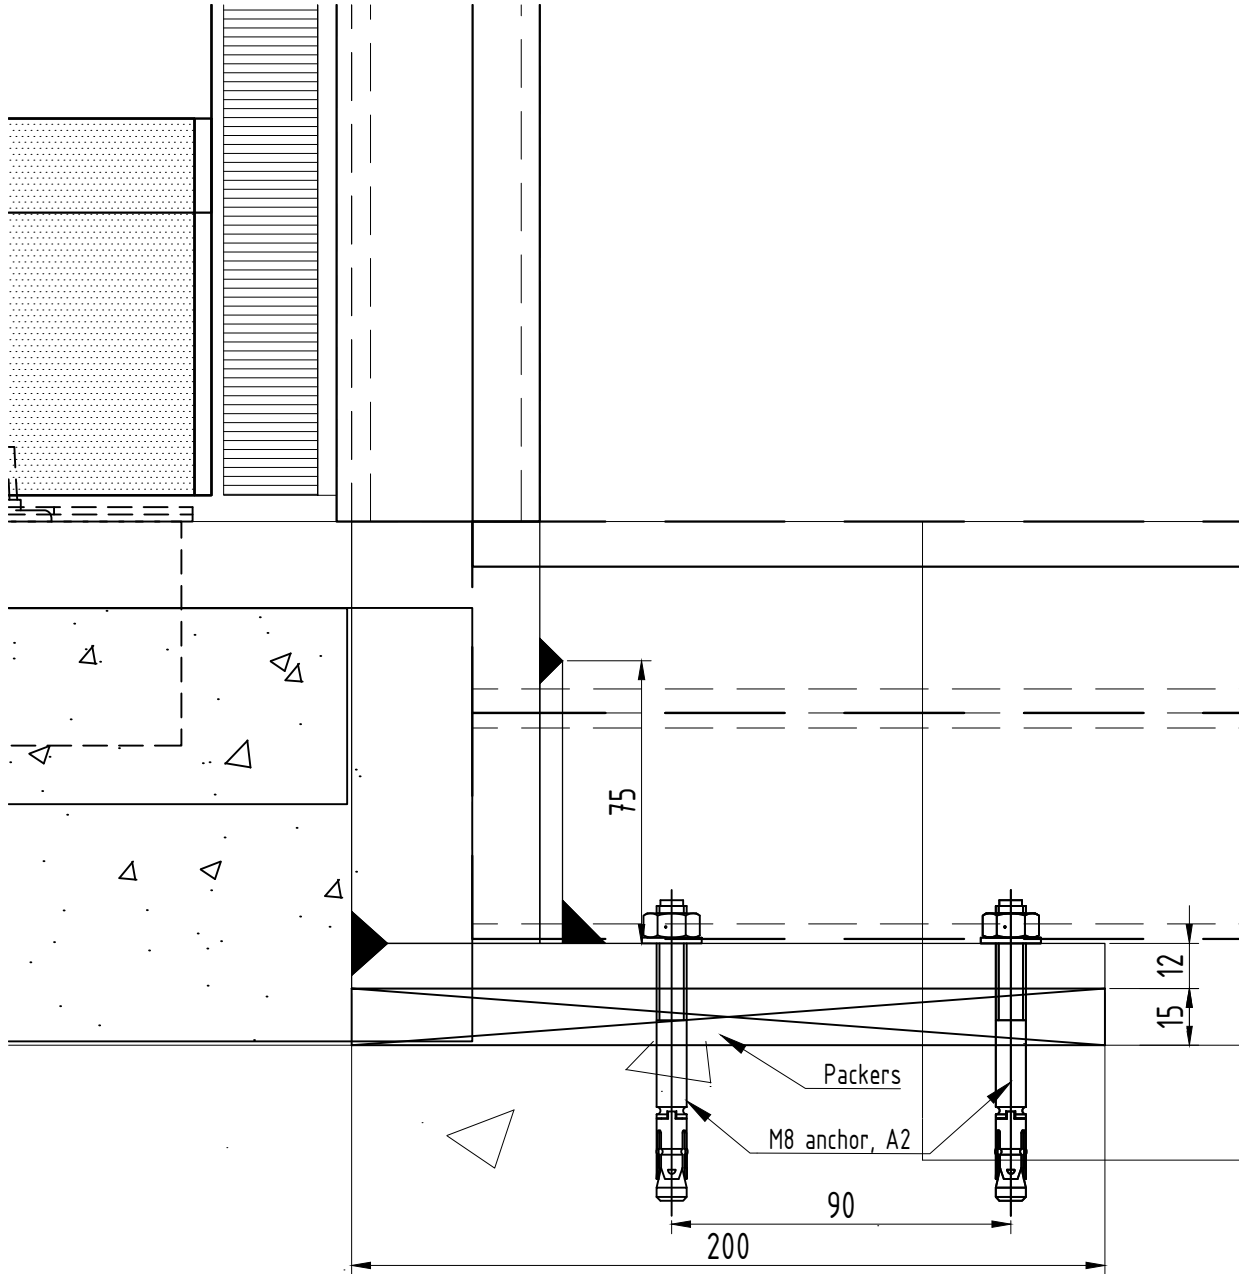

Comments as drawing 5a


C COPYRIGHT & DESIGN COPYRIGHT & DESIGN RIGHT 2008	PROJECT/SITE ADDRESS:	GLASS & GENERAL	REVISIONS		DATE 12/04/23		DRAWN by RZH	
	Rochdale Town Hall	www.glassandgeneral.com	Unit 4 Heathway Industrial Estate Manchester Way Dagenham Essex	01 - as per comments	23.04.2023	CHECKED by		Project M.
				02 - New details for radar sensors	02.05.2023	SCALE 1:2@A3		Rev. 08
				03 - as per comments	07.05.2023	DRAWING REF. 12a		
				04 - as per comments	14.05.2023			
				05 - as per comments	18.05.2023			
			Note: CDM regulations will apply to status approval of drawings and manufacture will only commence on receipt of 'A' status approval of drawings issued.		DRAWING TITLE Door DG3d.2. Detail 3. Section A-A, B-B			
			C = TO BE AMENDED - Drawings to be resubmitted. B = APPROVED WITH AMENDMENTS - Drawings to be resubmitted with final amendments included. A = APPROVED FOR PRODUCTION, NO COMMENTS - Procurement of materials, manufacture and installation to commence.					
	TEL:	Rm10 8PN	Tel: 0845 371 4450	DRAWING STATUS				
FAX:		Fax: 0845 371 4455						

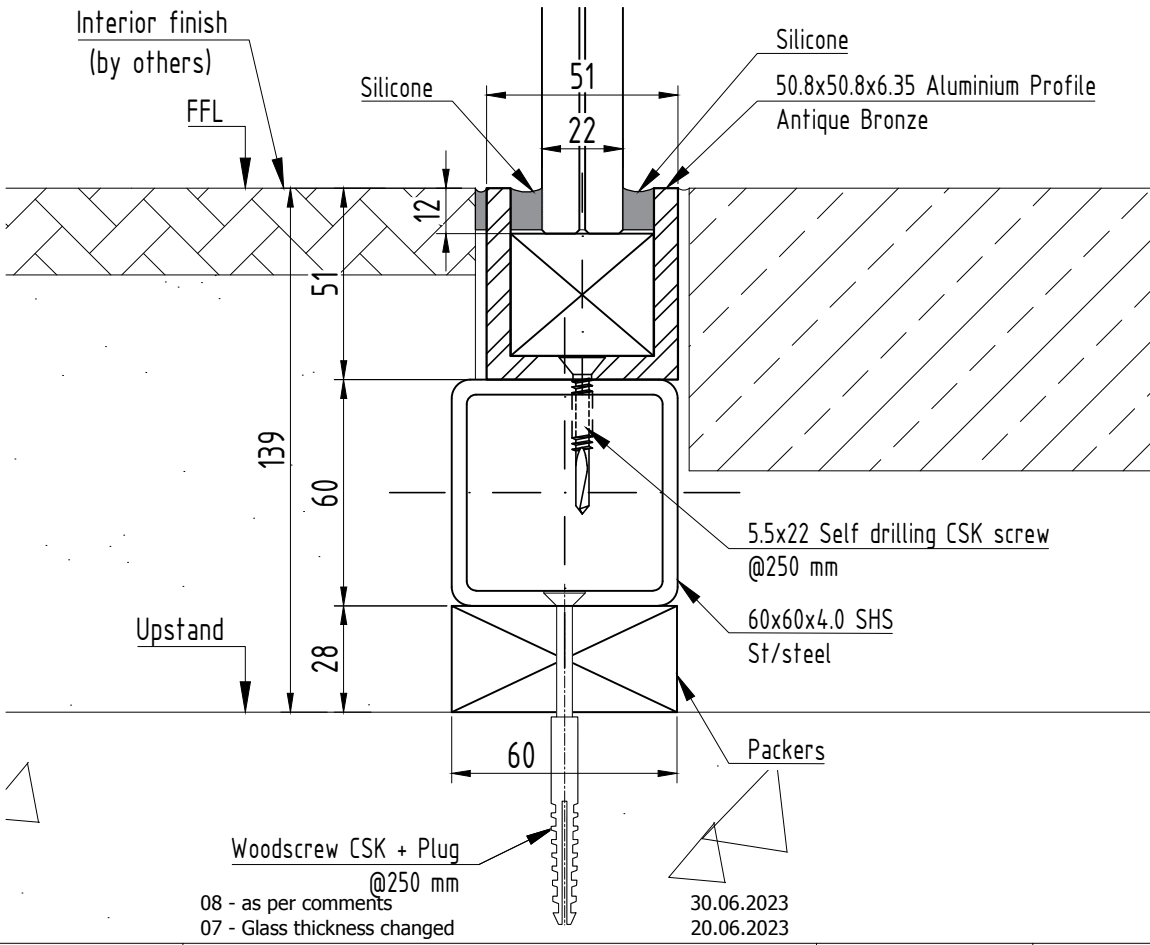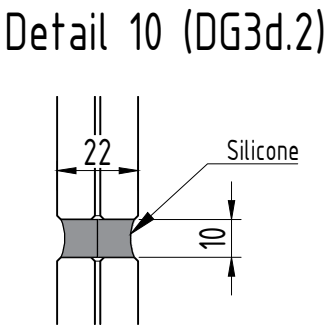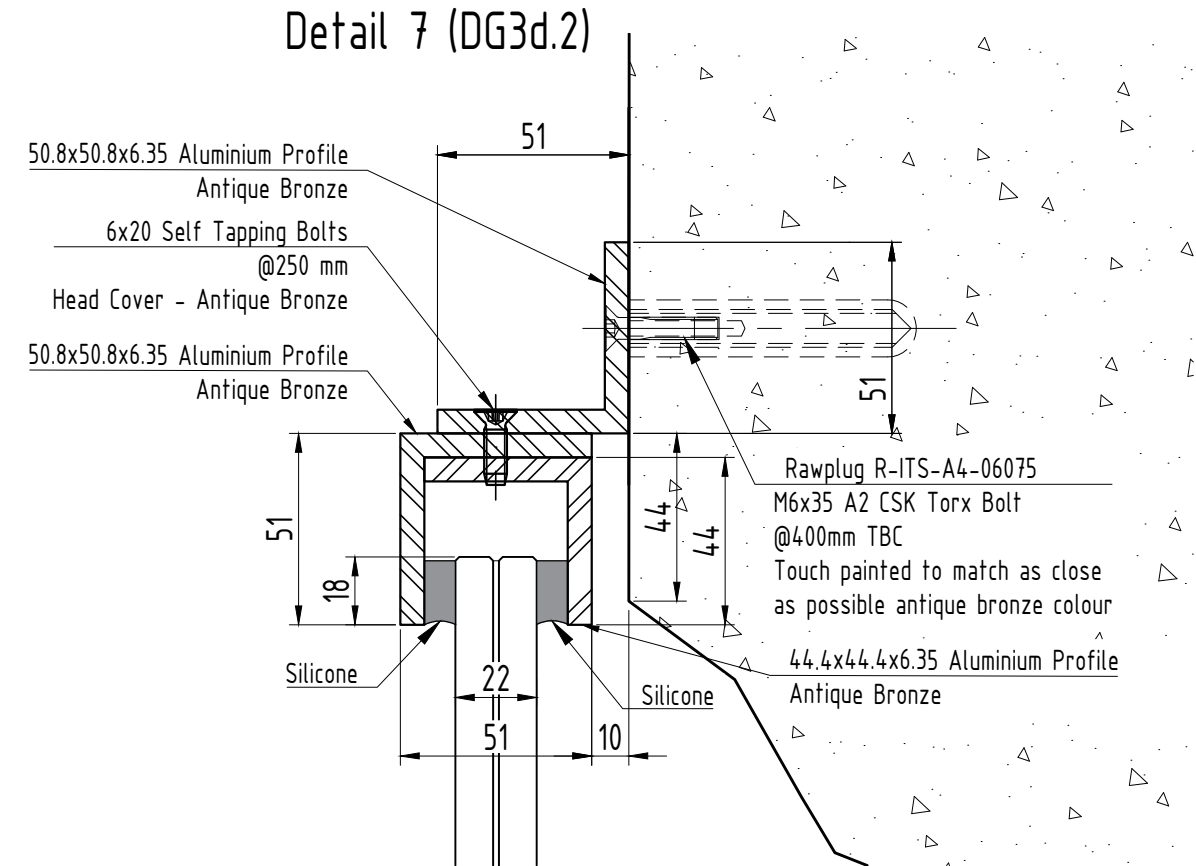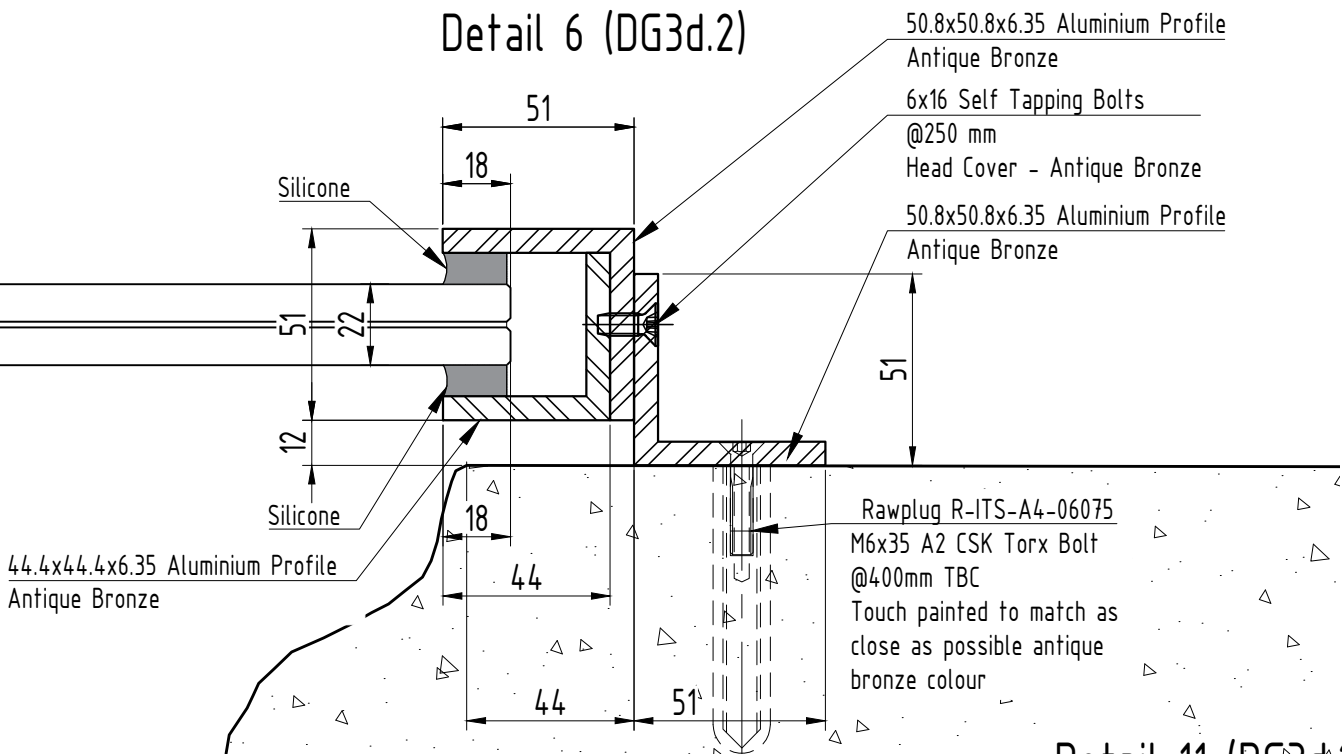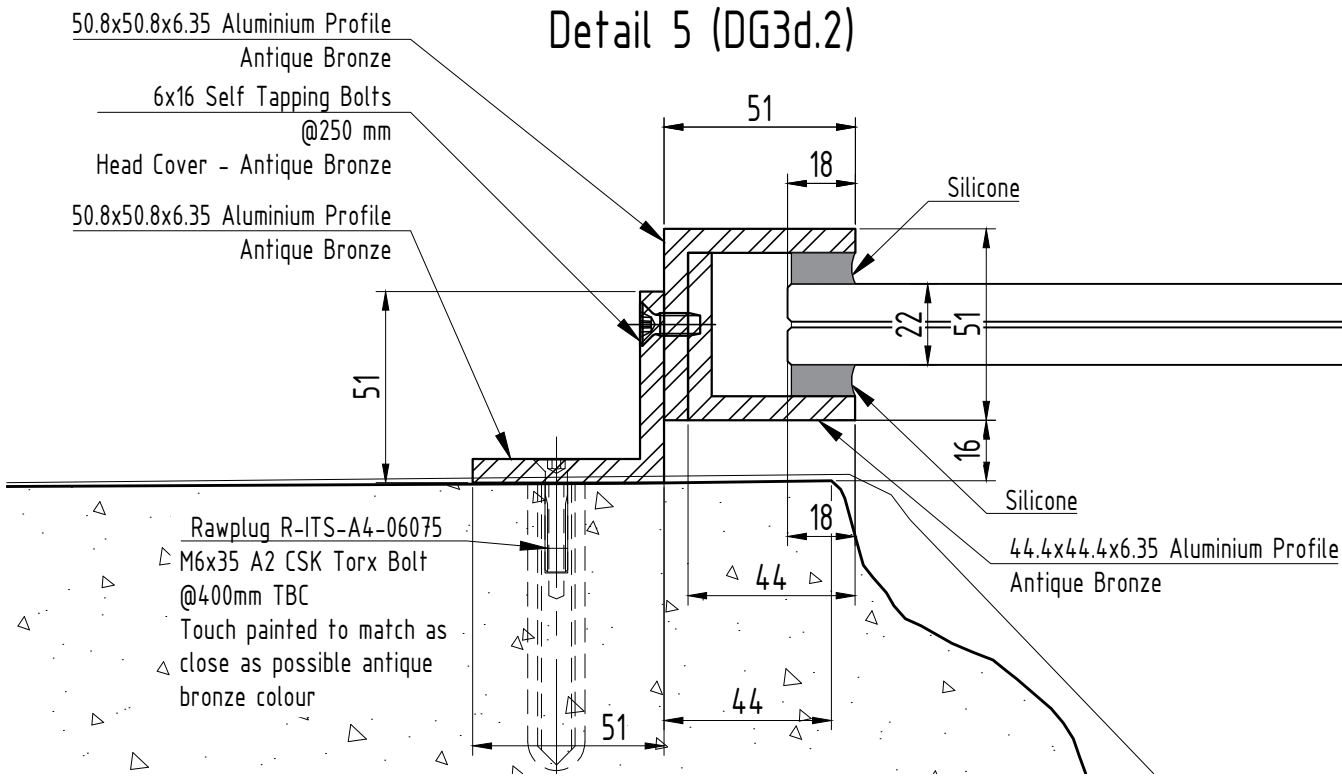


Comments as drawing 6

C COPYRIGHT & DESIGN COPYRIGHT & DESIGN RIGHT 2008	PROJECT/SITE ADDRESS: Rochdale Town Hall	GLASS & GENERAL www.glassandgeneral.com Unit 4 Heathway Industrial Estate Manchester Way Dagenham Essex Rm10 8PN Tel: 0845 371 4450 Fax: 0845 371 4455	REVISIONS		DATE 12/04/23		DRAWN by RZH		
			01 - as per comments	23.04.2023	CHECKED by	Project M.			
			02 - New details for radar sensors	02.05.2023	SCALE 1:2@A3	Rev. 08			
			03 - as per comments	07.05.2023	DRAWING REF.				
			04 - as per comments	14.05.2023	13				
			05 - as per comments	18.05.2023					
			Note: CDM regulations will apply to status approval of drawings and manufacture will only commence on receipt of 'A' status approval of drawings issued.					DRAWING TITLE	
TEL:			Door DG3d.2. Detail 5-7, 10, 11						
FAX:			DRAWING STATUS					Approval	
			C = TO BE AMENDED - Drawings to be resubmitted. B = APPROVED WITH AMENDMENTS - Drawings to be resubmitted with final amendments included. A = APPROVED FOR PRODUCTION, NO COMMENTS - Procurement of materials, manufacture and installation to commence.						

Detail 8 (DG3d.2)

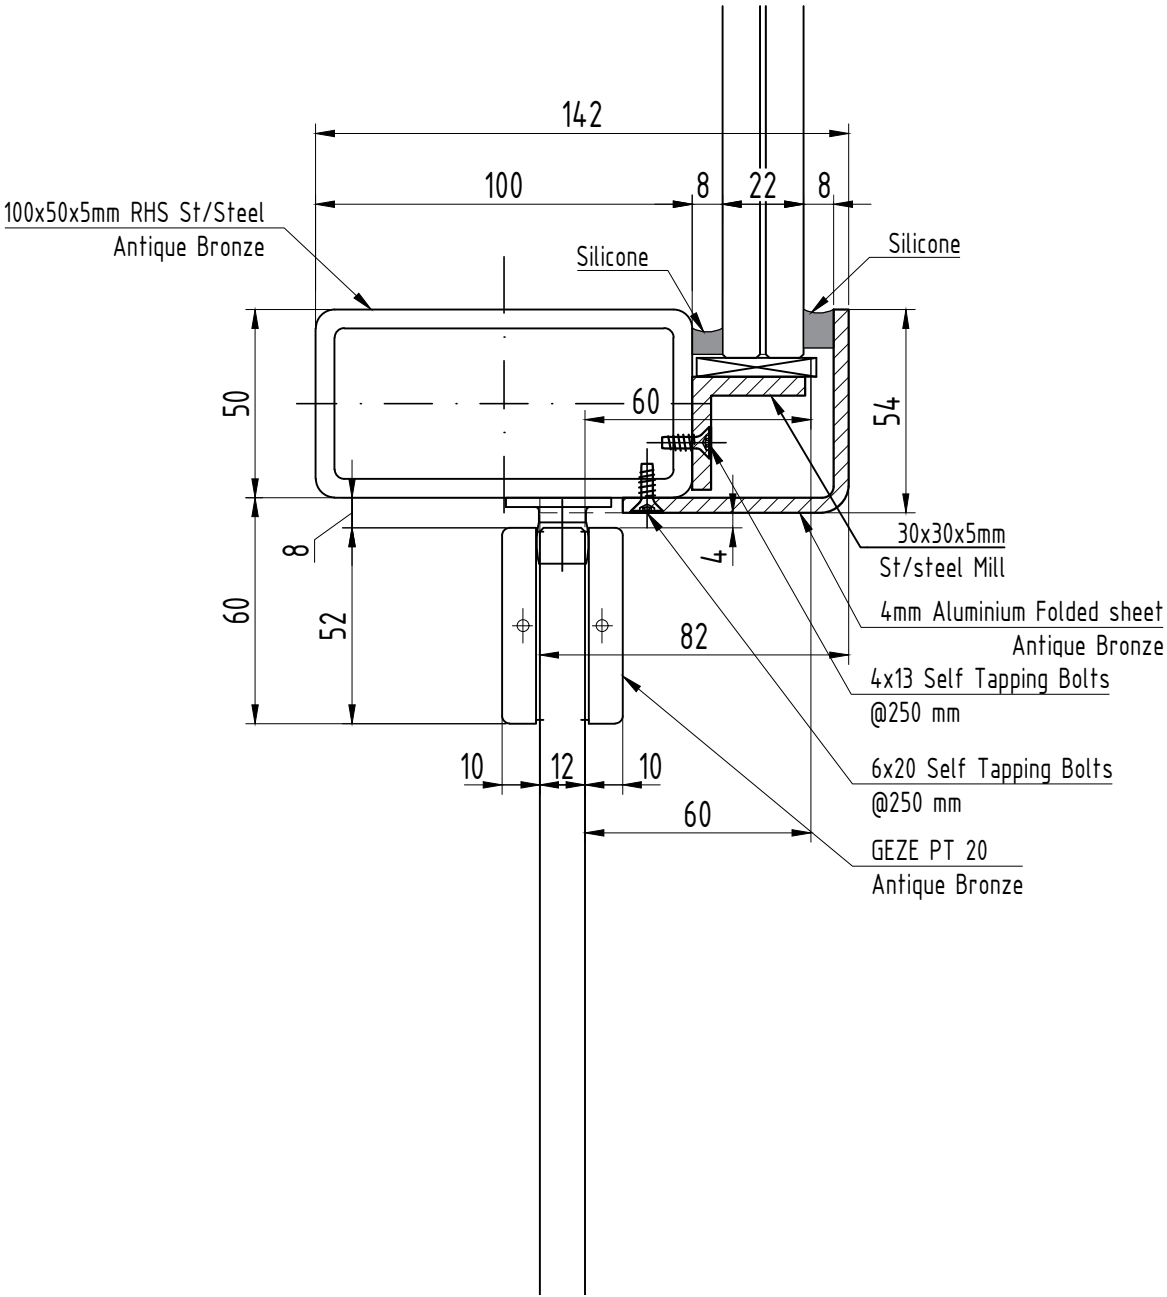

Detail 9 (DG3d.2)

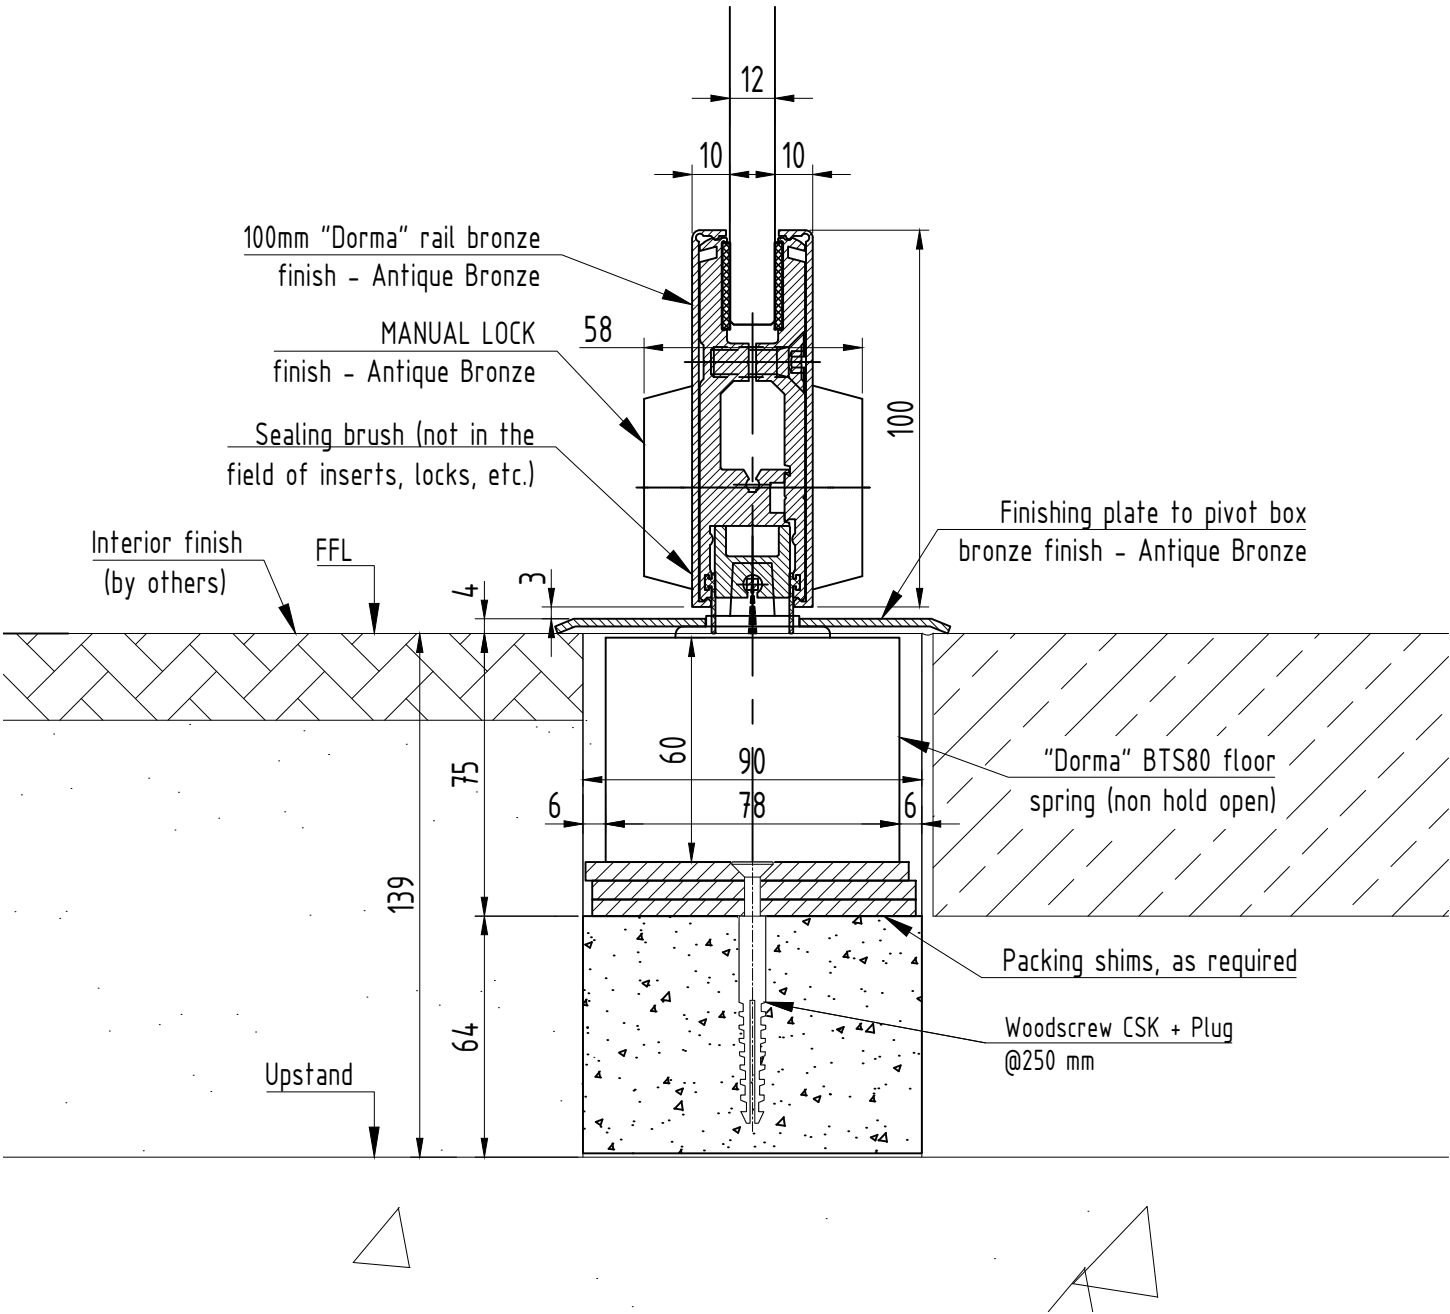

08 - as per comments	30.06.2023	DATE 12/04/23	DRAWN by RZH
07 - Glass thickness changed	20.06.2023	CHECKED by Project M.	Rev. 08
REVISIONS		SCALE 1:2@A3	DRAWING REF. 14
01 - as per comments	23.04.2023		
02 - New details for radar sensors	02.05.2023		
03 - as per comments	07.05.2023		
04 - as per comments	14.05.2023		
05 - as per comments	18.05.2023		
Note: CDM regulations will apply to status approval of drawings and manufacture will only commence on receipt of 'A' status approval of drawings issued.		DRAWING TITLE Door DG3d.2. Detail 8, 9	
C = TO BE AMENDED - Drawings to be resubmitted. B = APPROVED WITH AMENDMENTS - Drawings to be resubmitted with final amendments included. A = APPROVED FOR PRODUCTION, NO COMMENTS - Procurement of materials, manufacture and installation to commence.		DRAWING STATUS	Approval

C COPYRIGHT & DESIGN COPYRIGHT & DESIGN RIGHT 2008	PROJECT/SITE ADDRESS: Rochdale Town Hall	GLASS & GENERAL www.glassandgeneral.com Unit 4 Heathway Industrial Estate Manchester Way Dagenham Essex Rm10 8PN Tel: 0845 371 4450 Fax: 0845 371 4455
	TEL:	
	FAX:	