



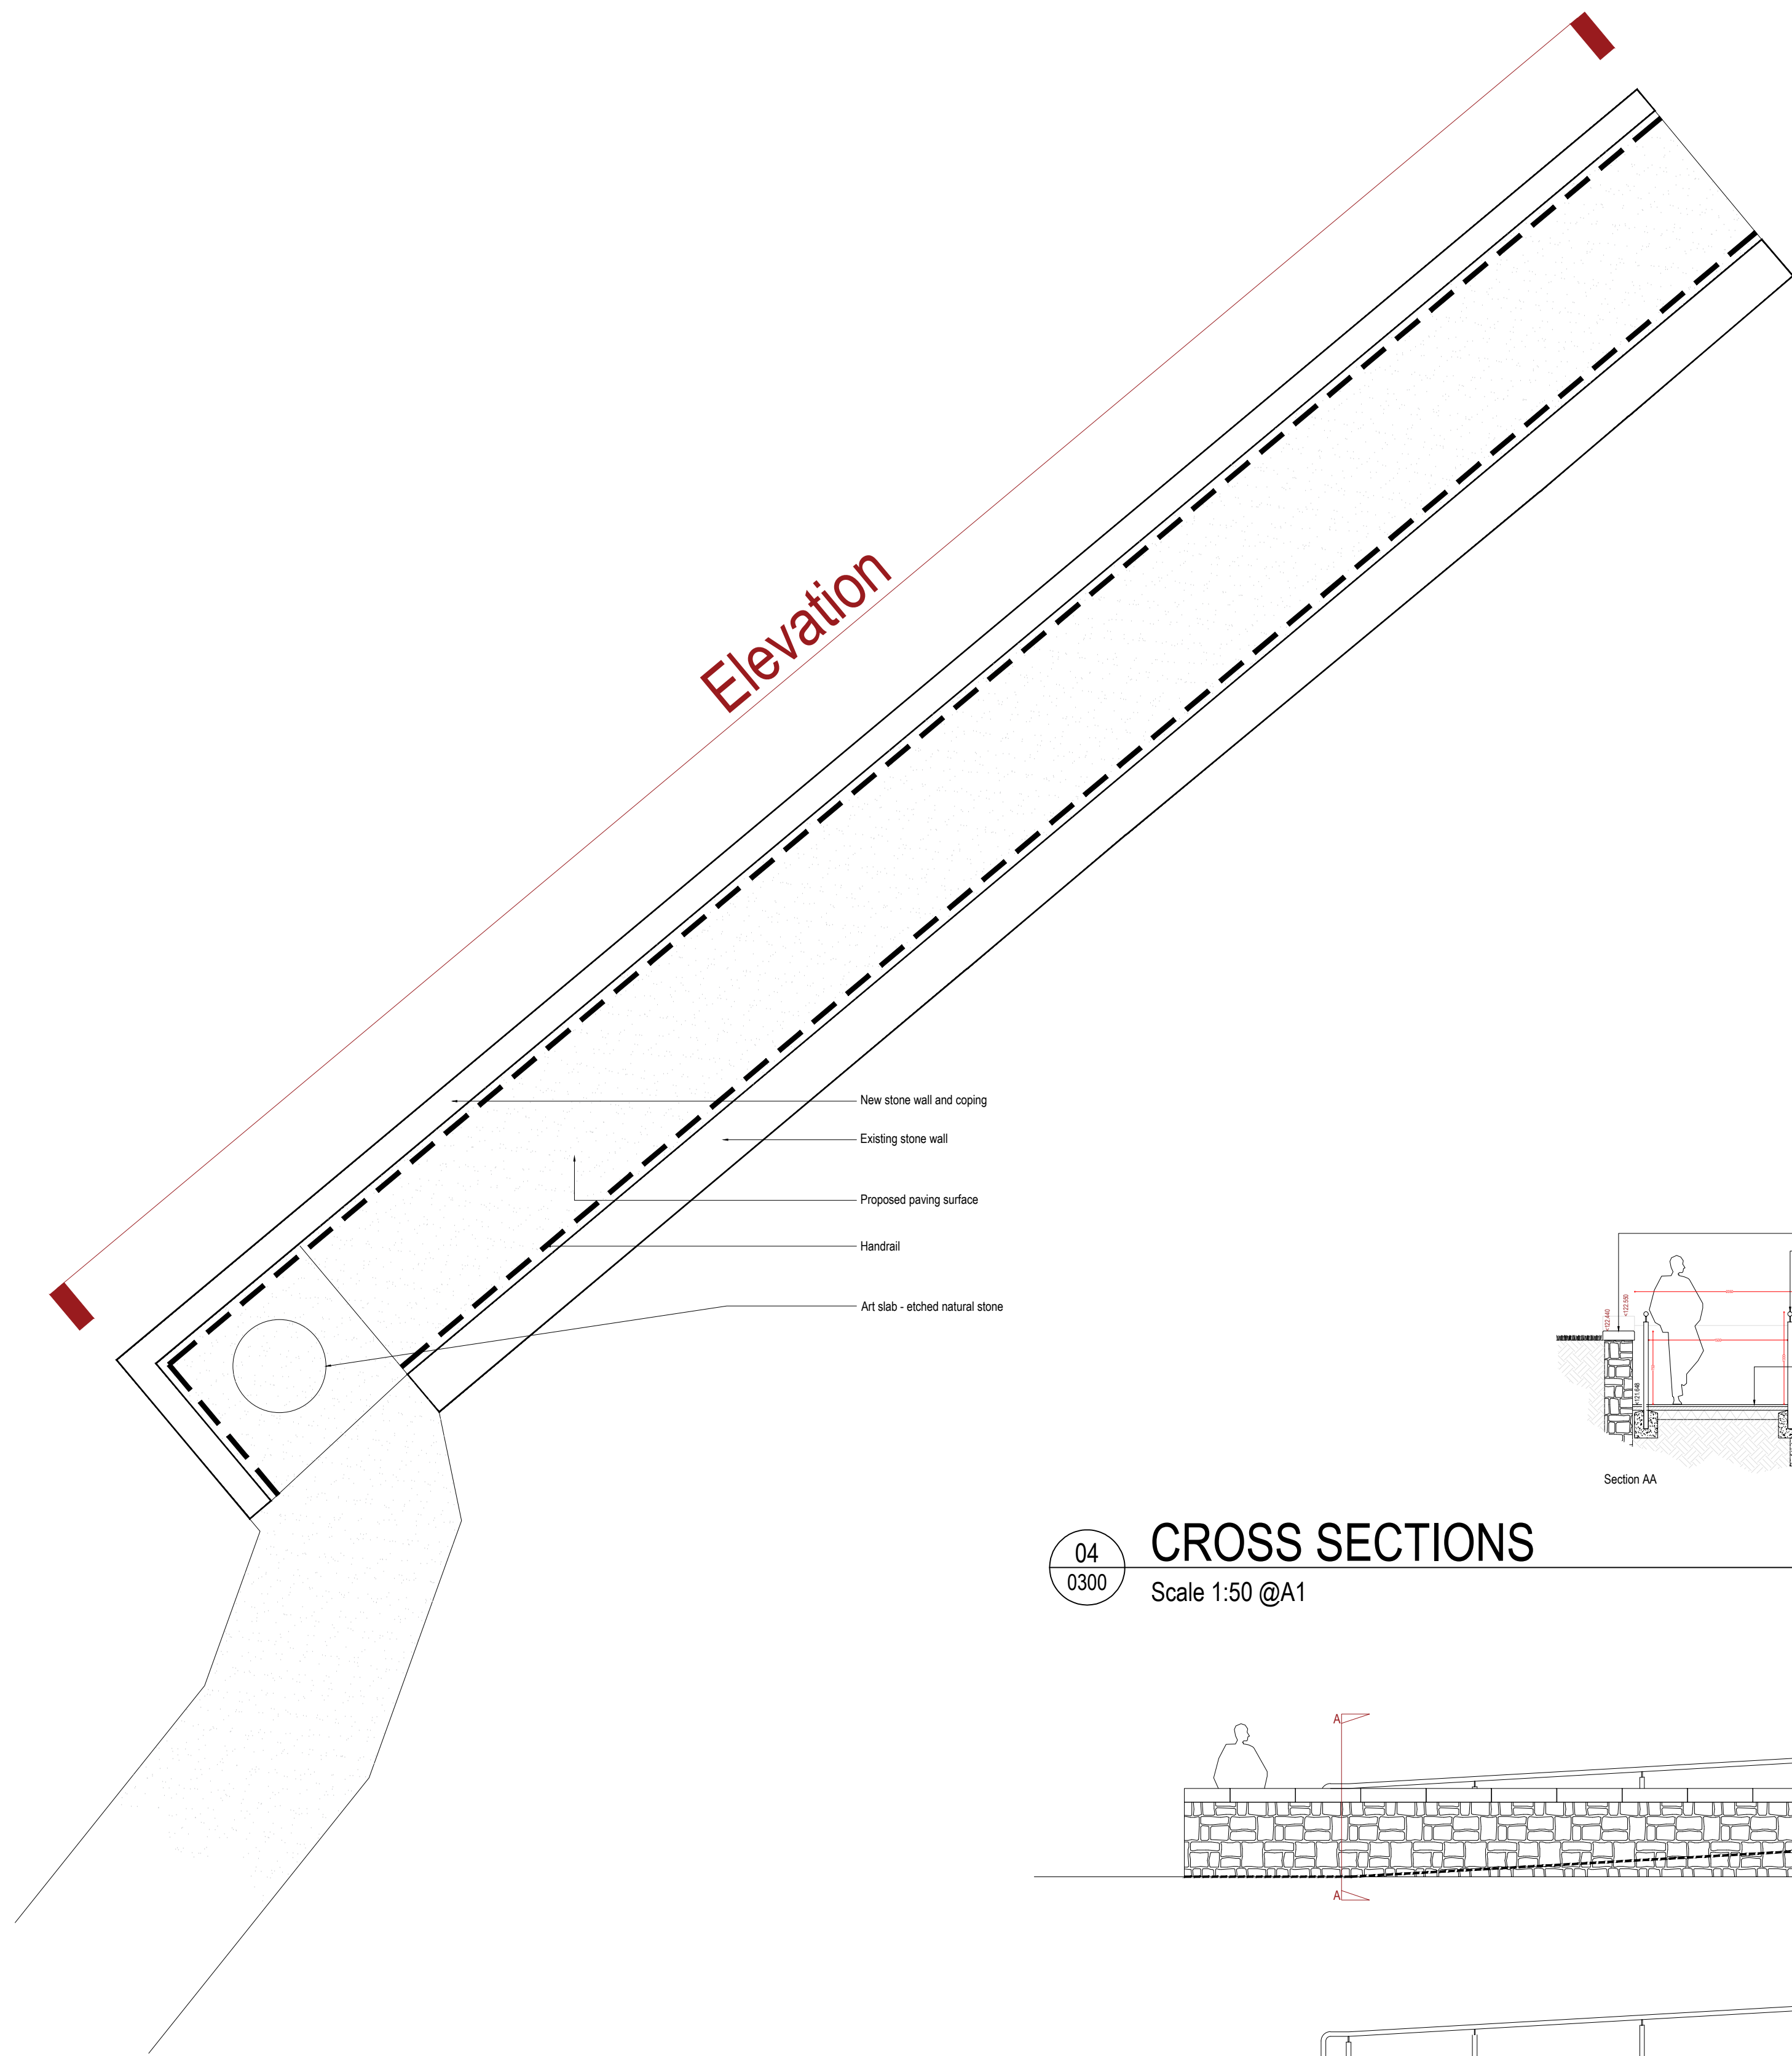


02
0300

PLAN VIEW
Scale 1:50 @A1

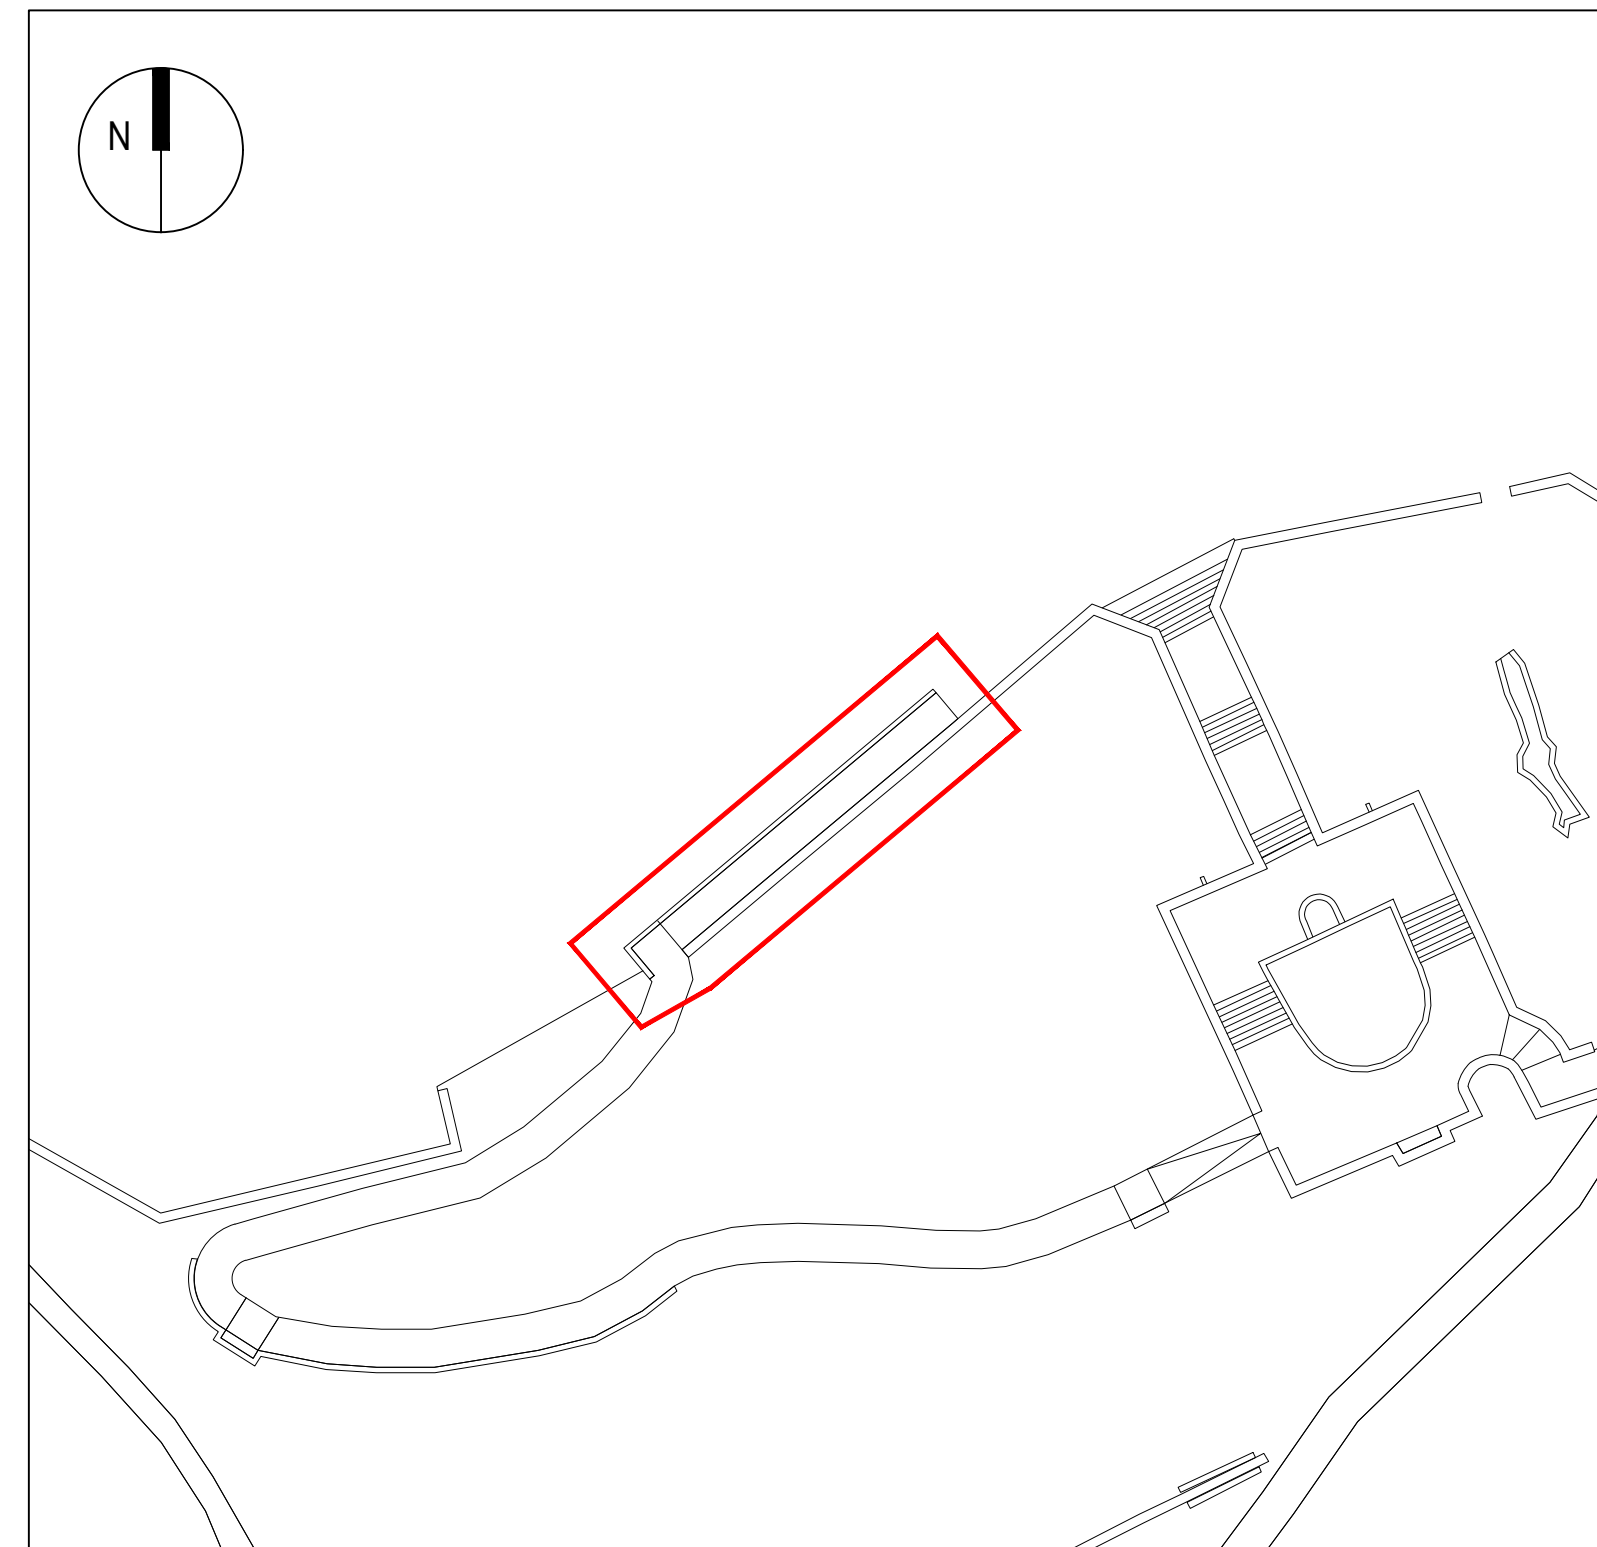


01
0300

LOCATION PLAN

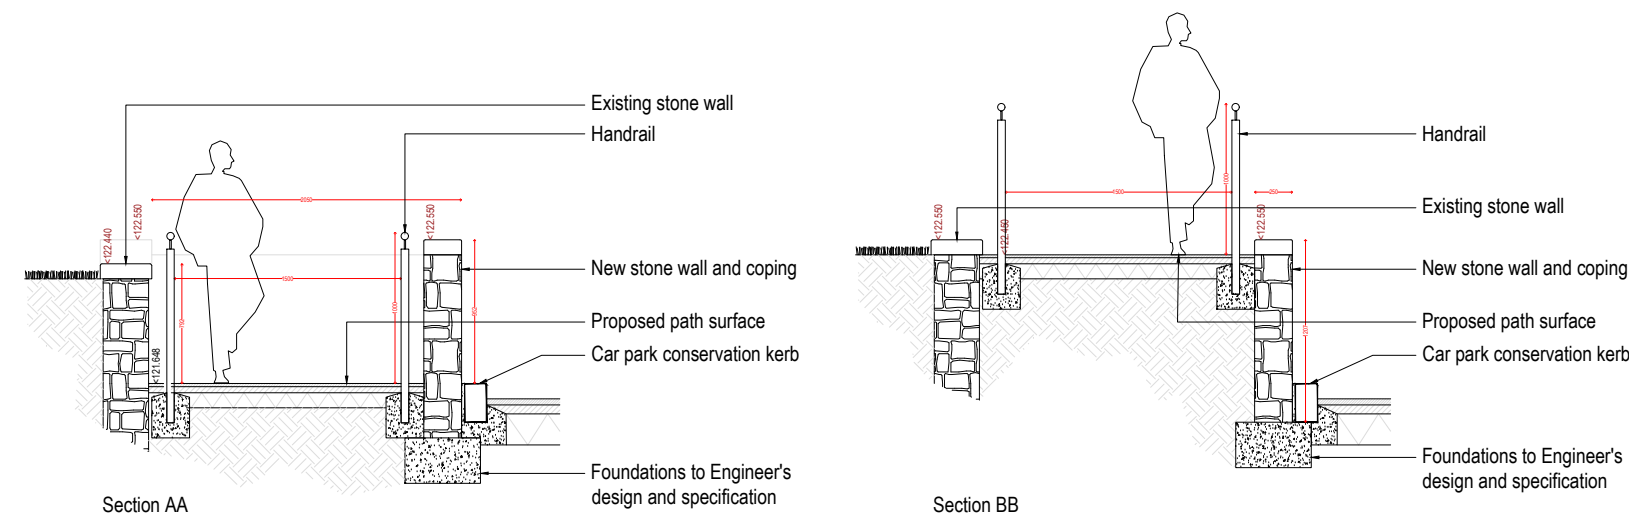

04
0300

CROSS SECTIONS
Scale 1:50 @A1

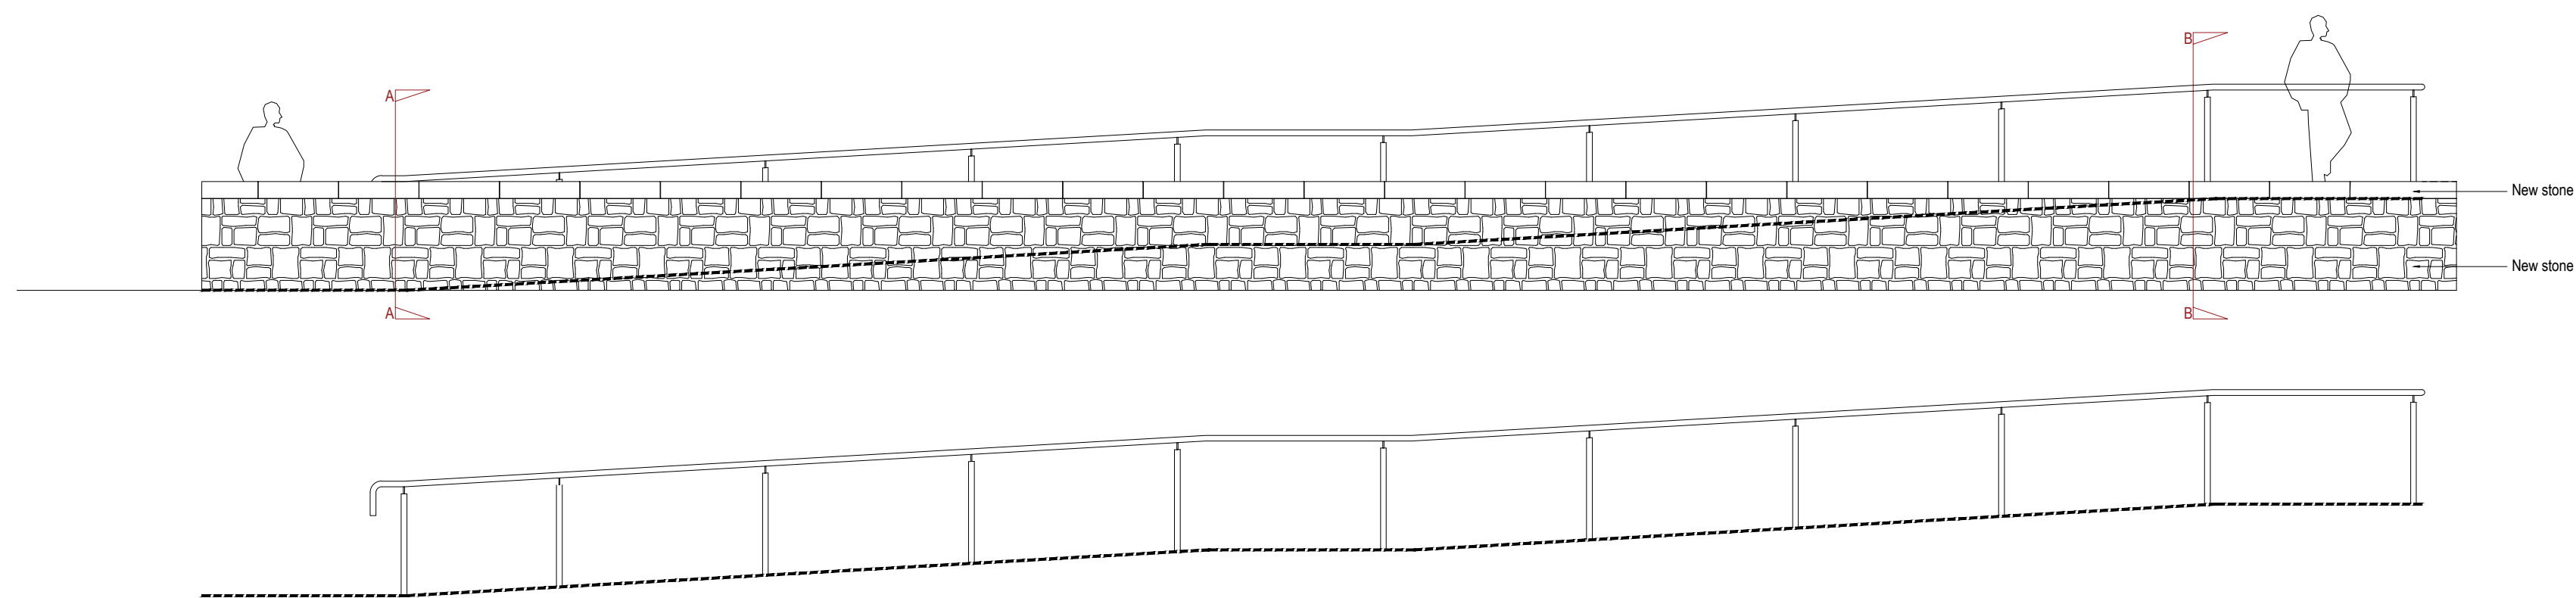

03
0300

SECTION AND ELEVATION
Scale 1:50 @A1

Notes

- 1.0 Do not scale from drawing, use figured dimensions only
- 1.1 All dimensions to be checked onsite
- 1.2 This drawing to be read in conjunction with all other Gillespies drawings and specifications

Project title
**Rochdale Town Hall
Slopes**

Drawing title
**Southern Slopes
Access Ramp**

Drawing number
P20948-00-001-GIL-0306

Stage
Planning

Revision
00

Date
11/10/22

Scale
1:50 @ A1

Drawn
JF

Checked
WC

© copyright GILLESPIES LLP, all rights reserved

Client
Rochdale Development Agency

GILLESPIES

5th Floor, Phoenix House, 3 South Parade, Leeds, LS1 5QX
P: 0113 247 0550 F: 0113 247 0660 E: design.team@gillespies.co.uk